


[illegible][illegible]

SITE AND DETAILED PLAN SHOWING THE REVISED CONSTRUCTION OF ADDITION AND ALTERATION TO THE EXISTING BUILDING R.C.C ROOF BLOCK-A, GI SHEET ROOF BLOCK-B, R.C.C ROOF OF BLOCK-C, BLOCK-D, TOILET BLOCK-I, TOILET BLOCK-II, TOILET BLOCK-III FOR MERIT MATRICULATION HIGHER SECONDARY SCHOOL IN R.S.NO.21/3 & SITE NO.opt. 7, 8 IN R.S.F.NO.21/2C1pt AT NELALI VILLAGE, KANGAYAM TALUK, TIRUPPUR DISTRICT.				
ALL DIMENSIONS ARE IN METER				
ONLINE APPLICATION NO - SWP/BPA/ 562019/2025				
NAME OF THE APPLICANT : MERIT MATRICULATION HIGHER SECONDARY SCHOOL, BY ITS CORRESPONDENT, Mr.S.P.GOWTHAM S/o Mr.PERIASAMY				
AREA DETAILS : AREA AS PER DOCUMENT - 4.50 ACRE AREA AS PER PATTA - 18255.37 Sq.m AS PER SUPPER IMPOSED - 18165.77 Sq.m				
ALREADY APPROVED AS PER DEPUTY DIRECTOR (I/C), DISTRICT TOWN AND COUNTRY PLANNING OFFICE, SALEM ZONE. FILE NO-2033/2014/SALEM-3, APPROVED NO.102/2014, DATED-05.11.2014				
ALREADY APPROVED AREA				
AREA DETAILS - EXISTING				
S.No	DESCRIPTION	FSI Area (in Sq.m)	NON FSI Area (in Sq.m)	Total Built Up Area (in Sq.m)
BLOCK-A				
1	GROUND FLOOR	884.68	-	884.68
2	FIRST FLOOR	884.68	-	884.68
3	SECOND FLOOR	884.68	-	884.68
4	HEAD ROOM	-	104.17	104.17
TOILET BLOCK - III				
1	GROUND FLOOR	87.60	-	87.60
TOTAL (A) :		2741.64	104.17	2845.81
PROPOSED AREA (ADDITION & ALTERATION)				
AREA DETAILS - ADDITIONAL				
S.No	DESCRIPTION	FSI Area (in Sq.m)	NON FSI Area (in Sq.m)	Total Built Up Area (in Sq.m)
BLOCK-A (MAIN BUILDING)				
1	GROUND FLOOR	615.84	-	615.84
2	FIRST FLOOR	615.84	-	615.84
3	HEAD ROOM	-	16.89	16.89
BLOCK - B (KIDS PLAY AREA)				
1	GROUND FLOOR	75.39	-	75.39
BLOCK - C (STUDENTS HOSTEL)				
1	GROUND FLOOR	184.34	-	184.34
BLOCK - D (KITCHEN & DINING)				
1	GROUND FLOOR	102.84	-	102.84
TOILET BLOCK - I				
1	GROUND FLOOR	3.33	-	3.33
TOILET BLOCK - II				
1	GROUND FLOOR	21.00	-	21.00
TOILET BLOCK - III				
1	GROUND FLOOR	78.44	-	78.44
TOTAL (B) :		1697.02	16.89	1713.91
GRAND TOTAL (A+B)		4438.66	121.06	4559.72
Floor Space Index = $\frac{\text{FSI Area}}{\text{Site Area}} = \frac{4438.66 \text{ Sq.M}}{18165.77 \text{ Sq.M}} = 0.24 < 2.0$				
OSR REQUIRED		1823.54 Sq.m (10.00%)		
OSR PROVIDED		1913.17 Sq.m (10.49%)		
HEIGHT OF THE BUILDING = 11.86 M				
PARKING AREA DESCRIPTION	AREA	REQUIRED	PROVIDED	
ONE CAR SPACE FOR EVERY 300 SQ.M OF CLASS ROOM AREA	1423.82	5	8 (INCLUDING 1 PH)	
ONE TWO WHEELER SPACE FOR EVERY 50 SQ.M OF CLASS ROOM AREA	1423.82	29	40	
ONE CYCLE SPACE FOR EVERY 5 SQ.M OF CLASS ROOM AREA	1423.82	285	350	