
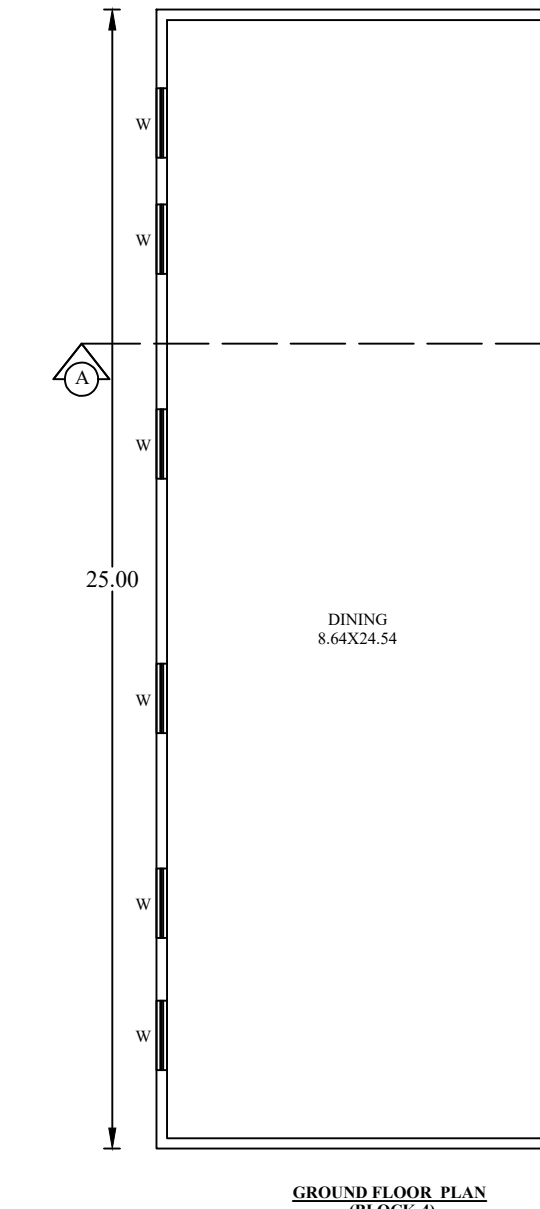
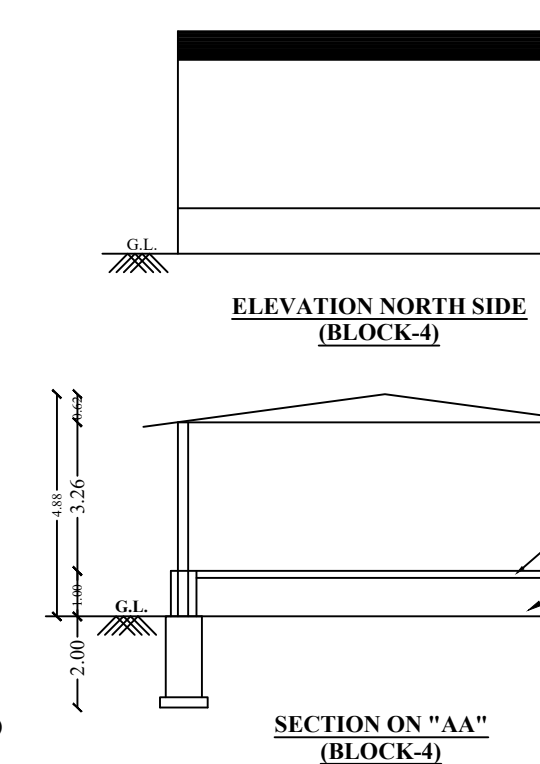
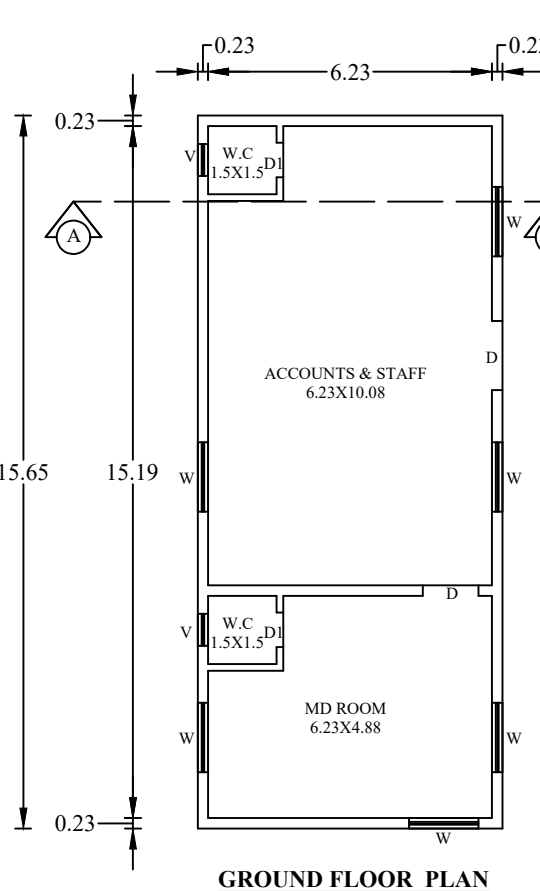
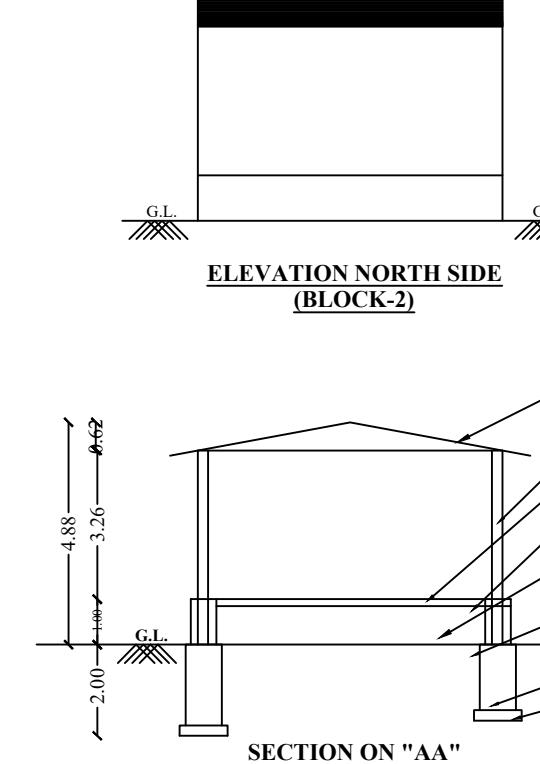
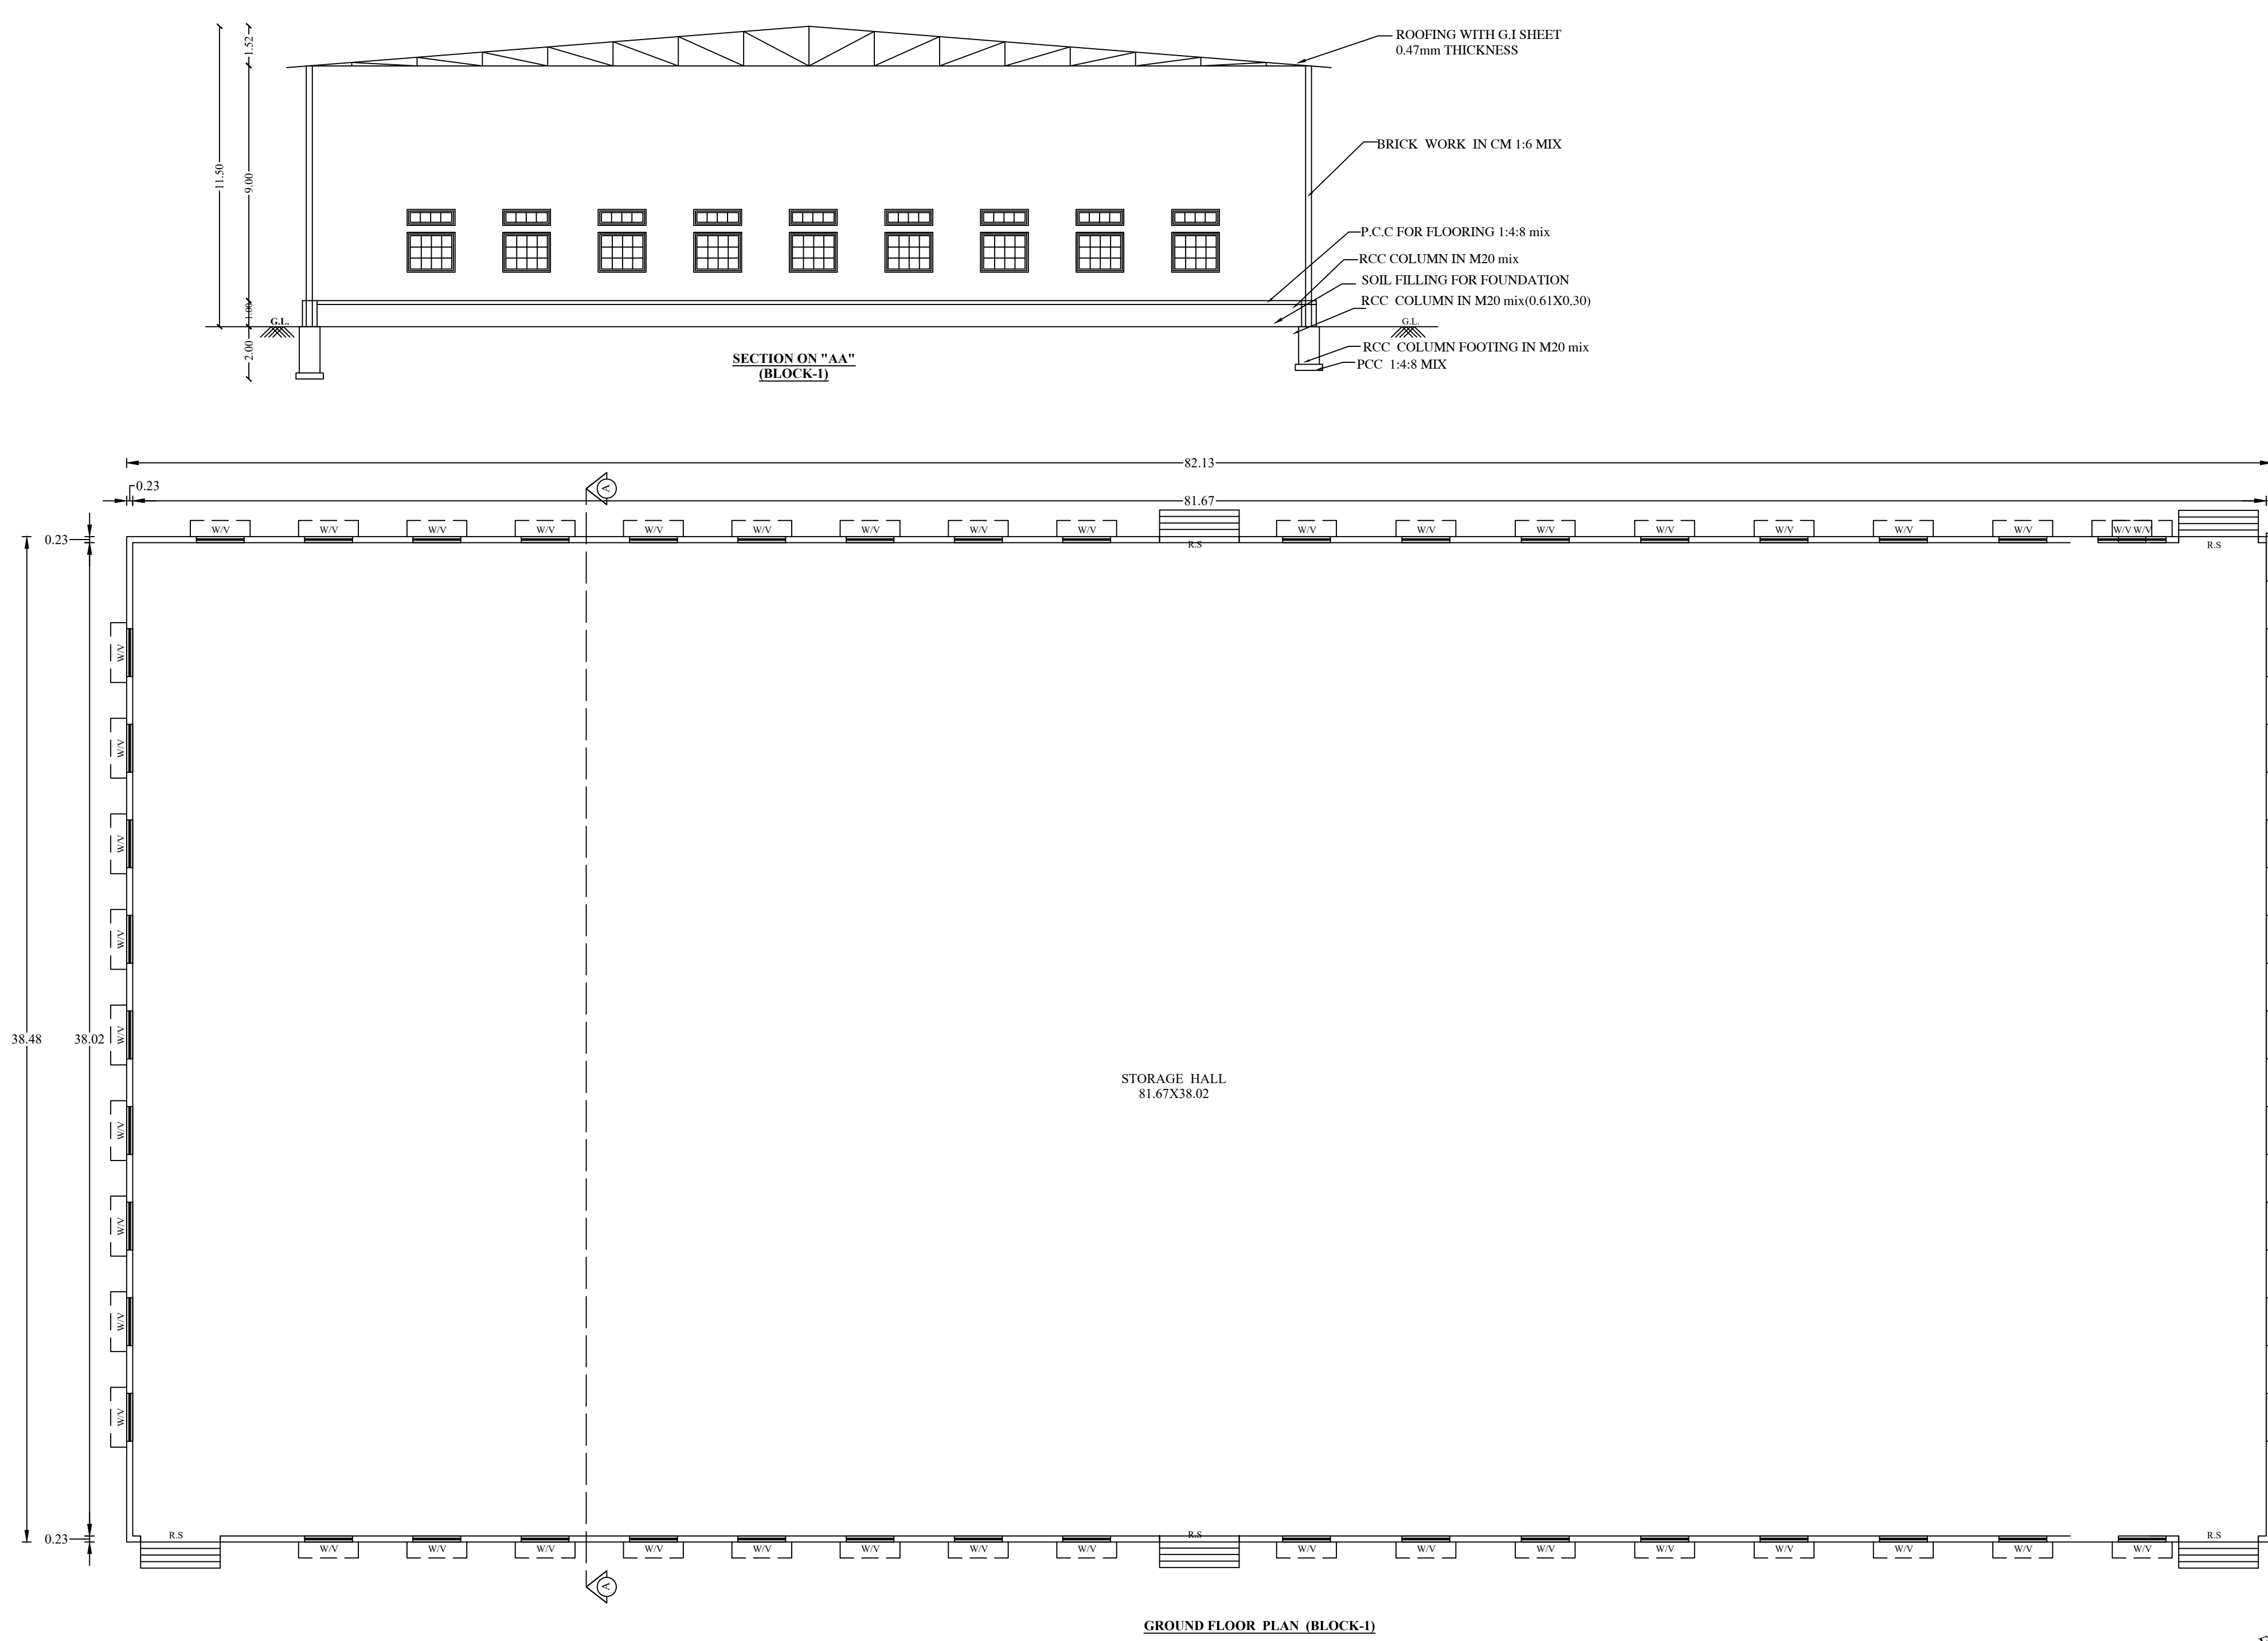
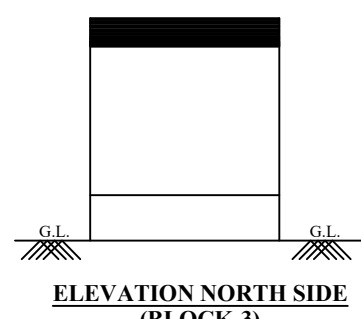
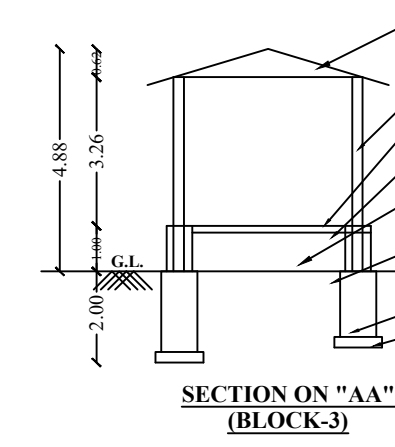
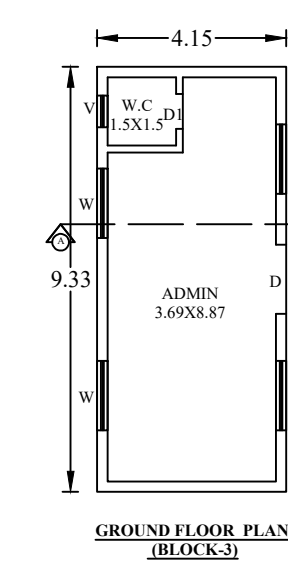


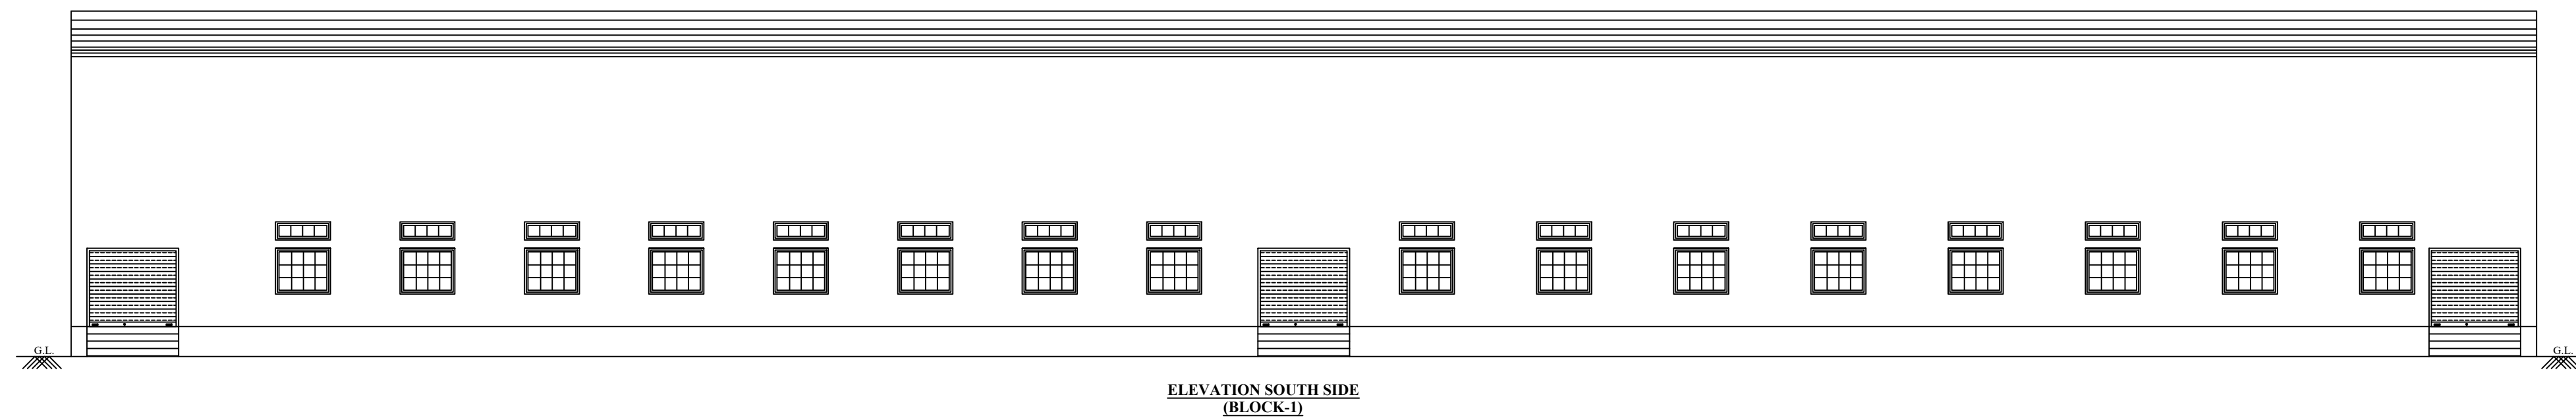

DETAILED AND SITE PLAN SHOWING PROPOSED CONSTRUCTION GALVALUME SHEET ROOF  
GROUND FLOOR TAILORING AND GARMENT MAKING (GREEN CATEGORY - 30HP) INDUSTRIAL  
BUILDING (BLOCK-1), PROPOSED CONSTRUCTION GALVALUME SHEET ROOF OFFICE BUILDING  
(BLOCK-2), PROPOSED CONSTRUCTION OF GALVALUME SHEET ROOF ADMIN BUILDING (BLOCK-3)  
AND PROPOSED CONSTRUCTION OF GALVALUME SHEET DINING BUILDING (BLOCK-4) IN RE.S.F.No:  
243/1A2B,243/1B1, 243/1B5, 243/1B6 & 243/1B7B, AT NELALI VILLAGE, ELLAPALAYAMPUTHUR  
PANCHAYAT, KANGAYAM TALUK, TIRUPPUR DISTRICT.

APPLICANT :- Mr.K. RAMESH KUMAR S/o Mr. KANDASAMY GOUNDER.

ONLINE APPLICATION NO:SWP/BPA/000000/2024

BUILDING HEIGHT - 11.50 M

SITE AREA DETAILS

AS PER DOCUMENT = 11926.20 Sq.m (2.95 Acres)  
AS PER PATTA = 11926.20 Sq.m.  
AS PER SUPER IMPOSED AREA = 12100.00 Sq.m.

| BUILDING AREA DETAILS                                                    | FSI (SQ.M) | NON FSI (SQ.M) | TOTAL BUILTUP AREA |
|--------------------------------------------------------------------------|------------|----------------|--------------------|
| (BLOCK-1)<br>AREA OF GALVALUME SHEET ROOF GROUND FLOOR INDUSTRY BUILDING | 3160.36    | -----          | 3160.36            |
| (BLOCK-2)<br>AREA OF GALVALUME SHEET ROOF GROUND FLOOR OFFICE BUILDING   | 104.70     | -----          | 104.70             |
| (BLOCK-3)<br>AREA OF GALVALUME SHHET ROOF GROUND FLOOR ADMIN BUILDING    | 38.72      | -----          | 38.72              |
| (BLOCK-4)<br>AREA OF GALVALUME SHEET ROOF GROUND FLOOR DINING BUILDING   | 227.48     | -----          | 227.48             |
| GRAND TOTAL                                                              | 3531.26    | -----          | 3531.26            |

FLOOR SPACE INDEX (FSI) =  $\frac{\text{F.S.I Area}}{\text{Area of the Site}} = \frac{3531.26}{11926.20} = 0.30 < 1.5$

| OPEN SPACE RESERVATION | REQUIRED     | PROVIDED              |
|------------------------|--------------|-----------------------|
|                        | 1182.30 Sq.m | 1200.00 Sq.m (10.15%) |

MACHINERY DETAILS

| SLNO  | DESCRIPTION       | No.Of Workers | H.P      |
|-------|-------------------|---------------|----------|
| 1     | OVERLOCK (0.50HP) | 5             | 5.00     |
| 2     | FLATLOCK (0.50HP) | 5             | 10.00    |
| 3     | SINGER (0.50HP)   | 10            | 2.50     |
| 4     | STEAM BOILER      | 5             | 2.50     |
| 5     | IRONING TABLE     | 10            | 10.00    |
| TOTAL |                   | 35            | 30.00 HP |

R. GOVINDARAJ M(E)Struct., A.M.I.E. A.I.V.  
CHARTERED Eng-AM 187710-3  
CMA Structural Eng-S E/GR.11/19/09/173  
LPA Structural Eng-S E/GR.11/19/10/048  
IBBI Rgd Valuer (IBBI-RV/02/2022/14589)  
No.14, SS Nagar Ext. KPN Garden  
Kongu Main Road, Tirupur - 7 Ph : 8056865623

REGISTERED STRUCTURAL ENGINEER

K.V. SURENDRAN  
E. SURENDRAN, K.V.B.E.  
Registered Engineer Grade-II  
Reg No. TD/E-11/2021/05/001  
No.13/1B, Lakshmi Nagar, Koval Road,  
Kangayam-638701, Tirupur(DT)TN.

REGISTERED ENGINEER

APPLICANT / OWNER

