

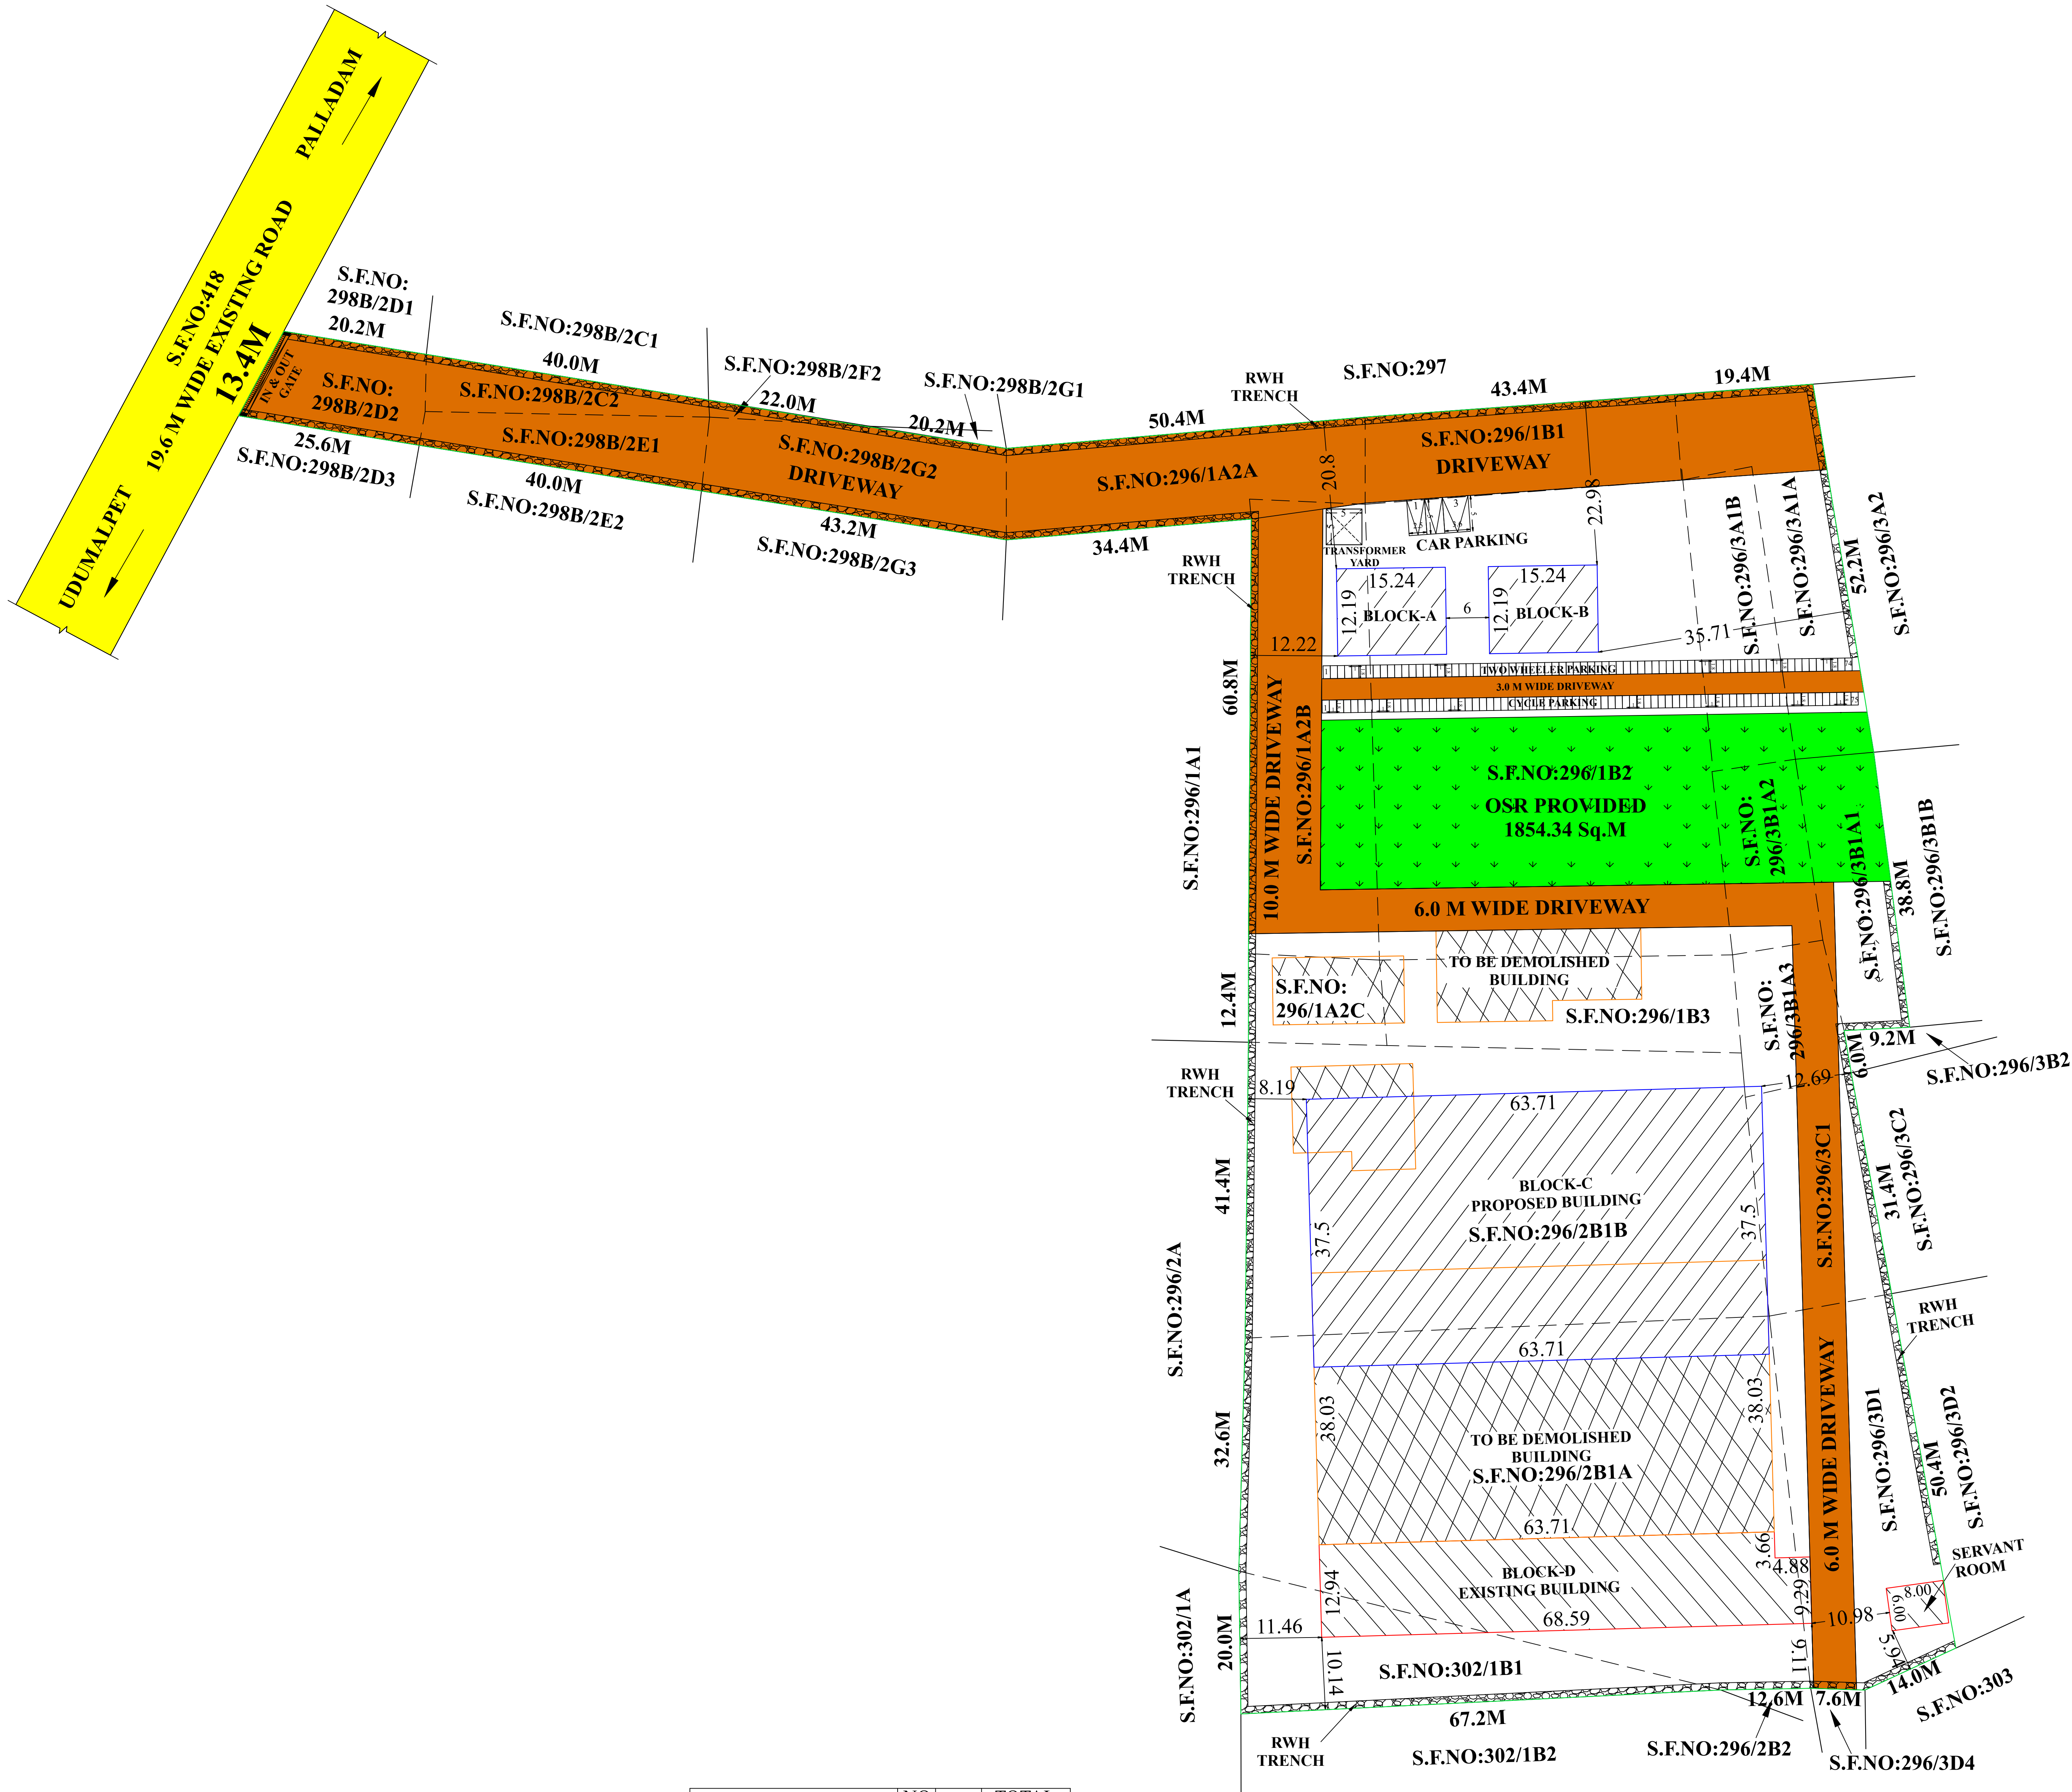
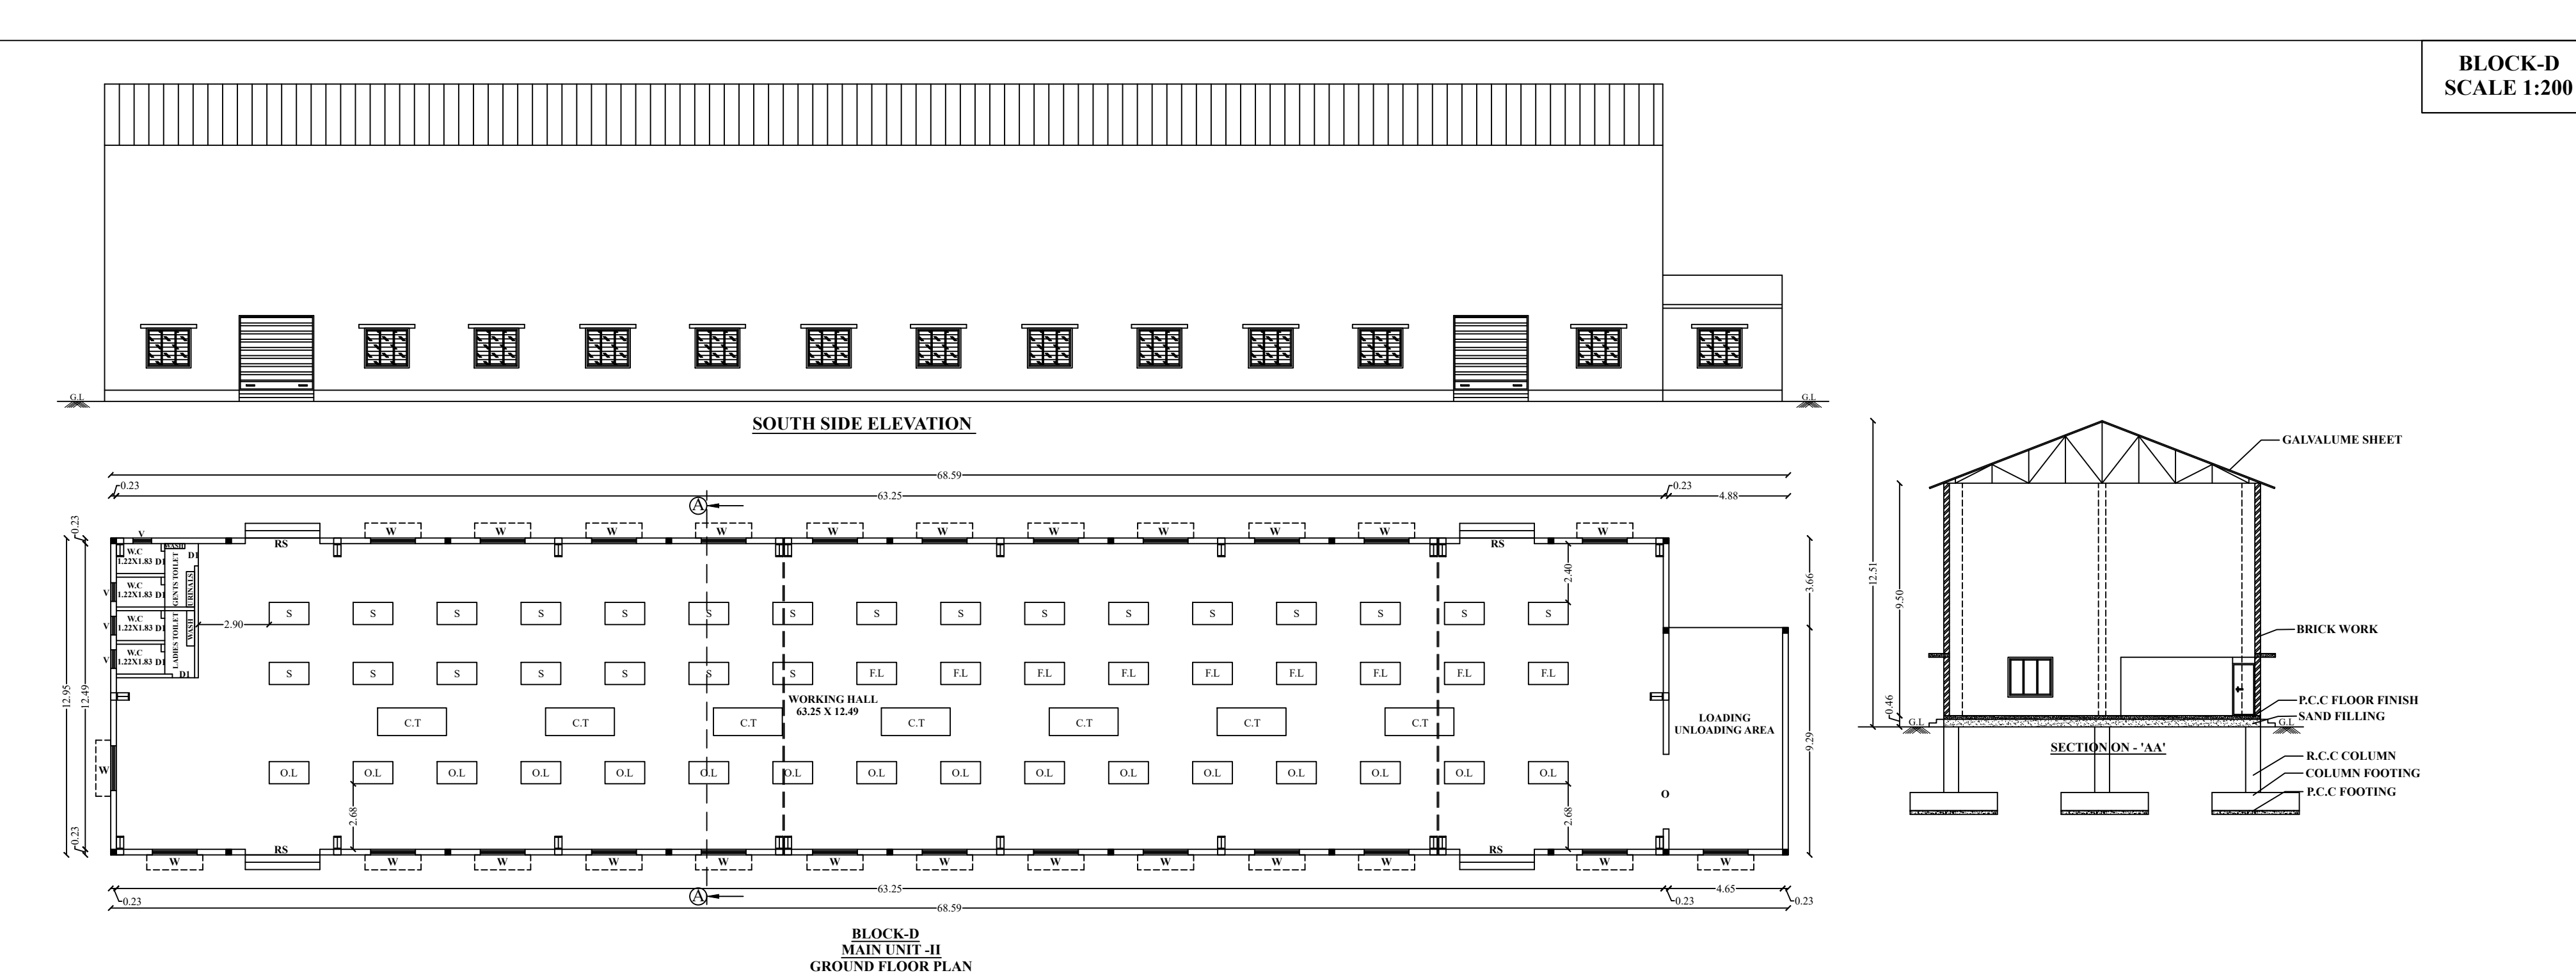
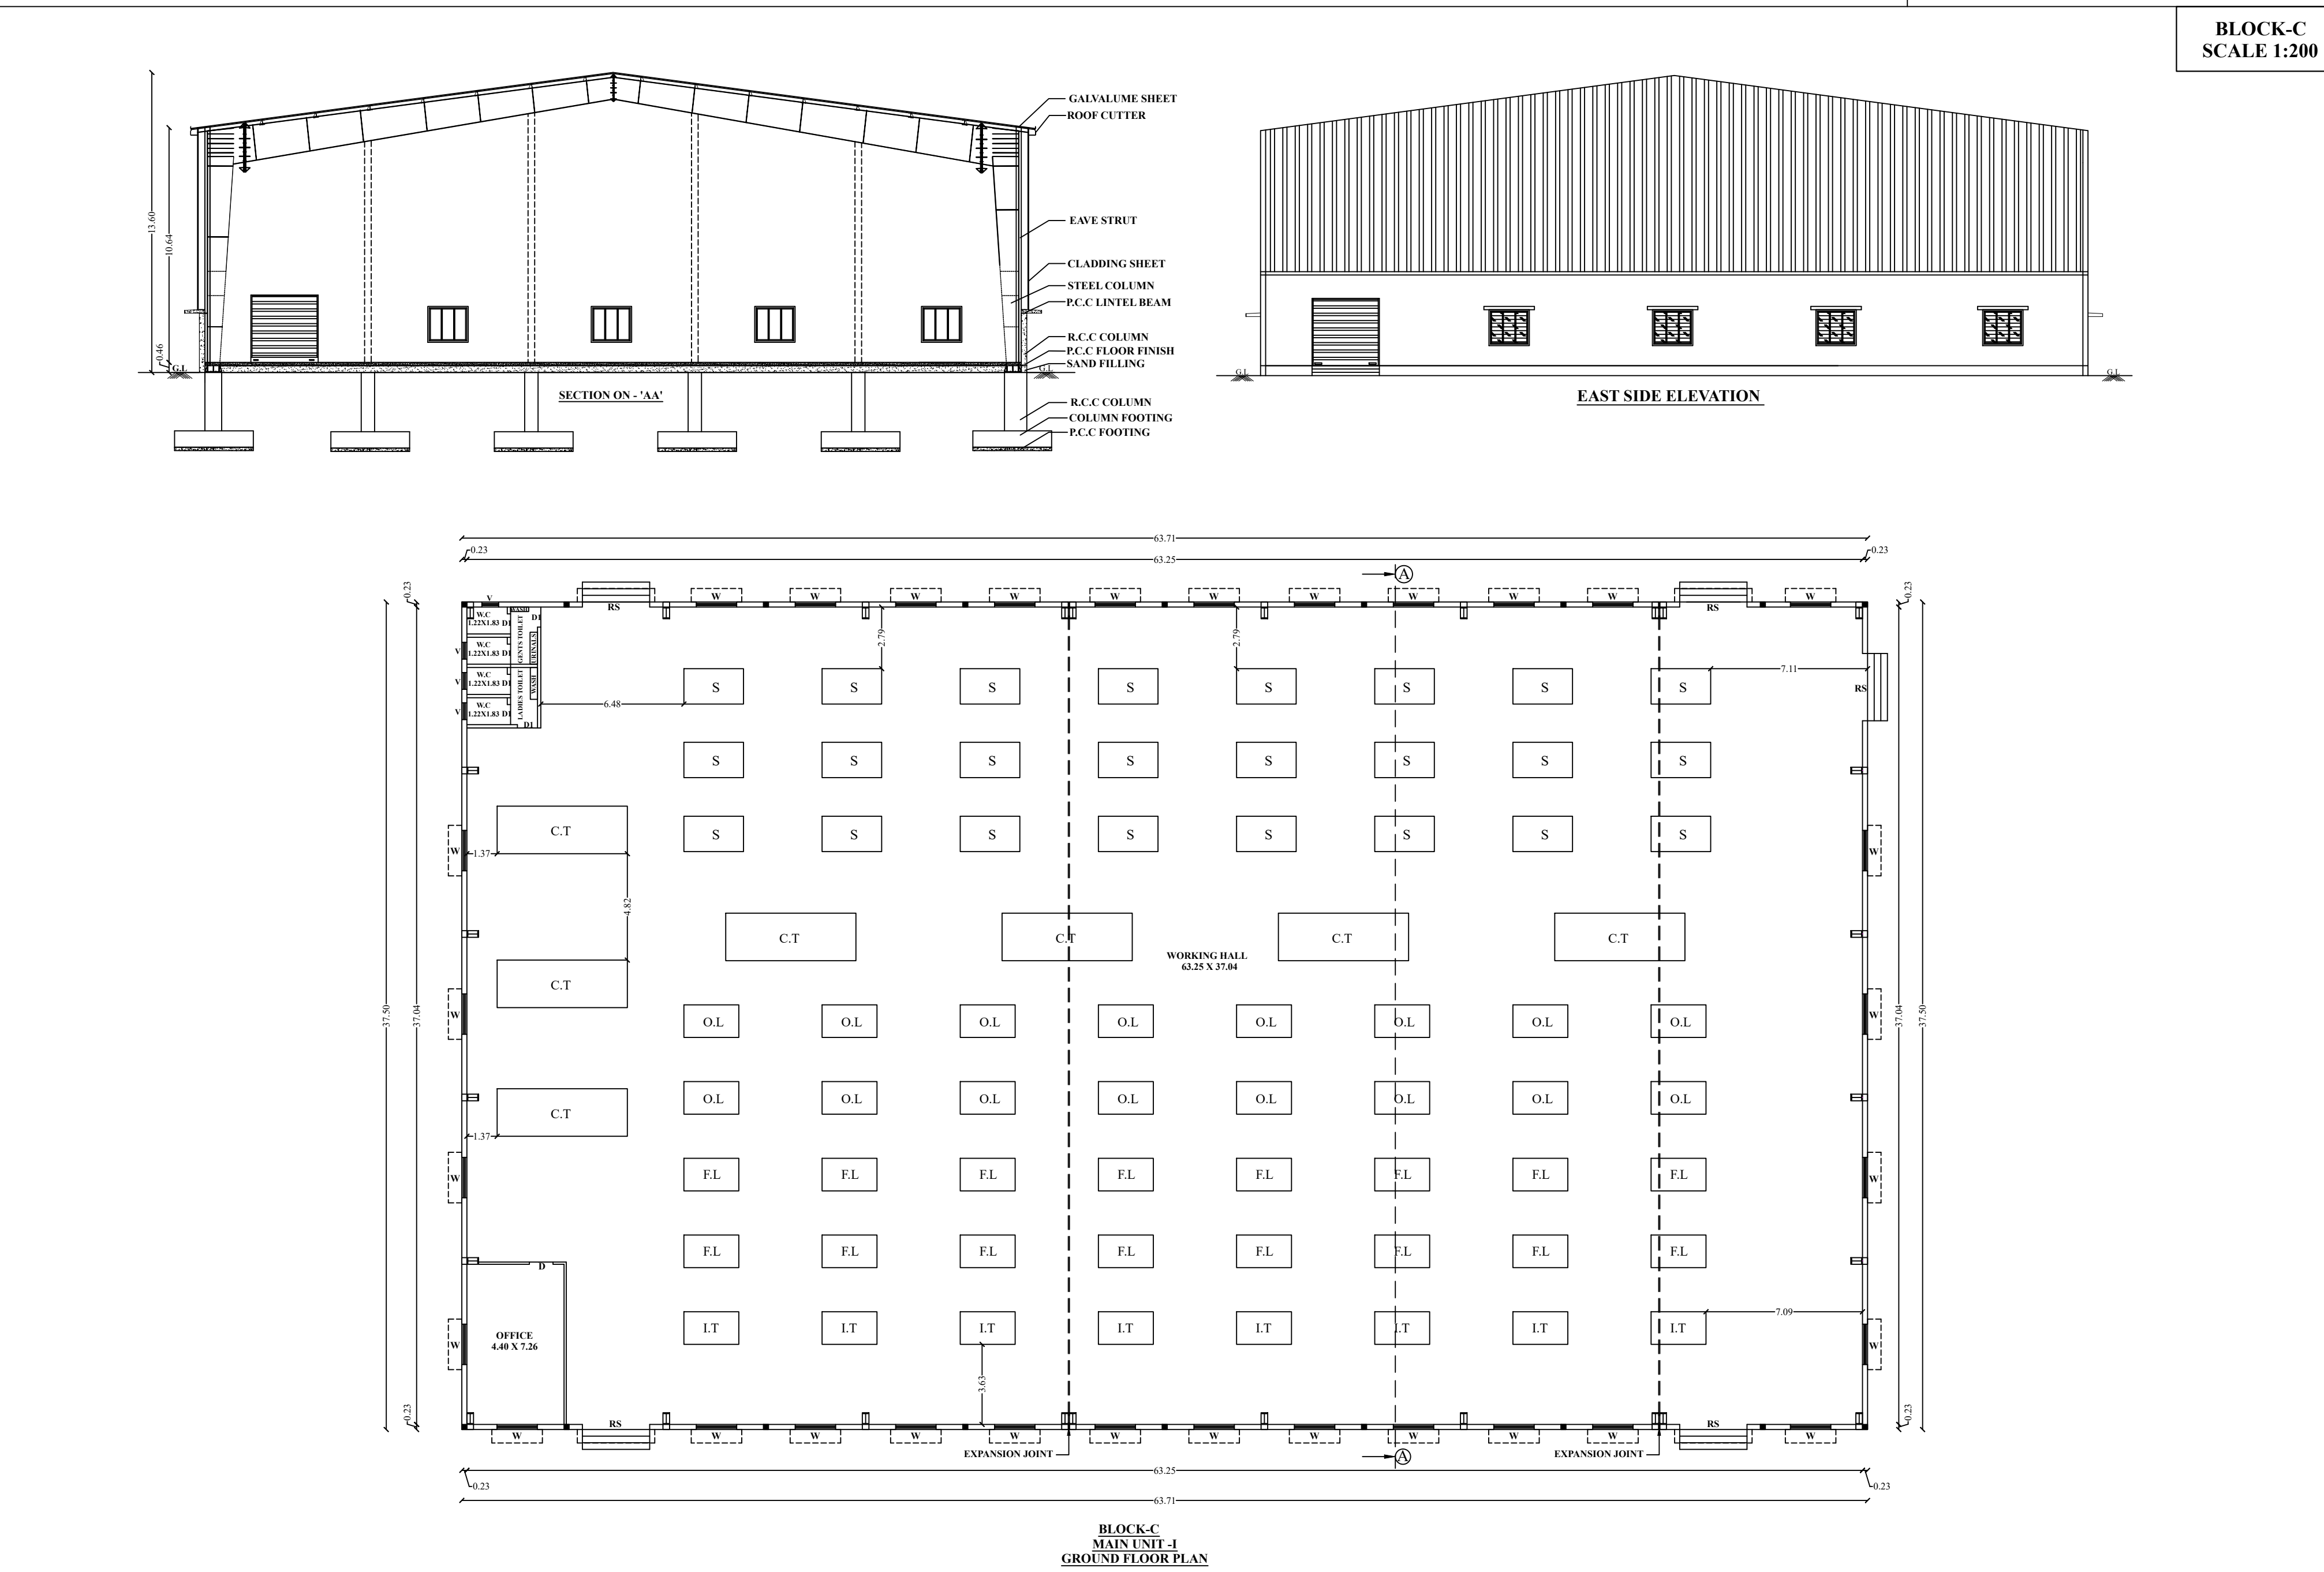


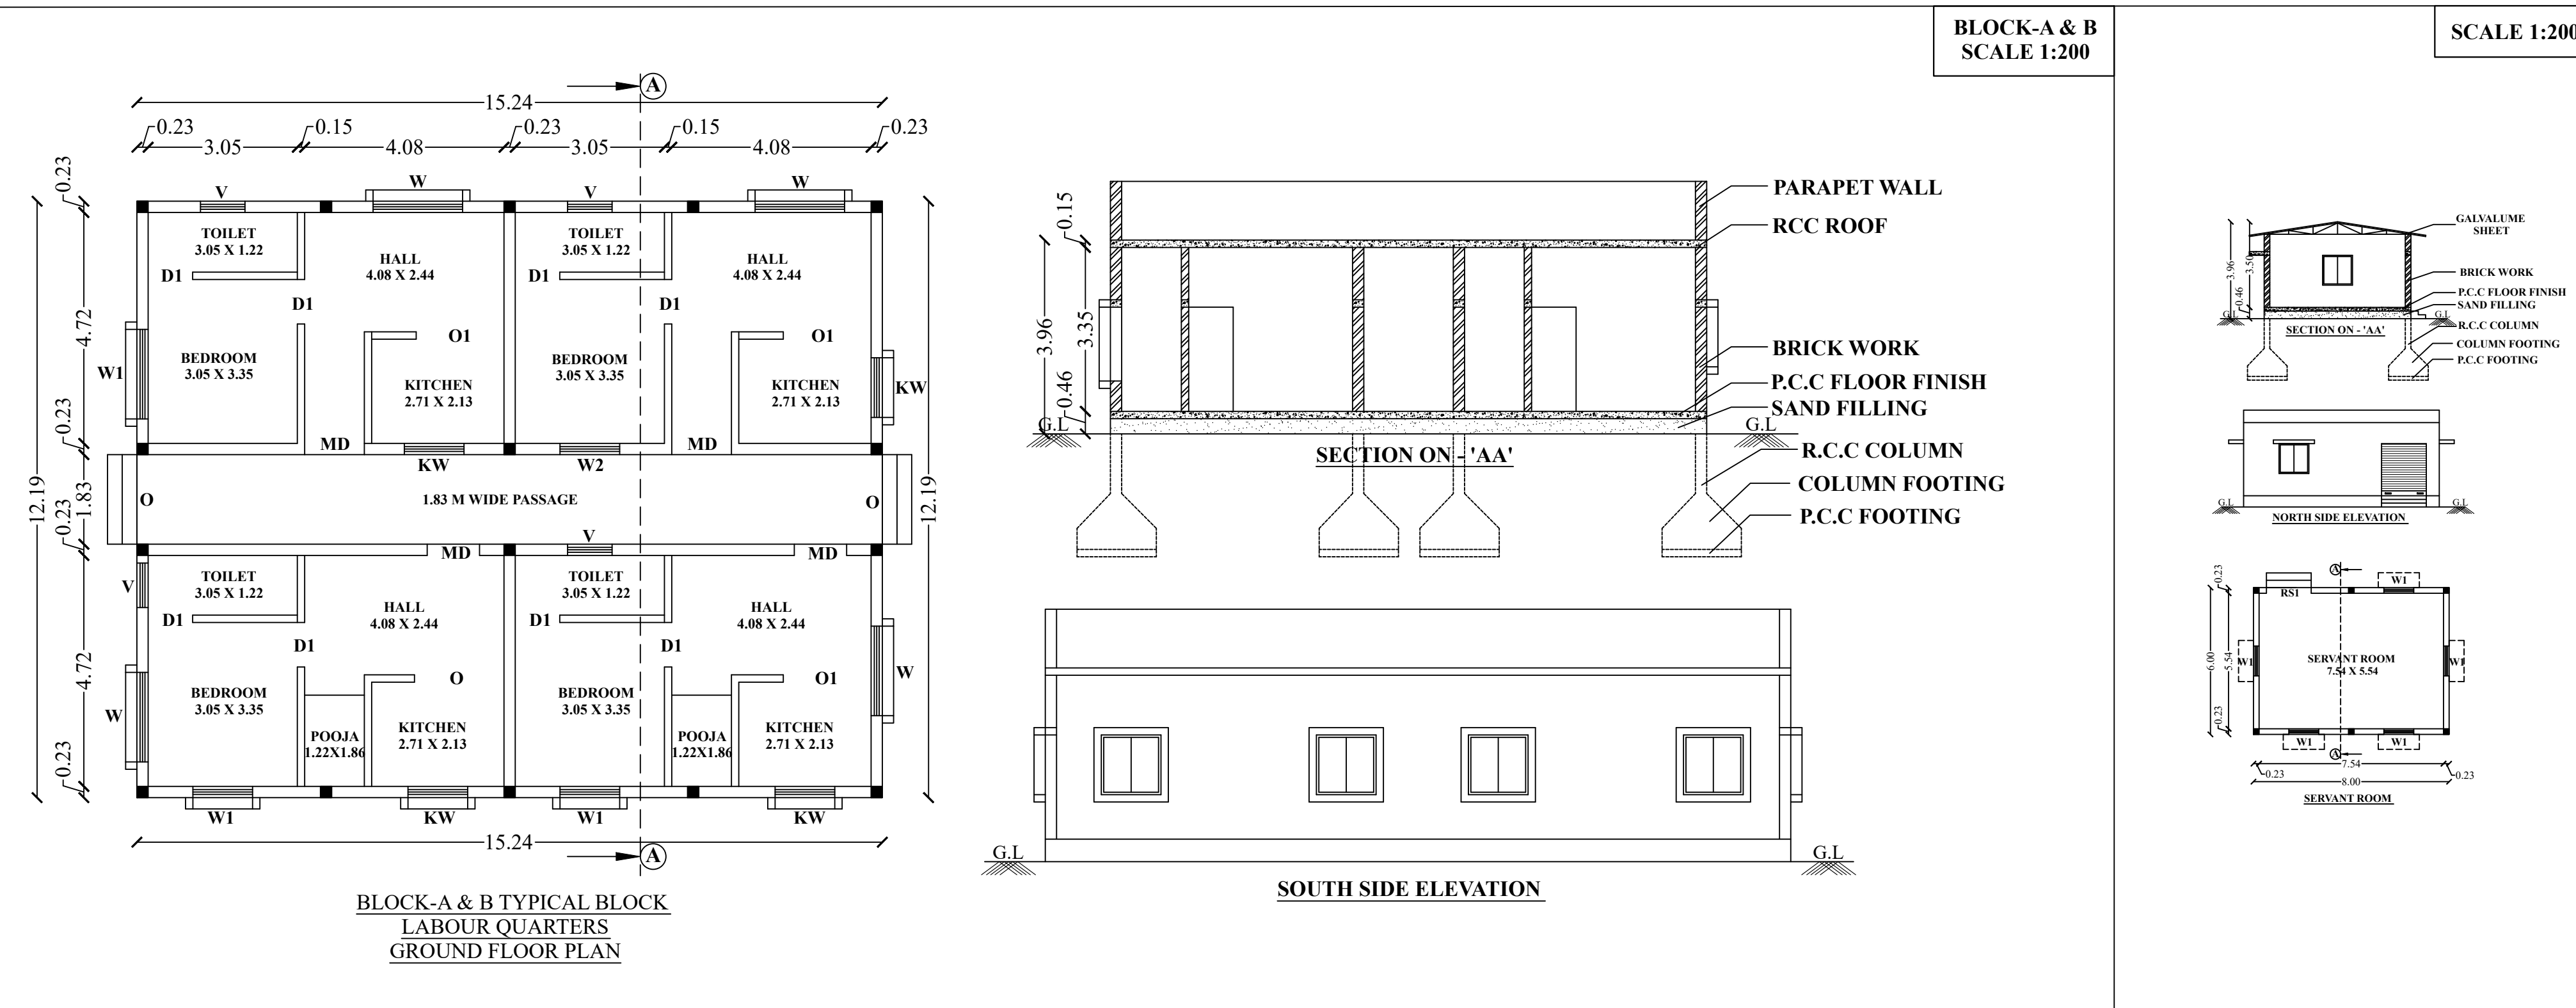

MACHINES	NO	HP	TOTAL H.P.
C.T - CUTTING TABLE	14	10	140.00
S - SINGER	47	7	329.00
FL - FLAT LOCK	25	2	50.00
O.L - OVER LOCK	32	2	64.00
I.T - IRONING TABLE	8	5	40.00
TOTAL			623.00

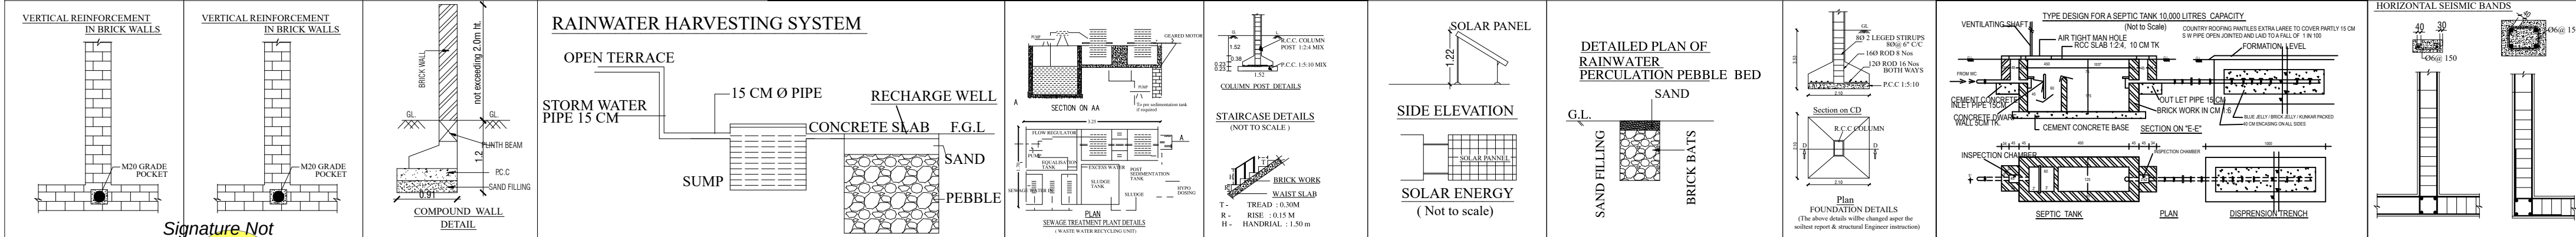

SITE AND DETAILED PLAN SHOWING THE CONSTRUCTION OF GALVALUME SHEET ROOF AND RCC ROOF OF GARMENT STITCHING AND TAILORING (GREEN CATEGORY) BUILDING WITH 623 HP IN S.F.NO.296/1A2A, 1A2B, 1A2C, 296/1B1, 1B2, 1B3, 296/2B1A, 2B1B, 296/3A1A, 3A1B, 296/3B1A1, 3B1A2, 3B1A3, 3C1, 3D1 AND 298B/2C2, 2D2, 2E1, 2F2, 2G2 & 302/1B1 AT CHITHAMPALAM VILLAGE, PALLADAM TALUK, TIRUPPUR DISTRICT.

ALL DIMENSIONS ARE IN METER
ONLINE APPLICATION NO: SWP/BPA/ /2025

NAME OF THE APPLICANT :
M/s. VSS TEXTILE PRIVATE LIMITED
By Its Managing Partner Mr.K.Sivakumar S/o Mr.Karupusamy
Mr.E.Venkatesan S/o Mr.Eswaran,

AREA DETAILS :
AS PER PATTI - 18096.00 Sq.m
AS PER DOCUMENT - 4.5025 Acre (OR) 18220.98 Sq.m
AS PER SUPER IMPOSED - 17905.07 Sq.m

DESCRIPTION	TOTAL AREA (In Sqm)		
	FSI	NON FSI	TOTAL BUILTUP AREA
BLOCK - A (LABOUR QUARTERS)			
GROUND FLOOR	185.78	-	185.78

BLOCK - B (LABOUR QUARTERS)			
GROUND FLOOR	185.78	-	185.78

BLOCK - C (MAIN UNIT-I)			
GROUND FLOOR	2389.12	-	2389.12

BLOCK - D (MAIN UNIT-II)			
GROUND FLOOR	870.38	-	870.38

SERVANT ROOM			
GROUND FLOOR	48.00	-	48.00
TOTAL AREA	3679.06	-	3679.06

FLOOR SPACE INDEX = $\frac{\text{FSI AREA}}{\text{SITE AREA}} = \frac{3679.06}{17905.07} = 0.2054 < 2.00$

OSR REQUIRED		OSR PROVIDED	
1809.60 Sqm (10.00%)		1854.34 Sqm (10.24%)	

PARKING AREA DESCRIPTION	AREA	REQUIRED	PROVIDED
1 CAR SPACE FOR EVERY 200 SQ.M OF OFFICE AREA	33.18/200	1	3(P.H Included)
1 TWO WHEELER SPACE FOR EVERY 75 SQ.M OF WORKSHOP AREA	3645.88/75	49	74
1 CYCLE SPACE FOR EVERY 75 SQ.M OF WORKSHOP AREA	3645.88/75	49	75

JOINERY DETAILS		
1	ROLLING SHUTTER - RS	3.05 X 3.05
2	ROLLING SHUTTER - RS1	1.83 X 2.13
3	OPEN - O	1.83 X 3.05
4	DOOR - D	1.07 X 2.13
5	DOOR - D1	0.91 X 2.13
6	WINDOW - W	1.83 X 1.63
7	WINDOW - W1	1.22 X 1.22
8	VENTILATOR - V	0.91 X 0.61

REGISTERED STRUCTURAL ENGINEER

REGISTERED ENGINEER

APPLICANT