
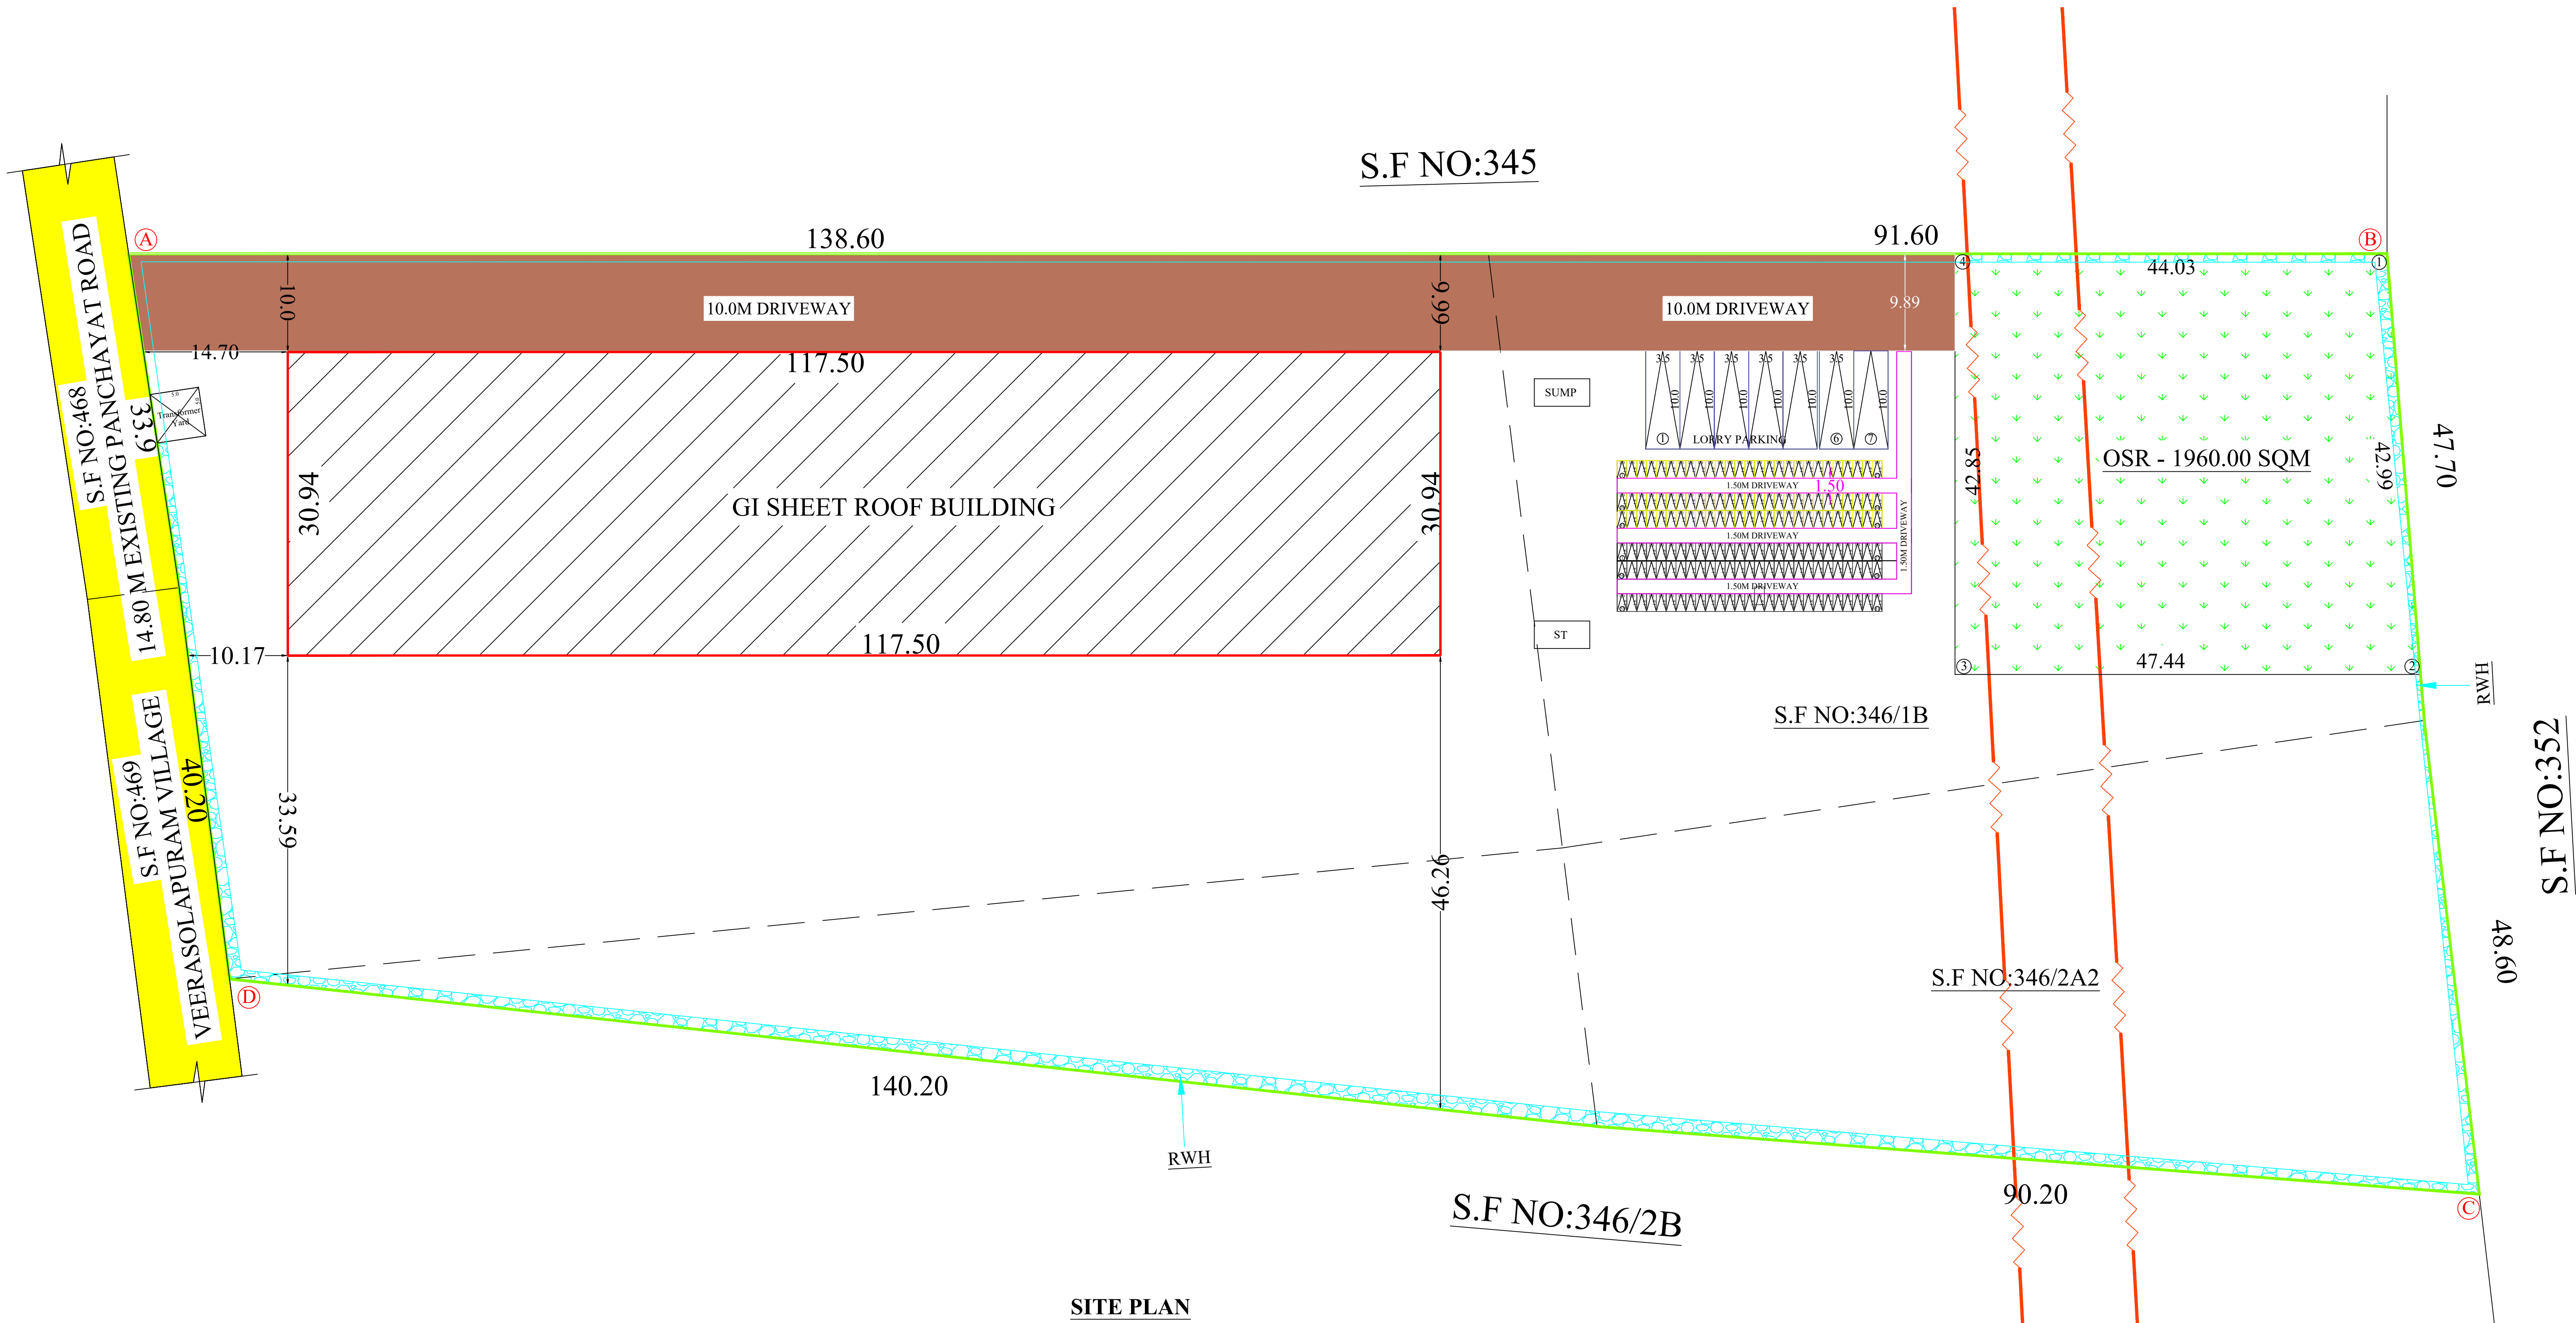
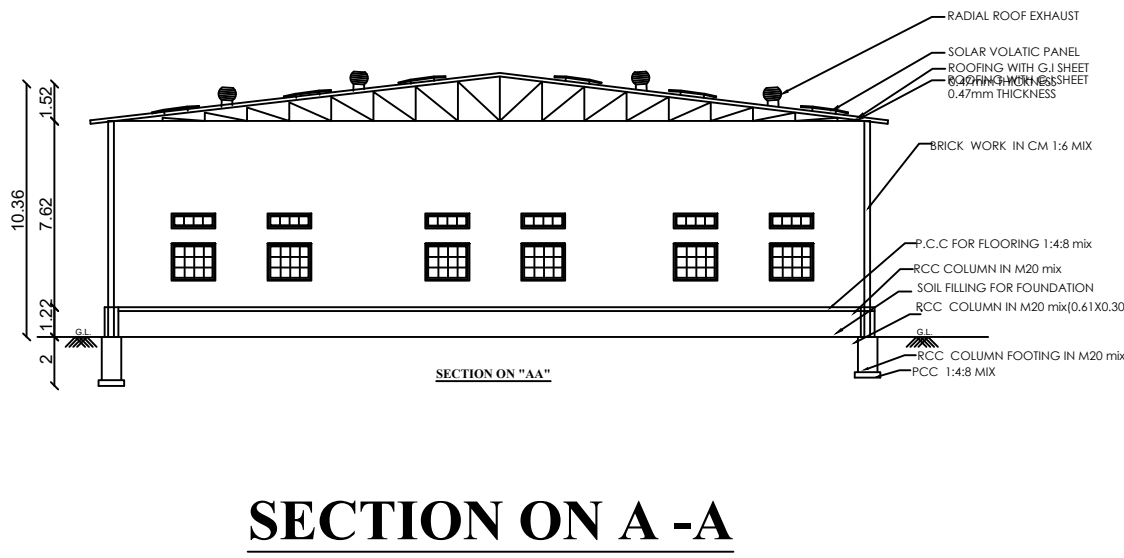


REVISED SITE PLAN AND DETAILED PLAN SHOWING THE PROPOSED CONSTRUCTION OF
GI SHEET ROOF GROUND FLOOR INDUSTRIAL BUILDING (RICE MILL INDUSTRY -
GREEN CATEGORY - 40.00 HP) , IN S.F.No: 346/1A, & 346/2A1, 346/1B, 346/2A2 AT
VALLIYERACHAL VILLAGE & PANCHAYAT, KANGAYAM TALUK, TIRUPPUR DISTRICT.
APPLICANT :- 1. Mr.K.BALAKRISHNAN. S/o Mr.V.M. KANDASAMY
2.Mrs.JAYAPRIYA W/o. Mr.K.BALAKRISHNAN

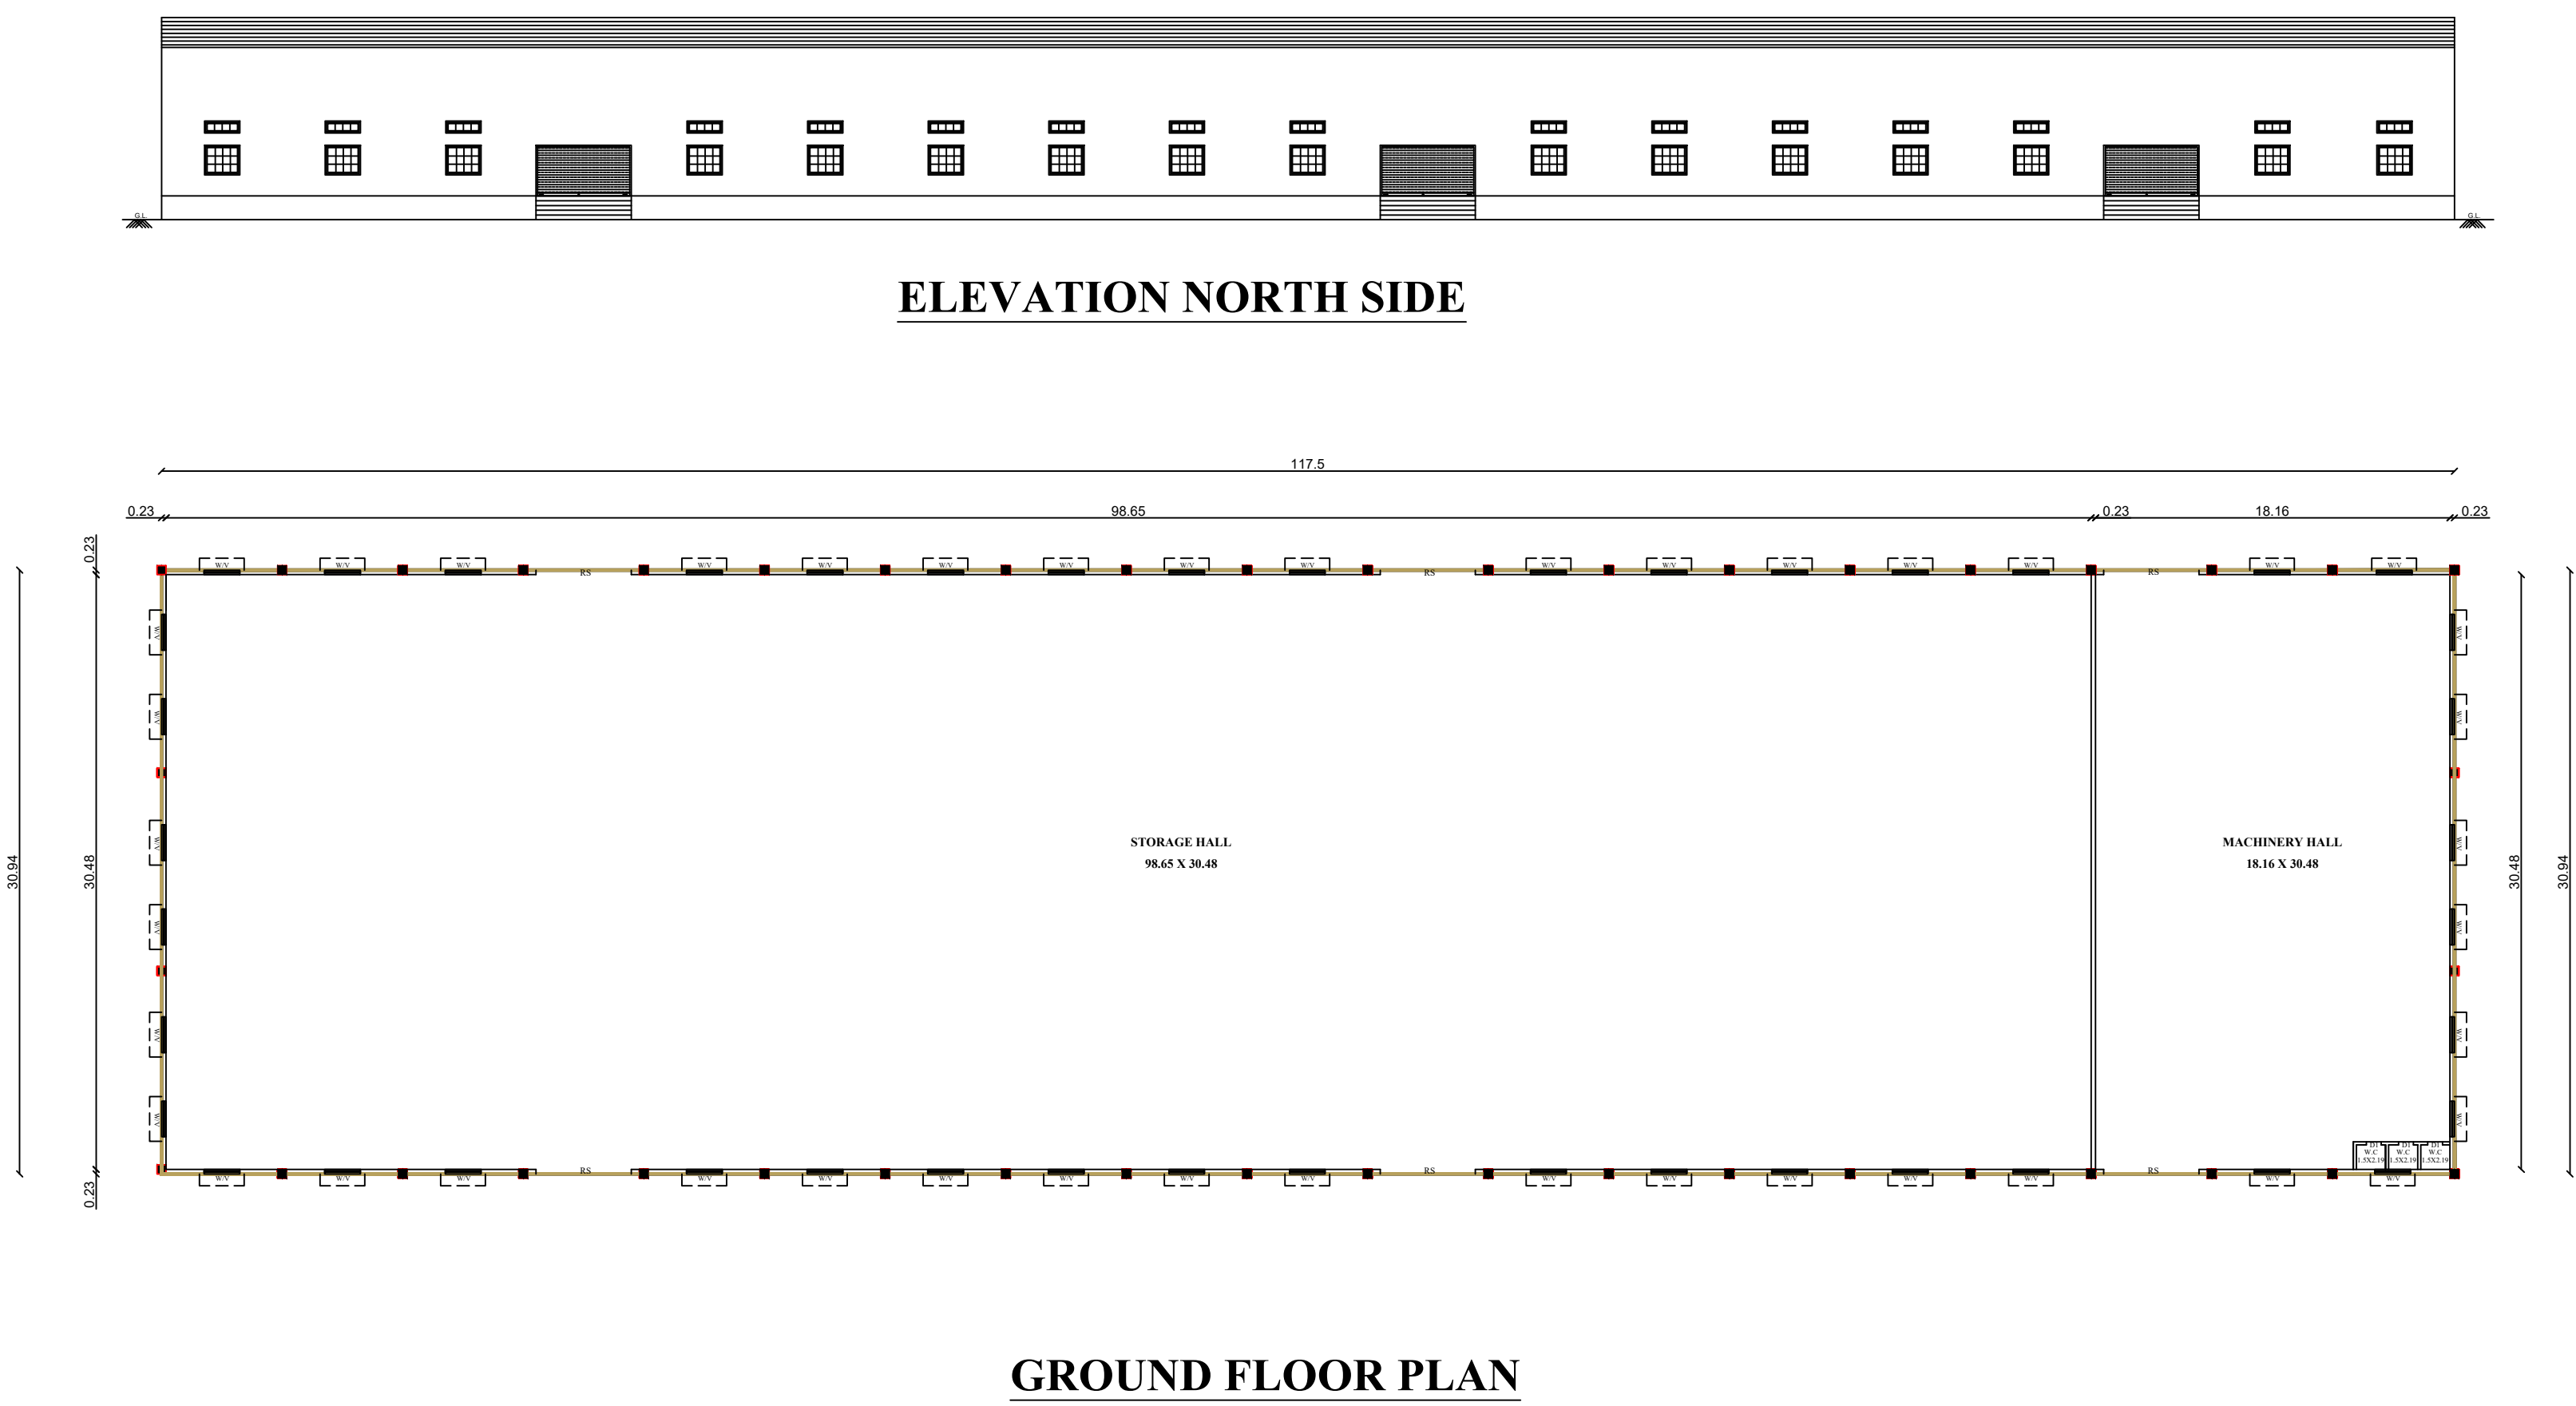

ONLINE APPLICATION NO:SWP/BPA/ /2025				
BUILDING HEIGHT - 10.05 M				
SITE AREA DETAILS				
AS PER DOCUMENT		= 19150.00 Sq.m		
AS PER PATTA		= 19150.00 Sq.m.		
AS PER SUPER IMPOSED AREA		= 19150.00 Sq.m.		
BUILDING AREA DETAILS		FSI (SQ.M)	NON FSI (SQ.M)	TOTAL BUILTUP AREA
(BLOCK-1 STORAGE HALL) AREA OF PRO. G.I SHEET ROOF G.F BUILDING		3635.45	-----	1021.22
FLOOR SPACE INDEX (FSI) = $\frac{\text{F.S.I Area}}{\text{Area of the Site}}$ = $\frac{3635.45}{19150.00}$ = 0.19 < 2.0				
OPEN SPACE RESERVATION	REQUIRED	PROVIDED		
	1960.00 Sq.m	1960.00 Sq.m (10.27 %)		
MACHINERY DETAILS				
Sl.NO	DESCRIPTION	No.Of Workers	H.P	
1	PADDY SACKER	3	10.00	
2	SACKER (RICE)	5	10.00	
3	DRYER + SPAN	5	15.00	
4	STEAM BEDCOOLER	2	5.00	
TOTAL		15	40.00 HP	
PARKING DETAILS		REQUIRED	PROVIDED	COLOUR INDEX:-
1 Lorry Space for every 500 sqm., of Workshop Floor area		7	8	EXISTING ROAD
1 Car Space for every 100 sqm., of Office Floor area		0	0	APPLICANT SITE BOUNDARY
1 Two Wheeler space for every 50 sqm., of Work shop area		73	81	PROPOSED BUILDING
1 Cycle space for every 50 sqm., of Work shop area		73	81	RAIN WATER HARVESTING
				OPEN SPACE RESERVATION
				DRIVE WAY
DETAILS OF JOINARIES.		DETAILS OF EARTHQUAKE :		
DESCRIPTION	METERS			
RS - ROLLING SHUTTER	3.05 X 2.44			
D - DOOR	1.22 X 2.44			
D1 - DOOR	1.00 X 2.13			
W - WINDOW	1.83 X 1.83			
V - VENTILATOR	1.83 X 0.61			
SOLAR SYSTEM		FIRE ALARM SYSTEM		
FIRE WATER PIPE		FIRE FIGHTING EQUIPMENTS		
FIRE HYDRANT				
R. GOVINDARAJ M E(Struct) , A.M.I.E., A.I.V., CHARTERED Eng-AM 187710-3 CMDA Structural Eng-S E/GR 11/19/09/173 LPA Structural Eng-S E/GR 11/19/10/048 IBBI Regd Valuer (BBB-RV/02/2022/14589) No. 14, SS Nagar East, KPN, Gaudin, Kongu Main Road, Tirupur - 7 Ph : 8056855523				
REGISTERED STRUCTURAL ENGINEER				
E. SURENDRAN, K.V.B.E., Registered Engineer Grade-II Reg No. TD/RE-II/2021/05/001 No.13/1B, Lakshmi Nagar, Koval Road, Kangayam-638701.Tirupur(DT)TN.				
REGISTERED ENGINEER				
APPLICANT / OWNER				