
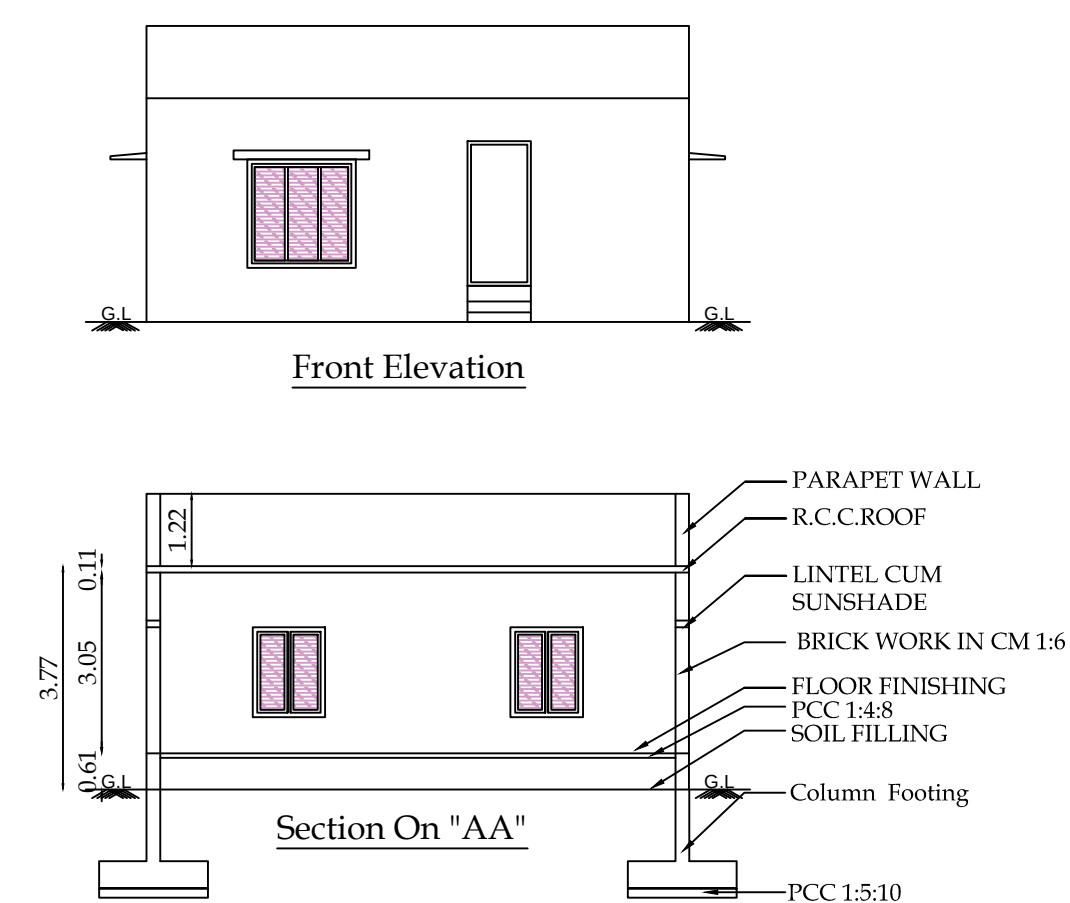
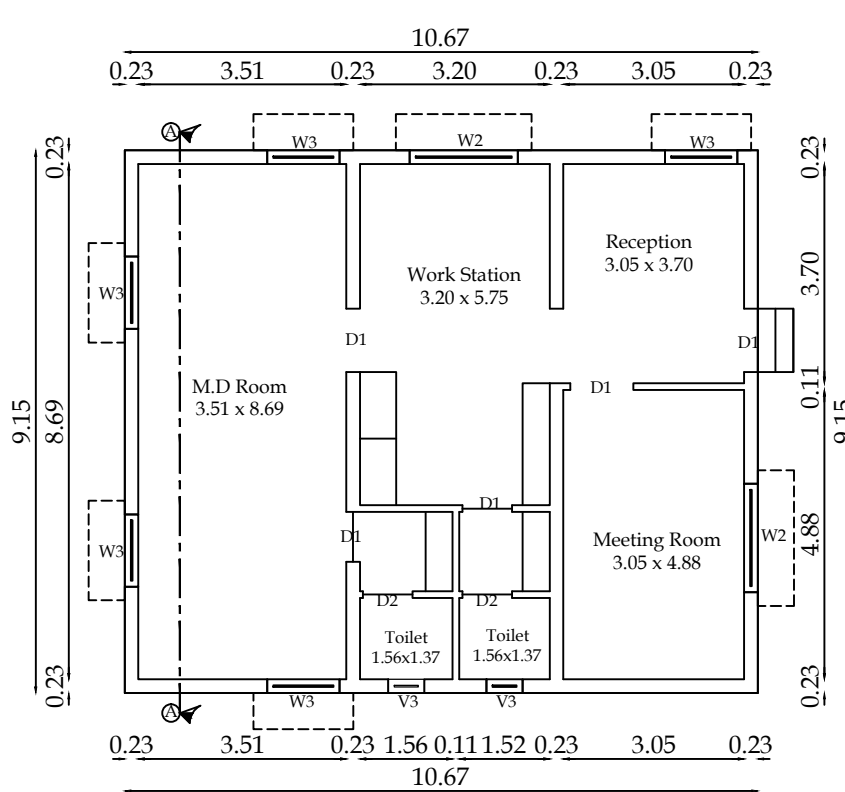
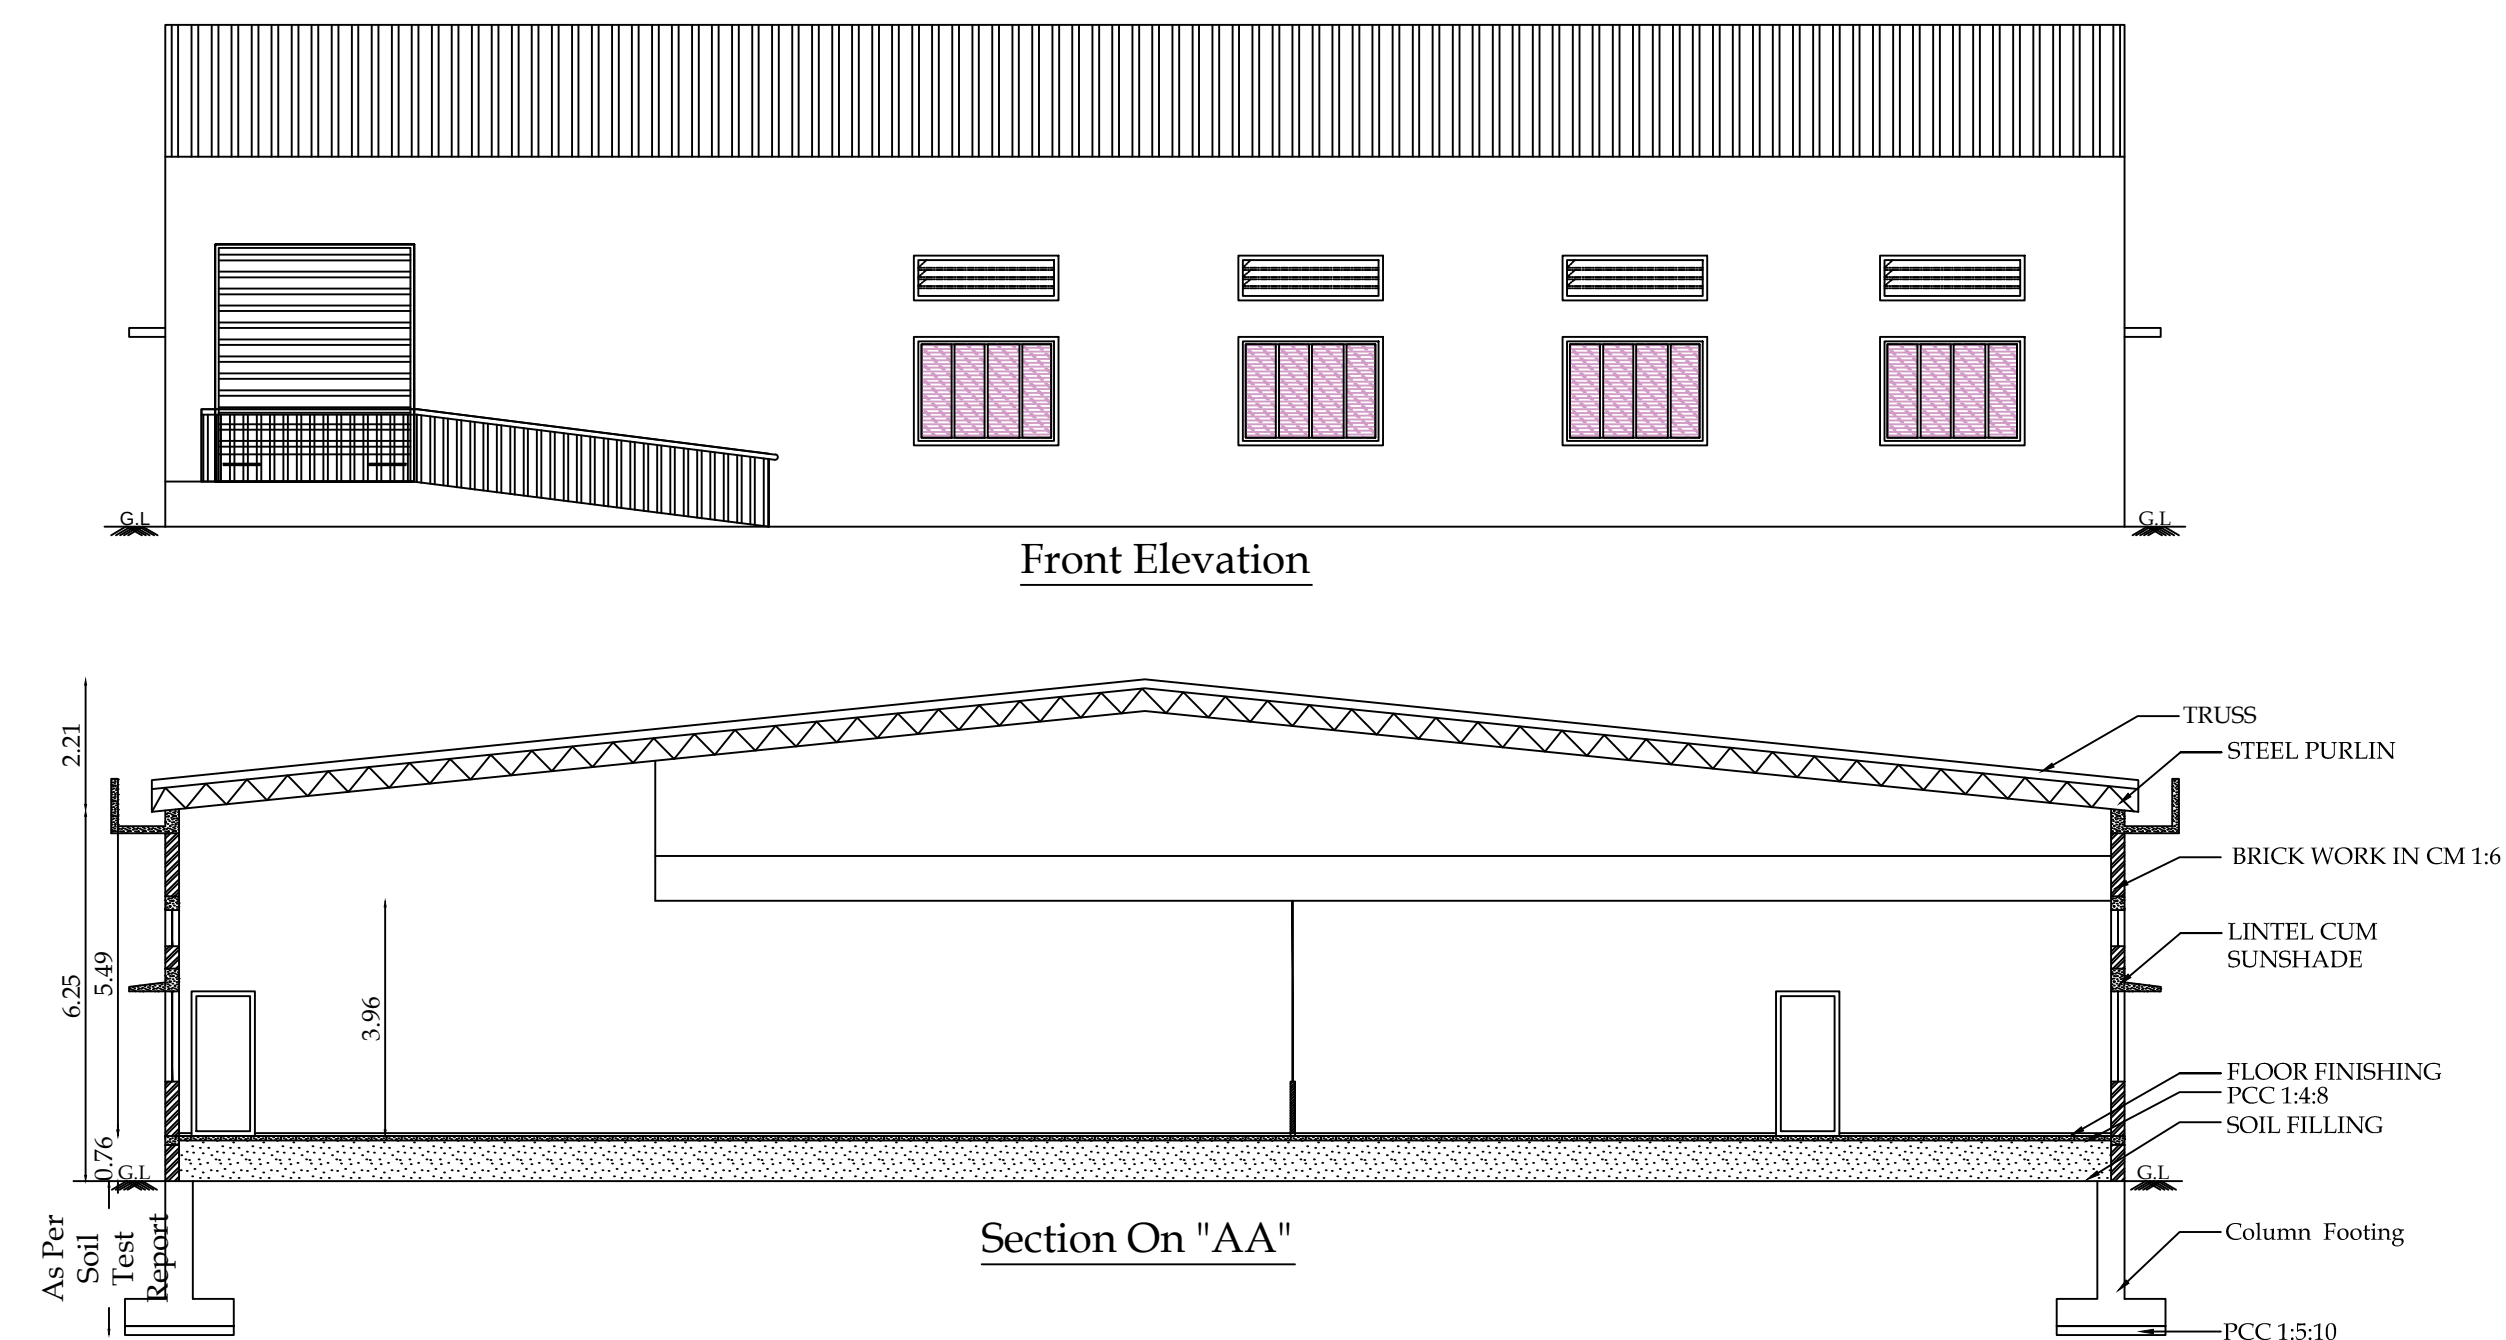


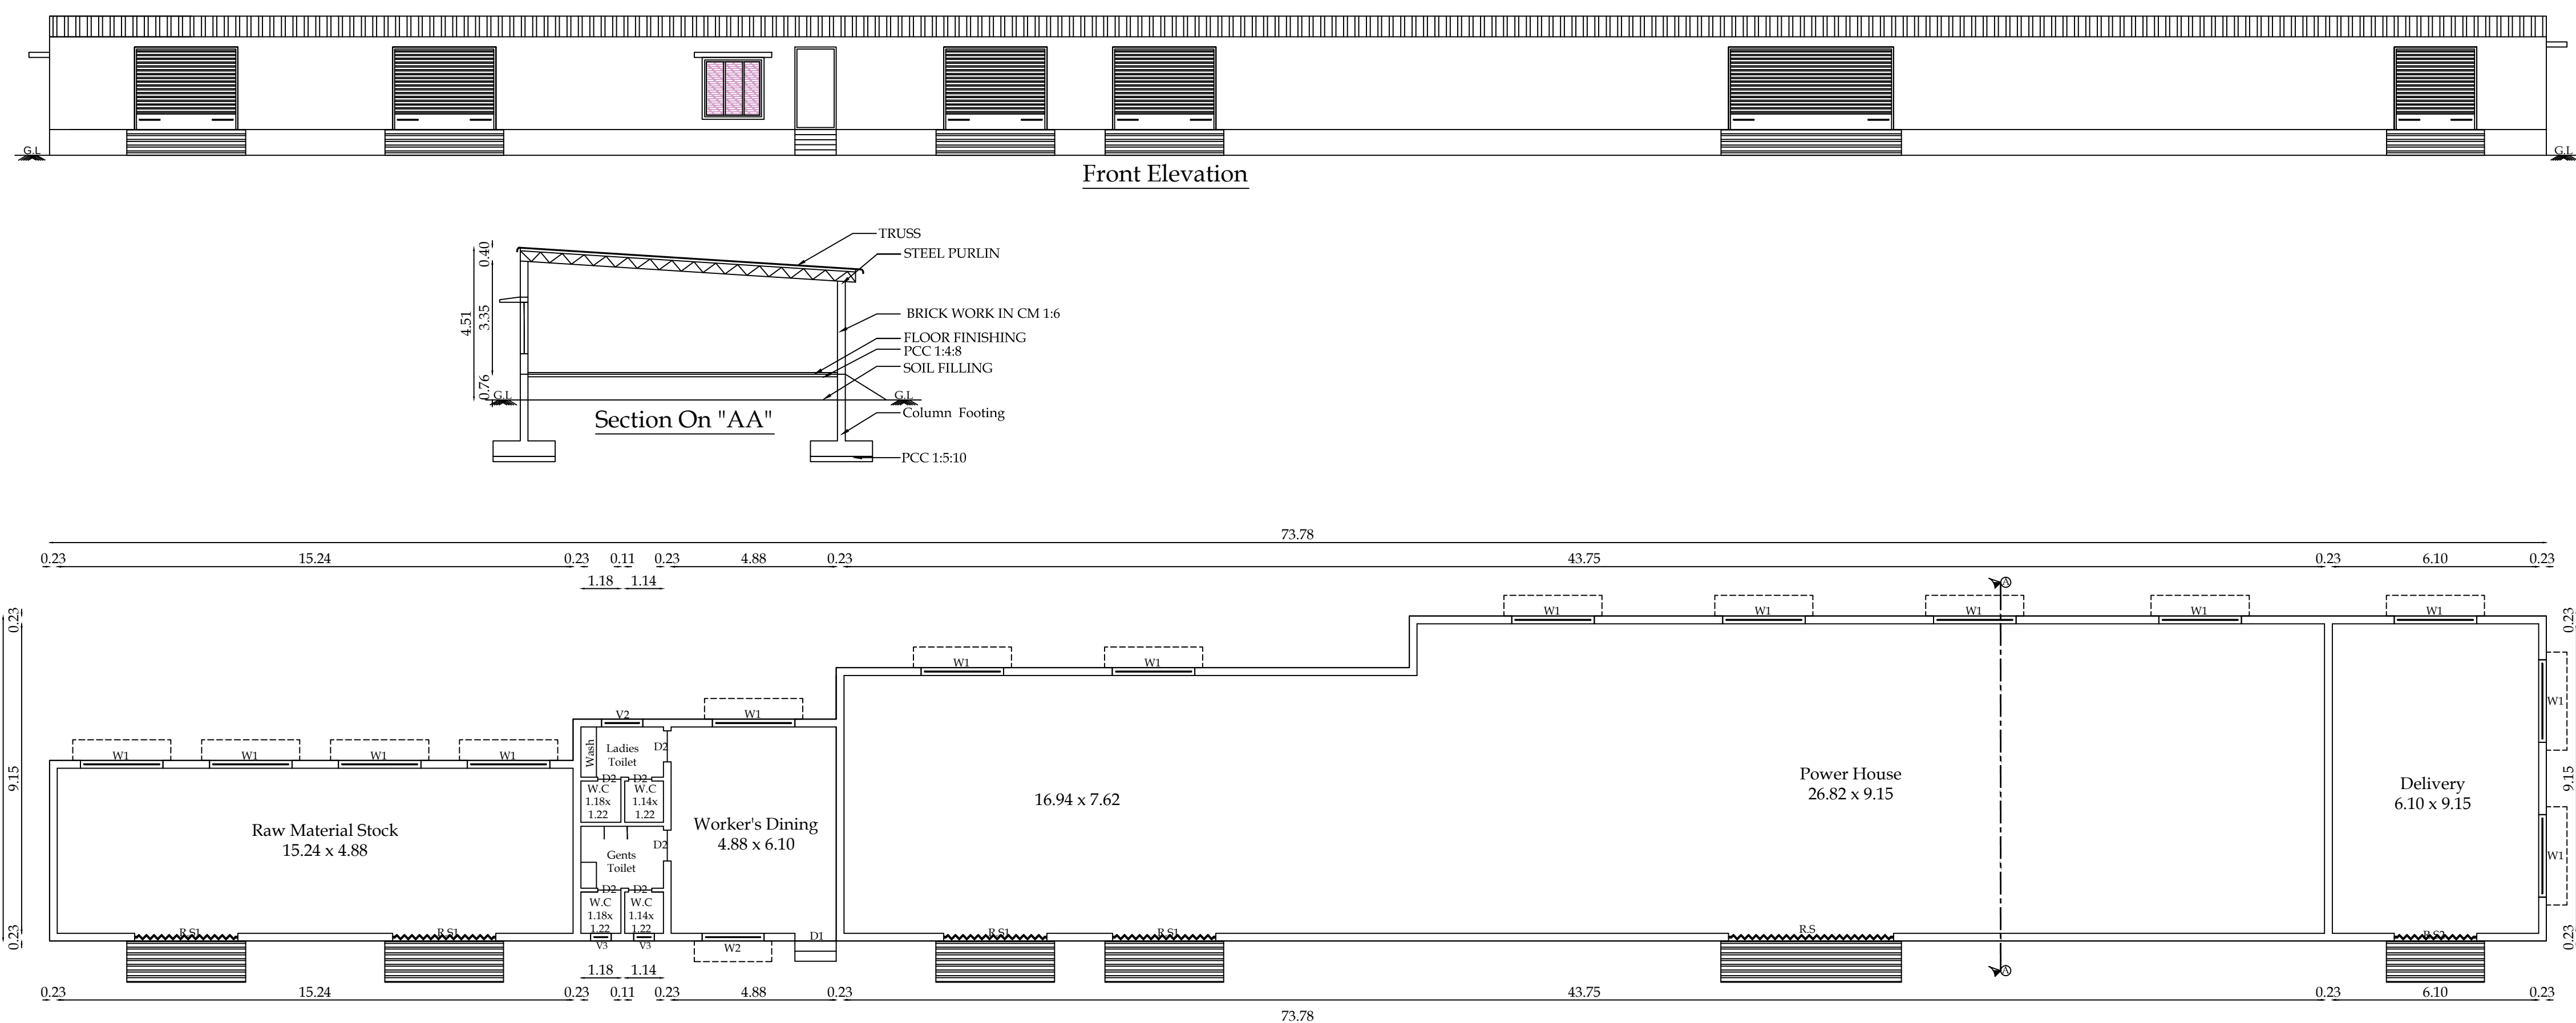

Block 2

Block 2 & 3

Sheet No.3

Site And Detailed Plan Showing The Proposed Construction Of Galvalume Sheet Roof Ground Floor Cotton And Woolen Hosiery And Power loom and handlooms (without dying and bleaching) Building (Green Category) In S.F.No. 625/1 At Metrathi Village, Madathukkulam Taluk, Tiruppur District.

All Dimensions Are in Meter

Online Application No:

N



Scale 1:100

Name Of The Applicant : M/s. Sivasakthi Spinners India Pvt.Ltd.

AREA DETAILS :

As Per Document

-

16200.00 Sq.mt.

As Per Patta

-

S.F.No.181/2A1

-41.68 Ares

-

16200.00 Sq.mt.

As Per Super Imposed Site Area

-

16121.34 Sq.mt.

Area Details :

S.No	Description	Total Built Up Area	Non FSI Area	FSI Area
Proposed Building				
Block 2				
1	Ground Floor	593.05	-	593.05
Block 3				
2	Ground Floor	97.61	-	97.61
Total Area		690.66	-	690.66

Joinery's Details:

Description of works	In Meter
RS - Rolling Shutter	4.88 x 2.44
RS1 - Rolling Shutter	3.05 x 2.44
RS2 - Rolling Shutter	2.44 x 2.44
D1 - Door	1.07 x 2.44
D2 - Door	0.76 x 2.13
W1 - Window	2.44 x 1.83
W2 - Window	1.83 x 1.83
W3 - Window	1.22 x 1.52
V2 - Ventilatore	1.22 x 0.76
V3 - Ventilatore	0.61 x 0.76

Block 3



Er. V. JOHNPAL, B.Tech,M.E.(Structl),PhD), AMIE, MIGS, CEng.,
Regd. Structural Engineer Grade-I (SE-I/LPA/SE/GR-4/19/04/032)
3/358, An-1 Jothi Nagar, Karanamottai, Tiruppur - 641 401.
For Contact : 99 52 50 65 49 / erjohnpalv@gmail.com

Registered Structural Engineer

SIVASHAKTHI SPINNERS INDIA PRIVATE LIMITED



Director.

Applicant



Er. K T NAVIN s.e.,
Registered Engineer - Reg.No. RE / Gr - I / 089 / 2024
Coimbatore District DTCP Office
#191, Ground Floor, Periyar Nagar, Masakalpalayam Road,
Coimbatore - 641 015.
Cell No : 95979 40205

Registered Engineer