
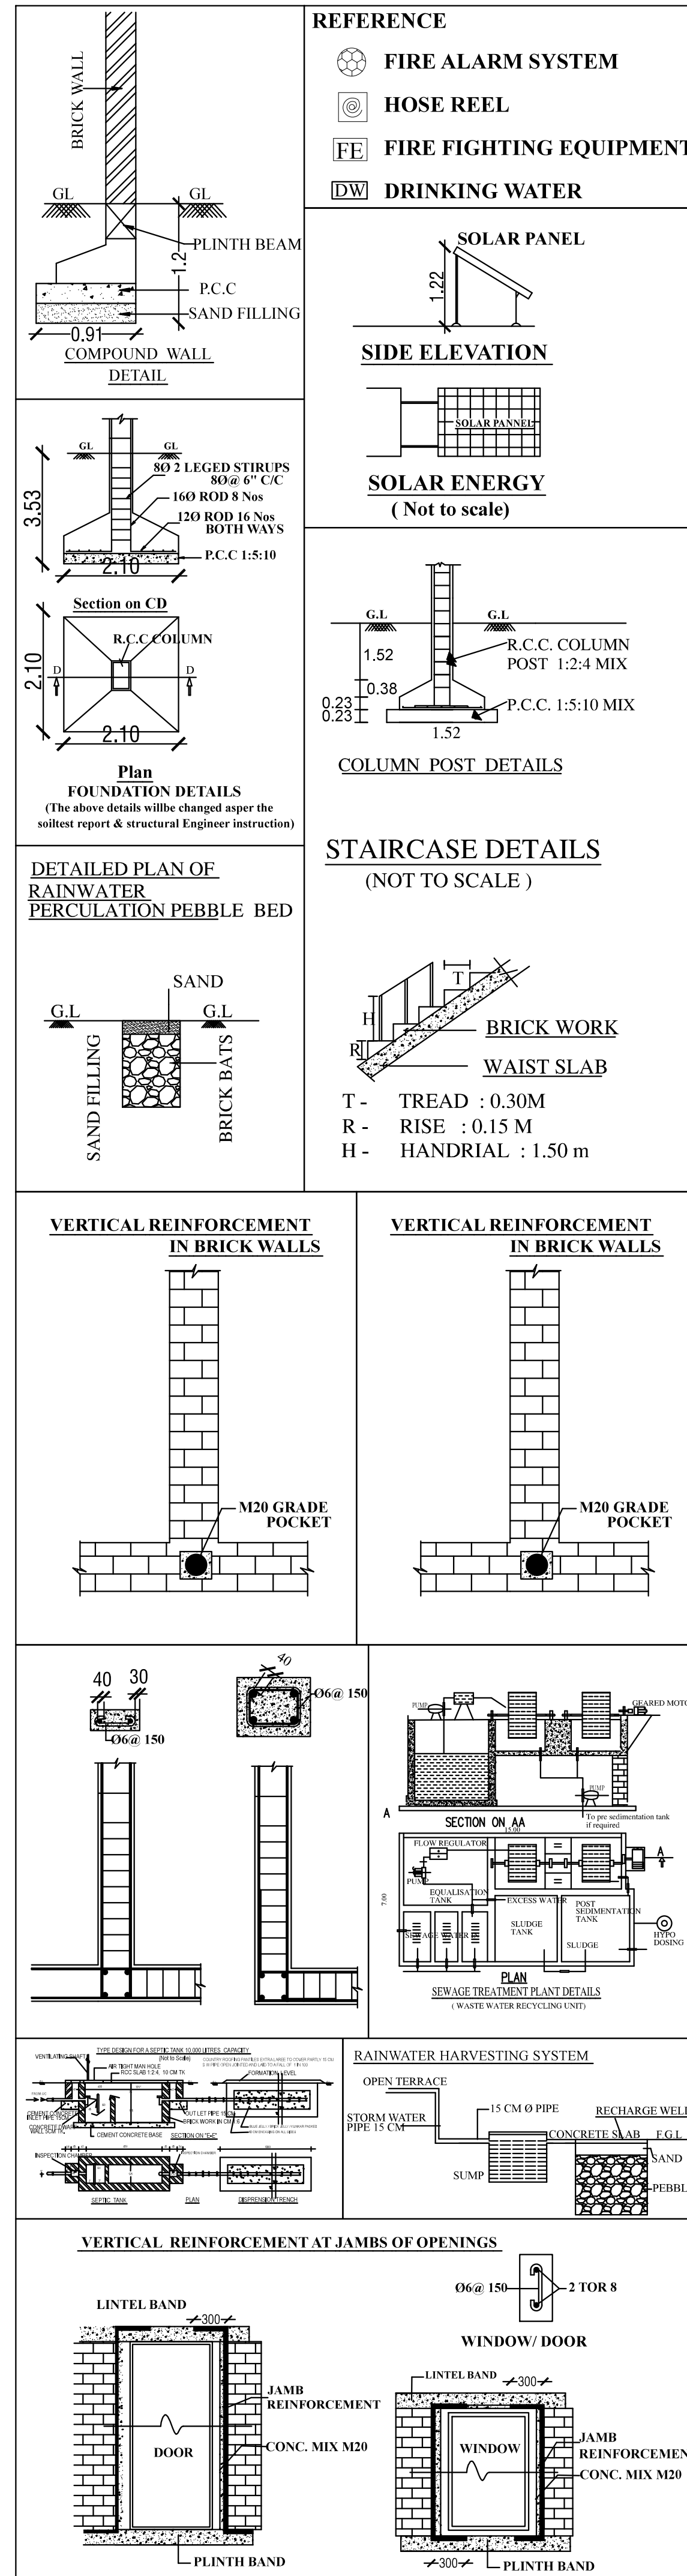
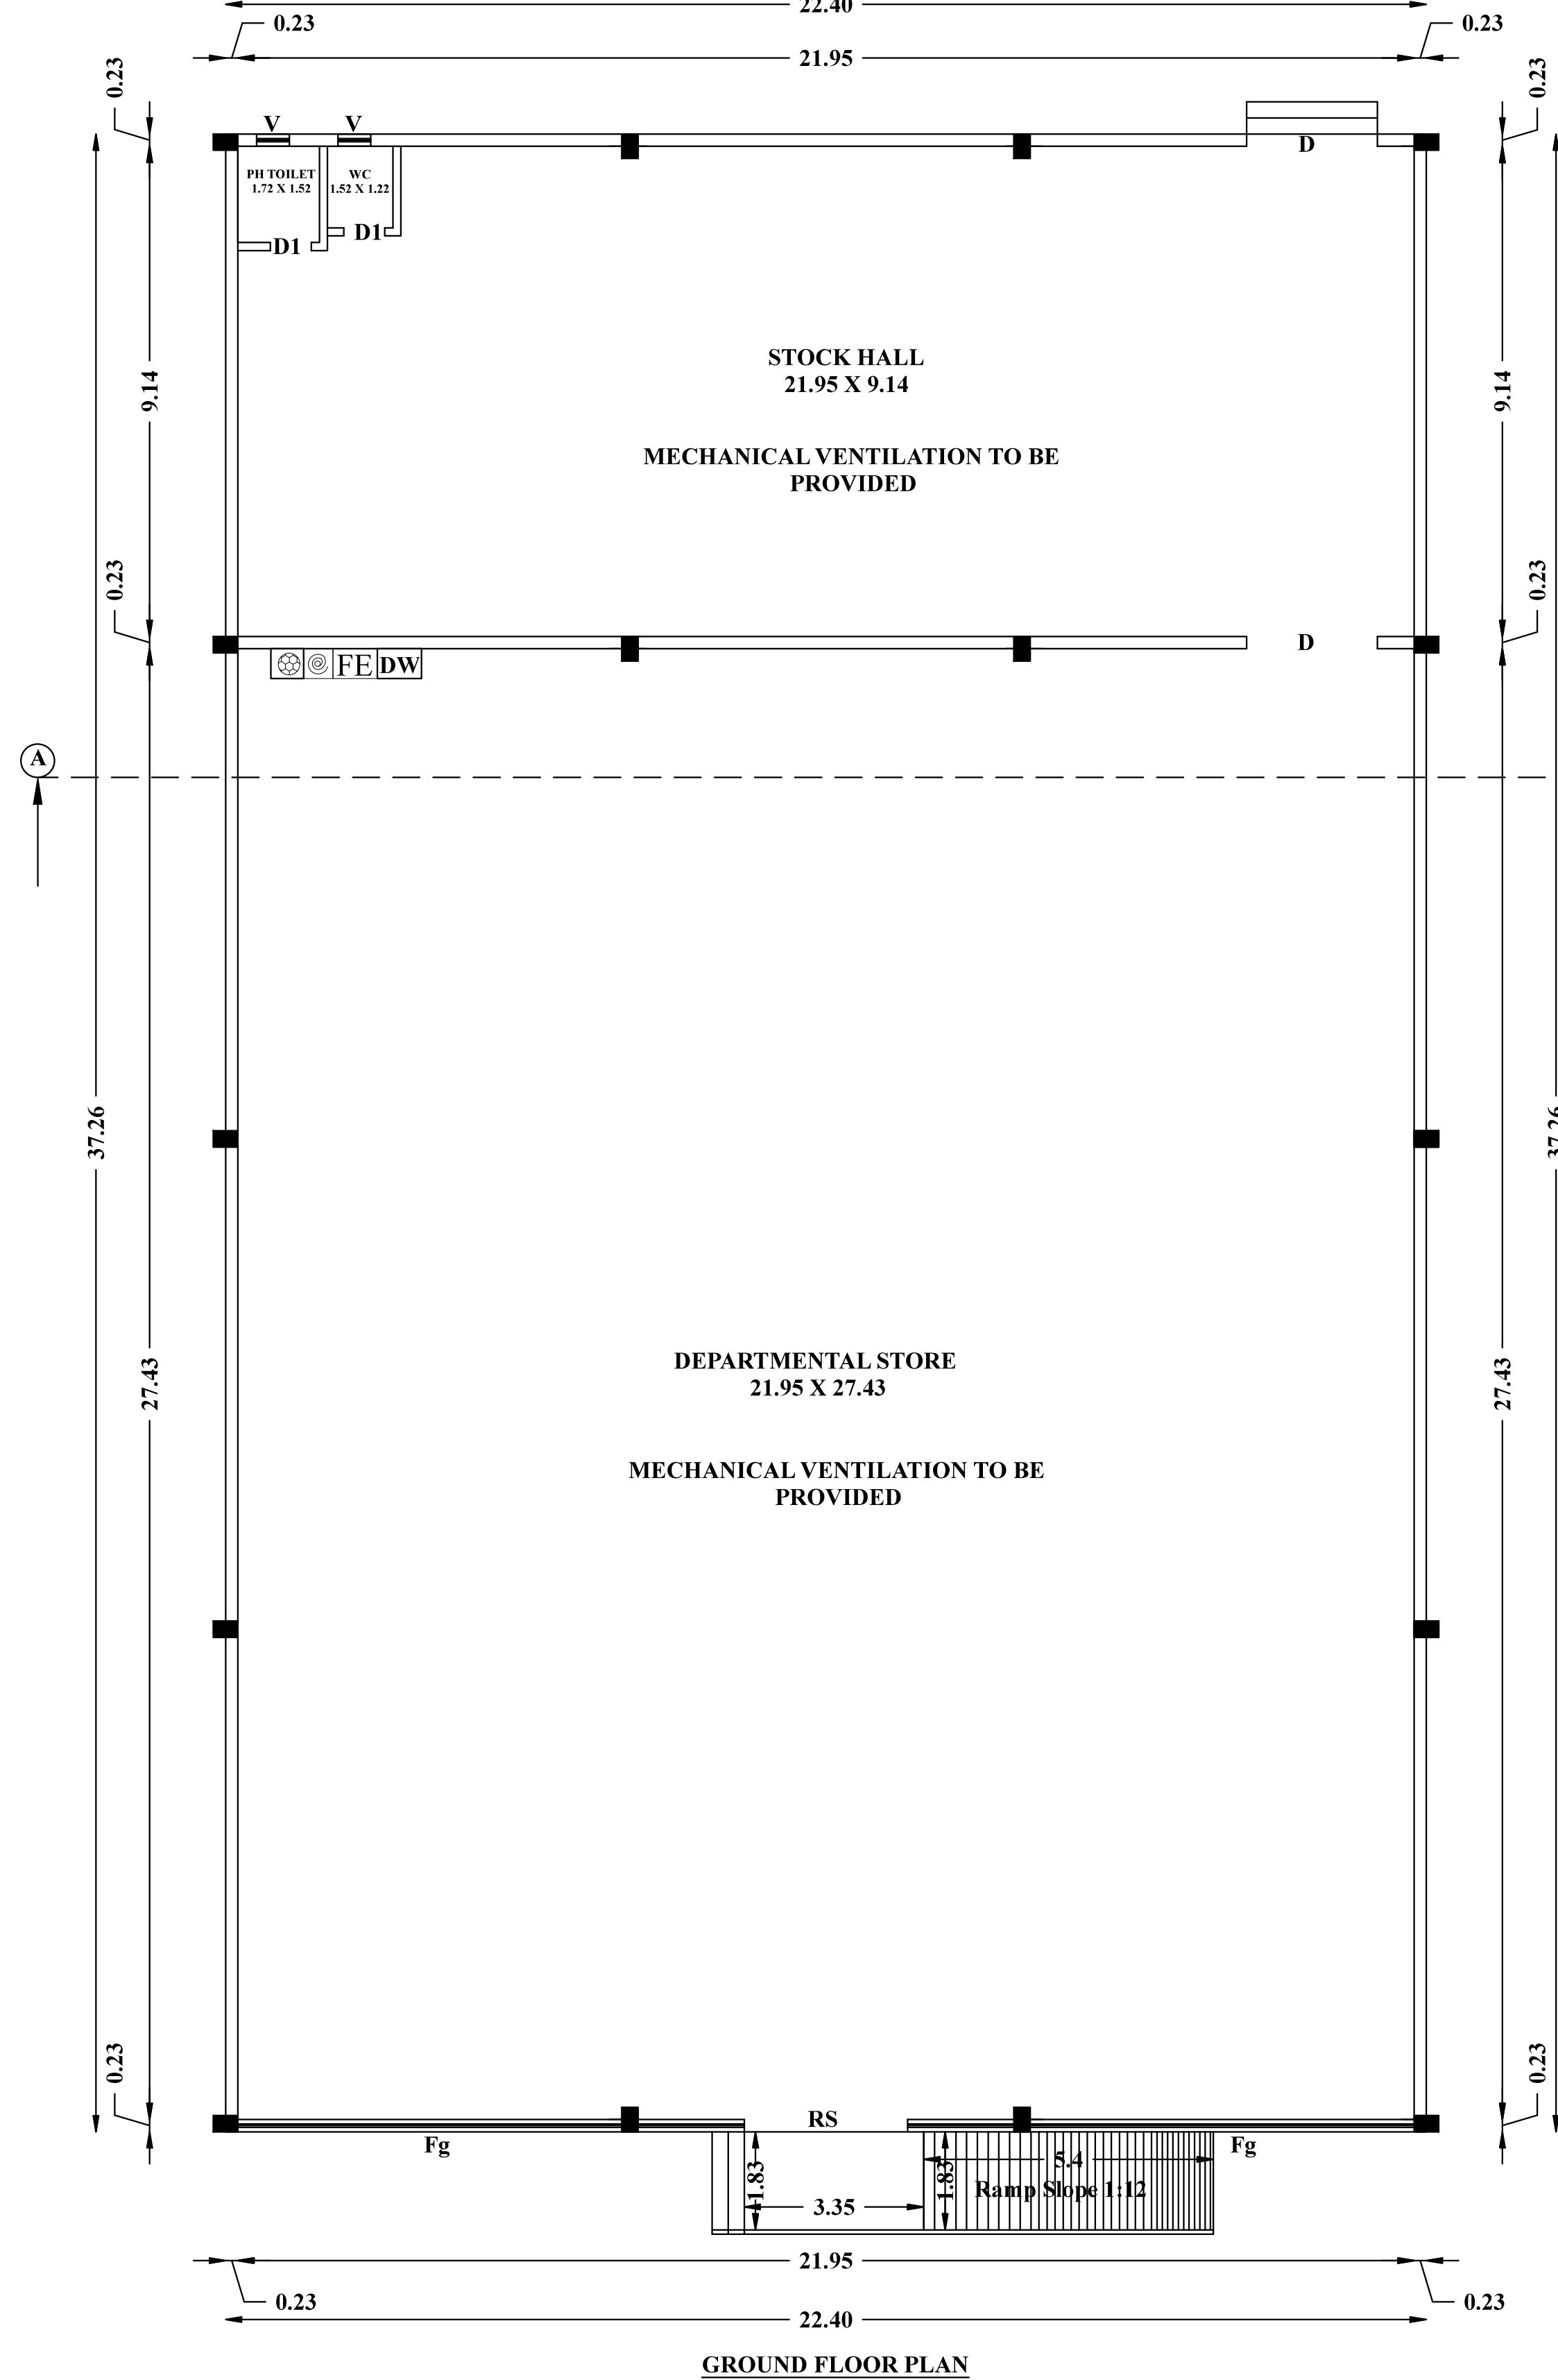
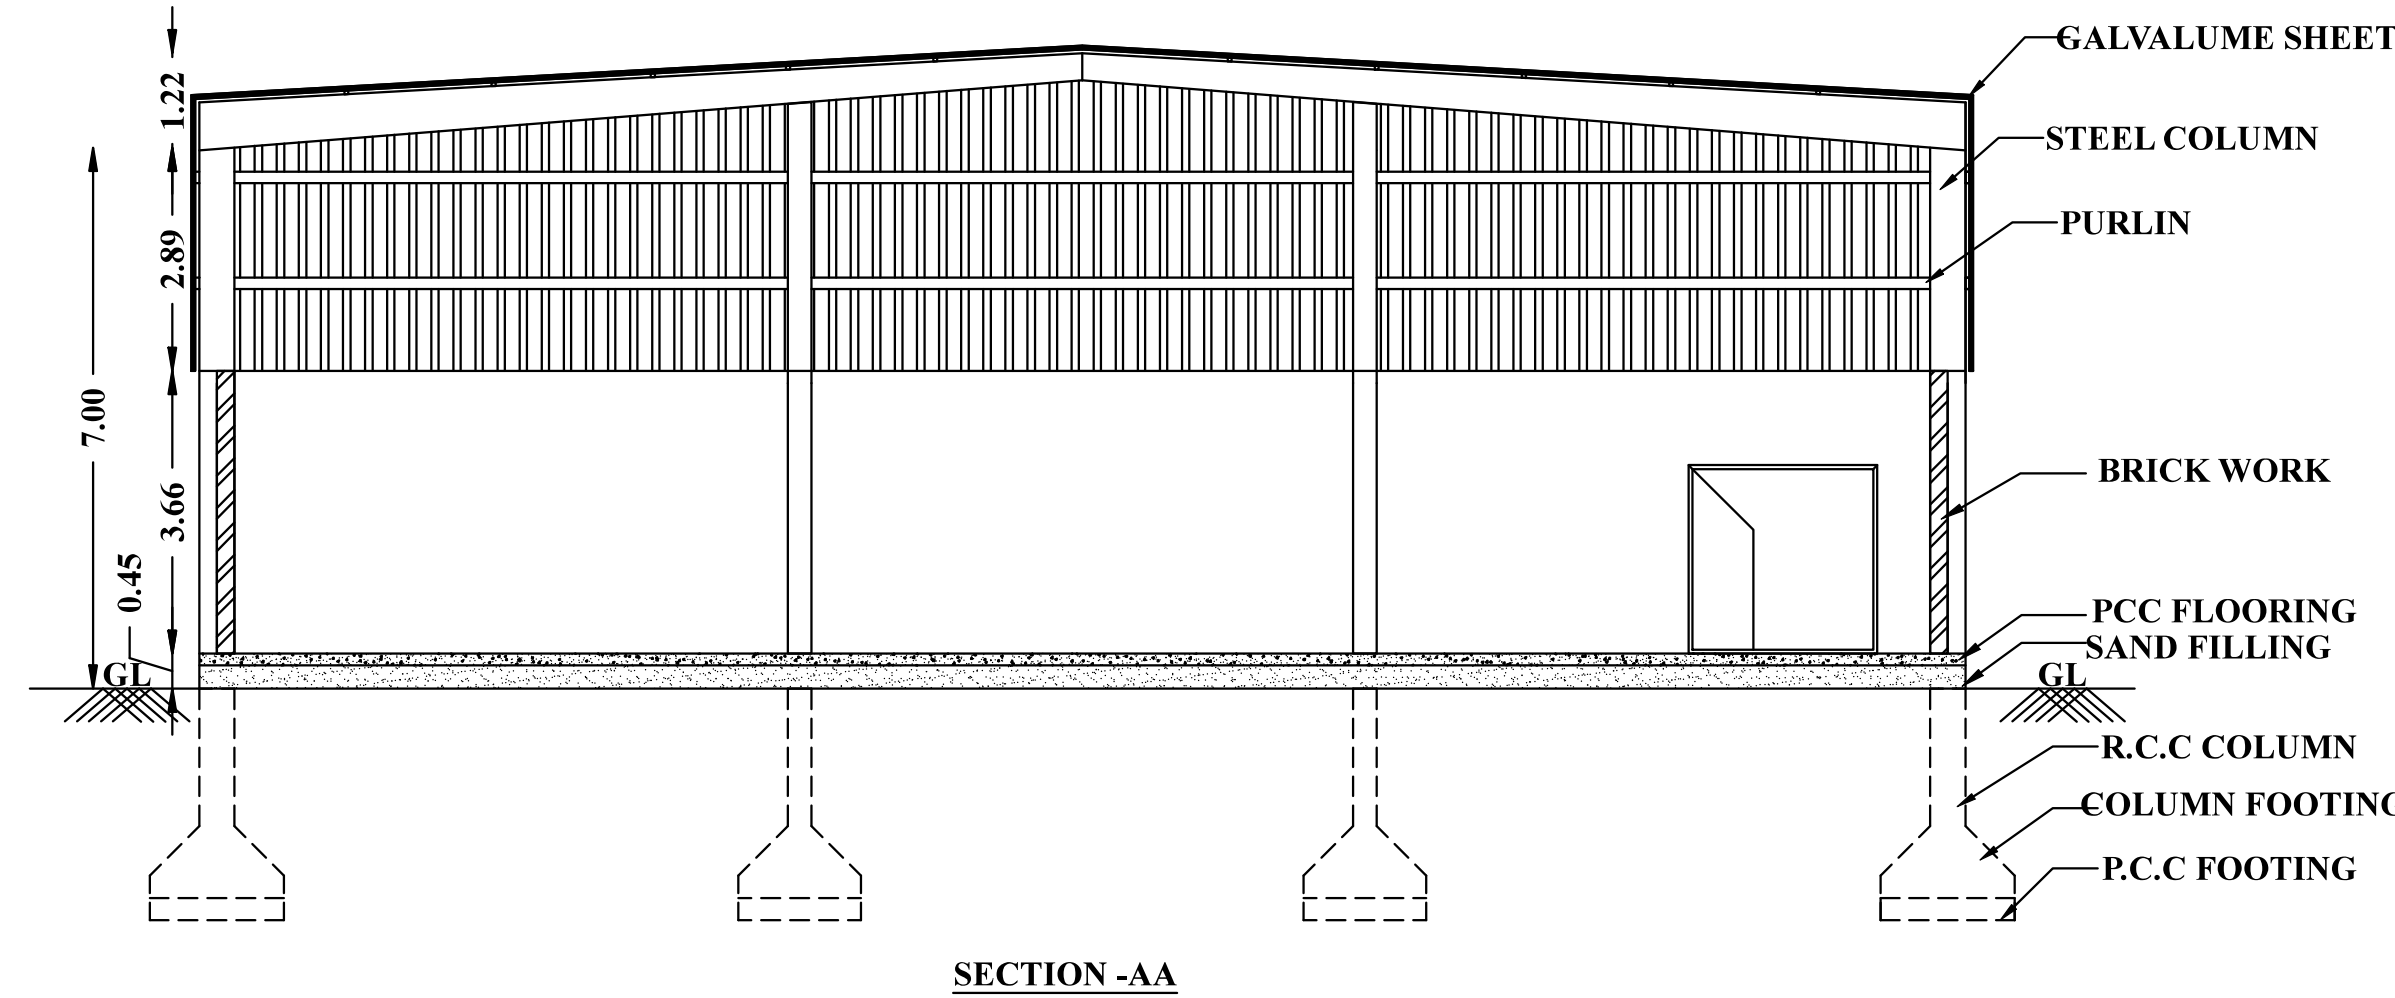
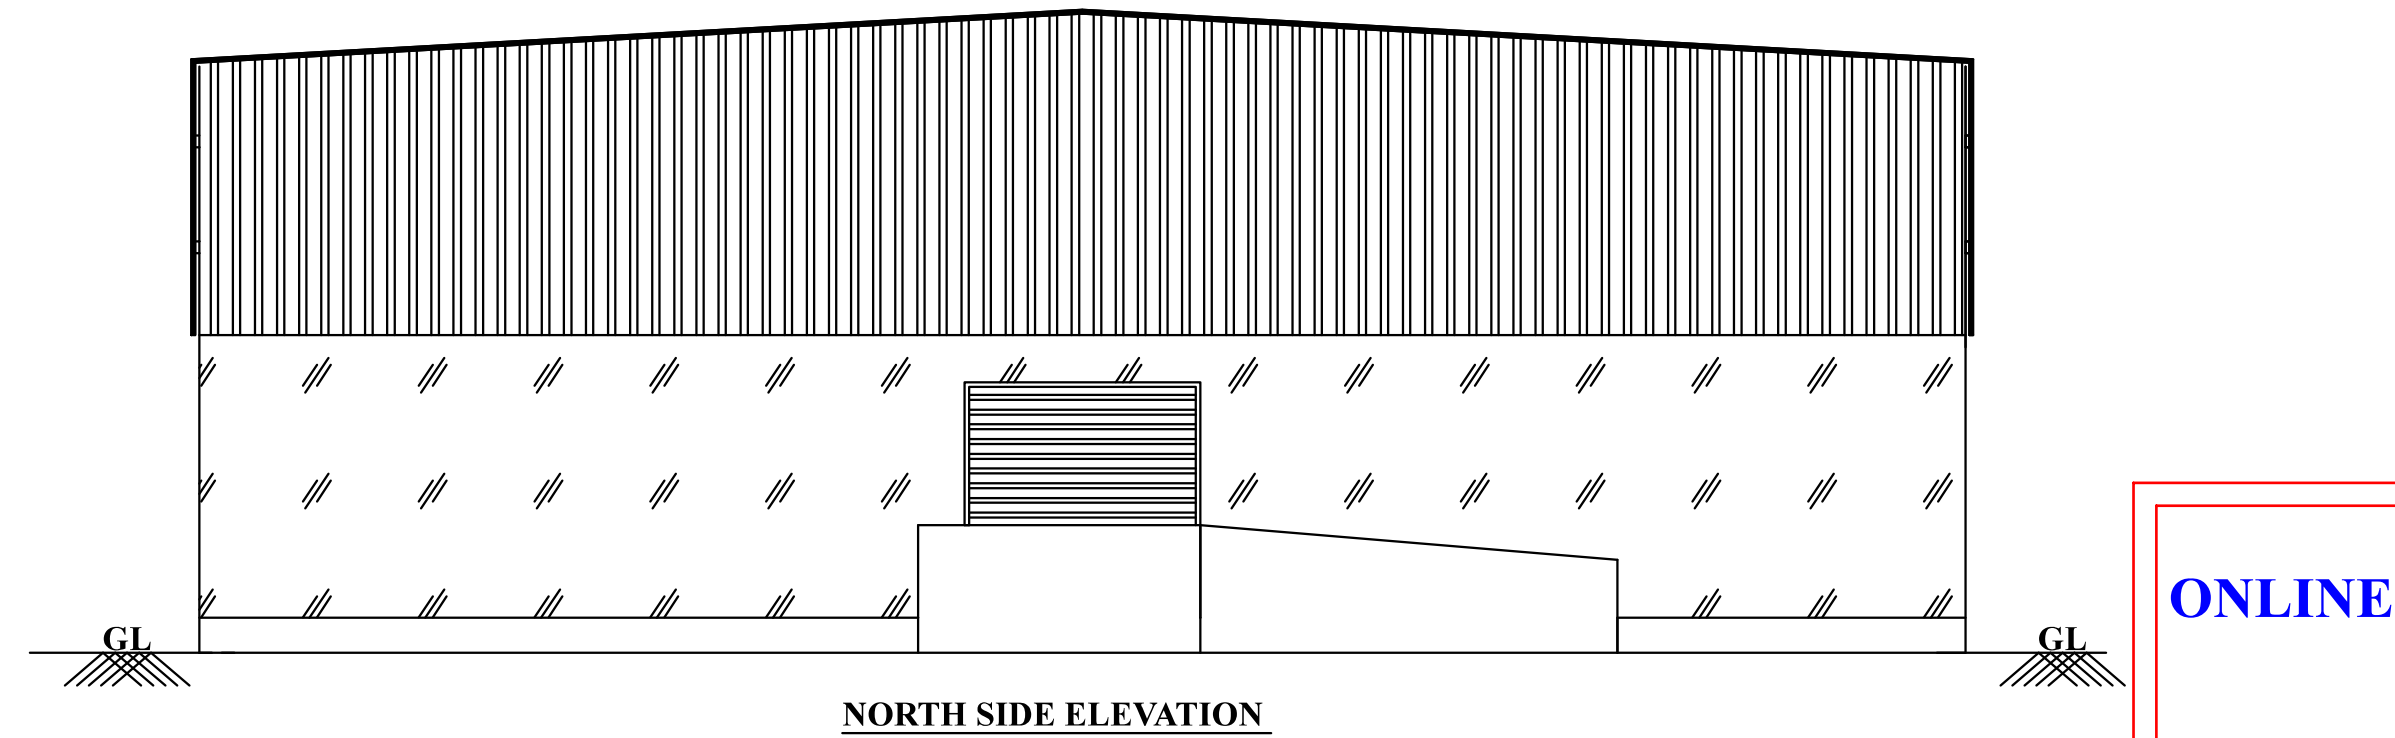


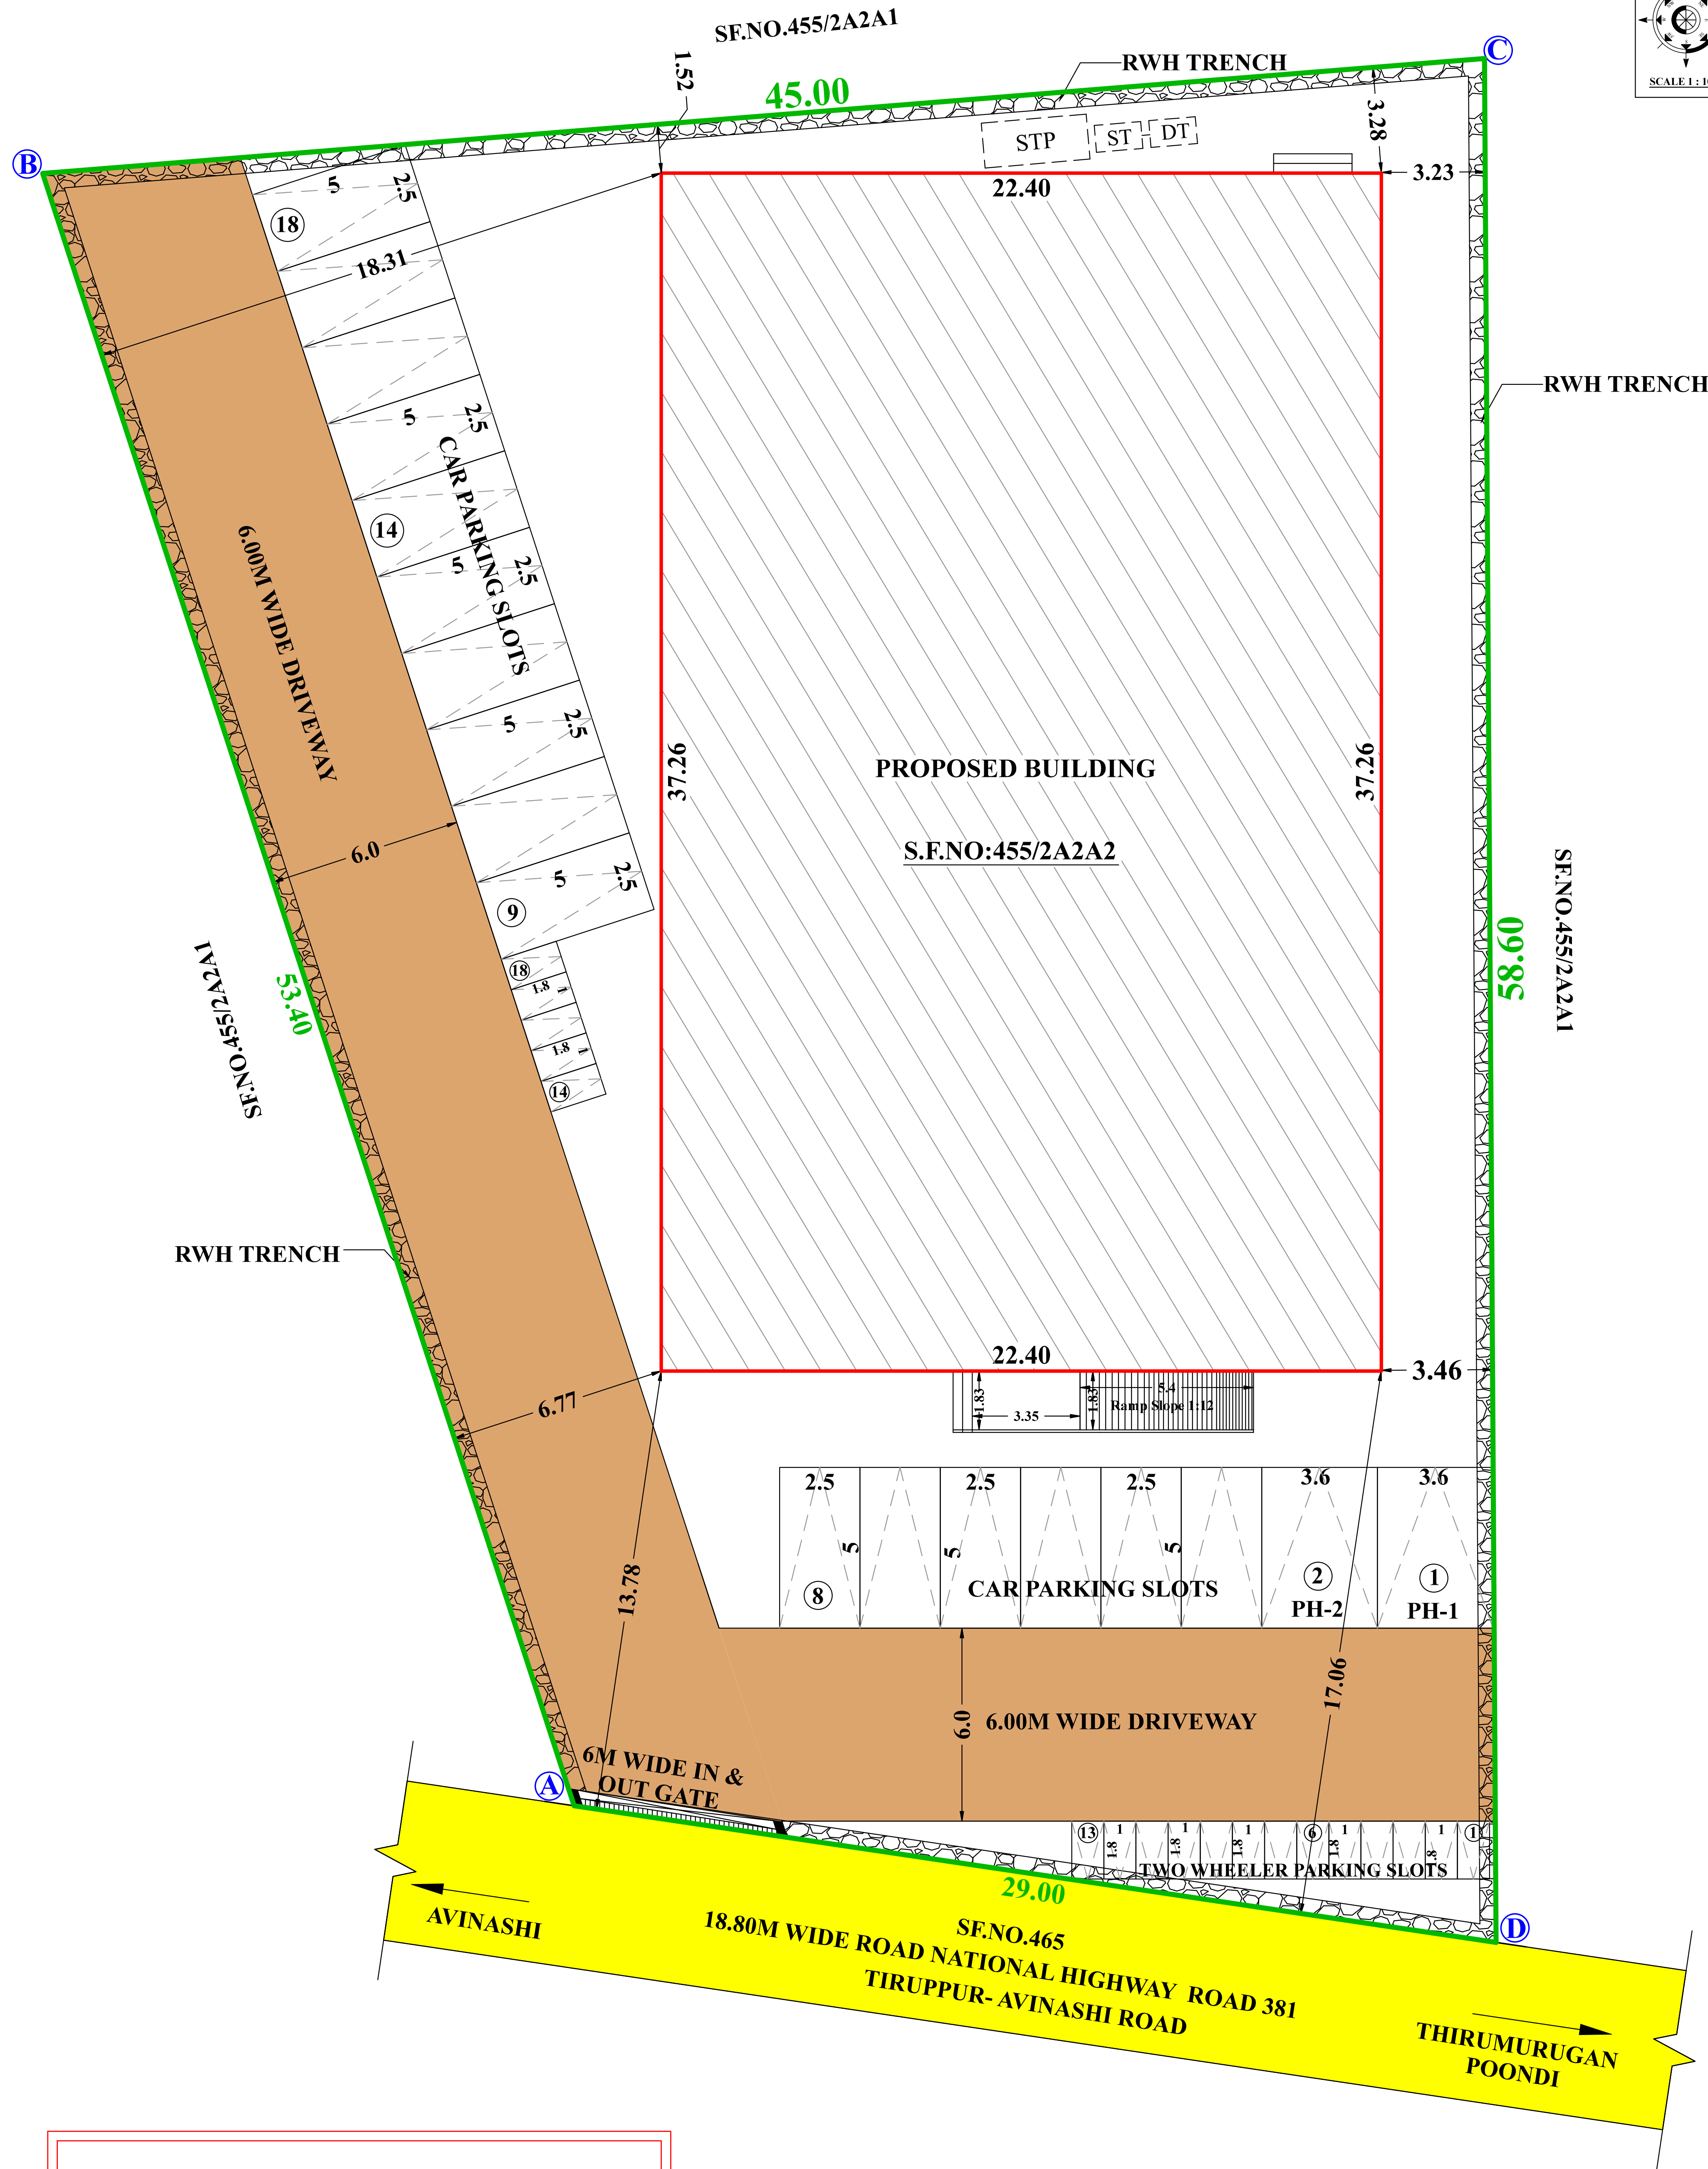

SITE AND DETAILED PLAN SHOWING THE PROPOSED CONSTRUCTION OF GALVALUME SHEET ROOF SHOP S.F.NO.455/2A2A2, AT PALANGARAI VILLAGE, AVINASHI TALUK, TIRUPPUR DISTRICT.

ALL DIMENSIONS ARE IN METER

NAME OF THE APPLICANT :
Mr.R.V.PALANISAMY S/o Mr.VENKATACHALAM

ONLINE APPLICATION NO: SWP/BPA/781951/2026

AREA DETAILS :
AREA AS PER PATTA - 2024.00 Sqm
AREA AS PER DOCUMENT - 0.50 ACRE (or) 2024.00 Sqm
AREA AS PER SUPERIMPOSED - 2008.12 Sqm

S. NO	DESCRIPTION	PROPOSED BUILDING AREA IN Sqm		
		FSI AREA	NON FSI AREA	TOTAL AREA
BLOCK - A (MAIN BUILDING)				
1	GROUND FLOOR	834.77	-	834.77
GRAND TOTAL		834.77	-	834.77
FLOOR SPACE INDEX = $\frac{\text{FSI AREA}}{\text{SITE AREA}} = \frac{834.77}{2008.12} = 0.4 < 2.0$				
THE APPLICANT HAS PAID THE GUIDELINE VALUE OF EQUILENT LAND IN LIEU OF THE LAND TO BE RESERVED				
HEIGHT OF THE BUILDING = 7.00M				
PARKING AREA DESCRIPTION		AREA	REQUIRED	PROVIDED
ONE CAR SPACE FOR EVERY 50 SQ.M OF FLOOR AREA		834.77	17	18 (Including 2 PH CAR)
ONE TWO WHEELER SPACE FOR EVERY 50 SQ.M OF FLOOR AREA		834.77	17	18
JOINERY DETILS		COLOR INDEX		
ROLLING SHUTTERS -RS	3.05 X 3.05	SITE BOUNDARY		
DOOR-D	2.44 X 2.44	EXISTING ROAD		
DOOR-D1	0.76 X 2.44	PROPOSED BUILDING		
VENTILATION	0.91 X 0.61	DRIVE WAY		

Er.C.PALANISAMY, B.E.,
Registered Engineer - TIRUPPUR DISTRICT
Registered Engineer - TIRUPPUR DISTRICT
Licensed Building Surveyor - TIRUPPUR DISTRICT
Consulting Civil Engineer
100, Balaji Nagar, 100, Balaji Nagar, 100, Balaji Nagar
Balaji Nagar, 100, Balaji Nagar, 100, Balaji Nagar
Balaji Nagar, 100, Balaji Nagar, 100, Balaji Nagar

REGISTERED ENGINEER

APPLICANT



ONLINE APPLICATION NO. : SWP/BPA/781951/2026
BP/TCP{TD}NO. : 34/2026

SITE PLAN
SCALE - 1:100

Signature valid

