

PP

APPROVAL RECORD

Planning Permission

Tiruvallur

Tiruvallur district, Tamil Nadu

APPROVAL TYPE

Building Plan

ISSUING AUTHORITY


DTCP


PURPOSE

Industrial

The approval as the planning authority issued it, reproduced in full behind this page.

An approval speaks to what was sanctioned, not to what was built. Completion is a separate record.

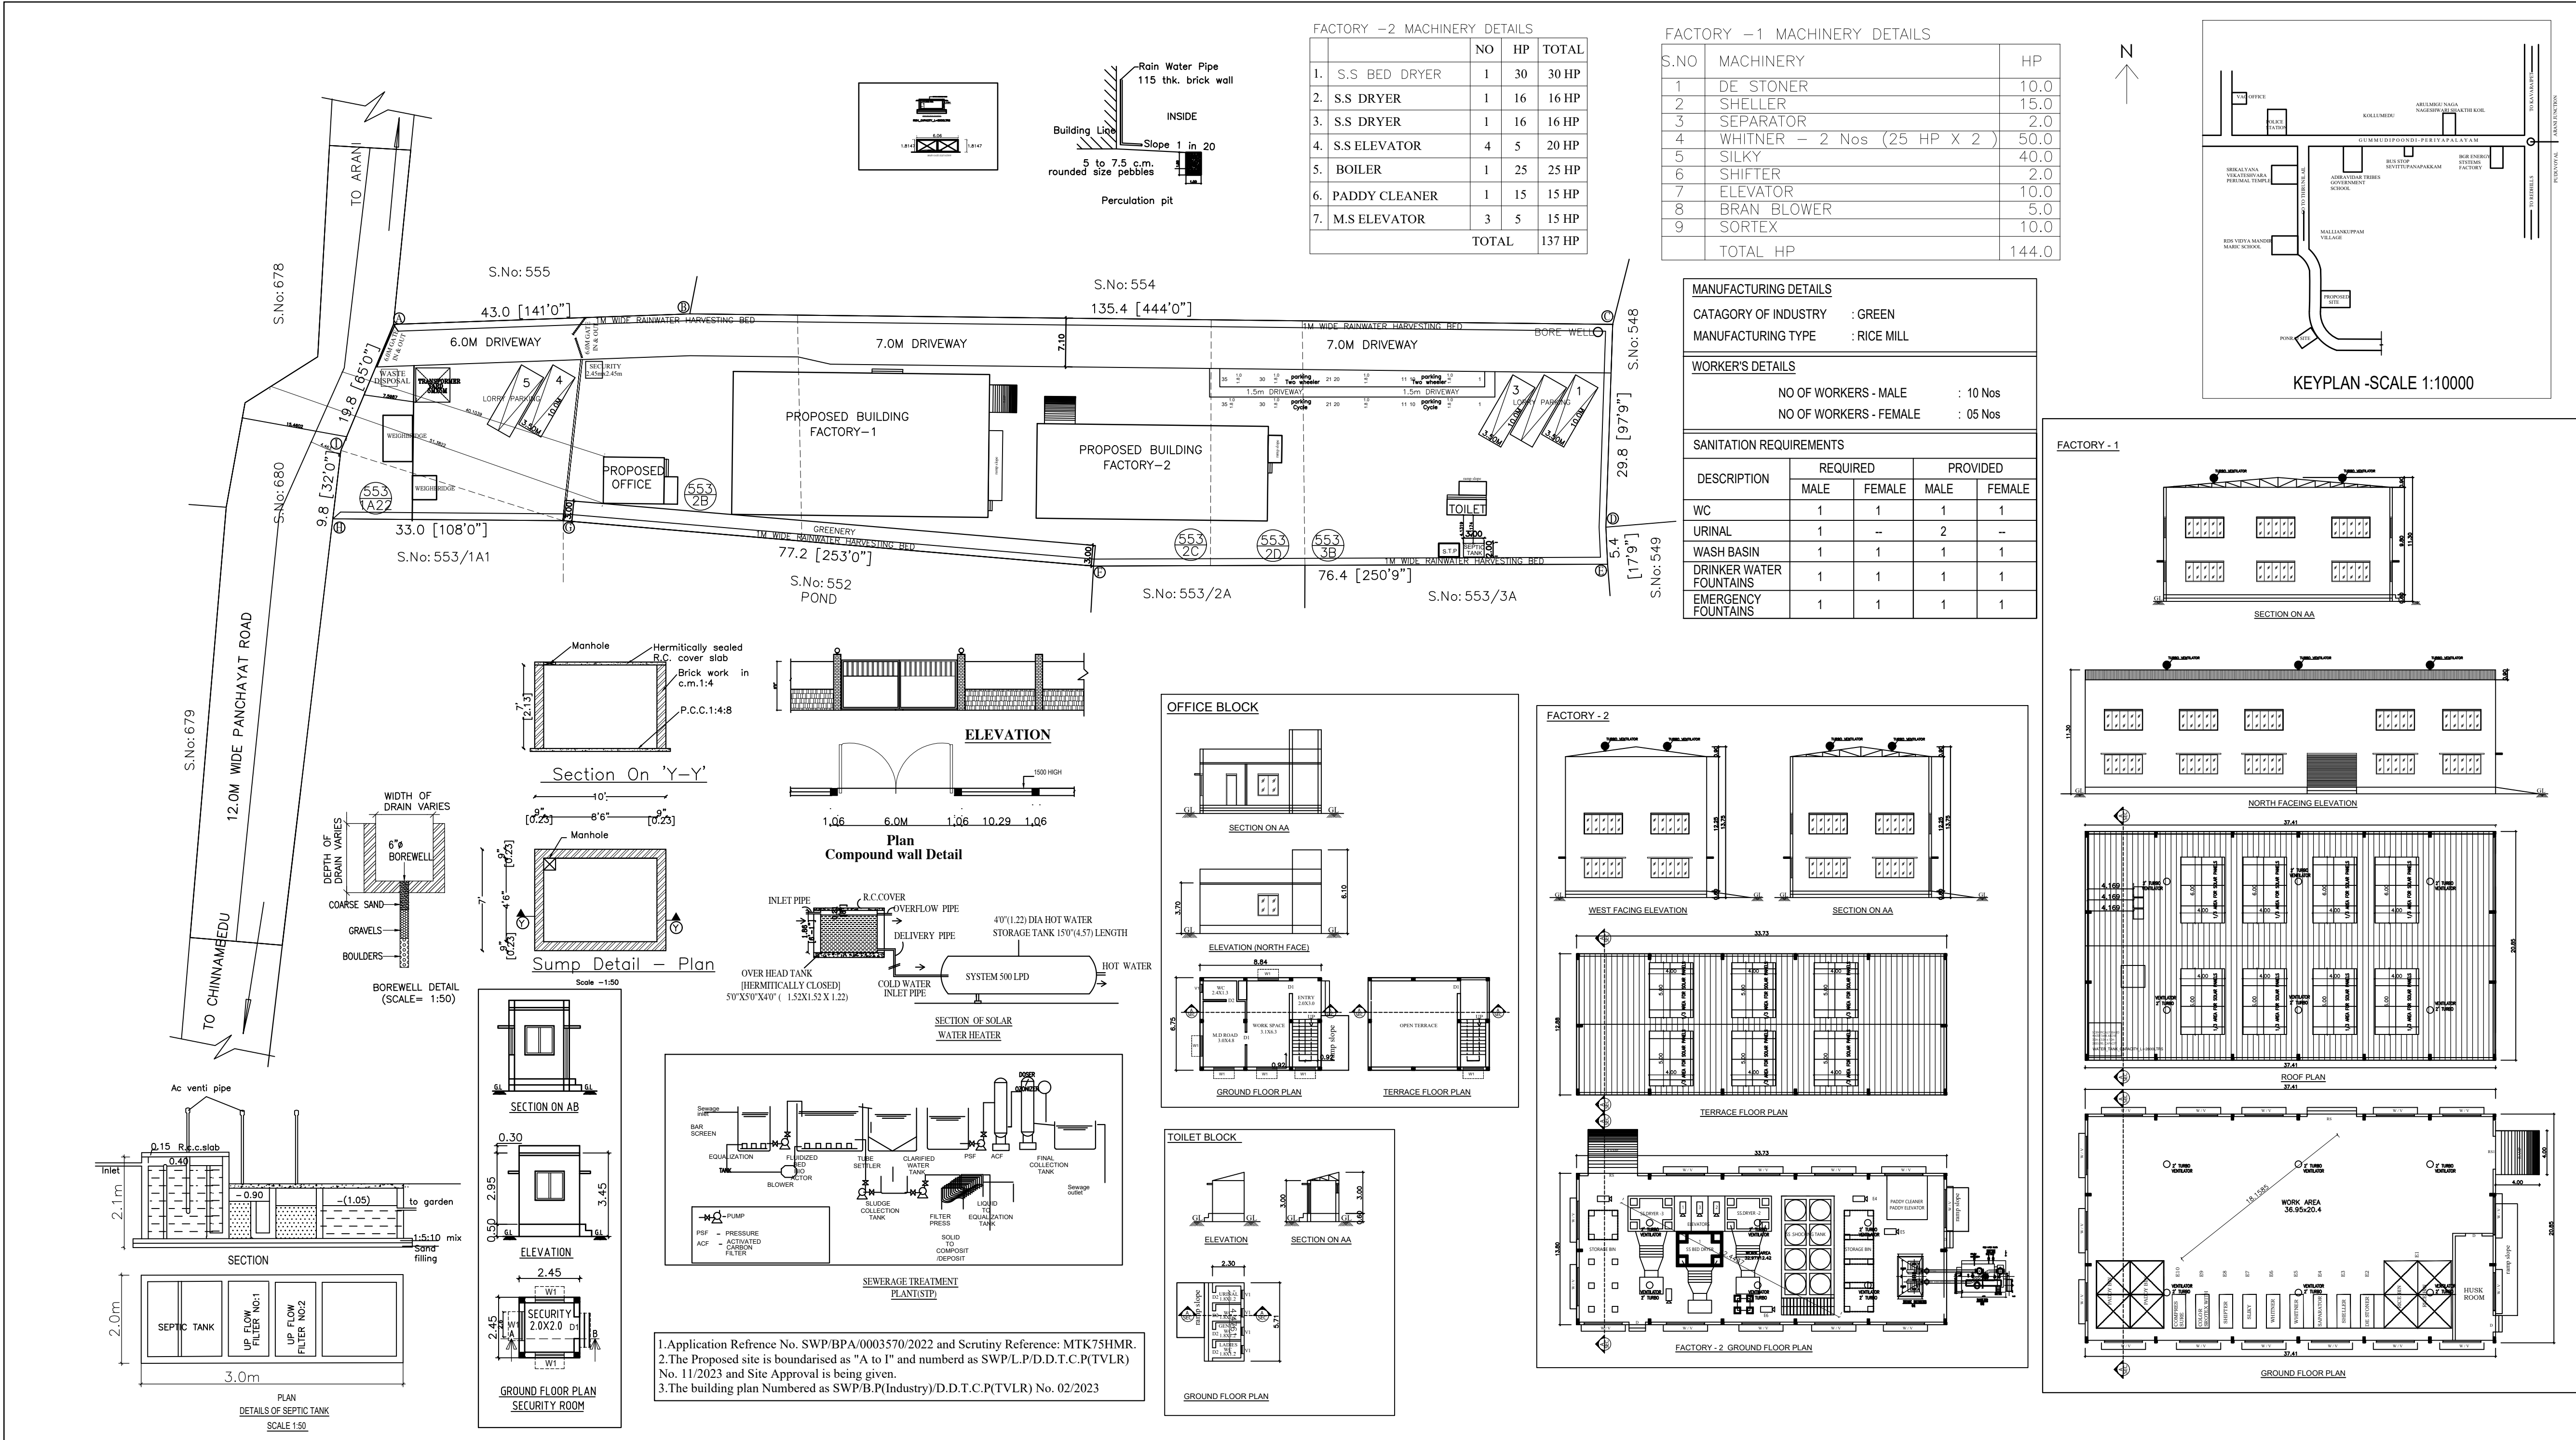

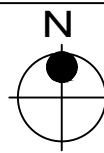SHEET NO : 1/1			
PLAN SHOWING THE PROPOSED CONSTRUCTION OF RICE MILL FACTORY BUILDING FOR M/S IN S.NOS: 553 / 1A22 , 2B,2C,2D,3B OF ARANI VILLAGE , ARANI TOWN PANCHAYAT , PONNERI TALUK ,TIRUVALLUR DISTRICT.			
AREA STATEMENT	F.S.I (SQM)	NON F.S.I (SQM)	TOTAL AREA (SQM)
TOTAL SITE AREA (AS PER PATTA)	6108.00		
FACTORY-1 GF AREA	780.13	-----	780.13
FACTORY-2 GF AREA	465.53	-----	465.53
TOILET BLOCK - GF AREA	13.14	-----	13.14
OFFICE BLOCK - GF AREA	59.66	-----	59.66
SECURITY ROOM (NON FSI)	----	6.00	6.00
TOTAL BUILTUP AREA	1318.46	6.00	1324.46
REFERENCE			
DESCRIPTION	CALCULATION	PROPOSED	
PLOT COVERAGE	1318.46 6108.00	X 100	21.58%
FLOOR AREA RATIO	1318.46 6108.00		0.216
OSR AREA	610.8 SQM (10.0%)		PAID TO DTCP
DESCRIPTION	REQUIRED	PROPOSED	
PARKING AREA	LORRIES	: 3 nos	5 nos
	TWO WHEELER	: 27 nos	35 nos
	CYCLE	: 27 nos	35 sqm
SPECIFICATION:			
SUPER STRUCTURE : 9"TK B/W IN C.M 1:5		WWT - WASTE WATER TANK	
FOUNDATION : RCC COLUMN FOUNDATION		OHT - OVER HEAD TANK	
SLAB : RCC 1:2:4 4.5"TK		RWH - RAIN WATER HARVESTING	
BEAM LINTEL SUNSHADE : RCC 1:2:4		SWHS - SOLAR WATER	
WEATHERING COURSE WITH PRESSED TILES		HEATING SYSTEM	
ELECTRIFICATION WORK CONCEALED WIRING		FE - FIRE EXTINGUISHER	
		EA - EMERGENCY ALARM	
		SB - SAND BUCKET	
SCALE : 1"=32'		COLOR INDEX	
[1:400]		SITE BOUNDARY	
	EXISTING ROAD		
	PROPOSED BUILDING		
SIGNATURE OF THE APPLICANT			
STRUCTURAL ENGINEER			
ARCHITECT / ENGINEER			

Eight ways to know a piece of land before you pay for it.

This report covers one part of the picture. These cover the rest, drawn from the same government records, for any property in Tamil Nadu.

LandLens One

Ask anything about a property and get an answer grounded in live government records, with the sources shown.

[/landlens/one](#)



Verify My Land

Every record check run on one property and returned as a single report.

[/landlens/verify-my-land](#)



Legal Opinion

An advocate's written opinion on the title, built on the records we pull for it.

[/landlens](#)



One Map

Every layer on one map: the parcel, its boundary, zoning, water bodies and what sits around it.

[/landlens/one/map](#)



PriceMap

What land actually changed hands for around this plot, taken from the registered deeds.

[/landlens/pricemap](#)



Build Scope

What you are allowed to build here: floor space, height, coverage and setbacks.

[/landlens/build-scope](#)



Property Tracker

Watch a property and hear about it when something new is registered against it.

[/landlens/property-tracker](#)



Deal Room

Run the transaction in one place: documents, stamping, signatures and the parties.

[/landlens/deal-room](#)



Twenty-four checks you can run yourself, at no cost.

Records and verification

The registers themselves, read for you.

Encumbrance Certificate

Patta and Chitta

Field Measurement Sketch

EC Analyzer

Bank charge check

Court case search

Seller background check

Approval check by survey

Value and duty

What it is worth and what it costs to register.

Guideline value by street

Guideline value by survey

Stamp duty and registration fees

Capital gains

Floor space index

Area unit converter

Zoning and land use

What the plan says can happen on this land.

Land use zone finder

CMDA land use check

Coastal regulation zone

Master plan check

Water bodies finder

Airport height clearance

Registers and directories

Who holds it, and which office keeps the record.

Find your registering office

Temple property check

Waqf property check

RERA register



Every free tool
/tools



Services we run
for you
/services



The LandLens
suite
/landlens/one



Every claim in this document traces back to a government record.

Legal opinions, due diligence and title verification

Building plan, layout and sub-division approvals

Completion and occupancy certificates, regularisation

Escrow, negotiation and NRI property management

Land survey, soil testing, architecture and construction

Verified RealEstate
3/350/2 Mettukuppam,
OMR Thoraipakkam,
Chennai 600 097, India
hello@verified.realestate
+91 9996 12 9996

Prepared from the registers named on the page each finding sits on. Where a register could not be read, this document says so in its place rather than leaving the gap to be read as a clean result.

