


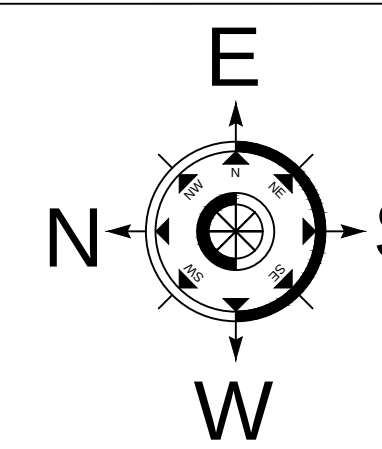

JOINERY DETAILS		
RS	ROLLING SHUTTER	6.00 x 5.00
D1	DOOR	0.91 x 2.13
D2	DOOR	0.76 x 2.13
W	WINDOW	2.00 x 2.00
V	VENTILATOR	0.91 x 0.61

SITE AREA AS PER DOCUMENT	=	3318.39 SQ.M
AS PER FMB PLOT AREA	=	3442.64 SQ.M
OSR AREA	=	100.00 SQ.M

INDUSTRIAL SHED			
-----------------	--	--	--

Area of the RCC Building		24.00	24.00
Area of the Security	6.25		6.25
Total Area	6.25	924.00	930.25

TOTAL HP	<u>50 HP</u>
MAN POWER	<u>20 NOS.</u>

S.NO.	DESCRIPTION	NOS	HP	TOTAL HP
-------	-------------	-----	----	----------

1. POUCH PACKING MACHINE	10 NOS	3.0	30.0
2. CARBON BOX CEILING MACHINE	06 NOS	0.5	3.00
3. CONVEYOR MACHINE	02 NOS	2.0	4.00
4. LIGHTING LOAD			5.00
TOTAL HP			42.0

All dimensions are in meters

 Existing Road
 Site boundry
 Pro. Building

S. Karppayam .


Applicant Signature



Structural Engineer Signature



Architect Signature

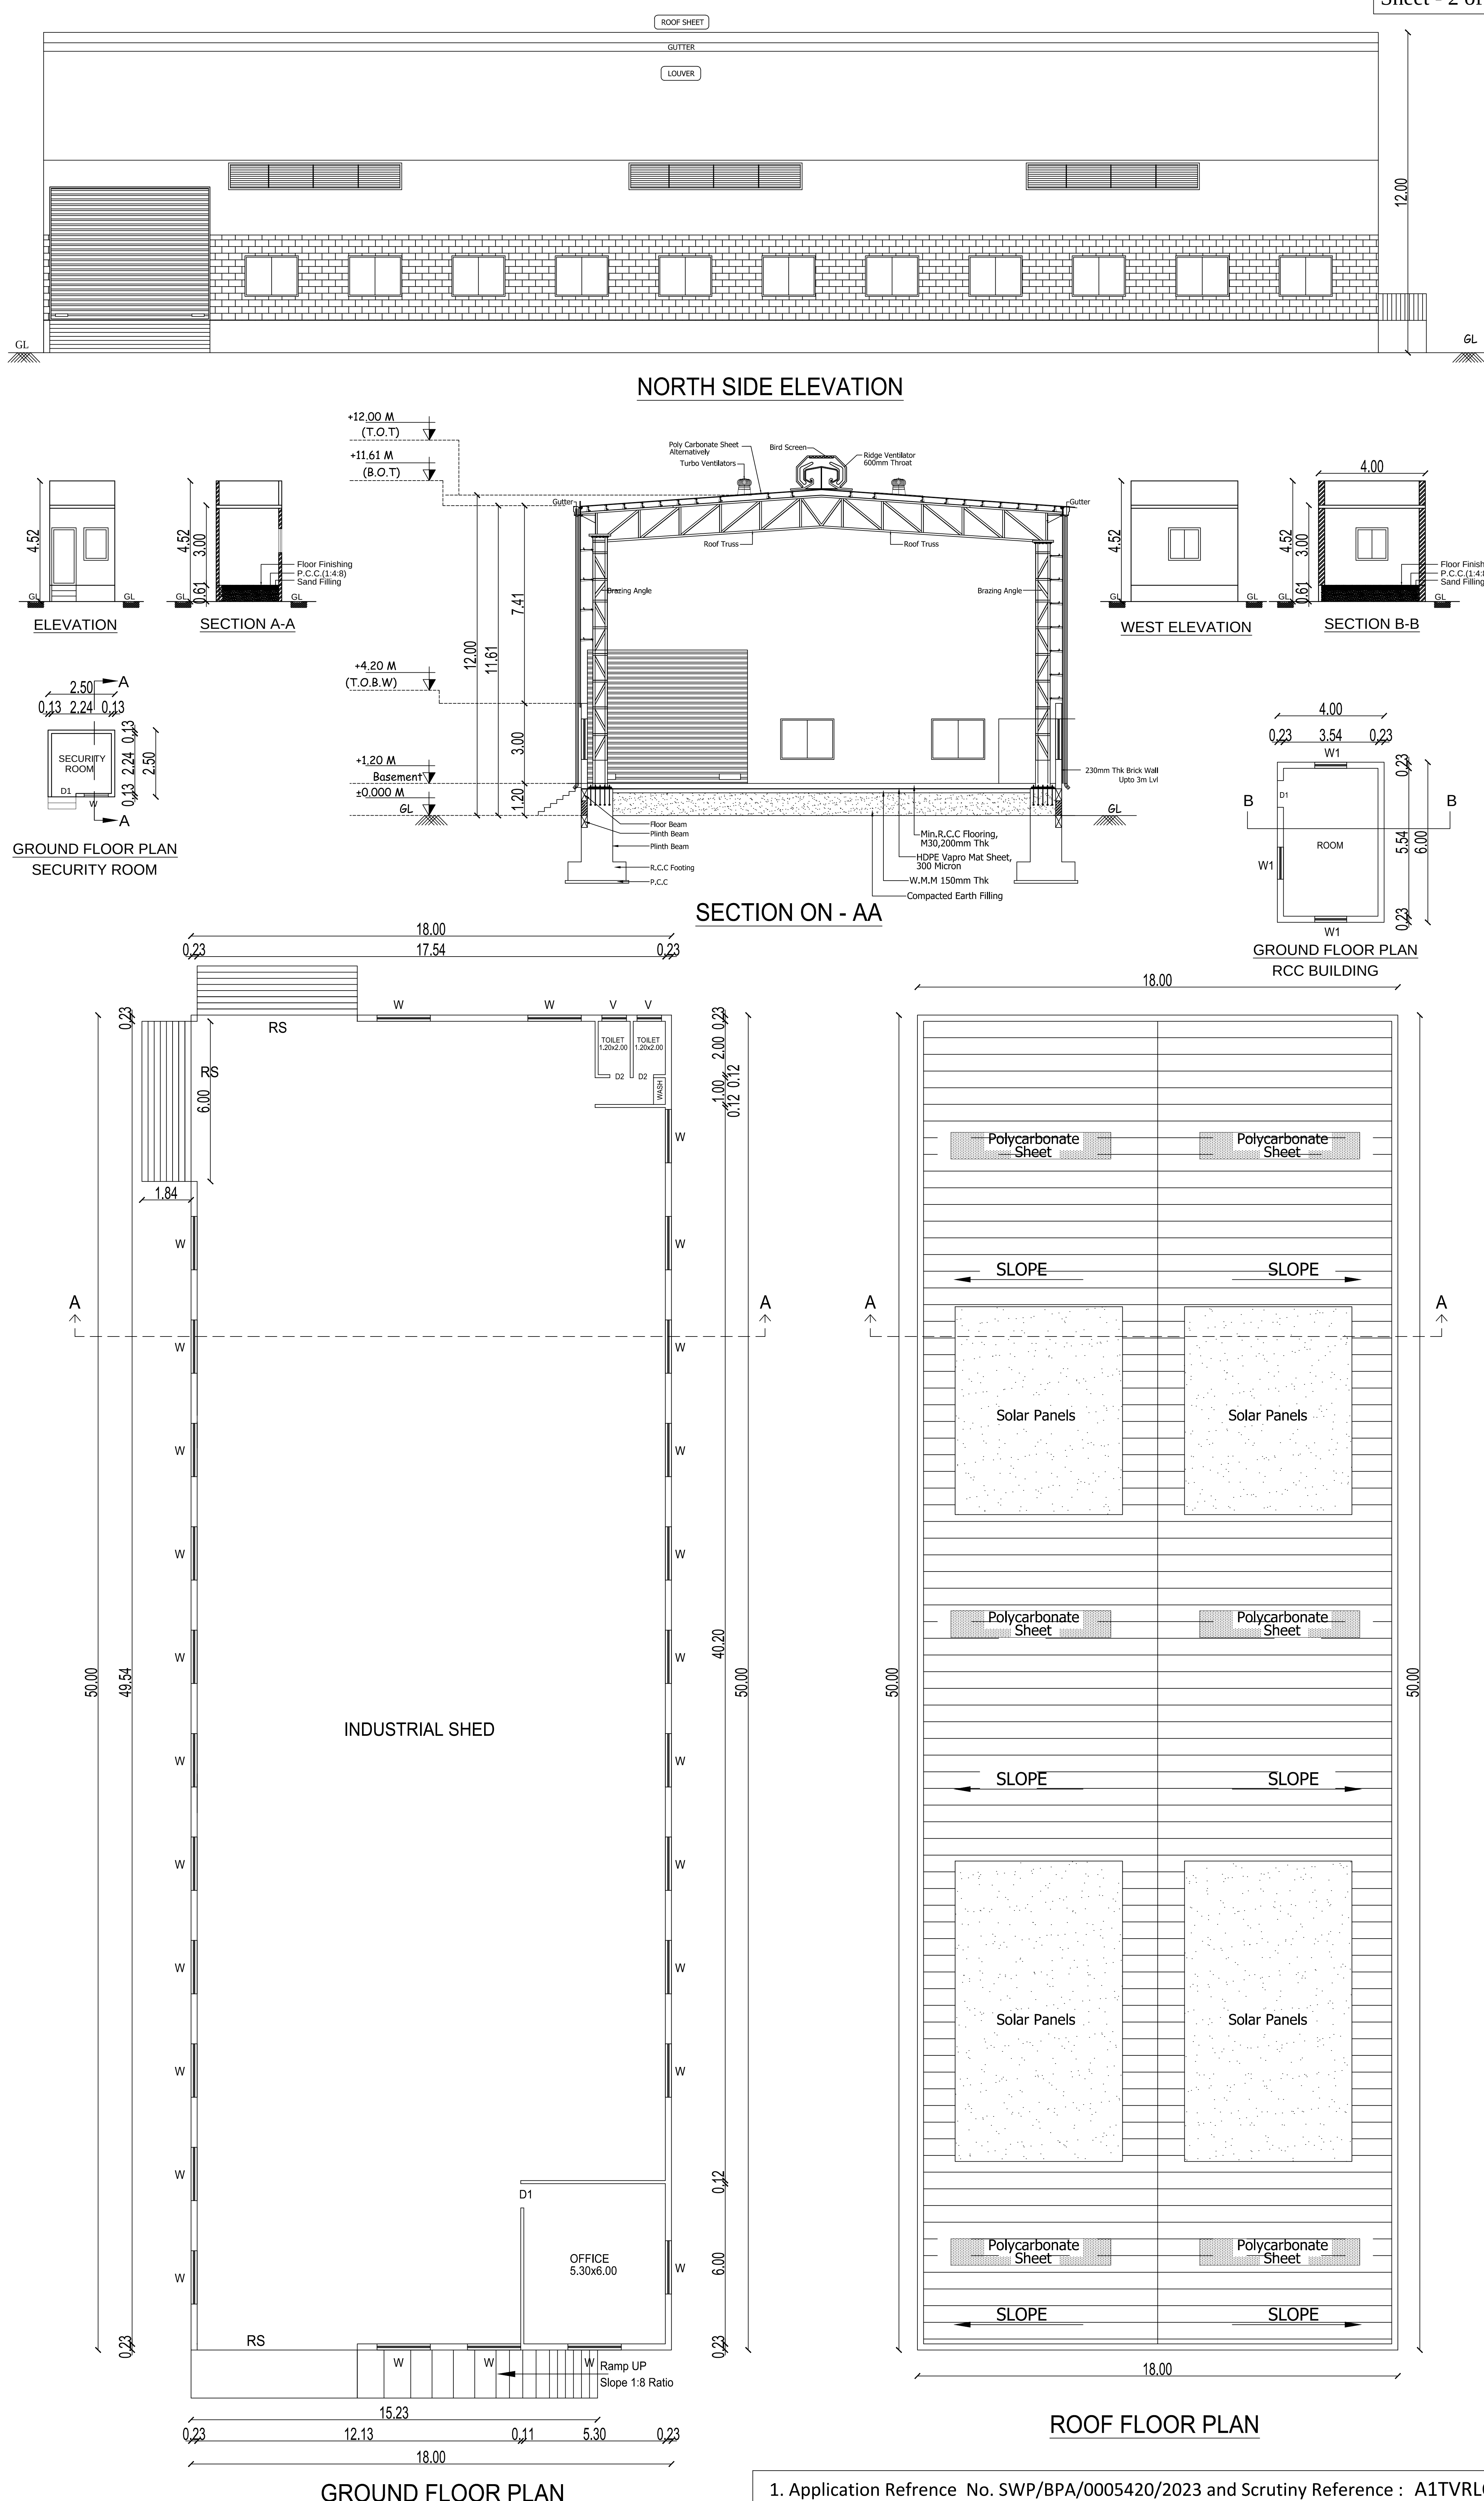

1. Application Reference No. SWP/BPA/0005420/2023 and Scrutiny Reference : A1TVRLOI
2. The building plan Numbered as SWP/B.P(Industry) /A.D.D.T.C.P(TVLR) No.50/2023

