



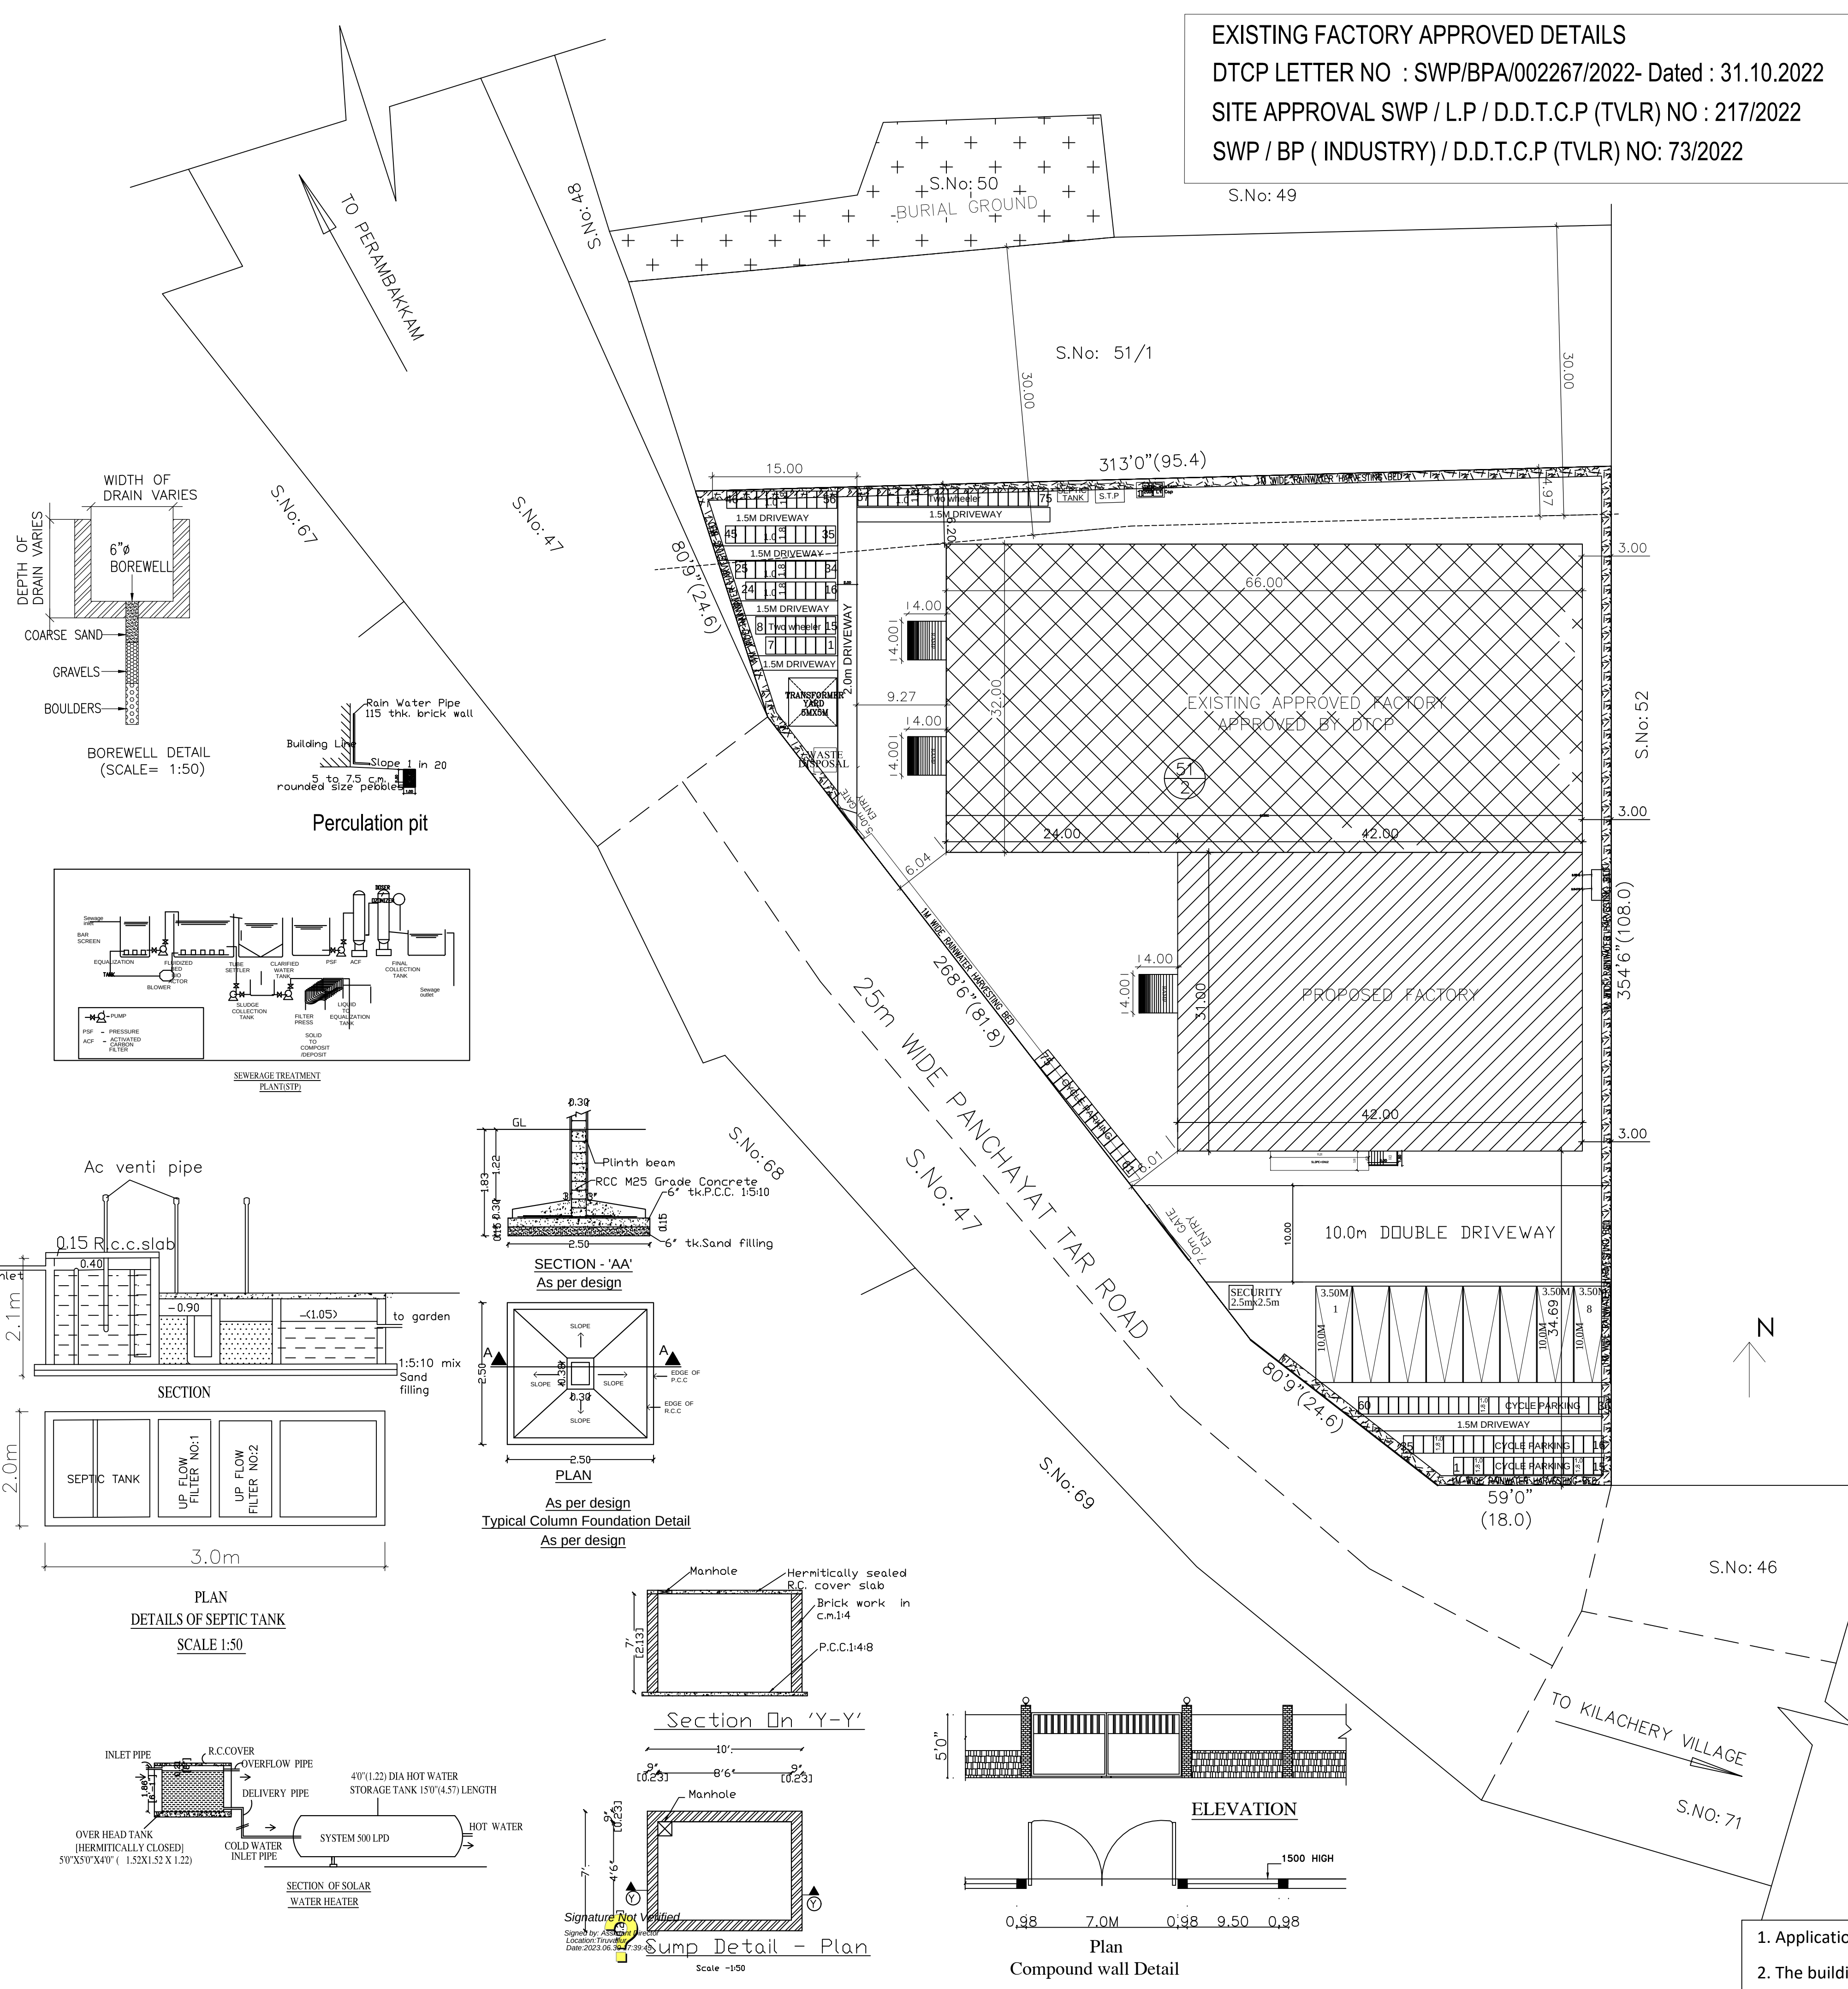

EXISTING FACTORY APPROVED DETAILS
DTCP LETTER NO : SWP/BPA/002267/2022- Dated : 31.10.2022
SITE APPROVAL SWP / L.P / D.D.T.C.P (TVLR) NO : 217/2022
SWP / BP (INDUSTRY) / D.D.T.C.P (TVLR) NO: 73/2022

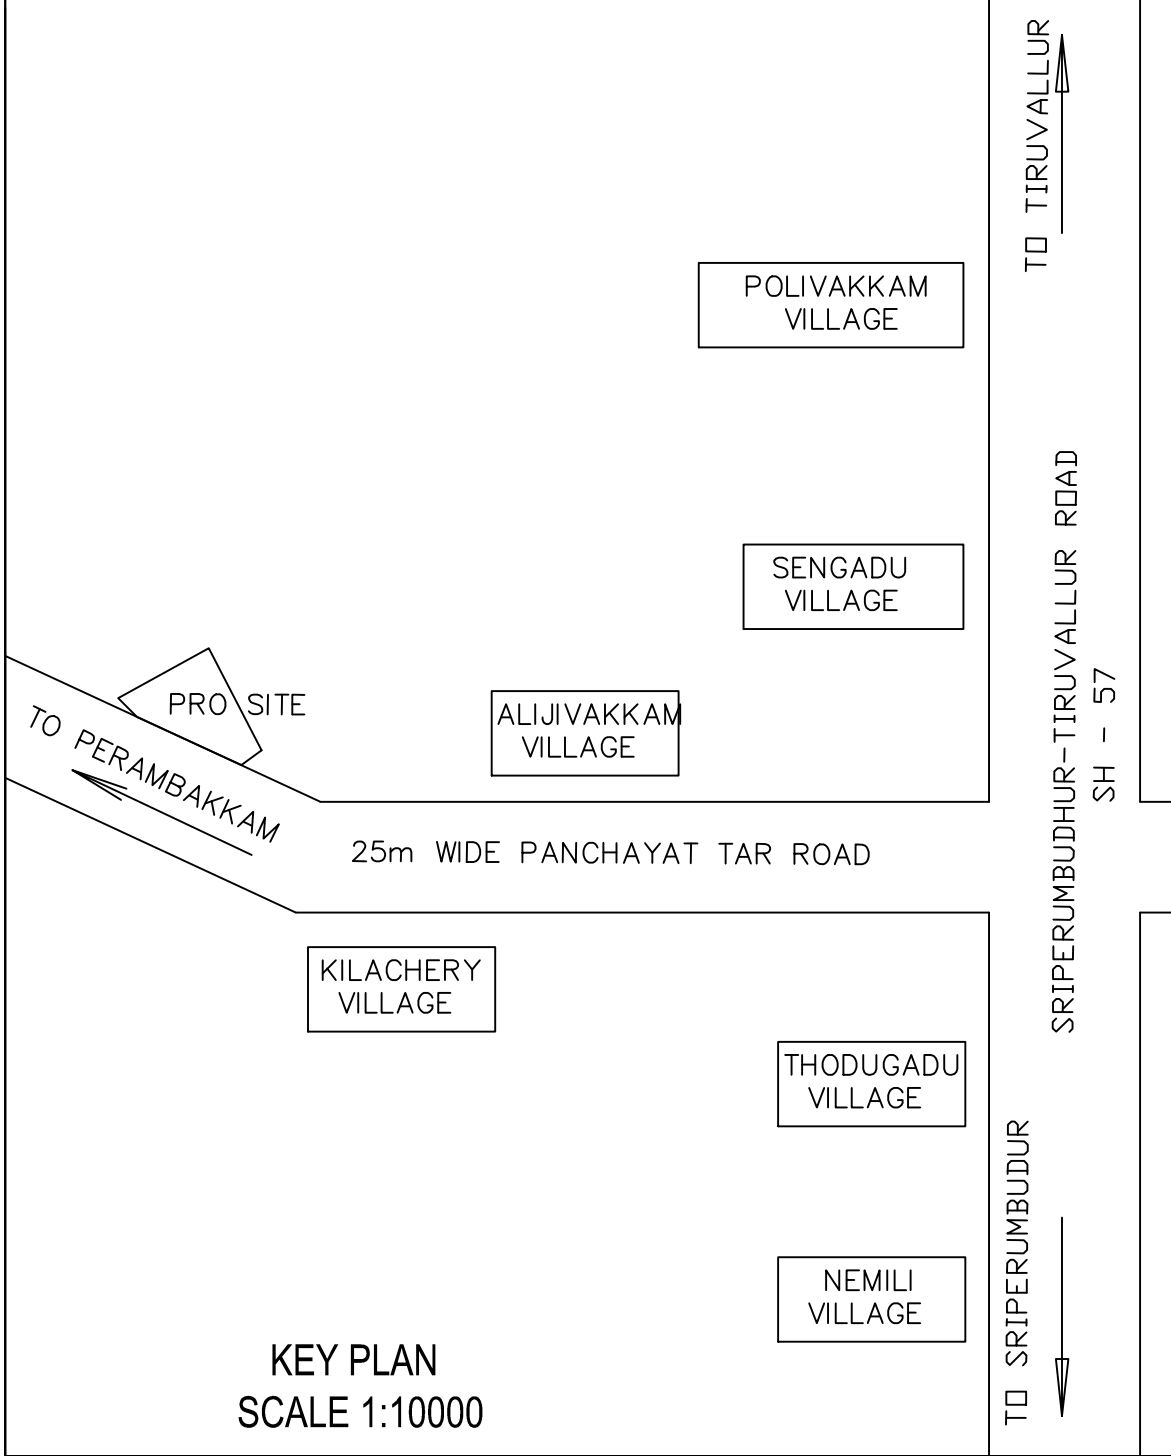

KEY PLAN
SCALE 1:10000

MANUFACTURING DETAILS	
CATAGORY OF INDUSTRY	: GREEN
MANUFACTURING TYPE	: CARD BOARD BOX
WORKER'S DETAILS	
NO OF WORKERS - MALE	: 10 Nos
NO OF WORKERS - FEMALE	: 05 Nos

DESCRIPTION	REQUIRED		PROVIDED	
	MALE	FEMALE	MALE	FEMALE
WC	1	1	1	1
URINAL	1	--	2	--
WASH BASIN	1	1	1	1
DRINKER WATER FOUNTAINS	1	1	1	1
EMERGENCY FOUNTAINS	1	1	1	1

SOLAR HOT WATER SYSTEM DETAIL	
NO OF WORKERS - MALE	: 10 Nos
NO OF WORKERS - FEMALE	: 05 Nos
TOTAL NO OF WORKERS (10+5 = 15)	: 15 Nos
WATER CONSUMPTION @ 80 Lit /Person/day	
TOTAL CONSUMPTION (15 X 80)	: 1200 Lits
NO OF SWHS (2000 lit capacity)	: 1 No
TURBO VENTILATOR SIZE : 2' DIA. TURBO VENTILATOR WORKED BY ELECTRICAL .	

REF.	NAME OF MACHINERY	QTY	H.P.
1.	GRINDING	1	10
2.	MIXING	1	10
3.	LAHTE	1	10
4.	LIGHTING	1	10
5.	WATER PUMP	1	3
6.	OFFICE A/C	1	2
TOTAL H.P.		45	

SHEET NO : 1/3			
PLAN SHOWING THE PROPOSED ADDITIONAL REVISION CONSTRUCTION OF CARD BOARD BOX FACTORY BUILDING IN S.F NOS: 51/2 OF KILACHERY VILLAGE AND KILACHERY PANCHAYAT, KADAMBATHUR UNION, THIRUVALLUR TALUK AND DISTRICT.			
AREA STATEMENT	F.S.I (SQM)	NON F.S.I (SQM)	TOTAL AREA (SQM)
TOTAL SITE AREA (AS PER PATTA)	6720.00		
EXISTING FACTORY GROUND FLOOR AREA	2112.00	----	2112.00
PROPOSED ADDITIONAL REVISION FACTORY GROUND FLOOR AREA	1302.00	----	1302.00
SECURITY ROOM (NON FSD)	-----	6.25	6.25
TOTAL BUILTUP AREA (EXISTING+PROPOSED)	3414.00	6.25	3420.25
REFERENCE			
DESCRIPTION	CALCULATION	PROPOSED	
PLOT COVERAGE	$\frac{3414.00}{6720.00} \times 100$	50.80%	
FLOOR AREA RATIO	$\frac{3414.00}{6720.00}$	0.508	
OSR AREA	675.0 SQM (10.0%)	Rs.3,37,919/- Already Paid to DTCP On 06.12.2022	
DESCRIPTION	REQUIRED	PROPOSED	
PARKING AREA	LORRYS : 7 nos	8 nos	
	Two Wheeler : 69 nos	75 nos	
	CYCLE : 69 nos	75 nos	

SPECIFICATION: SUPER STRUCTURE : 9"TK B.W IN C.M 1:5 FOUNDATION : RCC COLUMN FOUNDATION SLAB : RCC 1:2:4 4.5"TK BEAM LINTEL SUNSHADE : RCC 1:2:4 WEATHERING COURSE/VE WITH PRESSED TILES ELECTRIFICATION WORK CONCEALED WIRING		WWT - WASTE WATER TANK OHT - OVER HEAD TANK RWH - RAIN WATER HARVESTING SWHS - SOLAR WATER HEATING SYSTEM FE - FIRE EXTINGUISHER EA - EMERGENCY ALARM SB - SAND BUCKET
---	--	--

SCALE : 1"=32' [1:400]	COLOR INDEX
	SITE BOUNDARY
	EXISTING ROAD
	PROPOSED BUILDING
	EXISTING BUILDING

SIGNATURE OF THE APPLICANT

Dr. R.S. NARAYANAN & ASSOCIATES
Architects & Engineers
10/1, 2nd Street, Kasthurba Nagar,
Avadi, Chennai-600 054.
Phone: 98400 98400
Email: rsnarayanan@gmail.com
@rsnarayananarchitects

STRUCTURAL ENGINEER

Chinese 1 Architect
Reg No: TVLR/RA/GK/1999/05/001
10/1, 2nd Street, Kasthurba Nagar,
Avadi, Chennai-600 054.
dhinesh.architect@gmail.com
+91 73730 83060 / 69003 66668
ARCHITECT / ENGINEER

1. Application Reference No. SWP/BPA/0007524/2023 and Scrutiny Reference : GTD9V11B
2. The building plan Numbered as SWP/B.P (Industry)/A.D.D.T.C.P(TVLR)No. 46/2023