
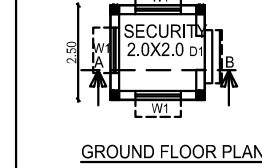
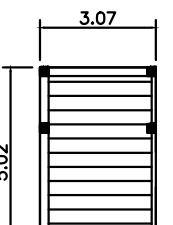


The image contains two architectural drawings of a building facade. The left drawing is labeled 'ELEVATION (SOUTH FACING)' and shows a building with a total height of 3.6m, a base height of 0.6m, and a main section height of 2.7m. The right drawing is labeled 'SECTION ON AA' and shows a cross-section of the building with a total height of 3.6m, a base height of 0.6m, and a main section height of 2.7m. Both drawings include a ground level line labeled 'G.L.'.

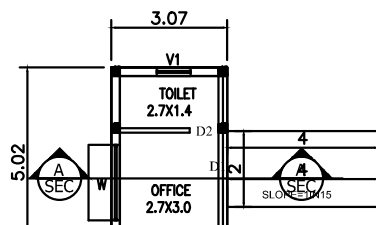


FACTORY -1 MACHINERY DETAILS		
S.NO	MACHINERY	HP
1	DE STONER	10.0
2	SHELLER	15.0
3	SEPARATOR	2.0
4	WHITNER - 2 Nos (25 HP X 2)	50.0
5	SILKY	40.0
6	SHIFTER	2.0
7	ELEVATOR	10.0
8	BRAN BLOWER	5.0
9	SORTX	10.0
	TOTAL HP	144.0


FACTORY -2 MACHINERY DETAILS				
		NO	HP	TOTAL
1.	S.S BED DRYER	1	30	30 HP
2.	S.S DRYER	1	16	16 HP
3.	S.S DRYER	1	16	16 HP
4.	S.S ELEVATOR	4	5	20 HP
5.	BOILER	1	25	25 HP
6.	PADDY CLEANER	1	15	15 HP
7.	M.S ELEVATOR	3	5	15 HP
TOTAL				137 HP

SCHEDULE OF JOINERY				
RS	ROLLING SHUTTER	3.50 X 3.00		
D	DOOR	1.20 X 2.13		
D1	DOOR	1.00 X 2.13		
D2	DOOR	0.76 X 2.13		
W	WINDOW	3.50 X 1.82		
W1	WINDOW	2.00 X 1.22		
V	VENTILATOR	3.50 X 2.00		
V1	VENTILATOR	0.90 X 0.60		
DESCRIPTION		F.S.I AREA (SQM)	NON F.S.I AREA (SQM)	TOTAL (SQM)
FACTORY -1 - AREA DETAILS				
GROUND FLOOR AREA		522.37	---	522.37
FACTORY -2 - AREA DETAILS				
GROUND FLOOR AREA		547.29	---	547.29

The image contains two architectural drawings of a building. The left drawing is a 'SECTION (SOUTH FACING)' elevation showing a three-bay structure with a gabled roof. It features two rows of windows per bay, with the upper row having decorative muntins. The roof is labeled with 'TWO VENTILATOR' and 'GUT'. Vertical dimensions on the right indicate a total height of 11.30 and a bay height of 9.80. The right drawing is a 'SECTION ON AA' showing a similar three-bay structure with a gabled roof. It also features two rows of windows per bay. The roof is labeled with 'TWO VENTILATOR'. Vertical dimensions on the right indicate a total height of 11.3 and a bay height of 9.80. Both drawings show a ground level line labeled 'GL'.

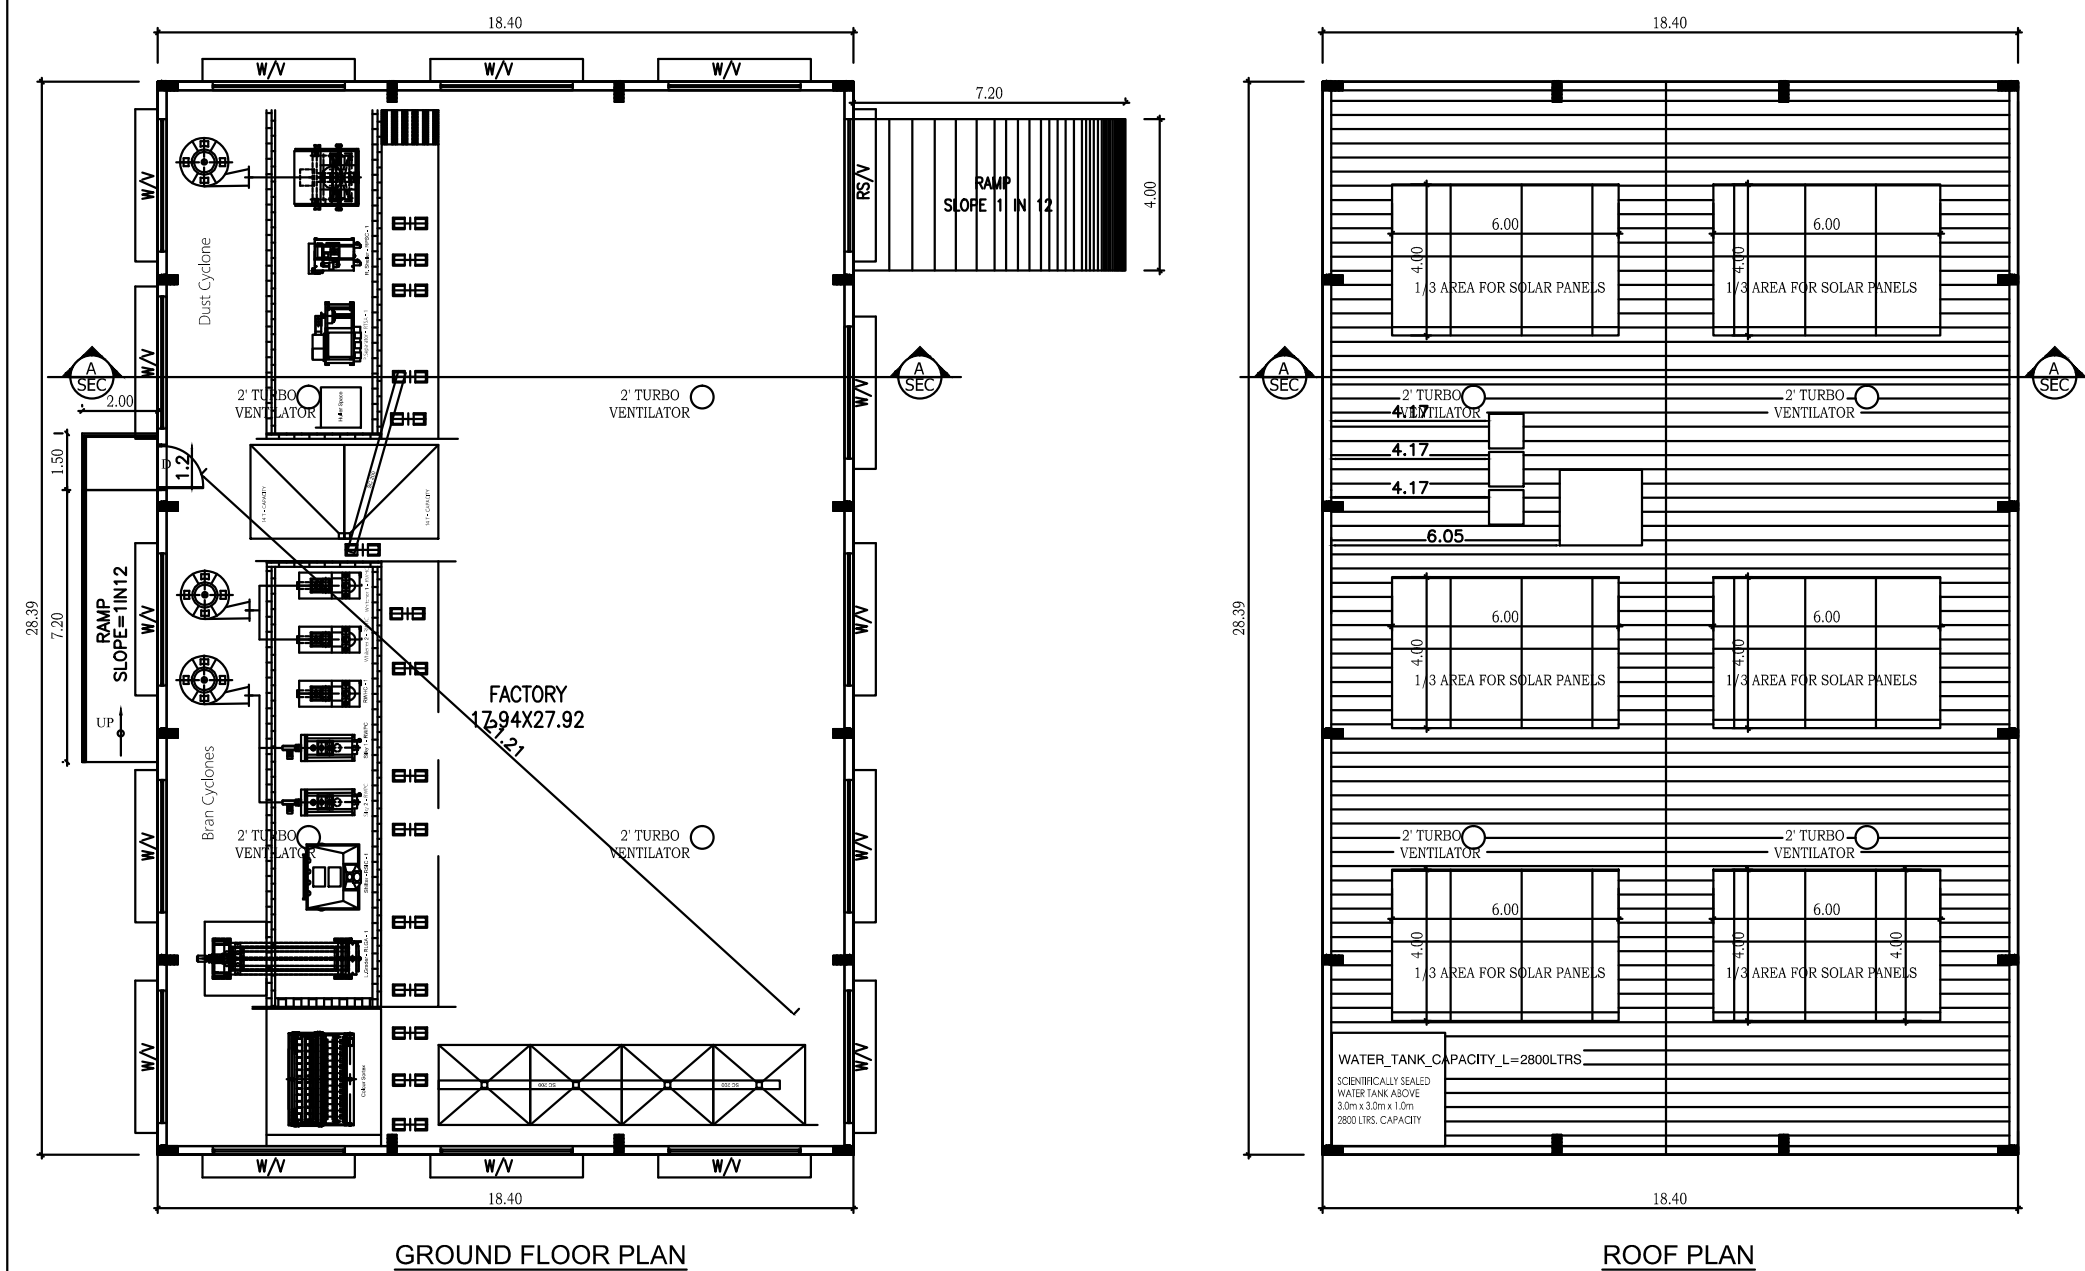

The image contains two architectural drawings of a building. The left drawing is a 'ELEVATION (SOUTH FACING)' showing a three-bay facade with a gabled roof. Each bay has two rows of windows, each row containing four rectangular units. The roof is labeled 'TYPICAL VENTILATOR' at two points. Dimensions on the right indicate a total height of 18.00 and a bay height of 16.50. The right drawing is a 'SECTION ON AA' showing a cross-section of the building. It features a gabled roof with a truss structure. The interior has a flat floor and a ceiling. The roof is labeled 'TYPICAL VENTILATOR' at two points. Dimensions on the right indicate a total height of 18.00 and a bay height of 16.50. The section shows a central bay and two side bays, with a total width of 3.00 for the central bay.

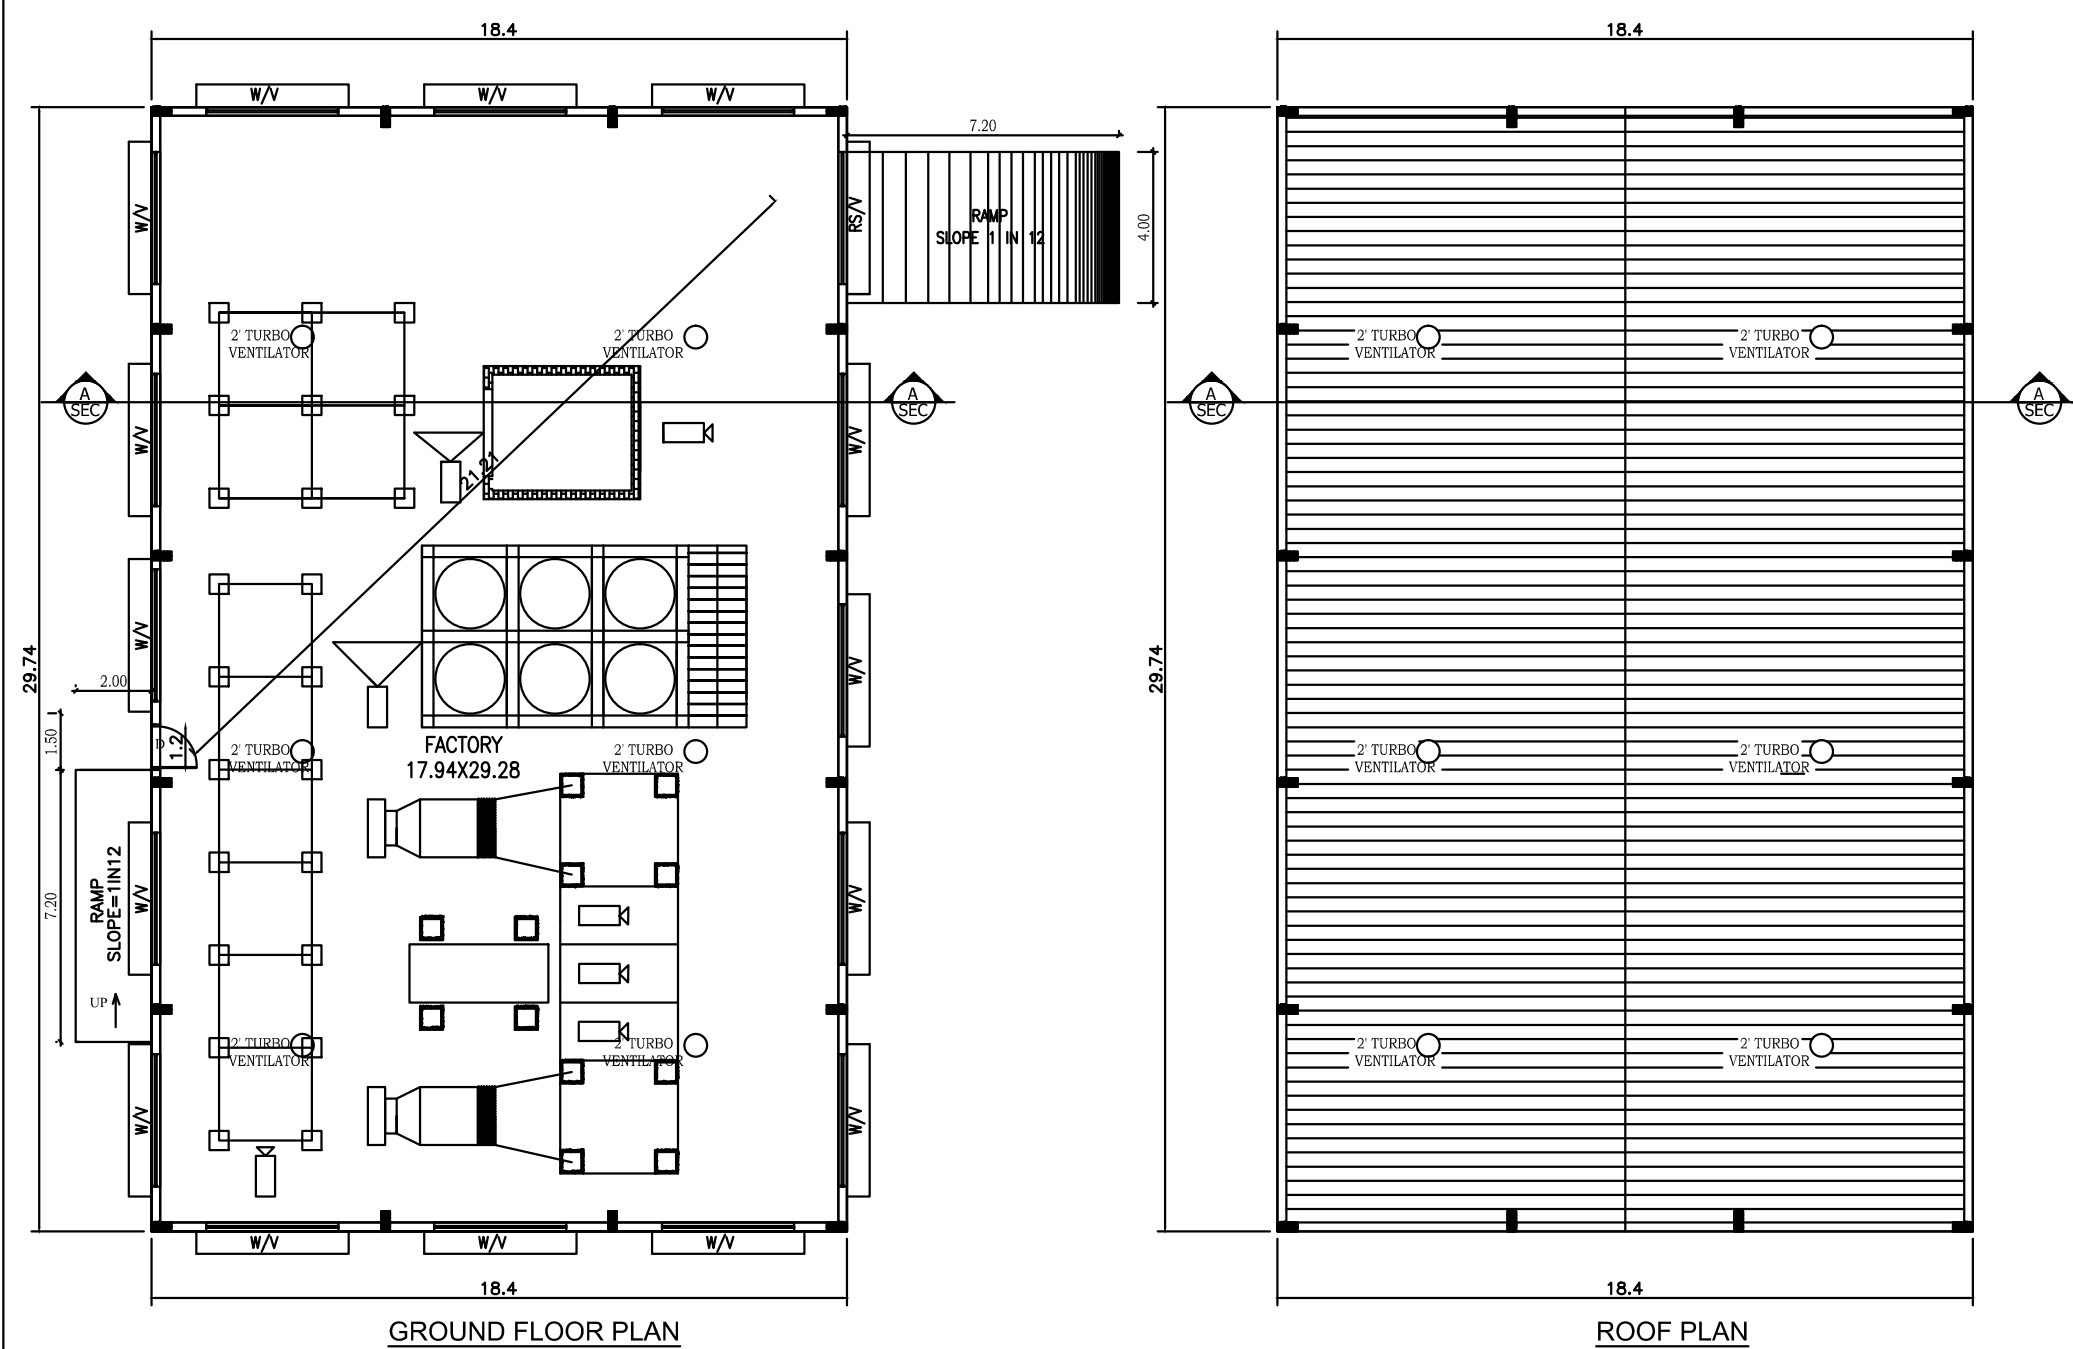

SUPER STRUCTURE : 9"TK B.W IN C.M 1:5	OWI - WASTE WATER TANK	OWT
FOUNDATION : RCC COLUMN FOUNDATION	OH - OVER HEAD TANK	
SLAB : RCC 1:2.4 4.5"TK	RWH - RAIN WATER HARVESTING	
BEAM LINTEL SUNSHADE : RCC 1:2.4	SWHS - SOLAR WATER	HEATING SYSTEM
WEATHERING COURSE/VE WITH PRESSED TILES	FE - FIRE EXTINGUISHER	
ELECTRIFICATION WORK CONCEALED WIRING	EA - EMERGENCY ALARM	
	SB - SAND BUCKET	☹ ☹ ☹

	<u>COLOR INDEX</u>
	SITE BOUNDARY
	EXISTING ROAD
	PROPOSED BUILDING

P. Mariappan
P. MARIAPPAN, B.E., MEE.,
 Consulting Civil & Structural Engineer,
 Registered Structural
 Engineer Grade-II COL RSN /SE / GR-II / 2010 / 07 / 011
 DTCP
 Ph: 20765555, Cell: 9841296750
STRUCTURAL ENGINEER


 Chinese T Architect
 Reg No: TVLR/RA/GN-1/2845/05/001
 10/1, 2nd Street, Kasthuribai Nagar,
 Avadi, Chennai-600 054.
 dhinesh.architect@gmail.com
 +91 73730 83060 / 69003 66666
ARCHITECT / ENGINEER

