

PP

APPROVAL RECORD

Planning Permission

Tiruvallur

Tiruvallur district, Tamil Nadu

APPROVAL TYPE


Building Plan

ISSUING AUTHORITY

DTCP

The approval as the planning authority issued it, reproduced in full behind this page.

An approval speaks to what was sanctioned, not to what was built. Completion is a separate record.

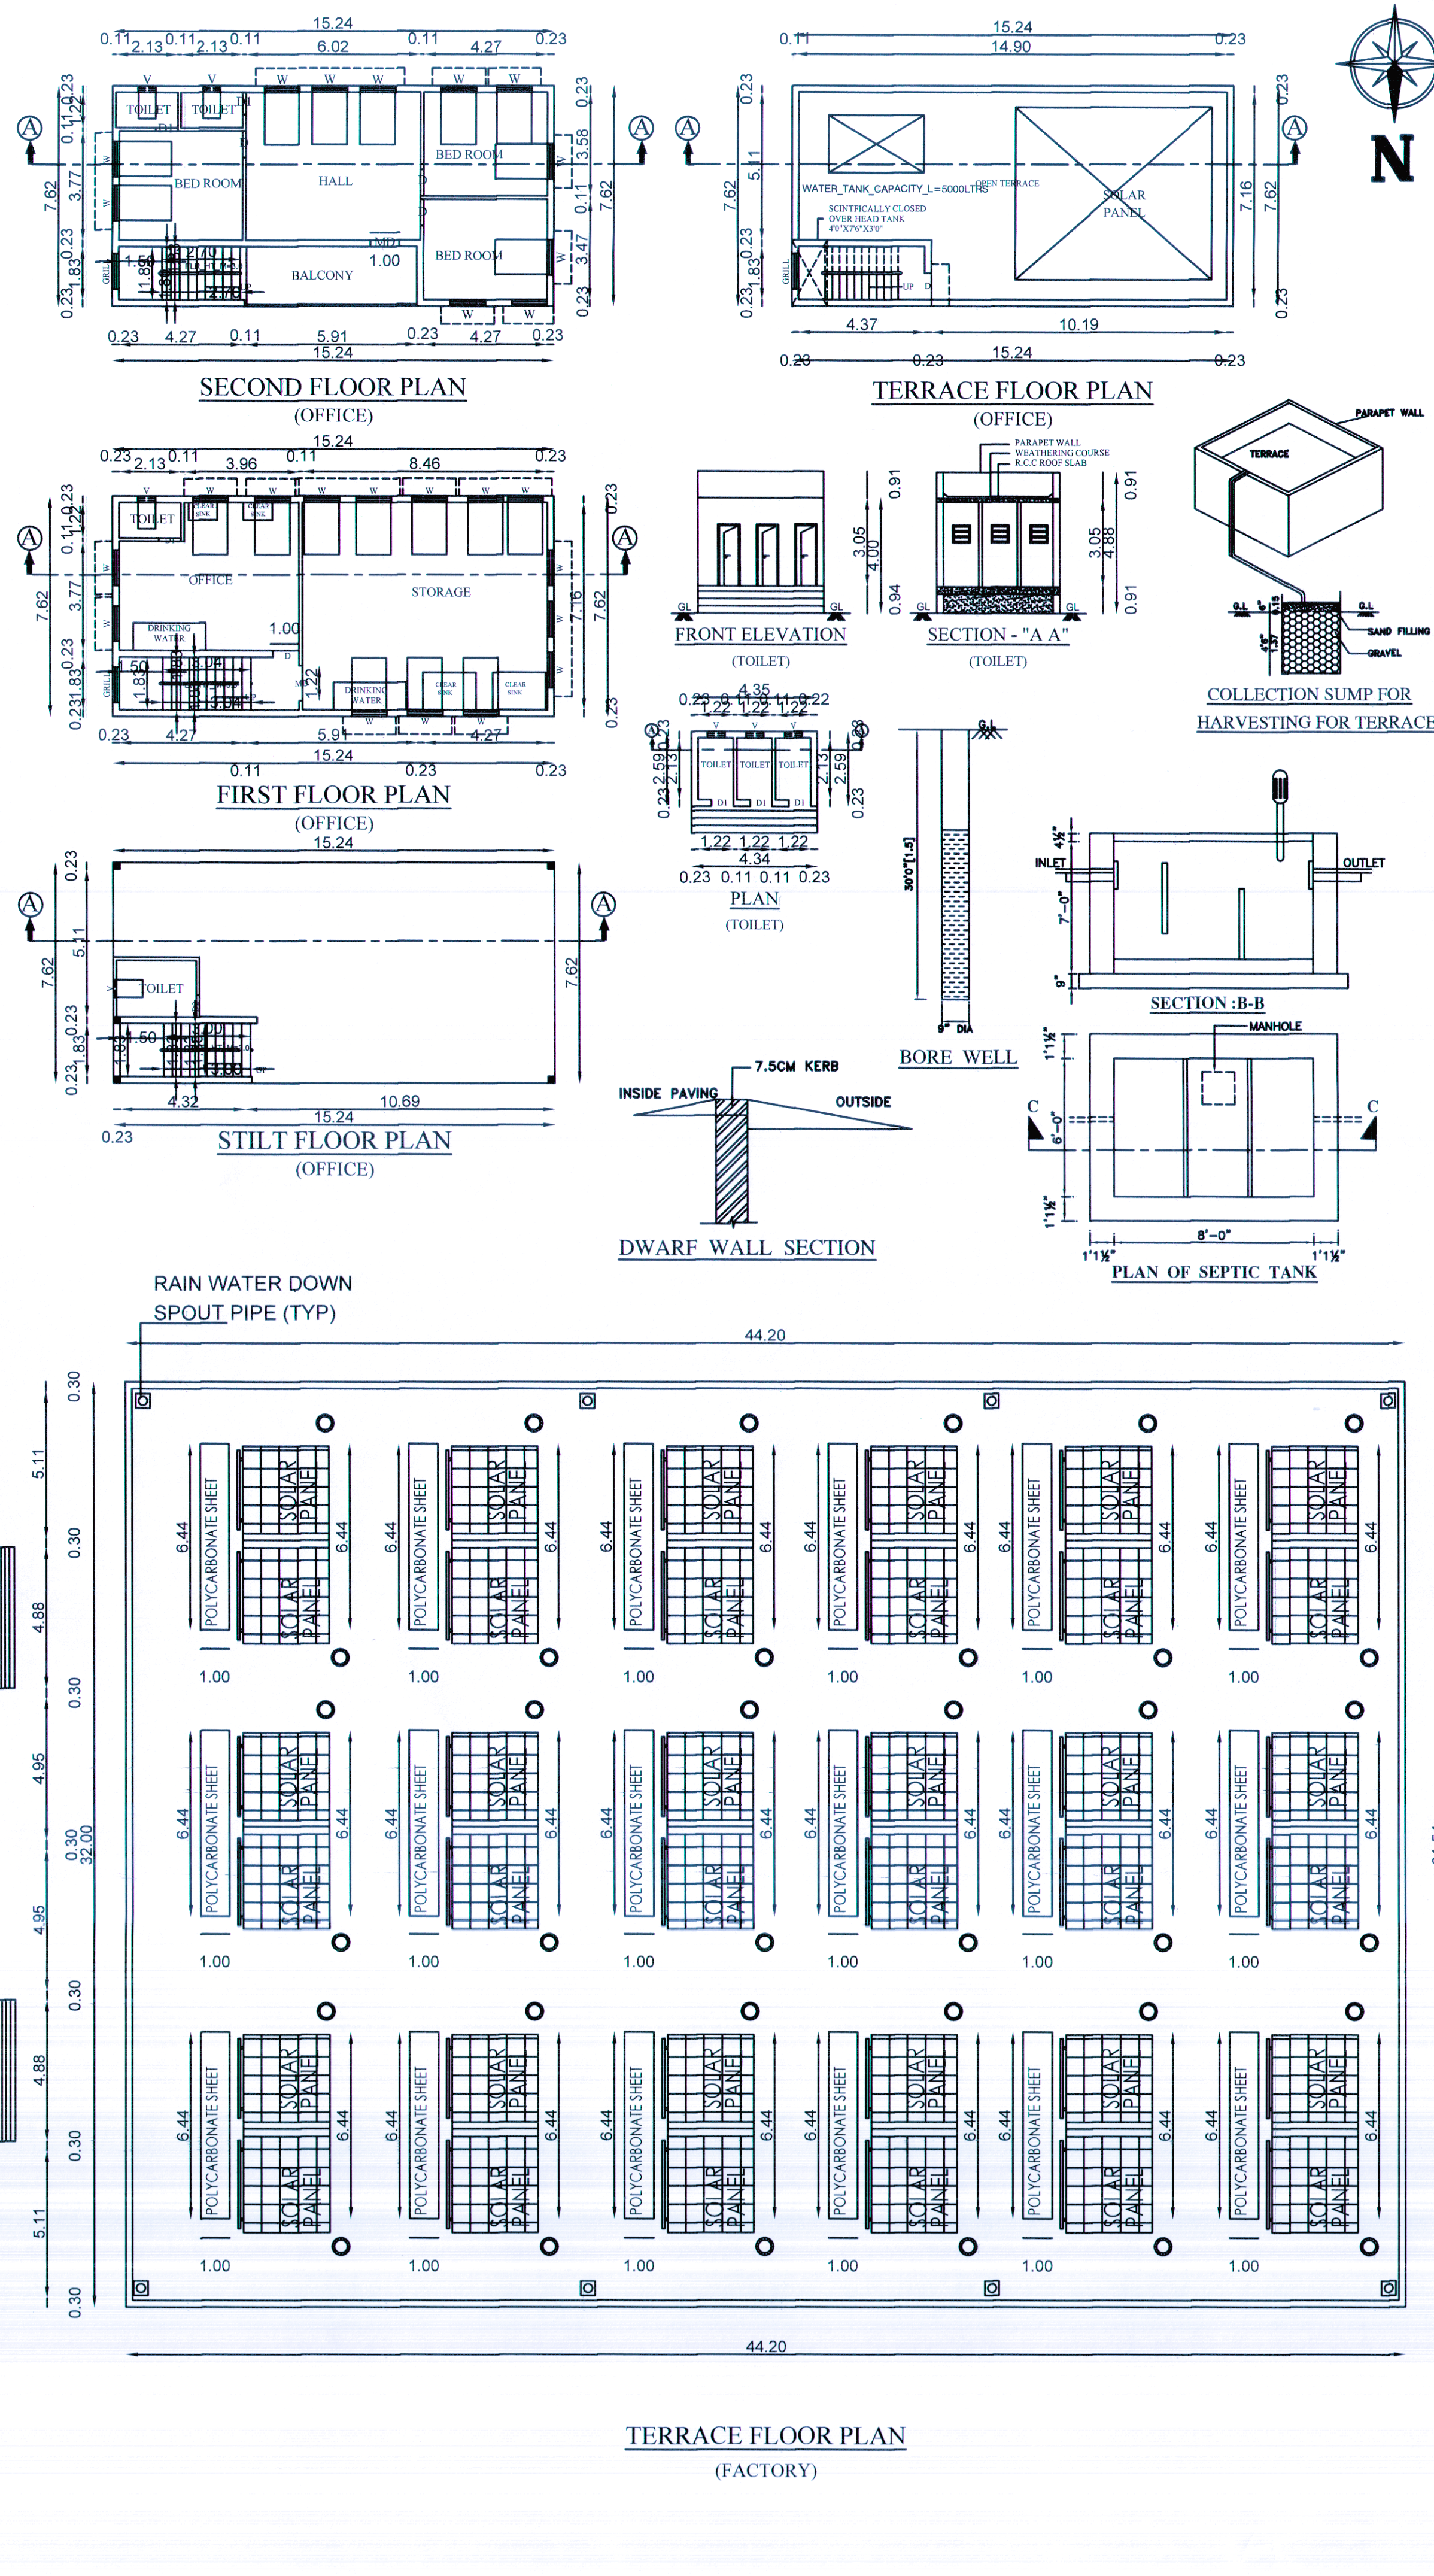

PLAN SHOWING THE PROPOSED
CONSTRUCTION OF A ORANGE
INDUSTRIAL BUILDING IN S.NO:
252/1B,252/2,253/2, CHINNAMBEDU
VILLAGE, PONNERI TALUK,
THIRUVALLUR DISTRICT.

SCHEDULE OF JOINERY		
TYPE	DESCRIPTION	SIZE
MD	MAIN DOOR	3'3"x7'0"
D	DOOR	3'0"x7'0"
D1	DOOR	2'6"x7'0"
W	WINDOW	4'0"x4'6"
W2	WINDOW	6'0"x4'0"
V	VENTILATOR	2'0"x2'0"
RS	ROLLING SHUTTER	12'0"x10'0"

<u>SPECIFICATIONS</u>	
FOUNDATION	- COLUMN FOOTING
BRICK WORK	- C.M 1:5 FOR SUPER STRUCTURE
PLASTERING	- C.M 1:5 FOR WALLS & 1:3 FOR CEILING
CEMENT PAINT	- C.M 1:5 FOR SUPER STRUCTURE
PLASTERING	- 2 COATS FOR WALLS & 1 EXTRA COAT FOR CEILING
R.C.C. WORK	- 1:2:4 FOR SLABS & LINTELS
WOOD WORK	- ALL WOOD WORKS IN BEST QUALITY TIMBER
WEATHERING	- B.JELLY LIME MORTAR OVER ROOF
COURSE	- SLAB ONE LAYER OF COUNTRY TILES

THIS PLAN IS DESIGNED AS PER TNCDBR-2019,
ANY DEVIATION LICENSED SURVEYOR IS NOT RESPONSIBLE

<u>COLOUR INDEX</u>		SHEET NO: 1/2	
PROPOSED	-	BOUNDARY	-
ROAD	-	MACHINERY	-

<u>AREA STATEMENT</u>	<u>Sq.Ft</u>	<u>Sq.M</u>
TOTAL SITE EXTENT (AS PER DOCUMENT Acre 1.79 Cents)	- 77997.88	7246.18
PATTA AREA	- 78039.00	7250.00
FACTORY - GROUND FLOOR	- 15225.13	1414.45
TOILET BLOCK - GROUND FLOOR	- 121.10	11.25
OFFICE - FIRST FLOOR	- 1250.02	116.13
OFFICE - SECOND FLOOR	- 1250.02	116.13
TOTAL FSI AREA	- 17846.27	1657.96

NON FSI - AREA			
OFFICE - STILT FLOOR	-	1250.02	116.13
HEAD ROOM	-	118.73	11.03
TOTAL BUILUP AREA	-	19215.03	1785.12
PLOT COVERAGE	-	22%	
F.S.I	-	0.23	

<u>S.NO</u>	<u>MACHINARY DETAILS</u>	<u>HP</u>
1.	ICE MACHINE	32 HP
2.	CLOSED OVEN ARM TYPE	32 HP
3.	JIB CRANE 1.5T	4 HP
4.	R & R (2Nos)	34 HP
5.	EOT	10 HP
6.	OVEN MACHINE	7 HP
7.	COOLING FAN	1 HP
TOTAL		120 HP

NO OF EMPLOYEES	16 Nos
SCALE:- 1" = 8'-0" (1:100)	






OWNER'S SIGNATURE: L. Salazar S. Spain V. Hernandez E. Quintan

N. VAIDEESWARAN, M.Tech (Struct)
NCC, Sr. Engineer Grade-II
 Reg. No.: CGLRGMRE/Gr-II/2019/10/10/17
VCAD CONSULTING ENGINEERS
 (No. 189, 1st Floor 4th Street, Nehru Nagar,
 13th Main Road, Anna Nagar, Chennai - 40.
 Ph: 9940168158. Email:vcadds@gmail.com)

SIGNATURE OF STRUCTURAL ENGINEER


M.SUMATHI, D.C.E.,
Registered Engineer, RGN No:RE300902019
Corporation of Chennai
#1/1981, S.K.L.S. Complex, Bye-Pass Road,
Opp. Lakshmi Theatre, Redhills, Chennai-52.
Ph: 26418832, Cell: 9444450432, 9445186219

SIGNATURE OF LICENSED SURVEYOR

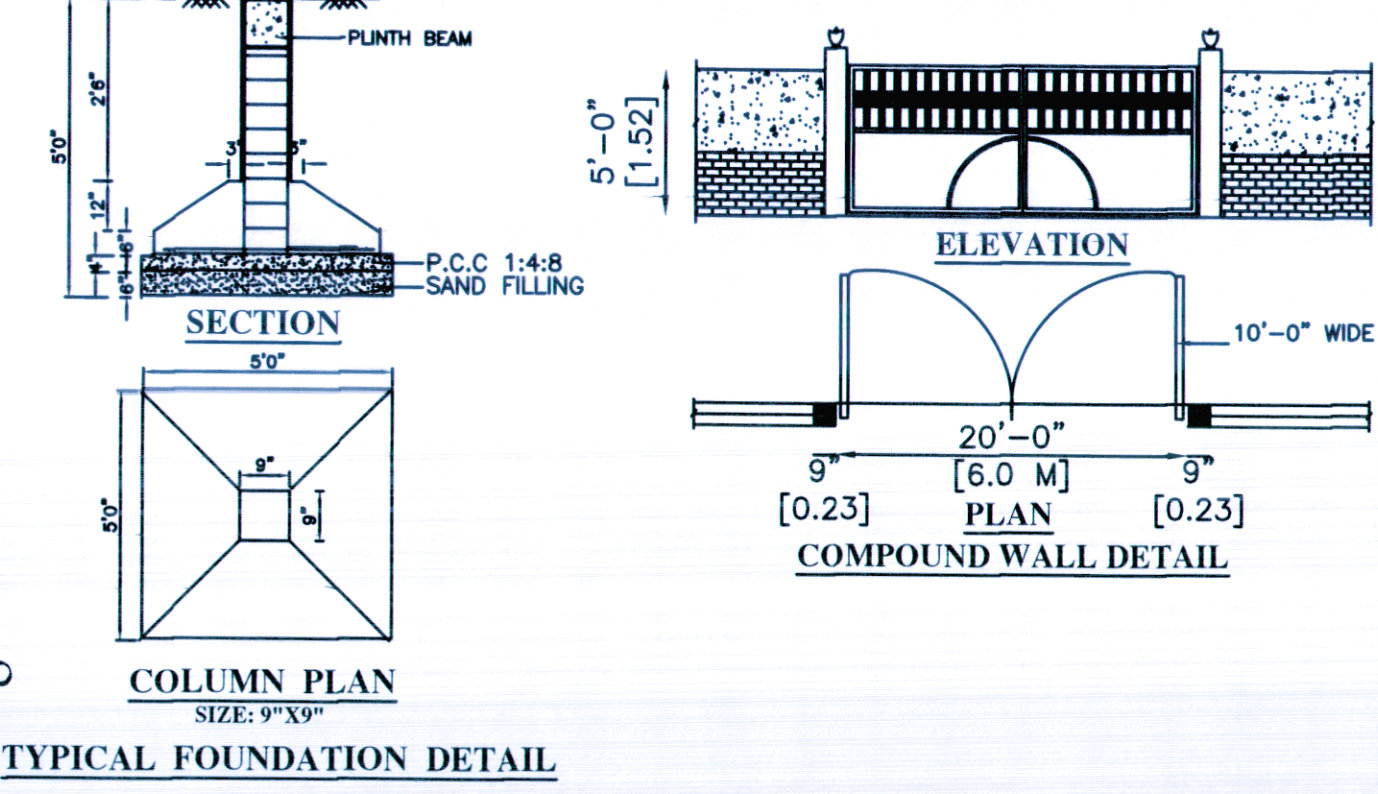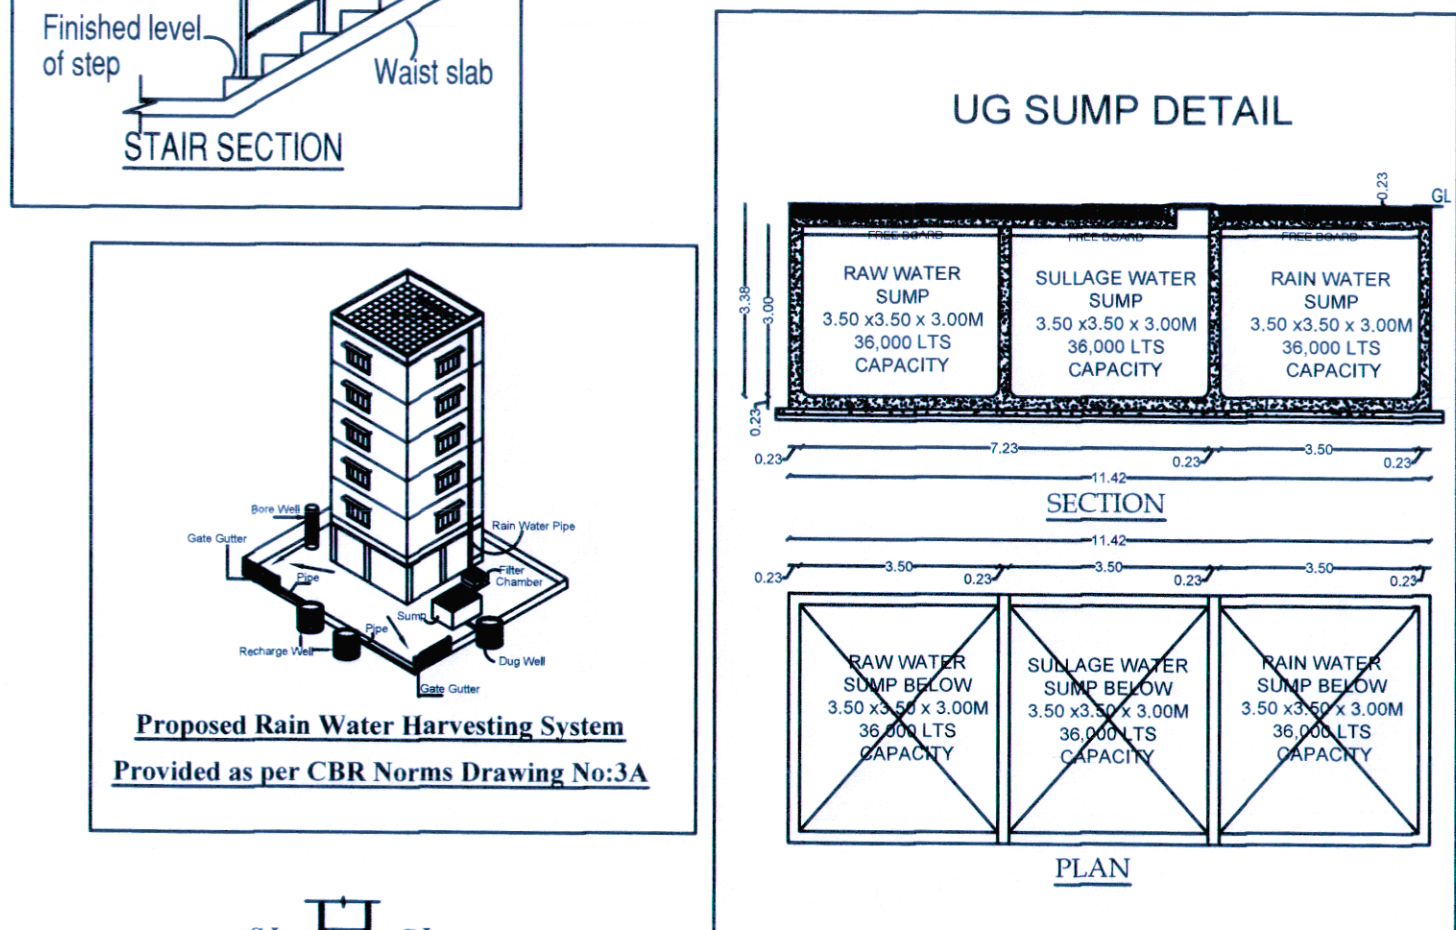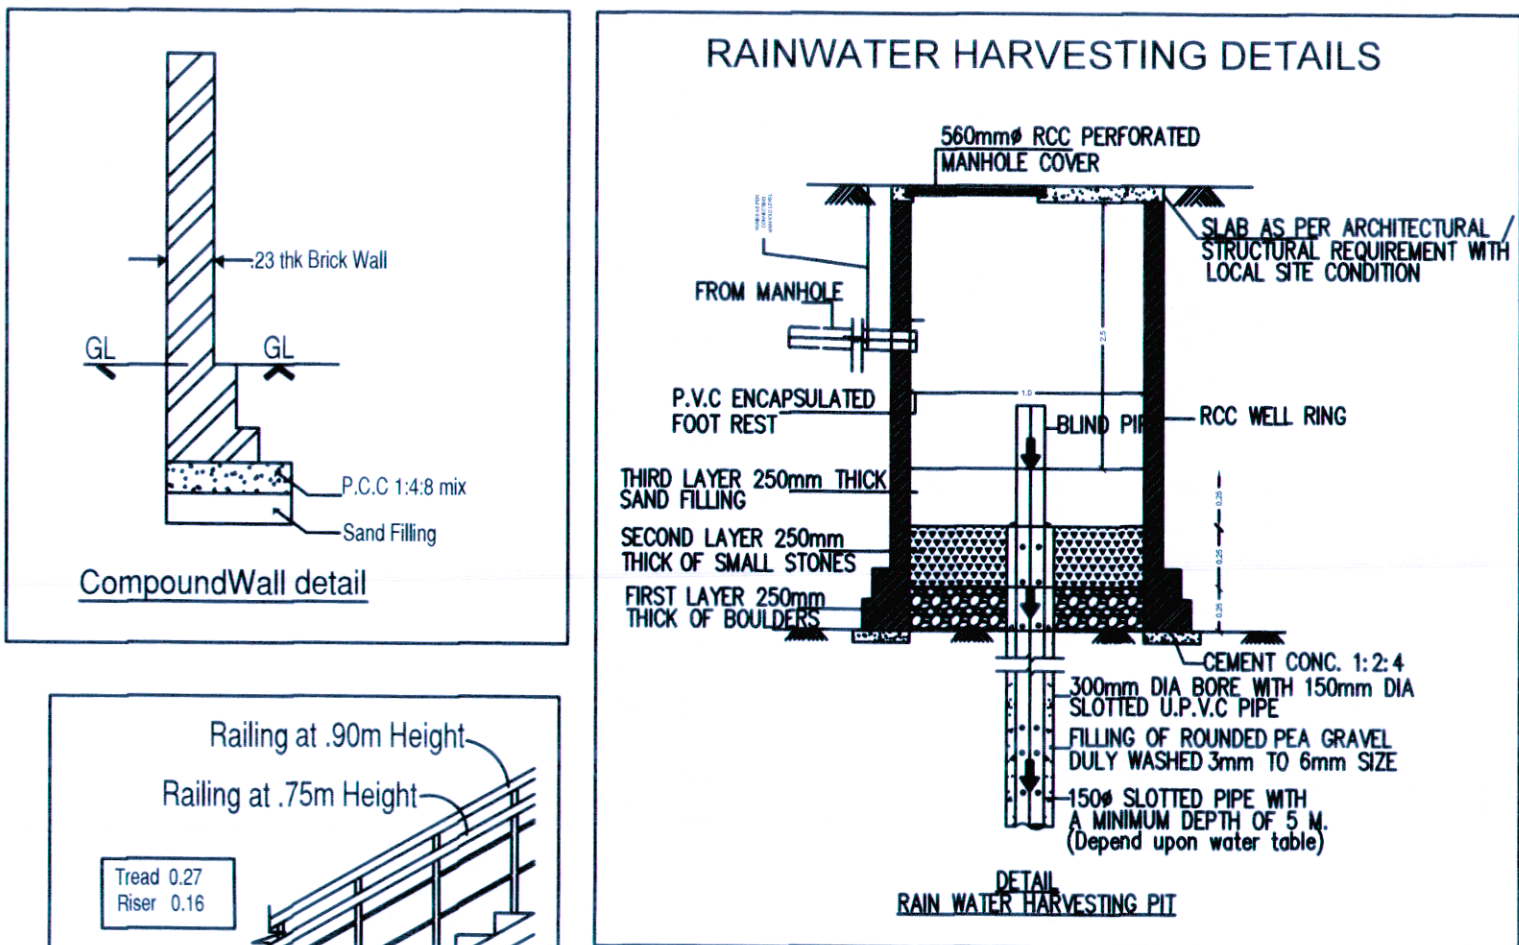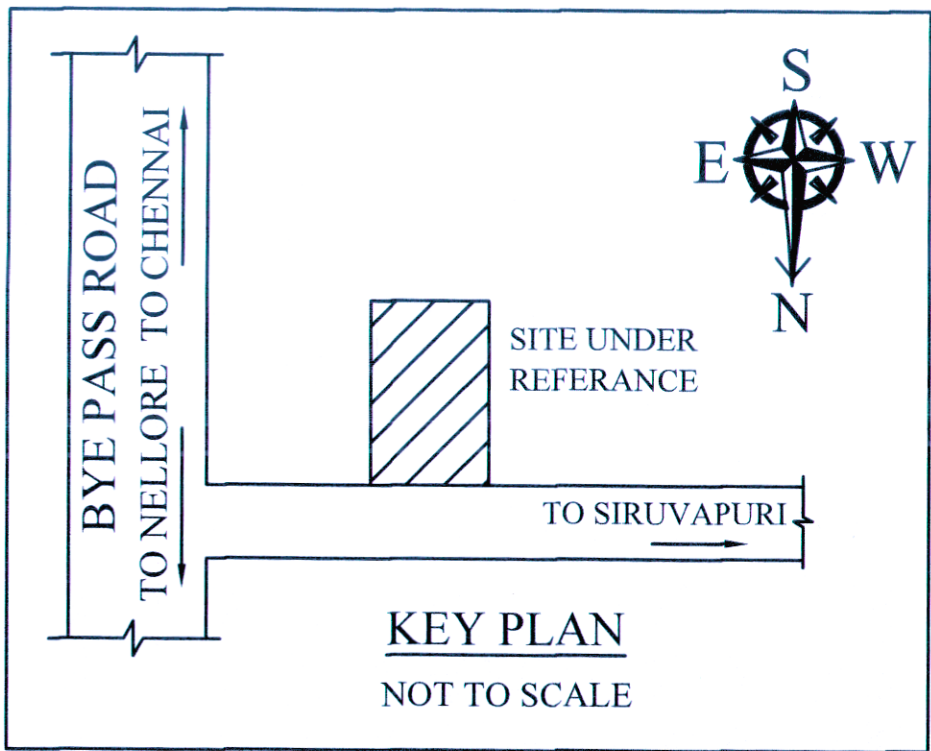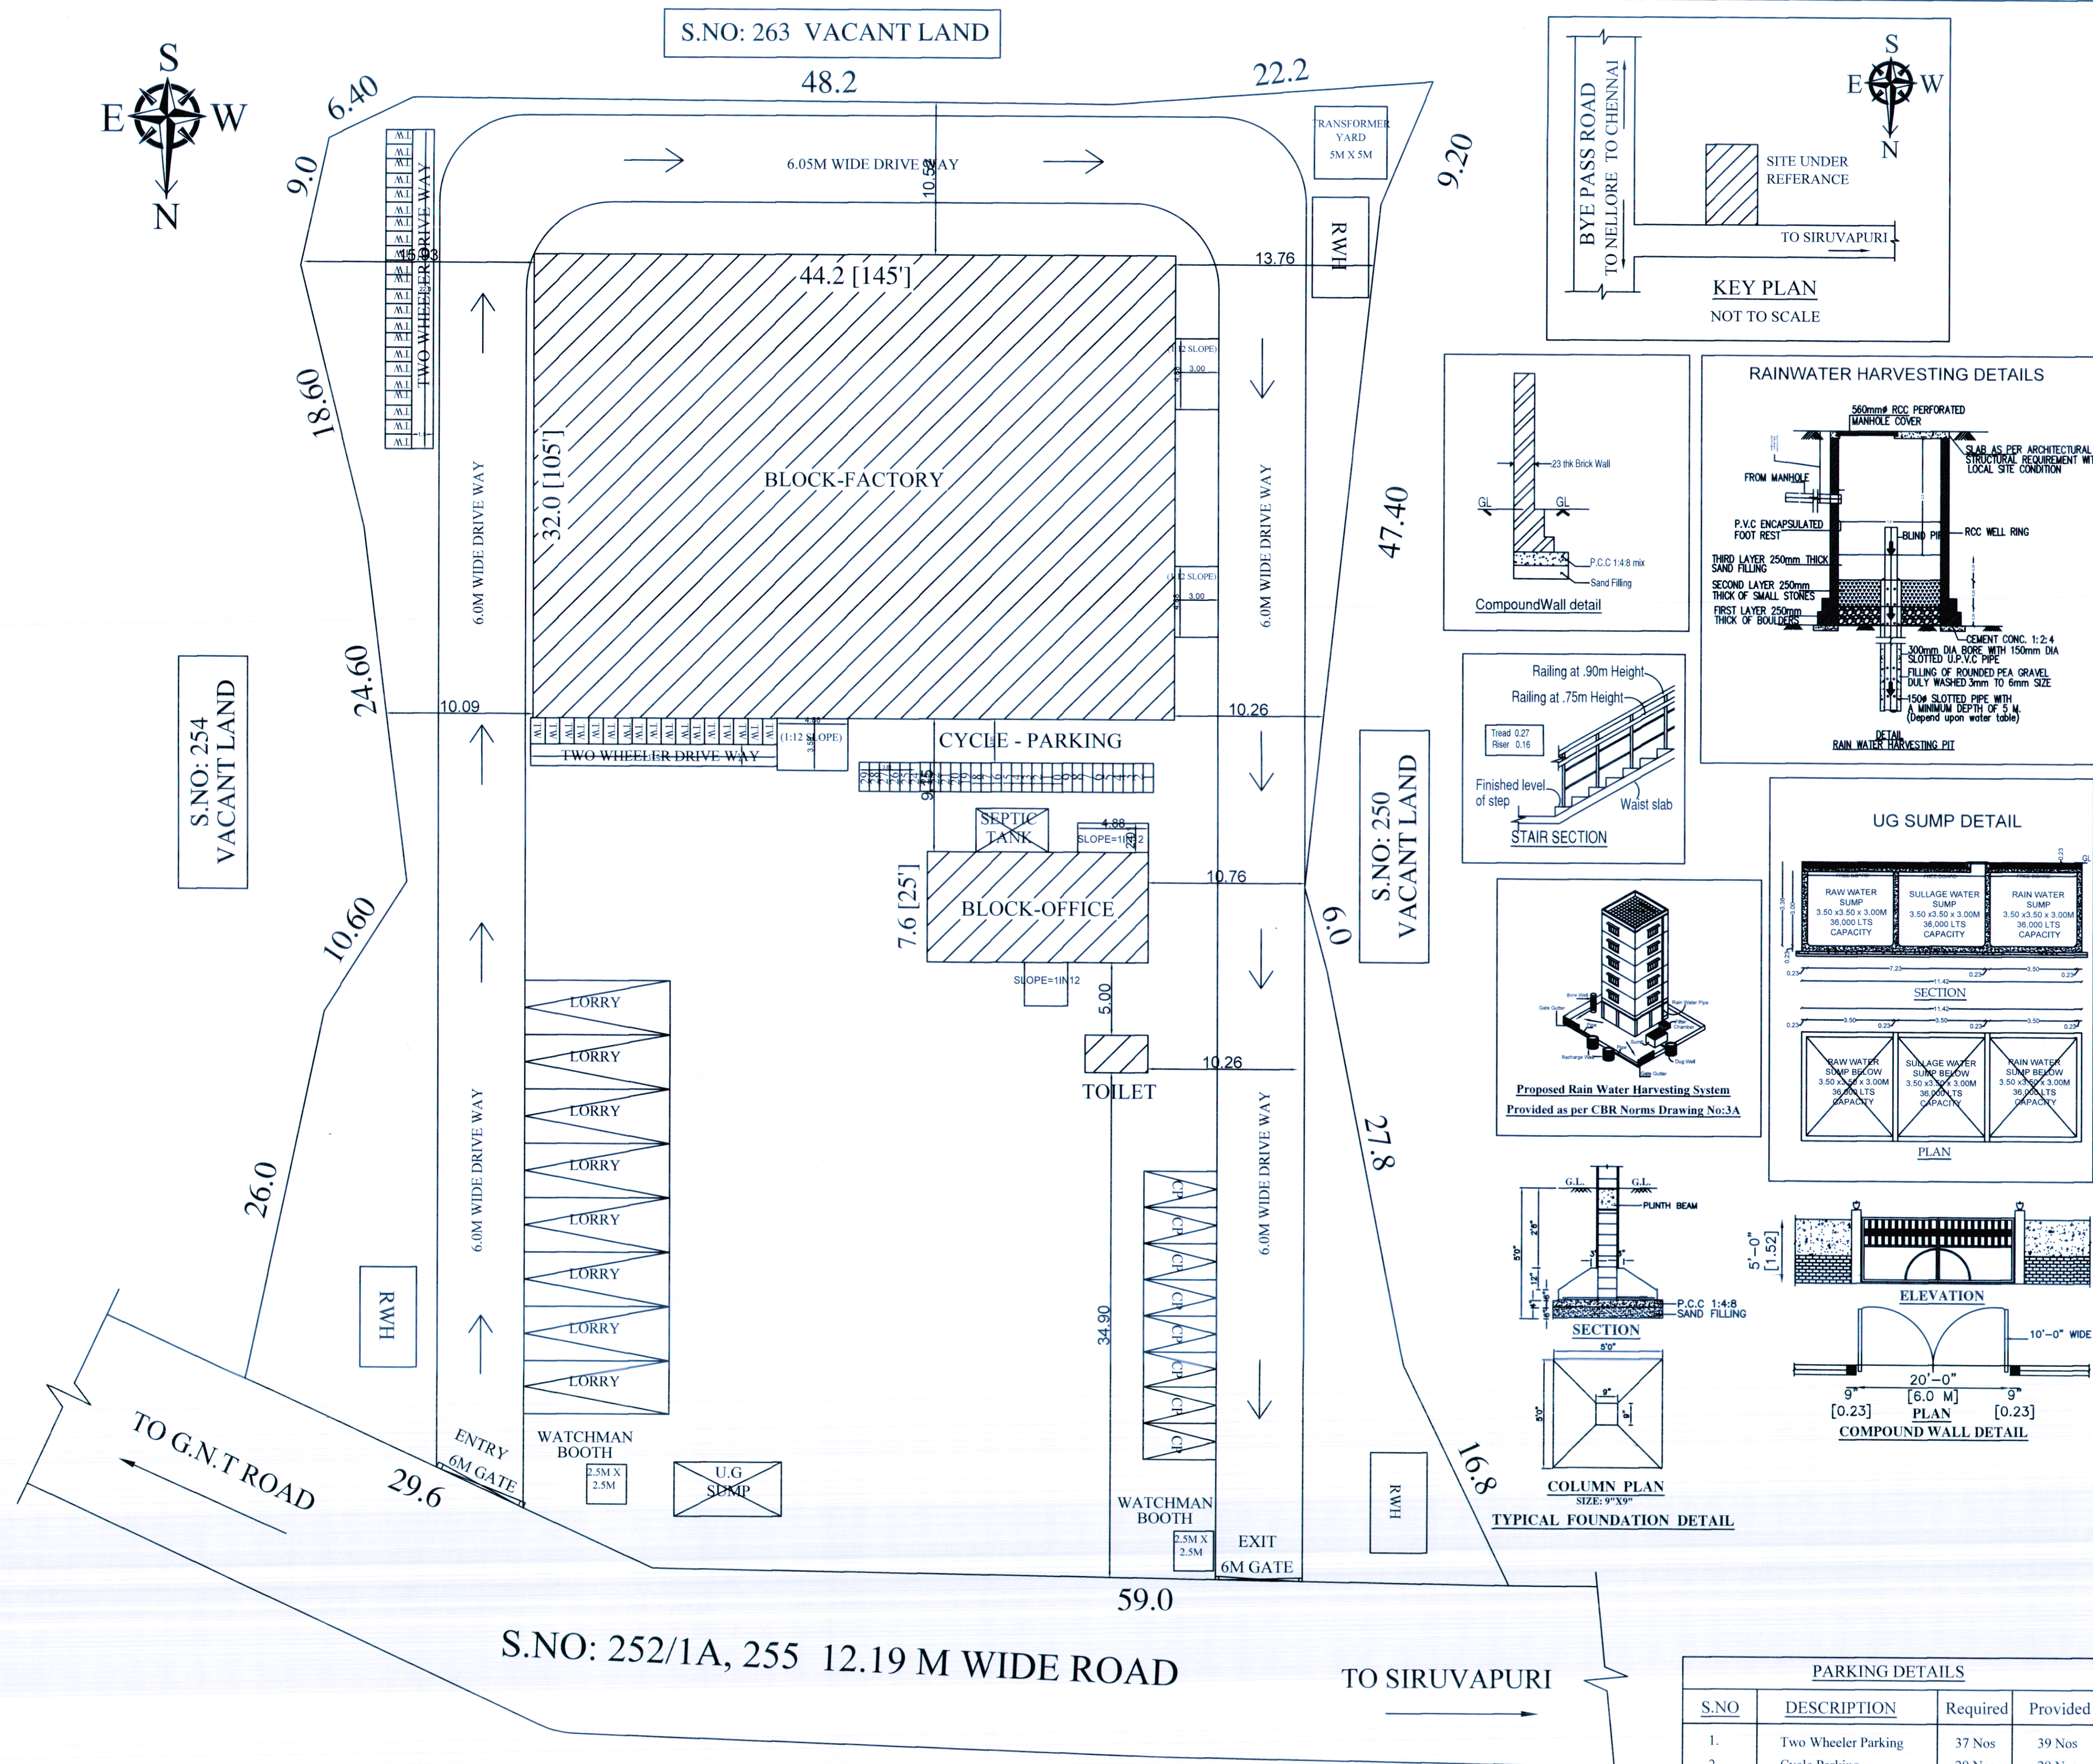

PARKING DETAILS			
S.NO	DESCRIPTION	Required	Provided
1.	Two Wheeler Parking	37 Nos	39 Nos
2.	Cycle Parking	29 Nos	29 Nos
3.	Lorry Parking	3 Nos	8 Nos
4.	Car Parking	3 Nos	8 Nos

PLAN SHOWING THE PROPOSED CONSTRUCTION OF A ORANGE INDUSTRIAL BUILDING IN S.NO: 252/1B,252/2,253/2, CHINNAMBEDU VILLAGE, PONNERI TALUK, THIRUVALLUR DISTRICT.

SCHEDULE OF JOINERY		
TYPE	DESCRIPTION	SIZE
MD	MAIN DOOR	3'3"x7'0"
D	DOOR	3'0"x7'0"
D1	DOOR	2'6"x7'0"
W	WINDOW	4'0"x4'6"
W2	WINDOW	6'0"x4'0"
V	VENTILATOR	2'0"x2'0"
RS	ROLLING SHUTTER	12'0"x10'0"

SPECIFICATIONS	
FOUNDATION	- COLUMN FOOTING
BRICK WORK	- C.M 1:5 FOR SUPER STRUCTURE
PLASTERING	- C.M 1:5 FOR WALLS & 1:3 FOR CEILING
CEMENT PAINT	- C.M 1:5 FOR SUPER STRUCTURE
PLASTERING	- 2 COATS FOR WALLS & 1 EXTRA COAT FOR CEILING
R.C.C. WORK	- 1:2:4 FOR SLABS & LINTELS
WOOD WORK	- ALL WOOD WORKS IN BEST QUALITY TIMBER
WEATHERING	- B.JELLY LIME MORTAR OVER ROOF
COURSE	- SLAB ONE LAYER OF COUNTRY TILES

THIS PLAN IS DESIGNED AS PER TNCDBR-2019, ANY DEVIATION LICENSED SURVEYOR IS NOT RESPONSIBLE

COLOUR INDEX		SHEET NO: 2/2	
PROPOSED	-	BOUNDARY	-
ROAD	-	MACHINERY	-

AREA STATEMENT		Sq.Ft	Sq.M
TOTAL SITE EXTENT (AS PER DOCUMENT Acre 1.79 Cents)		77997.88	7246.18
PATTA AREA		78039.00	7250.00
FACTORY - GROUND FLOOR		15225.13	1414.45
TOILET BLOCK - GROUND FLOOR		121.10	11.25
OFFICE - FIRST FLOOR		1250.02	116.13
OFFICE - SECOND FLOOR		1250.02	116.13
TOTAL FSI AREA		17846.27	1657.96

NON FSI - AREA			
OFFICE - STILT FLOOR		1250.02	116.13
HEAD ROOM		118.73	11.03
TOTAL BUILDUP AREA		19215.03	1785.12
PLOT COVERAGE		22%	
F.S.I		0.23	

S.NO	MACHINERY DETAILS	HP
1.	ICE MACHINE	32 HP
2.	CLOSED OVEN ARM TYPE	32 HP
3.	JIB CRANE 1.5T	4 HP
4.	R & R (2Nos)	34 HP
5.	EOT	10 HP
6.	OVEN MACHINE	7 HP
7.	COOLING FAN	1 HP

TOTAL	120 HP
NO OF EMPLOYEES	16 Nos

SCALE:- 1" = 8'-0" (1:100)

OWNER'S SIGNATURE:

N. VAIDESWARAN, M.Tech (Struct)
Engineer Grade-II
Reg. No : CGLRGM/RE/Gr-II/2019/10/10/017
VCAD CONSULTING ENGINEERS
No. 189, 1st Floor 4th Street, Nehru Nagar,
13th Main Road, Anna Nagar, Chennai - 40.
Ph: 9940184155, Email:vcaddes@gmail.com

SIGNATURE OF STRUCTURAL ENGINEER

M.SUMATHI, D.C.E.,
Registered Engineer, RGN No:RE300902019
Corporation of Chennai
#1/1981, S.K.L.S. Complex, Bye-Pass Road,
Opp. Lakshmi Theatre, Redhills, Chennai-52.
Ph: 26418832, Cell: 9444450432, 9445186219
SIGNATURE OF LICENSED SURVEYOR

Eight ways to know a piece of land before you pay for it.

This report covers one part of the picture. These cover the rest, drawn from the same government records, for any property in Tamil Nadu.

LandLens One

Ask anything about a property and get an answer grounded in live government records, with the sources shown.

[/landlens/one](#)



Verify My Land

Every record check run on one property and returned as a single report.

[/landlens/verify-my-land](#)



Legal Opinion

An advocate's written opinion on the title, built on the records we pull for it.

[/landlens](#)



One Map

Every layer on one map: the parcel, its boundary, zoning, water bodies and what sits around it.

[/landlens/one/map](#)



PriceMap

What land actually changed hands for around this plot, taken from the registered deeds.

[/landlens/pricemap](#)



Build Scope

What you are allowed to build here: floor space, height, coverage and setbacks.

[/landlens/build-scope](#)



Property Tracker

Watch a property and hear about it when something new is registered against it.

[/landlens/property-tracker](#)



Deal Room

Run the transaction in one place: documents, stamping, signatures and the parties.

[/landlens/deal-room](#)



Twenty-four checks you can run yourself, at no cost.

Records and verification

The registers themselves, read for you.

Encumbrance Certificate

Patta and Chitta

Field Measurement Sketch

EC Analyzer

Bank charge check

Court case search

Seller background check

Approval check by survey

Zoning and land use

What the plan says can happen on this land.

Land use zone finder

CMDA land use check

Coastal regulation zone

Master plan check

Water bodies finder

Airport height clearance

Value and duty

What it is worth and what it costs to register.

Guideline value by street

Guideline value by survey

Stamp duty and registration fees

Capital gains

Floor space index

Area unit converter

Registers and directories

Who holds it, and which office keeps the record.

Find your registering office

Temple property check

Waqf property check

RERA register



Every free tool
/tools



Services we run
for you
/services



The LandLens
suite
/landlens/one



Every claim in this document traces back to a government record.

Legal opinions, due diligence and title verification

Building plan, layout and sub-division approvals

Completion and occupancy certificates, regularisation

Escrow, negotiation and NRI property management

Land survey, soil testing, architecture and construction

Verified RealEstate
3/350/2 Mettukuppam,
OMR Thoraipakkam,
Chennai 600 097, India
hello@verified.realestate
+91 9996 12 9996

Prepared from the registers named on the page each finding sits on. Where a register could not be read, this document says so in its place rather than leaving the gap to be read as a clean result.

