

PP

APPROVAL RECORD

Planning Permission

Tiruvallur district, Tamil Nadu

APPROVAL TYPE

Building Plan

ISSUING AUTHORITY

Rural Panchayat

The approval as the planning authority issued it, reproduced in full behind this page.

An approval speaks to what was sanctioned, not to what was built. Completion is a separate record.

SPECIFICATIONS

SAND FILLING IN FOUNDATION 150 MM THICK

P.C.C 1:4:8 USING 40MM HBG METAL FOR FOUNDATION& BASEMENT

R.C.C 1:2:4 USING 20MM HBG METAL FOR FOLLOWING WORKS

A)COLUMNS

B)BEAMS

C)LINTELS,LOFT,SUNSHADE

D)ROOF SLAB

PLASTERING IN C.M 1:4 12MM THICK

BRICK WORK IN C.M 1:5 USING ICLASS CHAMBER BURNT BRICKS

WEATHERING COURSE WITH B.J.C TOP FINISHED

SCHEDULE OF JOINERY		
TYPE	DESCRIPTION	SIZE
MD	MAIN DOOR	2.44 X 2.43
D	DOOR 1	0.91 X 2.13
D1	DOOR 2	0.76 X 2.13
D3	DOOR 3	0.76 X 2.13
W	WINDOW	1.83 X 1.52
W1	VENTILATOR	1.20 X 1.20
V	VENTILATOR	0.60 X 0.60
OP	KITCHEN OPEN	2.49 X 2.43

PROPOSED BUILDING ○

ROAD ○ **PLOT BOUNDARY** ○

PLOT EXTENT

AS PER (Document).	2700.00 SQ.MT.
----------------------	----------------

AS PER (Patta).	2700.00 SQ.MT.
-------------------	----------------


Description	FSI AREA	NON FSI AREA	TOTAL AREA
GROUND FLOOR (Marriage Hall)	519.33	519.33	519.33
FIRST FLOOR (Marriage Hall)	519.33	519.33	519.33
GROUND FLOOR (Rooms & Toilet)	261.03	261.03	261.03
FIRST FLOOR (Rooms)	158.03	158.03	158.03
HEAD ROOM & LIFT AREA	---	14.35	14.35
TOTAL FSI AREA	1457.72	1472.07	1472.07

DESCRIPTION	CALCULATION	PROPOSED
PLOT COVERAGE	$\frac{780.36}{2700.00} \times 100$	28.90%
FLOOR AREA RATIO	$\frac{1472.07}{2700.00}$	0.54
DESCRIPTION	REQUIRED (10%)	PROPOSED
OSR AREA	270.00 SQ.MT	TO BE PAID

DESCRIPTION	PROPOSED
PARKING DETAILS	NO.OF CAR PARKING : 24 NOS
	NO.OF DA CAR PARKING : 02 NOS
	NO.OF TWO WHEELER PARKING : 50 NOS
	NO.OF DA TWO WHEELER PARKING : 08 NOS


R. THIRUGNANAM, M.E.(Struct.),
Registered Engineer Grade - II
Reg. No. TVLR/RE/Gr-II/2022/01/002
170 - 1, KAIVANDUR,
TIRUVALLUR - 631 203.
CELL : 95857 45511

OWNER SIGNATURE :

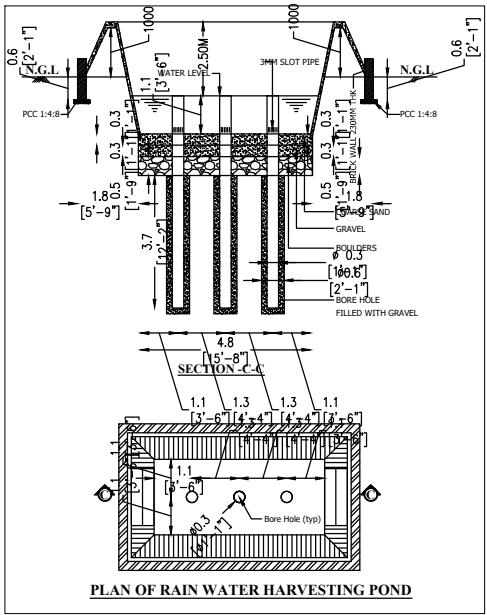

RAIN WATER HARVESTING

Open terrace
Open well
Filtration bed

SOLAR HOT WATER SYSTEMS (SHS) DETAIL

25'
30'
3'-5'
3'

RAIN WATER COLLECTION TRENCH




3.65'
1.5'
1.5' x 4' x 4'

ELEVATION OF GATE

6.05m (MAIN GATE)
2.60m
1.5' x 4' x 4'

SECTION Y-Y


2150mm (TYP)
2.60m
1.5' x 4' x 4'

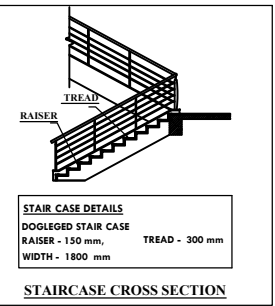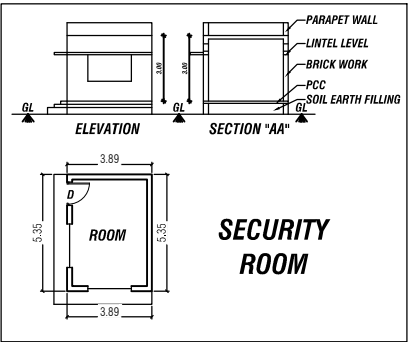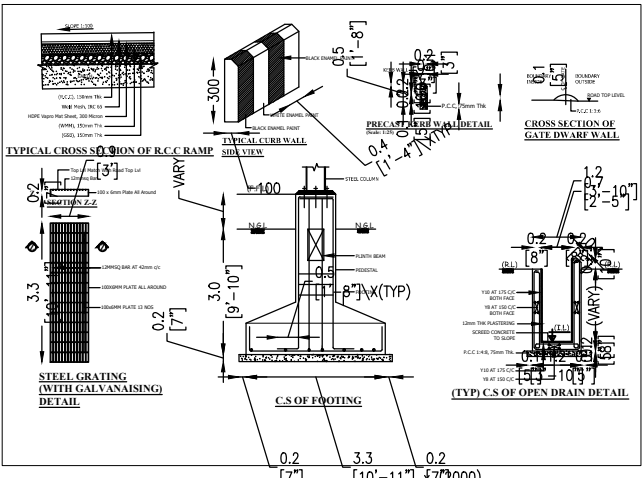


KEY PLAN (NOT TO SCALE)

PLAN SHOWING THE PROPOSED CONSTRUCTION OF GROUND FLOOR , FIRST FLOOR OF KALYANAMANDABAM BUILDING AT SURVEY NO : 132/6 VELAKKANAMPUDI VILLAGE , R.K.PET BLOCK AND PANCHAYAT UNION , R.K.PET TALUK & TIRUVALLUR DISTRICT.,


SHEET NO : 02

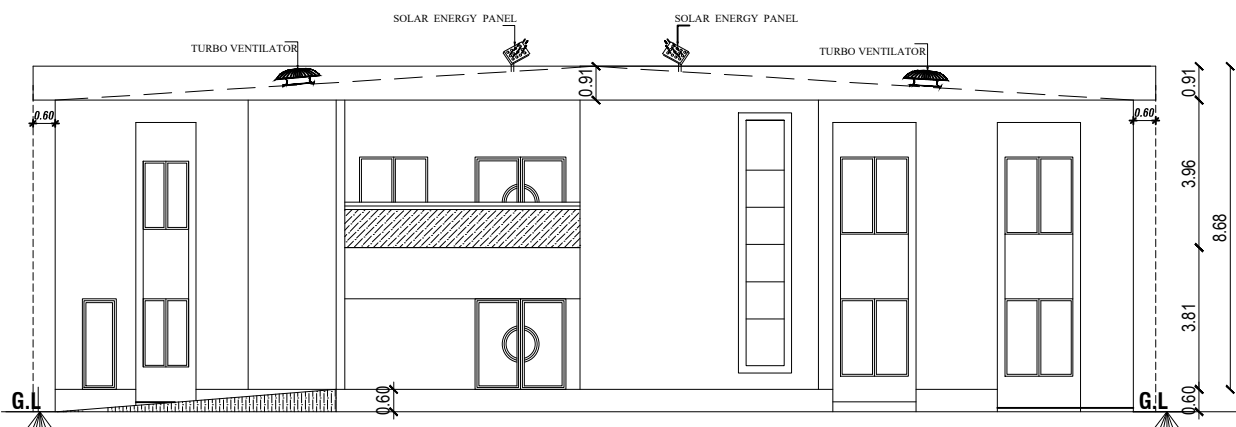


FRONT ELEVATION

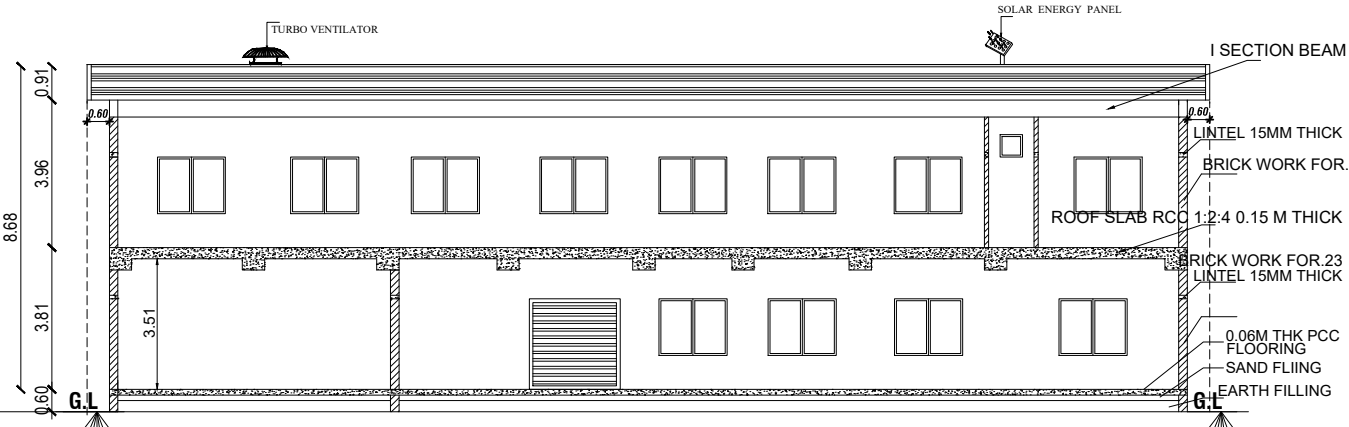


SECTION " AA "

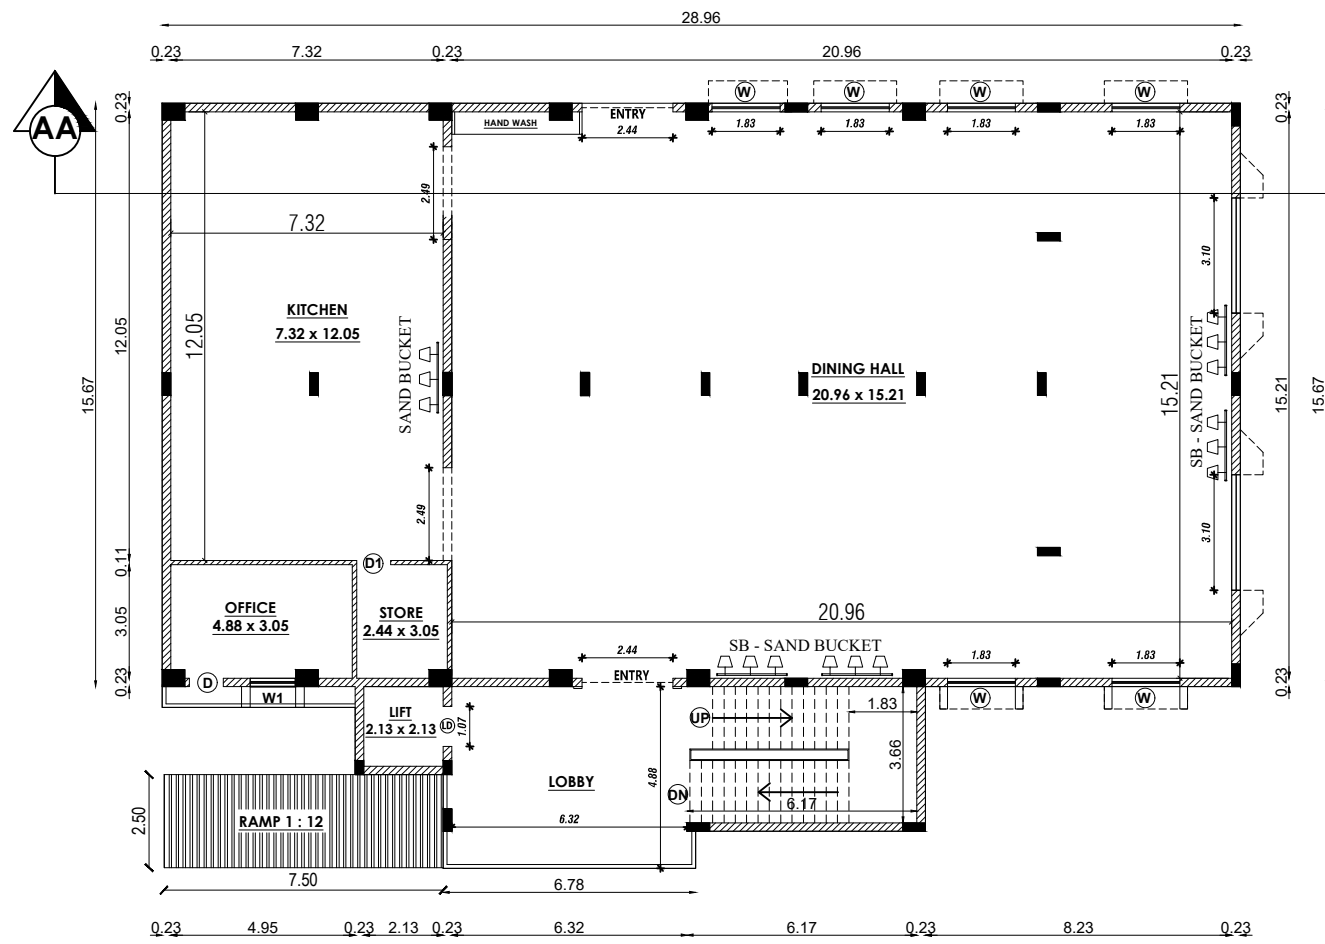

GROUND FLOOR PLAN

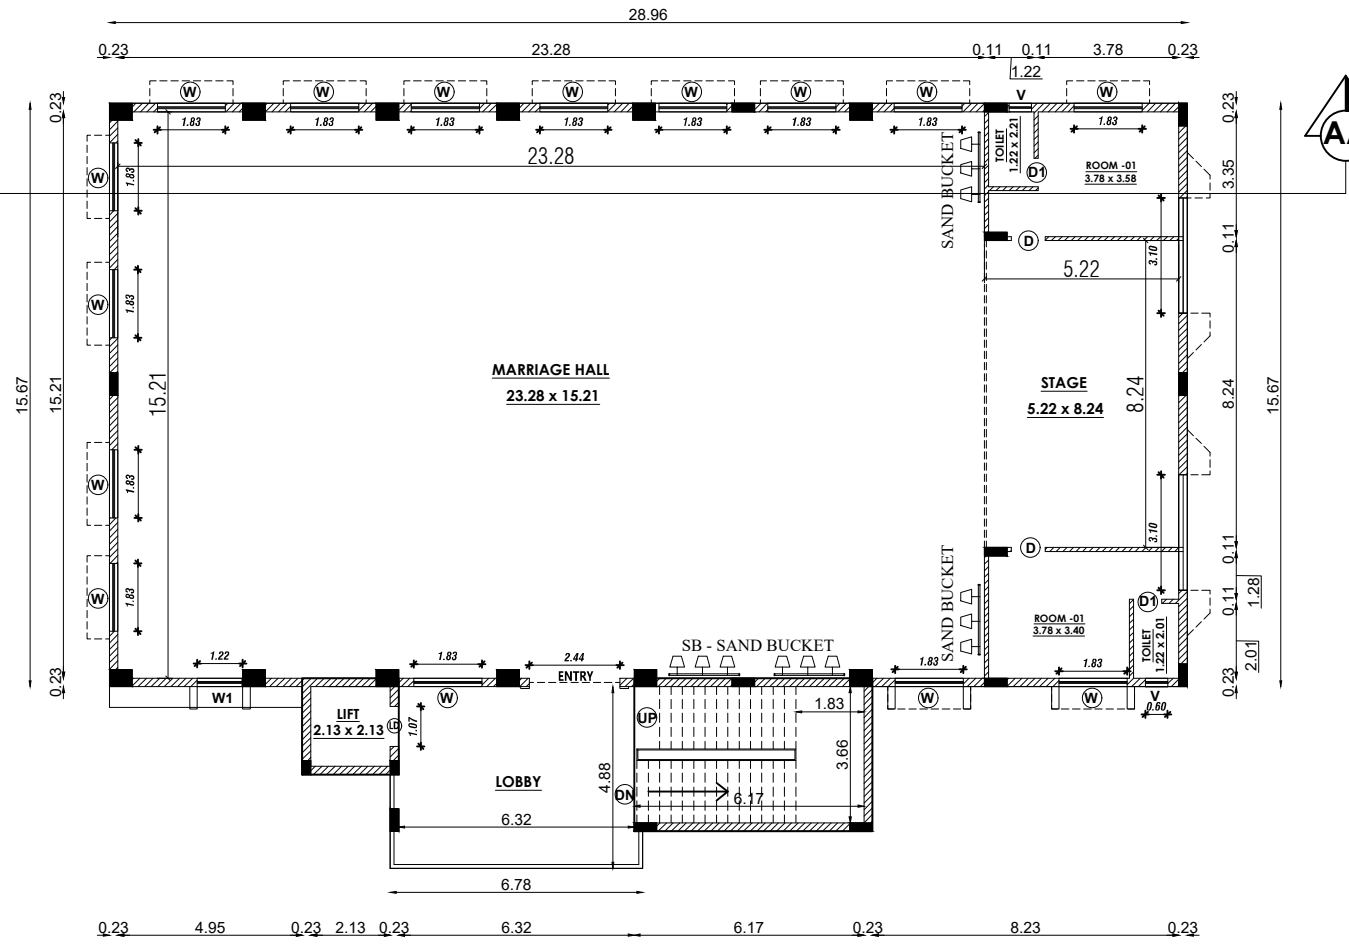

FIRST FLOOR PLAN

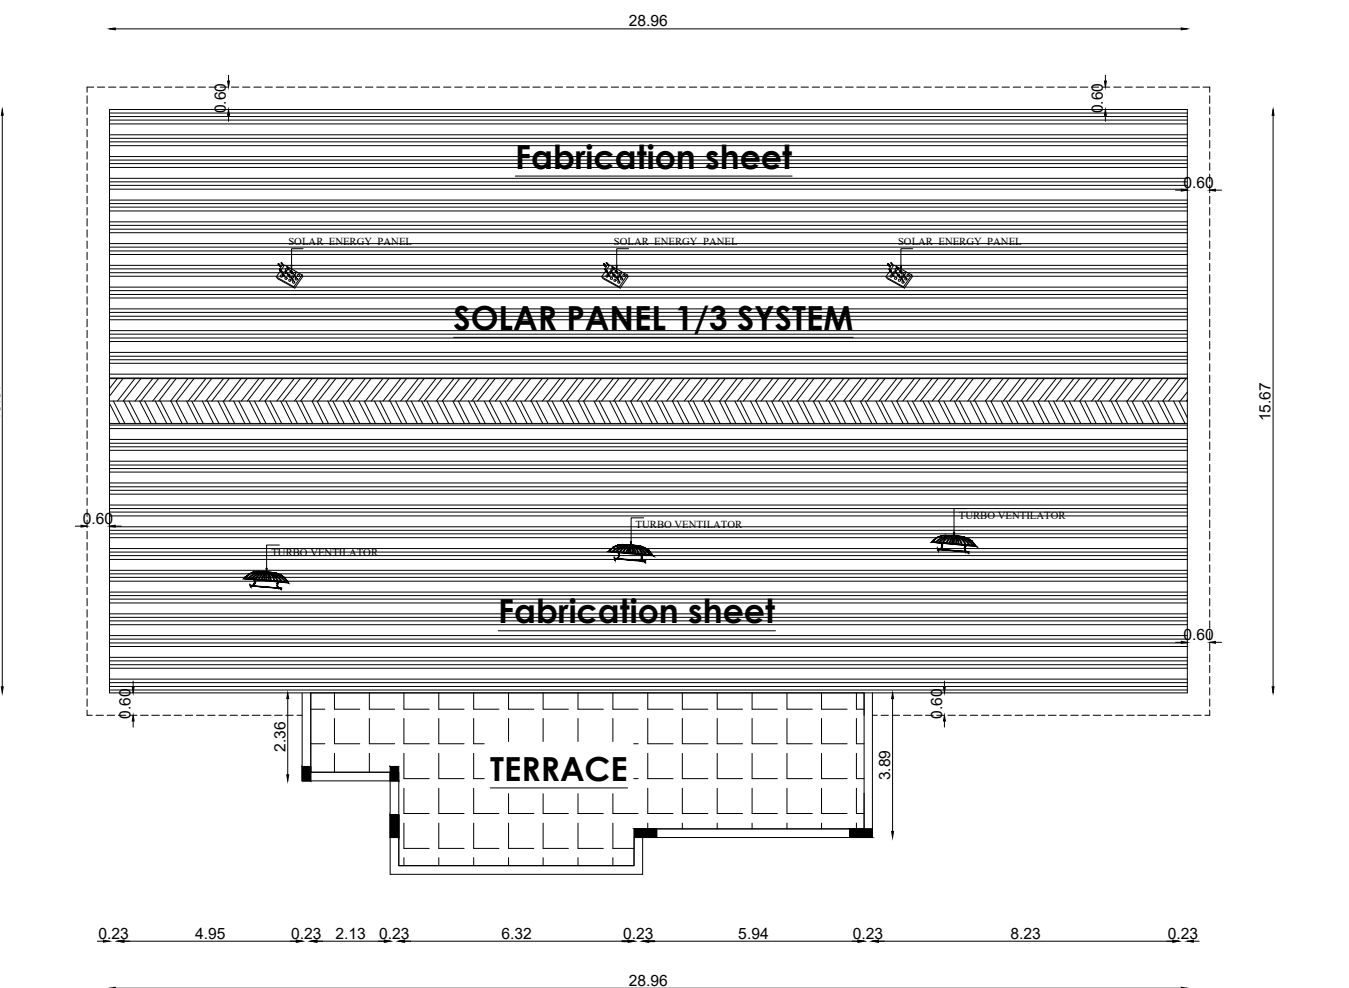

TERRACE FLOOR PLAN

SPECIFICATIONS

1. SAND FILLING IN FOUNDATION 150 MM THICK
- 2.P.C.C 1:4:8 USING 40MM HBG METAL FOR FOUNDATION& BASEMENT
- 3.R.C.C 1:2:4 USING 20MM HBG METAL FOR FOLLOWING WORKS
 - A)COLUMNS
 - B)BEAMS
 - C)LINTELS,LOFT,SUNSHADE
 - D)ROOF SLAB
4. PLASTERING IN C.M 1:4 12MM THICK
5. BRICK WORK IN C.M 1:5 USING ICLASS CHAMBER BURNT BRICKS
6. WEATHERING COURSE WITH B.J.C TOP FINISHED

SCHEDULE OF JOINERY

TYPE	DESCRIPTION	SIZE
MD	MAIN DOOR	2.44 X 2.43
D	DOOR 1	0.91 X 2.13
D1	DOOR 2	0.76 X 2.13
D3	DOOR 3	0.76 X 2.13
W	WINDOW	1.83 X 1.52
W1	VENTILATOR	1.20 X 1.20
V	VENTILATOR	0.60 X 0.60
OP	KITCHEN OPEN	2.49 X 2.43

COLOUR INDEX

PROPOSED BUILDING ☐ ROAD ☐ PLOT BOUNDARY ☐

AREA STATEMENT

PLOT EXTENT

AS PER (Document). 2700.00 SQ.MT.

AS PER (Patta). 2700.00 SQ.MT.

Description	FSI AREA	NON FSI AREA	TOTAL AREA
GROUND FLOOR (Marriage Hall)	519.33	519.33	519.33
FIRST FLOOR (Marriage Hall)	519.33	519.33	519.33
GROUND FLOOR (Rooms & Toilet)	261.03	261.03	261.03
FIRST FLOOR (Rooms)	158.03	158.03	158.03
HEAD ROOM & LIFT AREA	---	14.35	14.35
TOTAL FSI AREA	1457.72	1472.07	1472.07

DESCRIPTION	CALCULATION	PROPOSED
PLOT COVERAGE	780.36 X 100 2700.00	28.90%
FLOOR AREA RATIO	1472.07 2700.00	0.54
DESCRIPTION	REQUIRED (10%)	PROPOSED
OSR AREA	270.00 SQ.MT	TO BE PAID

DESCRIPTION	PROPOSED
PARKING DETAILS	NO.OF CAR PARKING : 24 NOS NO.OF DA CAR PARKING : 02 NOS NO.OF TWO WHEELER PARKING : 50 NOS NO.OF DA TWO WHEELER PARKING : 08 NOS









Er. R. GANDEEBAN,
B.E,M.B.A,M.Tech,M.E,A.I.V.C.Engg.,LL.B
DTCP Grade-II, Registered Structural Engineer,
TVRL / RSE / Gr-II / 2020 / 11 / 005.

STRUCTURAL ENGINEER :

R. Thirugnanam, M.E.(Struct.),
Registered Engineer Grade - II
Reg. No. TVLR/RE/Gr-II/2022/01/002
170 - 1, KAIVANDUR,
TIRUVALLUR - 631 203.
CELL : 95857 45511

REGISTER ENGINEER :

OWNER SIGNATURE :

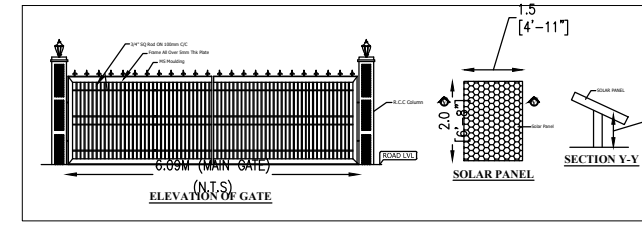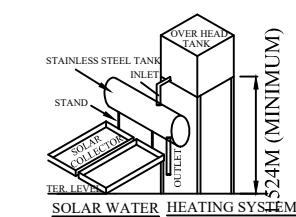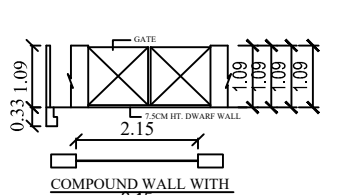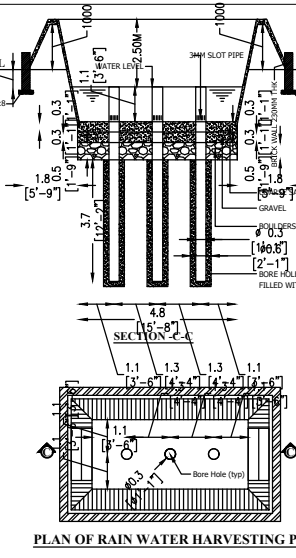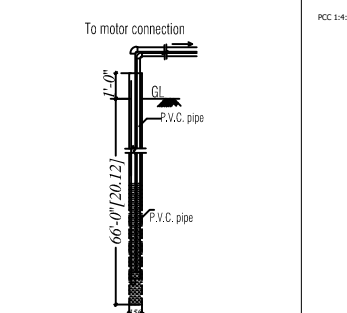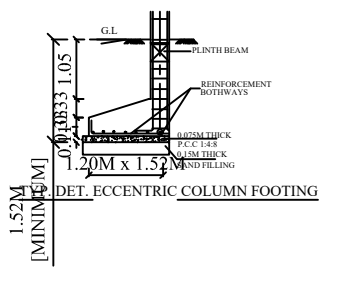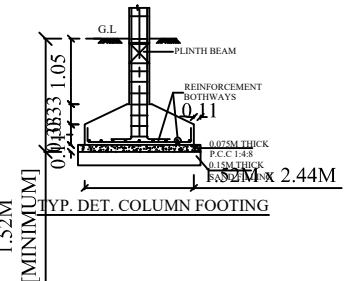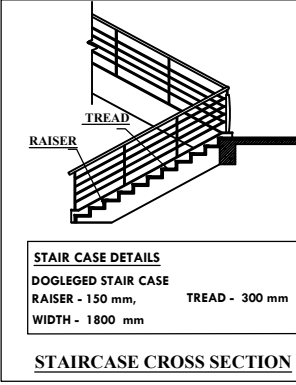

PLAN SHOWING THE PROPOSED CONSTRUCTION OF GROUND FLOOR , FIRST FLOOR OF KALYANAMANDABAM BUILDING AT SURVEY NO : 132/6 VELAKKANAMPUDI VILLAGE , R.K.PET BLOCK AND PANCHAYAT UNION , R.K.PET TALUK & TIRUVALLUR DISTRICT.,

- SPECIFICATIONS
1. SAND FILLING IN FOUNDATION 150 MM THICK

2.P.C.C 1:4:8 USING 40MM HBG METAL FOR FOUNDATION& BASEMENT

3.R.C.C 1:2:4 USING 20MM HBG METAL FOR FOLLOWING WORKS

A)COLUMNS

B)BEAMS

C)LINTELS,LOFT,SUNSHADE

D)ROOF SLAB

4. PLASTERING IN C.M 1:4 12MM THICK

5. BRICK WORK IN C.M 1:5 USING ICLASS CHAMBER BURNT BRICKS

6. WEATHERING COURSE WITH B.J.C TOP FINISHED

SCHEDULE OF JOINERY

TYPE	DESCRIPTION	SIZE
MD	MAIN DOOR	2.44 X 2.43
D	DOOR 1	0.91 X 2.13
D1	DOOR 2	0.76 X 2.13
D3	DOOR 3	0.76 X 2.13
W	WINDOW	1.83 X 1.52
W1	VENTILATOR	1.20 X 1.20
V	VENTILATOR	0.60 X 0.60
OP	KITCHEN OPEN	2.49 X 2.43

COLOUR INDEX

PROPOSED BUILDING	☐
ROAD	☐
PLOT BOUNDARY	☐

AREA STATEMENT

PLOT EXTENT

AS PER (Document).	2700.00 SQ.MT.
AS PER (Patta).	2700.00 SQ.MT.

Description	FSI AREA	NON FSI AREA	TOTAL AREA
GROUND FLOOR (Marriage Hall)	519.33	519.33	519.33
FIRST FLOOR (Marriage Hall)	519.33	519.33	519.33
GROUND FLOOR (Rooms & Toilet)	261.03	261.03	261.03
FIRST FLOOR (Rooms)	158.03	158.03	158.03
HEAD ROOM AREA	---	14.35	14.35
TOTAL FSI AREA	1457.72	1472.07	1472.07

DESCRIPTION	CALCULATION	PROPOSED
PLOT COVERAGE	780.36 / 2700.00 X 100	28.90%
FLOOR AREA RATIO	1472.07 / 2700.00	0.54
DESCRIPTION	REQUIRED (10%)	PROPOSED
OSR AREA	270.00 SQ.MT	TO BE PAID

DESCRIPTION	PROPOSED
PARKING DETAILS	NO.OF CAR PARKING : 24 NOS NO.OF DA CAR PARKING : 02 NOS NO.OF TWO WHEELER PARKING : 50 NOS NO.OF DA TWO WHEELER PARKING : 08 NOS

Er. R. GANDEEBAN,

BE,M.B.A.,M.Tech,M.E.,A.T.V.C,Engg.I.L.R.

D.TCP Grade-II, Registered Structural Engineer.

TVRL / RSE / Cr-11 / 2020 / 11 / 005.

STRUCTURAL ENGINEER :

R. Thirugnanam

R. THIRUGNANAM, M.E.(Struct.),

Registered Engineer Grade - II

Reg. No. TVLR/RE/Gr-II/2022/01/002

170 - 1, KAIVANDUR,






TIRUVALLUR - 631 203.

CELL : 95857 45511

REGISTER ENGINEER :

OWNER SIGNATURE :

SHEET NO : 03

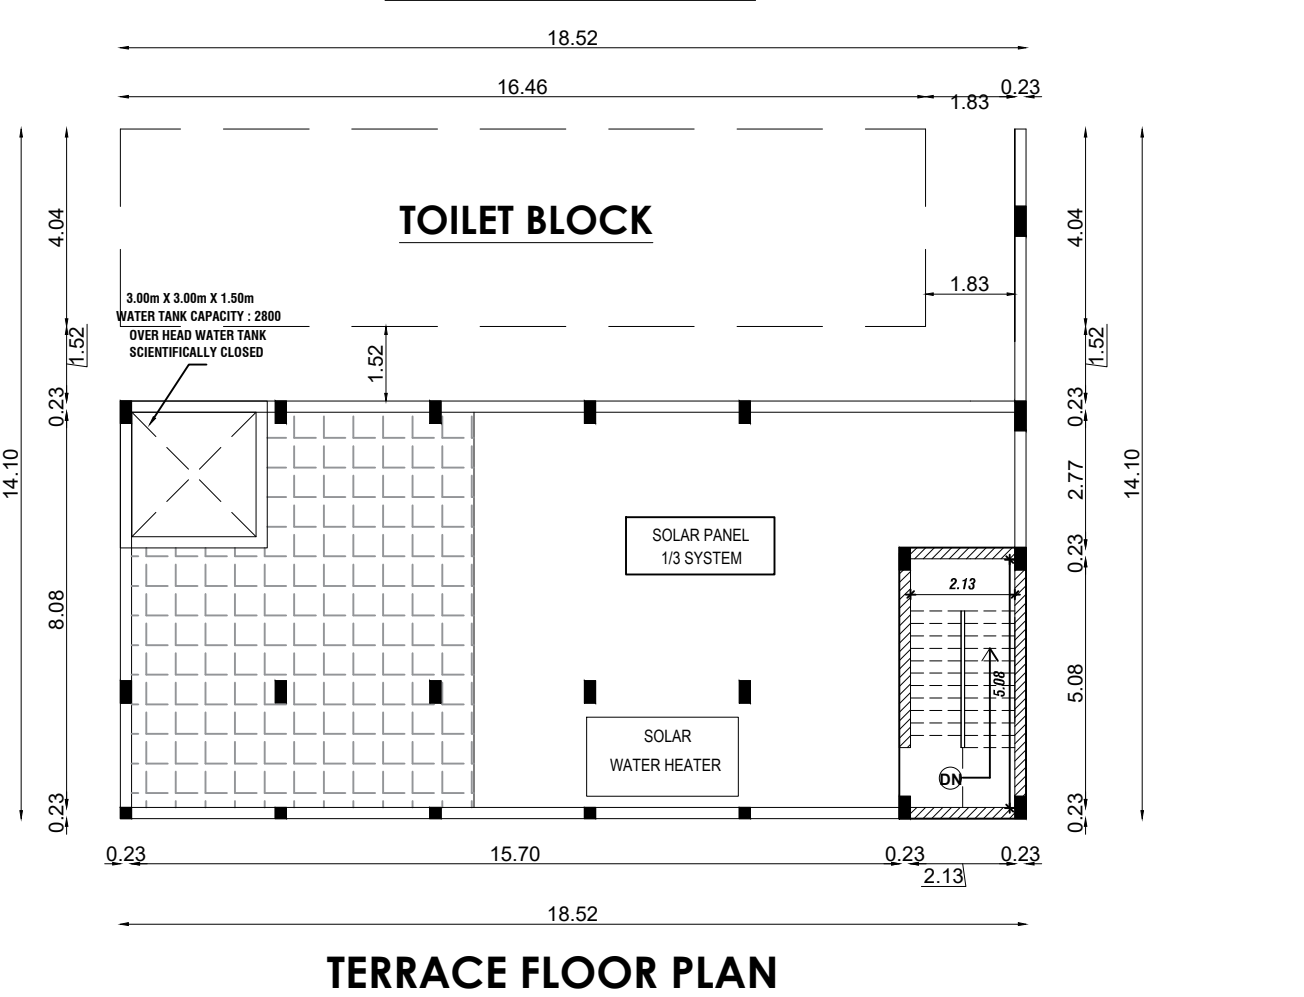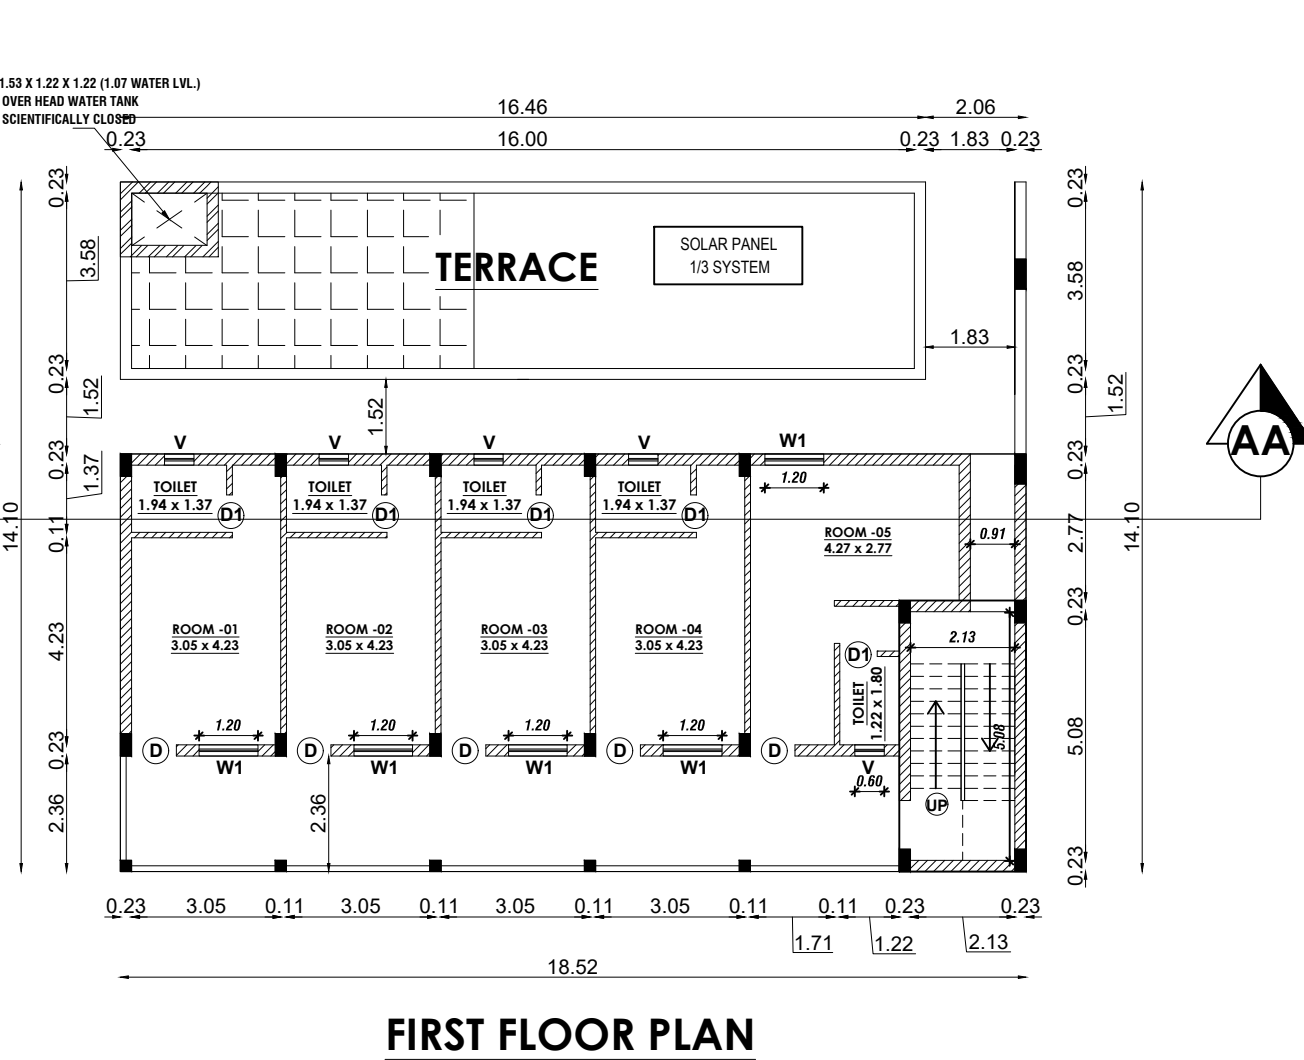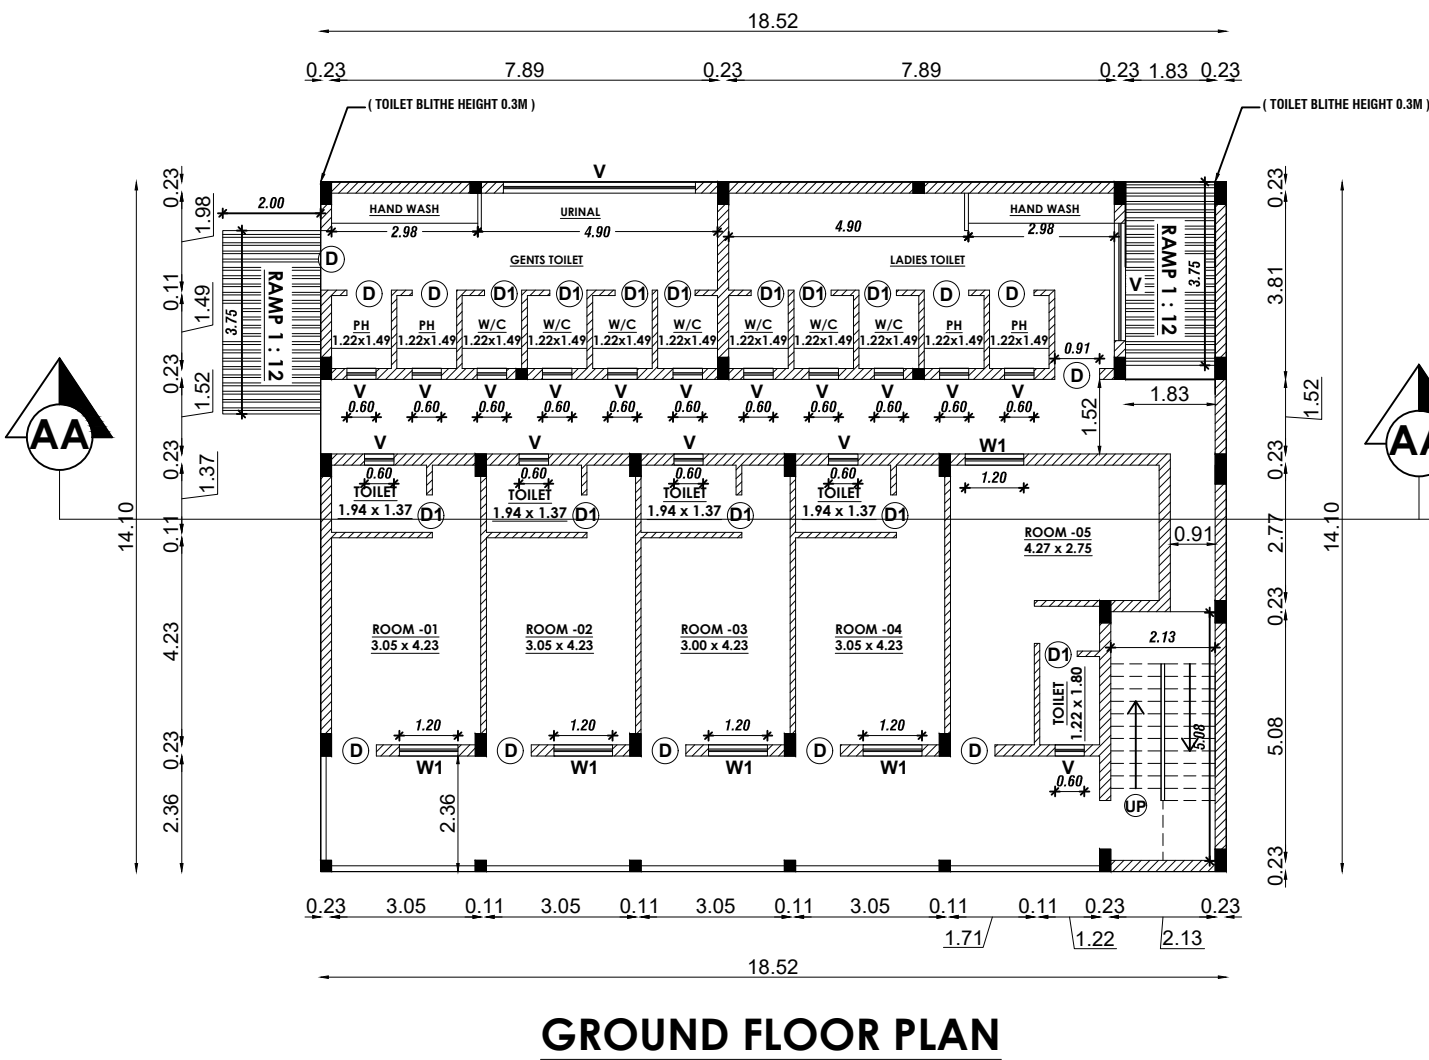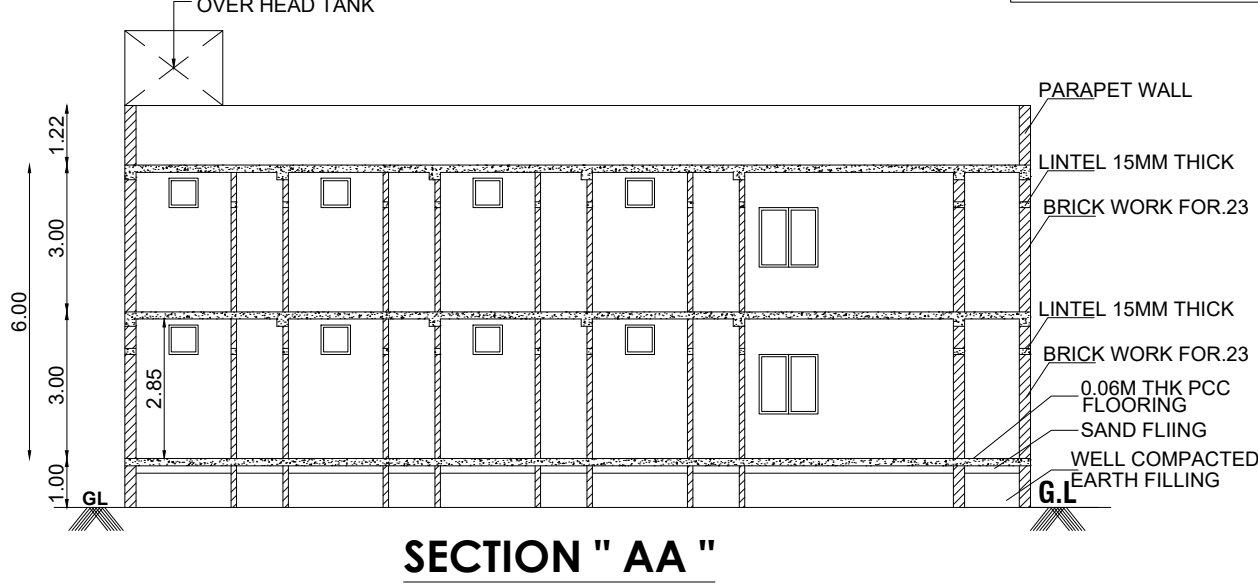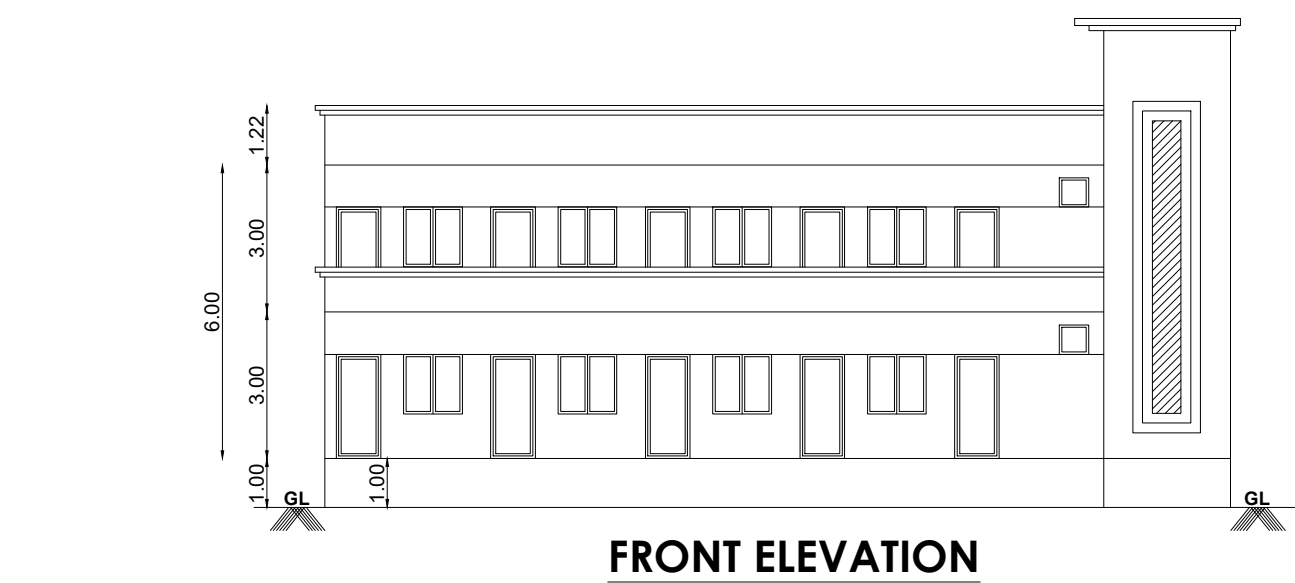

SANITATION REQUIREMENTS

DESCRIPTION	REQUIRED		PROVIDED	
	MALE	FEMALE	MALE	FEMALE
TOILET	1	1	1	1
URINAL	1	-	1	-
WASH BASIN	1	1	1	1
DRINKER WATER FOUNTAINS	1	1	1	1
EMERGENCY FOUNTAINS	1	1	1	1

SOLAR HOT WATER SYSTEM DETAIL

NO OF PERSONS

OTHERS PERSONS

TOTAL NO OF PERSONS

WATER CONSUMPTION @ 80 Lit / Person / day

TOTAL CONSUMPTION (120 X 80)

NO OF SWHS (4000 lit capacity)


: 100 Nos

: 20 Nos

: 120 Nos

: 9600 Lits

: 3 Nos

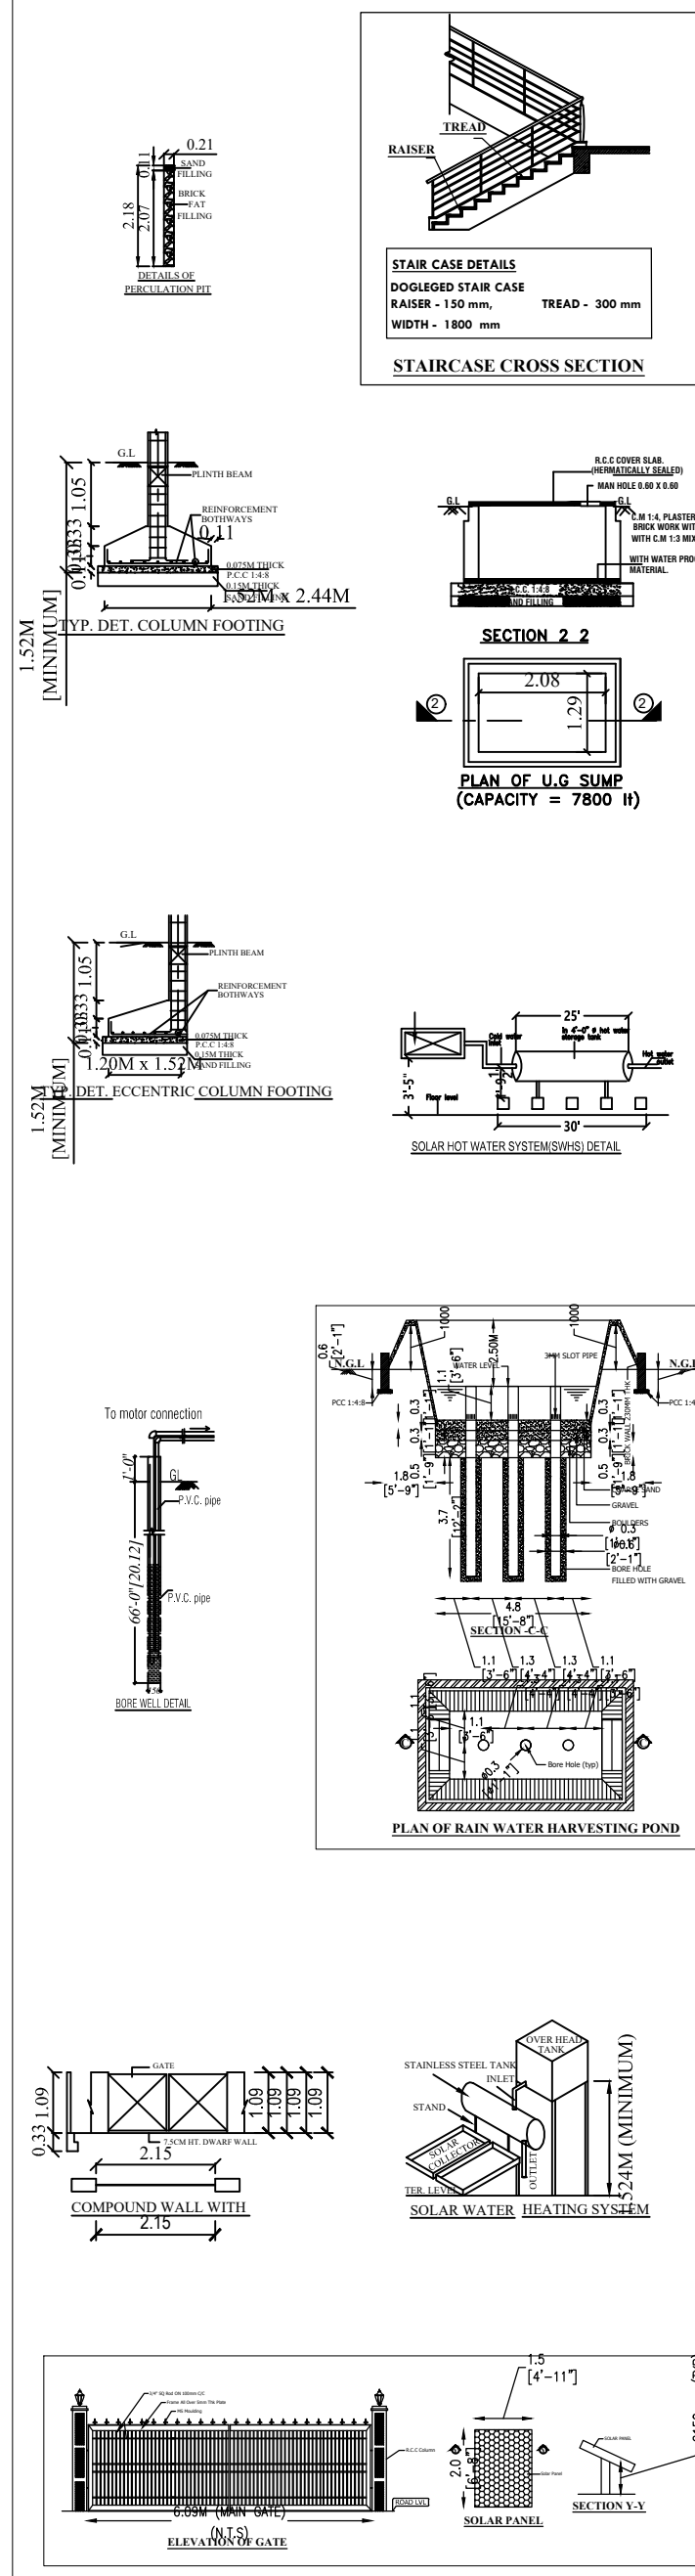

Eight ways to know a piece of land before you pay for it.

This report covers one part of the picture. These cover the rest, drawn from the same government records, for any property in Tamil Nadu.

LandLens One

Ask anything about a property and get an answer grounded in live government records, with the sources shown.

[/landlens/one](#)



Verify My Land

Every record check run on one property and returned as a single report.

[/landlens/verify-my-land](#)



Legal Opinion

An advocate's written opinion on the title, built on the records we pull for it.

[/landlens](#)



One Map

Every layer on one map: the parcel, its boundary, zoning, water bodies and what sits around it.

[/landlens/one/map](#)



PriceMap

What land actually changed hands for around this plot, taken from the registered deeds.

[/landlens/pricemap](#)



Build Scope

What you are allowed to build here: floor space, height, coverage and setbacks.

[/landlens/build-scope](#)



Property Tracker

Watch a property and hear about it when something new is registered against it.

[/landlens/property-tracker](#)



Deal Room

Run the transaction in one place: documents, stamping, signatures and the parties.

[/landlens/deal-room](#)



Twenty-four checks you can run yourself, at no cost.

Records and verification

The registers themselves, read for you.

Encumbrance Certificate

Patta and Chitta

Field Measurement Sketch

EC Analyzer

Bank charge check

Court case search

Seller background check

Approval check by survey

Zoning and land use

What the plan says can happen on this land.

Land use zone finder

CMDA land use check

Coastal regulation zone

Master plan check

Water bodies finder

Airport height clearance

Value and duty

What it is worth and what it costs to register.

Guideline value by street

Guideline value by survey

Stamp duty and registration fees

Capital gains

Floor space index

Area unit converter

Registers and directories

Who holds it, and which office keeps the record.

Find your registering office

Temple property check

Waqf property check

RERA register



Every free tool
/tools



Services we run
for you
/services



The LandLens
suite
/landlens/one



Every claim in this document traces back to a government record.

Legal opinions, due diligence and title verification

Building plan, layout and sub-division approvals

Completion and occupancy certificates, regularisation

Escrow, negotiation and NRI property management

Land survey, soil testing, architecture and construction

Verified RealEstate
3/350/2 Mettukuppam,
OMR Thoraipakkam,
Chennai 600 097, India
hello@verified.realestate
+91 9996 12 9996

Prepared from the registers named on the page each finding sits on. Where a register could not be read, this document says so in its place rather than leaving the gap to be read as a clean result.

