

PP

APPROVAL RECORD

Planning Permission

Tiruvallur district, Tamil Nadu

APPROVAL TYPE

Building Plan

ISSUING AUTHORITY

Rural Panchayat

The approval as the planning authority issued it, reproduced in full behind this page.

An approval speaks to what was sanctioned, not to what was built. Completion is a separate record.

PLAN SHOWING THE REVISION AND ADDITIONAL CONSTRUCTION OF FACTORY BUILDING MANUFACTURING OF WASHING MACHINE COUNTER WEIGHT (GREEN CATEGORY)
AT S.NO:267/2A2,267/3,267/4A,267/5,267/6, 267/7,267/8,268/6B1,268/7A,269/1A2, 254/1,254/2,ULUNDAI VILLAGE, TIRUVALLUR TALUK,TIRUVALLUR DISTRICT.

ONLINE APPLICATION NO:- SWP/BPA/560713/2025

EXISTING APPROVAL NUMBER
HO DTCP CHENNAI BP/DTCP APPROVED NO:-386/2024.
DATED :- 21-08-2024
TIRUVALLUR DISTRICT APPROVED NO:
SWP/LP/ADDTCP(TVLR)NO:-218/2024
DATED :06-09-2024.
LOCAL BODY KADAMBATHUR BDO APPROVAL NO:
LETTER NO:1299/2024/A3
DATED : 10-10-2024

SPECIFICATION			
FOUNDATION FOUNDATION AND BASEMENT IN RCC COLUMN AND PLINTH BEAM OVER A BED OF RCC 1:4:8, 6"THICK AS PER STRUCTURAL DETAILS.			
SUPER STRUCTURE:- SUPER STRUCTURE IN23 TH , 11.5TH. COUNTRY BURNT BRICK WALLS WITH CEMENT MORTOR 1:5 RCC MEMBERS FOOTING , COLUMNS, PLINTH BEAMS ,LINTEL, SUNSHADE, FLOOR, ROOF BEAMS, SLABS & STAIR WITH RCC 1:1.5:3 USING 20MM NOMINAL SIZE BROCKEN STONES. PLASTERING WALLS INSIDE & OUTSIDE IN CM 1:5, 12mm TH. CEILING IN CM 1:3 9mm TH. PAINTING FINISHING THE WALL , CEILING WITH CEMENT PAINT OVER & PRIMING COAT FLOORING FINISHING THE FLOOR WITH 20 TH GRANO FLOORING OVER A BED OF PCC 1:4:8 6"TH. AND RIVER SAND DOORS &WINDOWS DOORS WITH COUNTRY WOODEN FRAMES , 32 TH, FLUSH DOOR SHUTTERS , SS FASTENINGS , PAINT FINISH WINDOWS WITH MEDIUM ANODISED ALUMINIUM OPENABLE. SHUTTERS WITH 4 mm GLASS & STANDARD FASTENINGS			

AREA DETAIL:		SQ. MT.
TOTAL SITE AREA AS PER PATTA		30050.00
TOTAL SITE AREA AS PER DOCUMENT		30432.00

BLOCK NAME	EXISTING AREA SUBREADY APPROVED (F.S.I AREA) AREA IN Sq.m	PROPOSED ADDITIONAL AREA (TO BE APPROVED) (F.S.I AREA) AREA IN Sq.m	TOTAL AREA EXISTING + PROPOSED ADDITIONAL (F.S.I AREA) AREA IN Sq.m
BLOCK - 2 GROUND FLOOR FACTORY AREA	671.13	9488.47	10159.60

SCHEDULE OF JOINERIES:		
NO	DESCRIPTION	SIZE
R.S	ROLLING SHUTTER	6.00 x 4.50
R.S1	ROLLING SHUTTER	3.00 x 4.50
D	DOOR	1.00 x 2.10
D1	DOOR	0.75 x 2.10
SD	SLIDING DOOR	1.20 x 2.10
W	WINDOW	1.50 x 1.50
W2	WINDOW	1.75 x 1.50
W4	WINDOW	3.00 x 1.50
V	VENTILATOR	0.75 x 0.75
V1	VENTILATOR	0.60 x 0.90

SCALE 1:200


OWNERS SIGNATURE

M. HARIPRASATH B.E.,
Structural Engineer Gr-II
DTCP Reg.No. CGLRN/54/GH-4/2019/06/006
HARIPRASATH ASSOCIATES
Plot No. 2/F-3, First Floor, Mogappair West,
Chennai - 600037, Mob: 9791843772

STRUCTURAL ENGINEER

M. HARIPRASATH B.E.,
Registered Engineer Gr-II
DTCP-CLD/181/RE-CH-10/2022/10010
HARIPRASATH ASSOCIATES
Plot No.2/F-3, First Floor, Mogappair West,
Chennai - 600 037, Mob : 9791843772

REGISTERED ENGINEER

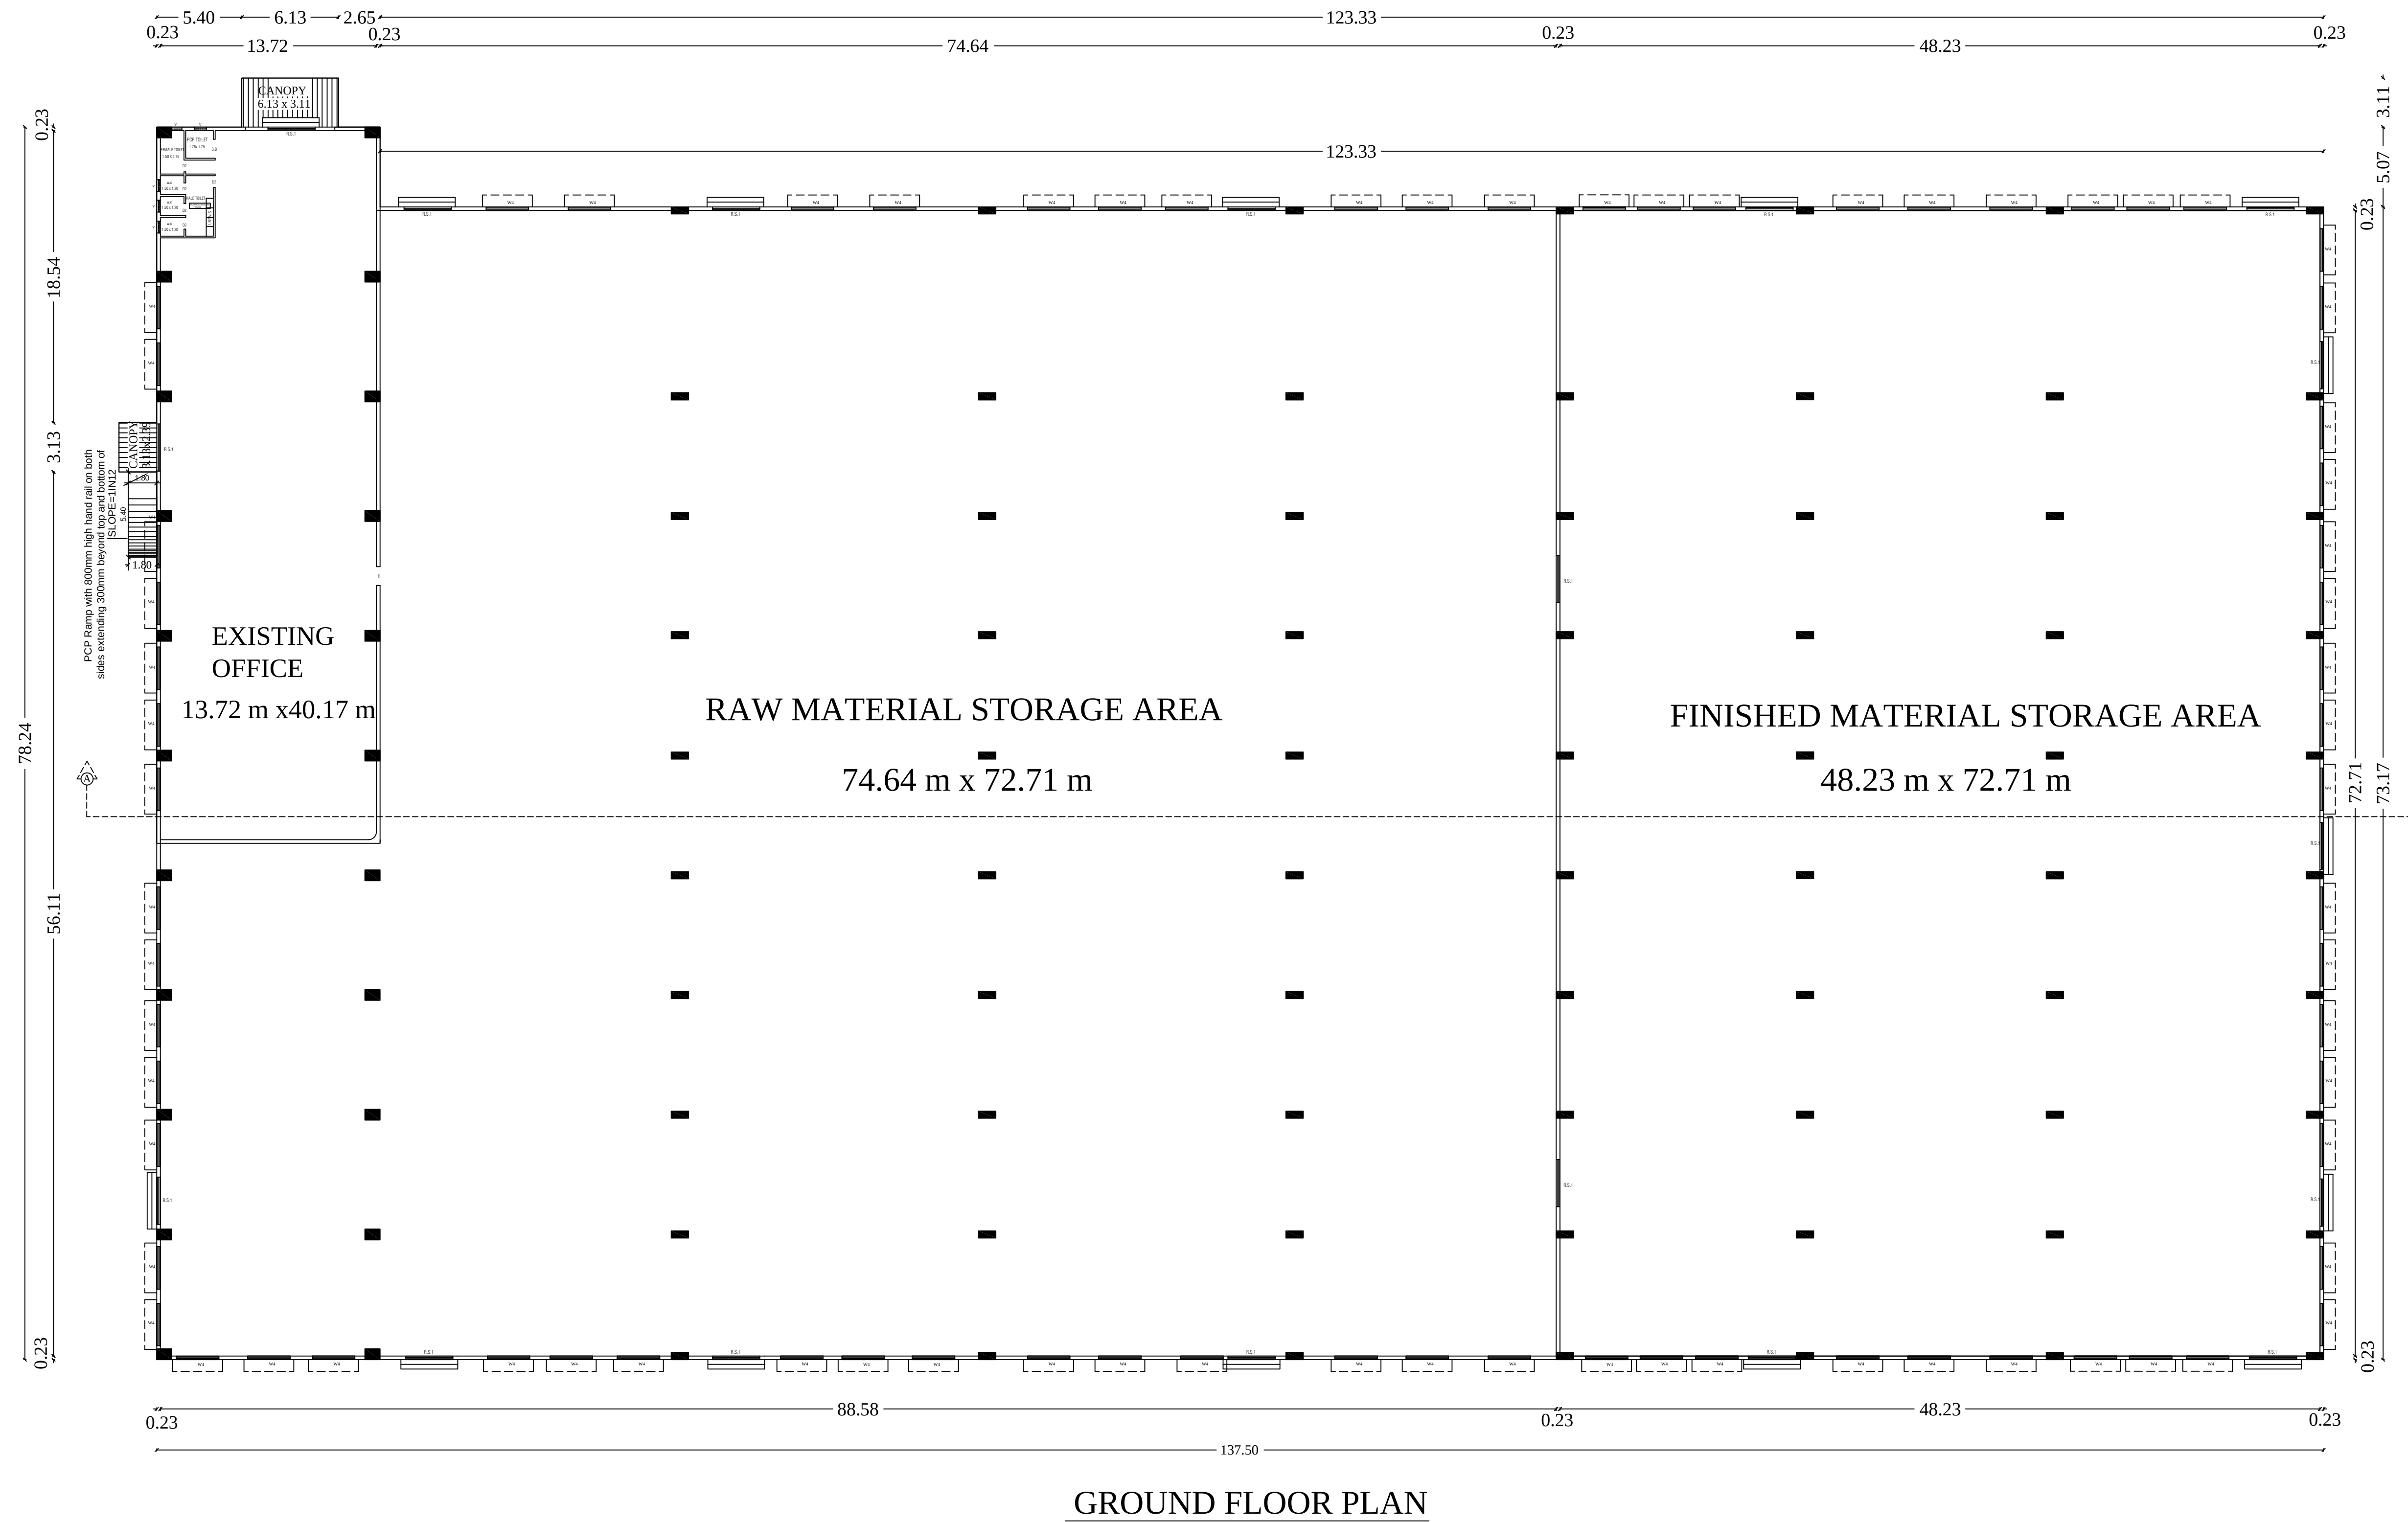



REVISÉD BLOCK -1

SHEET No.3 OF 3

PLAN SHOWING THE REVISION AND ADDITIONAL CONSTRUCTION OF FACTORY BUILDING MANUFACTURING OF WASHING MACHINE COUNTER WEIGHT (GREEN CATEGORY)

M/S.AEQUITAS ENGINEERING PVT. LTD.
AT S.NO:267/2A2,267/3,267/4A,267/5,267/6, 267/7,267/8,268/6B1,268/7A,269/1A2, 254/1,254/2,ULUNDI VILLAGE, TIRUVALLUR TALUK,TIRUVALLUR DISTRICT.

ONLINE APPLICATION NO:- SWP/BPA/560713/2025

EXISTING APPROVAL NUMBER
HO DTCPC CHENNAI B/P/DCTP APPROVED NO:-386/2024.
DATED :- 21-08-2024
TIRUVALLUR DISTRICT APPROVED NO:
SWP/LP/ADDCTP(TVLR)NO:-218/2024
DATED :-06-09-2024.
LOCAL BODY KADAMBATHUR BDO APPROVAL NO:
LETTER NO:1299/2024/A3
DATED :-10-10-2024

SPECIFICATION	SCALE 1:200
FOUNDATION FOUNDATION AND BASEMENT IN RCC COLUMN AND SUPER STRUCTURE IN RC. COLUMN AND BEAM OVER A BED OF RCC 1:4:8. 6"THICK 40 MPa STRONG DETAILS.	
PLINTH STRUCTURE SUPER STRUCTURE IN RC. 21, 15TH. COUNTER BURST BRICK WALLS WITH GUNNET MOTOR 1.5	
RC MEMBERS FOOTING, COLUMNS, PLINTH BEAMS, JENTEL, RUNWAYS, FLOOR, ROOF BEAMS, SLABS & STAIR WITH RCC 1:1.5:3 USING 20MM MODULUS SIZE BROCKEN STONES.	
PLASTERING WALLS INSIDE & OUTSIDE IN CM 1:5. 12mm TH. CEILING IN CM 1:3 9mm TH.	
PAINTING FINISHING THE WALL, CEILING WITH CEMENT PAINT OVER & PERMANENT COAT	
FLOORING FINISHING THE FLOOR WITH 20 TH GRANO FLOORING OVER A BED OF FCC 1:4:8 1:12 AND RIVER SAND	
DOORS AND WINDOWS DOORS WITH QUALITY WOODEN FRAMES. 32 TH FLUSH DOOR SHUTTERS, SS FASTENINGS, PAINT FINISH WINDOWS WITH MEDIUM ANODISED ALUMINIUM OPERABLE SHUTTERS WITH 4 mm GLASS & STANDARD FASTENINGS	

AREA DETAIL:

SQ.MT.

TOTAL SITE AREA AS PER PATTA	30050.00
TOTAL SITE AREA AS PER DOCUMENT	30432.00

BLOCK NAME	EXISTING AREA (AS PER APPROVAL) (S.I. AREA) (SQ. FT. AREA)	PROPOSED ADDITIONAL AREA (S.I. APPROVED) AREA IN SQ.M (S.I. AREA) (SQ. FT. AREA)	TOTAL AREA EXISTING + ADDITIONAL (S.I. AREA) (SQ. FT. AREA)
BLOCK - 1 OPENED FLOOR FACTORY AREA	9233.35	3276.33	5488.48
BLOCK - 1 (REVISED APPROVAL) OPENED FLOOR AREA AS SET AREA	138.72	---	138.72
BLOCK - 4 OPENED FLOOR TOILET AREA	33.67	---	33.67

SCHEDULE OF JONIERIES:

NO.	DESCRIPTION	SIZE
R.S	ROLLING SHUTTER	3.80 X 3.80
D	DOOR	1.80 X 2.10
D1	DOOR	0.75 X 2.10
S.D	SLIDING DOOR	1.20 X 2.10
W	WINDOW	1.50 X 1.50
W2	WINDOW	1.75 X 1.50
W4	WINDOW	3.00 X 1.50
V	VENTILATOR	0.75 X 0.75
V1	VENTILATOR	0.60 X 0.90

DETAILS OF MACHINERIES

S.NO	DESCRIPTION	NO.S	EACH HP	TOTAL HP
1	CONVEYOR	1	25.00	25.00
2	SKIP MOTOR	1	1.74	1.74
3	SKIP MOTOR	1	5.36	5.36
4	MIXER MOTOR	1	25.00	25.00
5	GATE MOTOR	1	2.00	2.00
6	SCREEN CONVEYOR	1	15.00	15.00
7	ADMIXTURE MOTOR	1	0.50	0.50
8	AIR COMPRESSOR	1	3.00	3.00
9	WATER MOTOR	1	5.00	5.00
10	VIBRATOR MOTOR	1	1.87	1.87
11	VIBRATOR MOTOR	1	0.24	0.24
12	VIBRATOR MOTOR	1	0.24	0.24
13	CEMENT BLOWER	1	40.00	40.00
14	WATER BORE MOTOR	1	1.00	1.00
15	SUBMERSIBLE MOTOR	1	2.00	2.00
16	AIR COMPRESSOR	1	25.00	25.00
17	CONVEYOR	1	15.00	15.00
18	VIBRATOR MOTOR	1	1.55	1.55
19	CUTTING MACHINE	1	13.40	13.40
20	LAMINATING SLITTING	1	13.40	13.40
21	DIE CUTTING MACHINE	1	4.02	4.02
22	SLICER MACHINE	1	2.68	2.68
23	DIE CUTTING MACHINE	1	4.02	4.02
24	HALF SECTION SLITTING	1	1.50	1.50
25	LAMINATING MACHINE	1	2.00	2.00
26	TESTING MACHINE	1	0.90	0.90
27	UTM MACHINE	1	0.25	0.25
28	CONSTANT TEMPERATURE/HUMIDITY MCC	1	4.02	4.53
TOTAL HP			216.00	

OWNERS SIGNATURE


M. HARIPRASATH B.E.
 Director & Proprietor
 DTCPC Reg.No. CG/REG/REG/4-02/0010/06/006
HARIPRASATH ASSOCIATES
 Plot No: 2/PC-3, First Floor, Mogappair West,
 Chennai - 600037. Mob:

Eight ways to know a piece of land before you pay for it.

This report covers one part of the picture. These cover the rest, drawn from the same government records, for any property in Tamil Nadu.

LandLens One

Ask anything about a property and get an answer grounded in live government records, with the sources shown.

[/landlens/one](#)



Verify My Land

Every record check run on one property and returned as a single report.

[/landlens/verify-my-land](#)



Legal Opinion

An advocate's written opinion on the title, built on the records we pull for it.

[/landlens](#)



One Map

Every layer on one map: the parcel, its boundary, zoning, water bodies and what sits around it.

[/landlens/one/map](#)



PriceMap

What land actually changed hands for around this plot, taken from the registered deeds.

[/landlens/pricemap](#)



Build Scope

What you are allowed to build here: floor space, height, coverage and setbacks.

[/landlens/build-scope](#)



Property Tracker

Watch a property and hear about it when something new is registered against it.

[/landlens/property-tracker](#)



Deal Room

Run the transaction in one place: documents, stamping, signatures and the parties.

[/landlens/deal-room](#)



Twenty-four checks you can run yourself, at no cost.

Records and verification

The registers themselves, read for you.

Encumbrance Certificate

Patta and Chitta

Field Measurement Sketch

EC Analyzer

Bank charge check

Court case search

Seller background check

Approval check by survey

Value and duty

What it is worth and what it costs to register.

Guideline value by street

Guideline value by survey

Stamp duty and registration fees

Capital gains

Floor space index

Area unit converter

Zoning and land use

What the plan says can happen on this land.

Land use zone finder

CMDA land use check

Coastal regulation zone

Master plan check

Water bodies finder

Airport height clearance

Registers and directories

Who holds it, and which office keeps the record.

Find your registering office

Temple property check

Waqf property check

RERA register



Every free tool
/tools



Services we run
for you
/services



The LandLens
suite
/landlens/one



Every claim in this document traces back to a government record.

Legal opinions, due diligence and title verification

Building plan, layout and sub-division approvals

Completion and occupancy certificates, regularisation

Escrow, negotiation and NRI property management

Land survey, soil testing, architecture and construction

Verified RealEstate
3/350/2 Mettukuppam,
OMR Thoraipakkam,
Chennai 600 097, India
hello@verified.realestate
+91 9996 12 9996

Prepared from the registers named on the page each finding sits on. Where a register could not be read, this document says so in its place rather than leaving the gap to be read as a clean result.

