

PP

APPROVAL RECORD

Planning Permission

Tiruvallur district, Tamil Nadu

APPROVAL TYPE

Building Plan

ISSUING AUTHORITY

DTCP

The approval as the planning authority issued it, reproduced in full behind this page.

An approval speaks to what was sanctioned, not to what was built. Completion is a separate record.

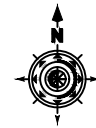
PLAN SHOWING THE PROPOSED CONSTRUCTION OF INDUSTRIAL BUILDING FOR " MSD PACKAGING AND INSULATIONS " IN S.NO: 523/1C,523/1D2, VENGATHUR VILLAGE,THIRUVALLUR TALUK & DISTRICT.

MANUFACTURING DETAILS : As per TNC& BR Amendments G.O.(Ms) No.154 H&UDD Dated:07.10.2025 AG.O.(Ms) No.154 Dated : 07.10.2025 (ANNEXURE-VI S.I.NO.09 - GREEN CATEGORY CARDBOARD OR CORRUGATED BOX AND PAPER PRODUCTS EXCLUDING PAPER OR PULP MANUFACTURING AND WITHOUT USING BIOLERS)

CATEGORY OF INDUSTRY : GREEN CATEGORY

SITE EXTENT AS PER PATTI : 3250.00 SQ.M

SUPERIMPOSED AREA : 3250.00 SQ.M



Proposed Industrial Building

S.NO	DESCRIPTION	FSI AREA (In Sq.m)	NON-FSI AREA (In Sq.m)	TOTAL AREA (In Sq.m)
1	Factory Area	478.25	-	478.25
	Office Area	25.00	-	25.00
	Canopy	-	-	-
2	Watch man Room	-	6.25	6.25
Grand Total		503.25	6.25	509.5
Site Extent (SUPERIMPOSED AREA)		3250		
FSI Achieved - 503.25 / 3250 Sq.m		0.154		
FSI Achieved - 503.25 / 3250 Sq.m(%)		15.48%		
OSR AREA		370.56 SQ.M (11.38%)		

DESCRIPTION	REQUIRED	PROVIDED
Lorry Parking- Workshop area/ 750 =478.25/750 = 0.63	01 No	02 Nos
Car Parking - Office area/ 150 = 25/150 = 0.16	01 No	02 Nos
Car Parking (Physically Challenged)	01 No	01 No
Two Wheeler Parking- Workshop area/ 75 =478.25/75 = 6.37	07 Nos	10 Nos
Cycle Parking - Workshop area/ 75 =478.25/75 = 6.37	07 Nos	10 Nos

MAN POWER	- 07 NOS	Male - 05	Female - 02
HP	- 20 HP		

NOTES:- SCALE - 1:200
1.ALL DIMENSIONS & LEVELS ARE IN "M"

SCHEDULE OF JOINERY

TYPE	DESCRIPTION	SIZE
RS	ROLLING SHUTTER	3.00 x 4.00
EE	EMERGENCY EXIT	1.80 x 3.00
D	DOOR	1.83 X 2.14
D1	DOOR	0.75 X 2.14
W	WINDOW	1.82 X 1.52
V	VENTILATOR	0.90 X 0.61
SD	SWING DOOR	1.00 X 2.10

ALL DIMENSION ARE IN METER

NOTE:1. ALL ROOMS MECHANICAL VENTILATION PROVIDE

S.NO	NAME OF MACHINERY	QTY	HP
01	Double Profile Corrugation Machine	1	10.00
02	Corrugated sheet cutting machine	1	02.00
03	Sheet Pasting Machine	1	01.00
04	Four Bar Rotary Cutting and creasing machine	1	02.00
05	Corrugated Slotting Machine	1	03.00
06	Stitching Machine	1	00.50
07	Board Cutter Machine	1	-----
08	Flexo printing machine	1	02.00
09	Corrugated Slotting Machine	1	07.50
TOTAL		9	28.00

SOLAR HOT WATER SYSTEM DETAILS

NO OF WORKERS MALE - 05 NOS
NO OF WORKERS FEMALE - 02 NOS
TOTAL NO OF WORKERS (05+02)- 07 NOS
WATER CONSUMPTION @ 80Lit/person/day
TOTAL CONSUMPTION (07X80) - 560 Lit
NO OF SWHS (1000 Lit capacity) - 1 NO

SANITATION REQUIREMENT

S.NO	SANITARY UNIT	DESCRIPTION	REQUIRED	PROVIDED
01	WATER CLOSET(M)	ONE FOR 25 PERSONS OR PART THEREOF	1	2
02	WATER CLOSET(F)	ONE FOR 25 PERSONS OR PART THEREOF	1	2
03	DRINKING WATER	ONE ON EVERY 100 PERSON WITH A MINIMUM ONE EACH FLOOR	0	1
04	WASH BASIN	ONE FOR 25 PERSONS OR PART THEREOF	1	2
05	ABLUTION TAPS	ONE IN EACH W.C.	4	4
06	URINALS	1 FOR 01-25PERSONS	1	4

COLOUR INDEX:-

PROPOSED BUILDING
EXISTING ROAD
SITE BOUNDARY
PROPOSED DRIVEWAY
NO DEVELOPMENT AREA
OSR AREA



REGISTERED ENGINEER

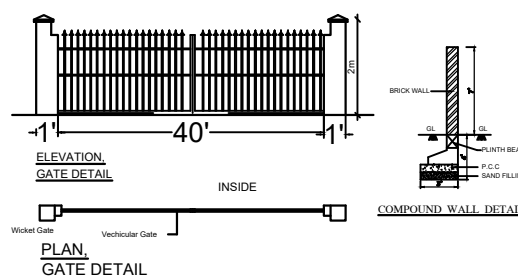
R. REVANTH, B.E.(Civil), M.E.(CEM),
Licensed Surveyor, Tiruvallur Municipality
Reg. No. : 014/LS/2023/03-RE/Gr-II
Registered Engineer, DTCP Tiruvallur
Reg. No : TVLR/RE/Gr-III/2023/04/001
No. 43/47, NGGO Colony, Rajajipuram,
Tiruvallur - 602 001. Cell : 944400 2006

STRUCTURAL ENGINEER


Er. NEWTON J.M.J, B.E., M.E (Struc)
Reg. Grade-I Structural Engineer
DTCP-CGLDIST/SE/Gr-I/2025/06/009
No. 10/100, M.E.S Road, Mothilal Nagar,
E-Tamparam, Chennai - 600 059.
Ph. No: 73582 97029 / 74012 07821

OWNER SIGNATURE

R. Sarganya







PLAN, GATE DETAIL

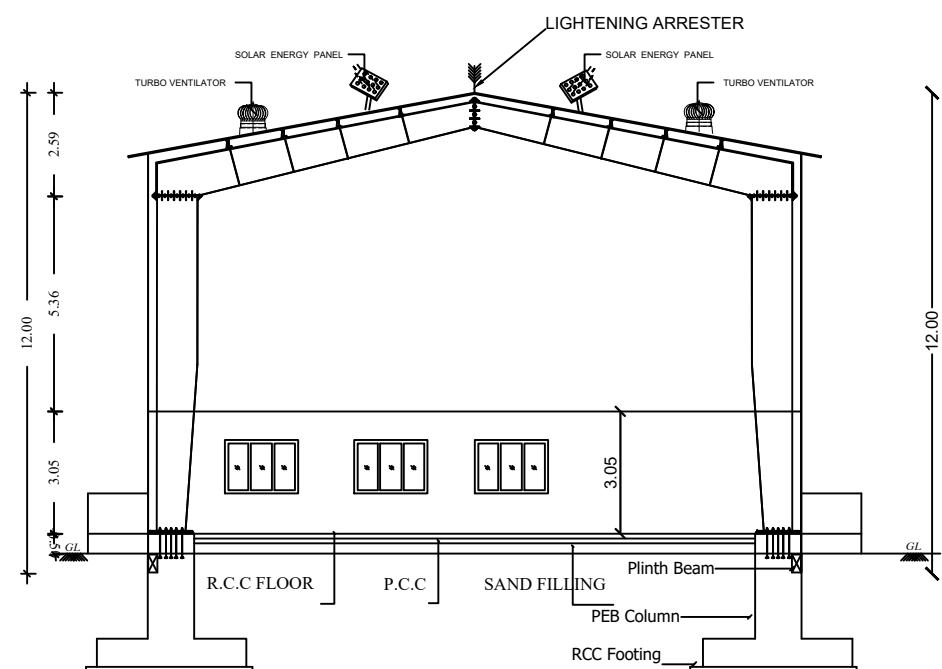




SECTION IN A-A



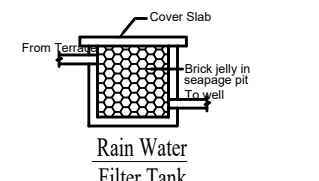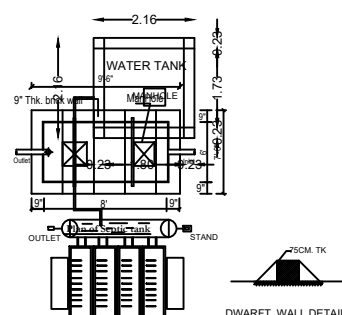
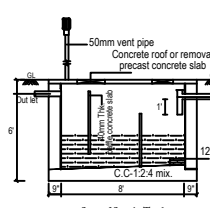
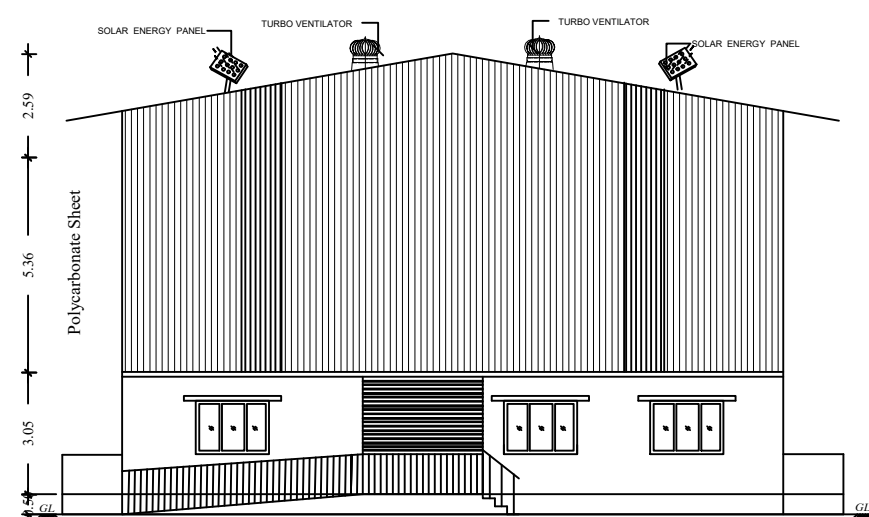
STAIRCASE DETAIL

RAIN WATER
Filter TankPLAN OF OHT
SOLAR WATER HEATING SYSTEM

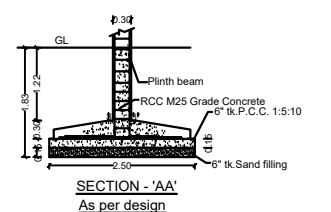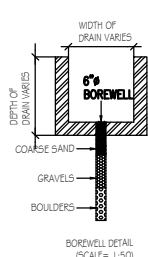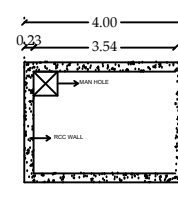
SOUTH SIDE ELEVATION

SECTION 'AA'
As per design

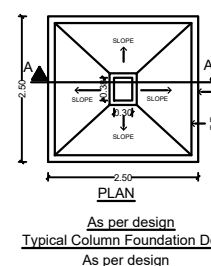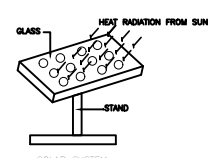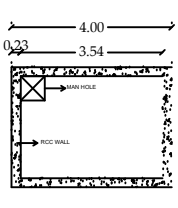
U.G. SUMP FOR DOMESTIC

Typical Column Foundation Detail
As per design

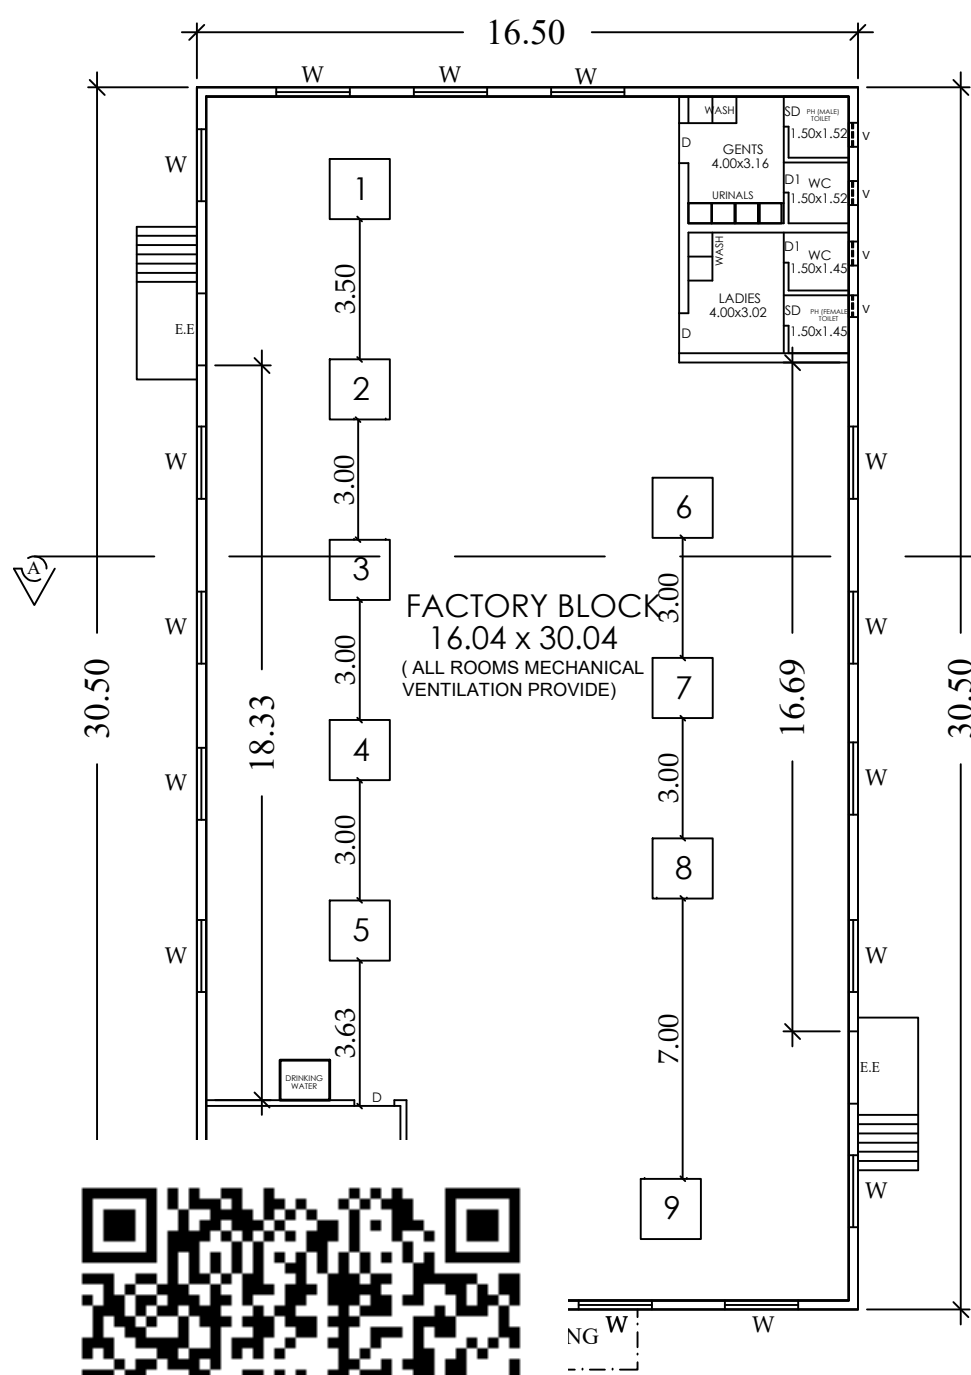U.G. SUMP FOR FIRE FIGHTING









R PLAN

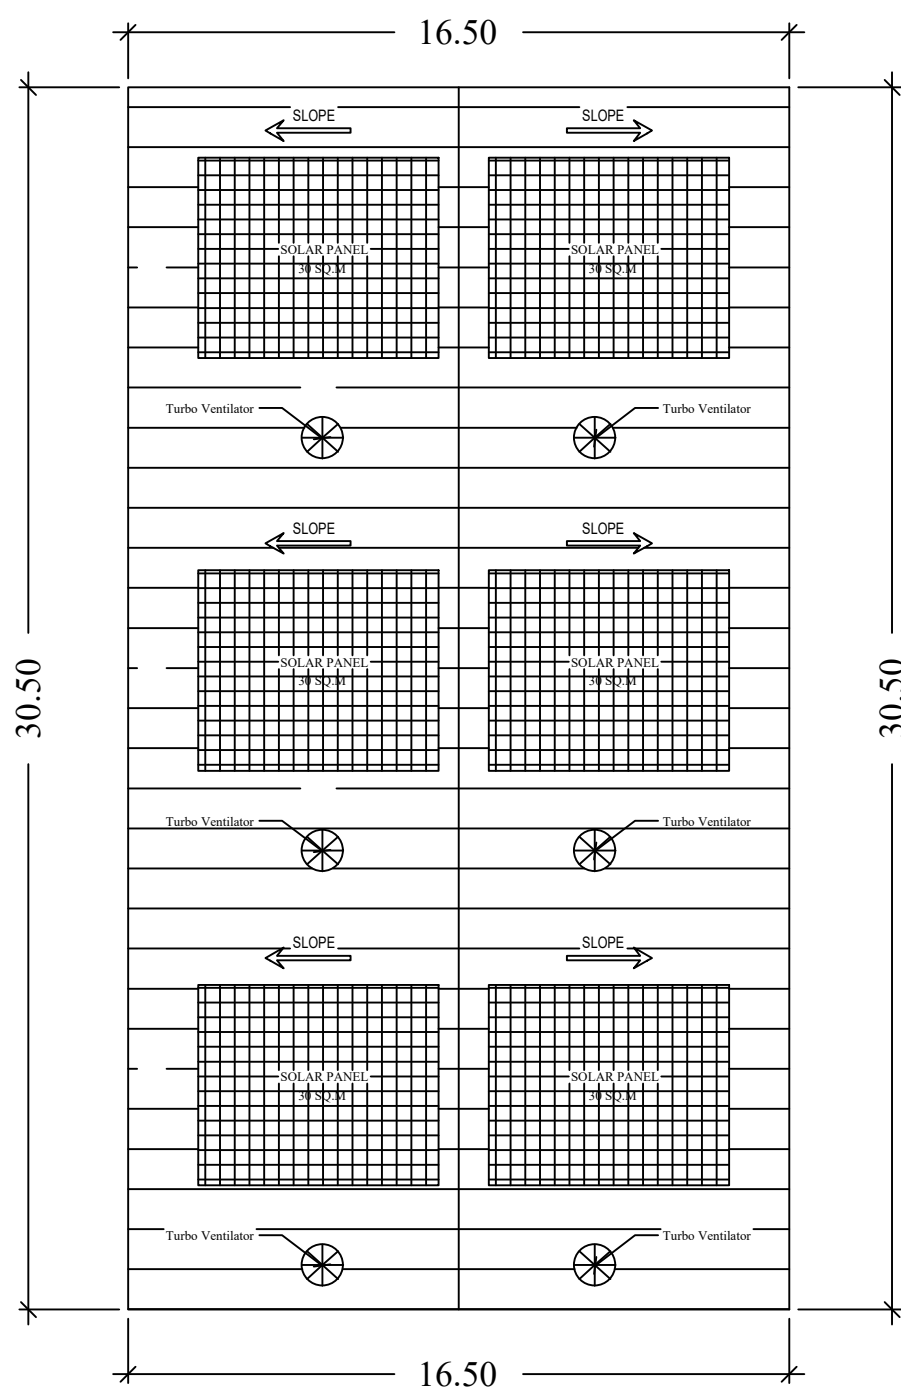

ROOF PLAN



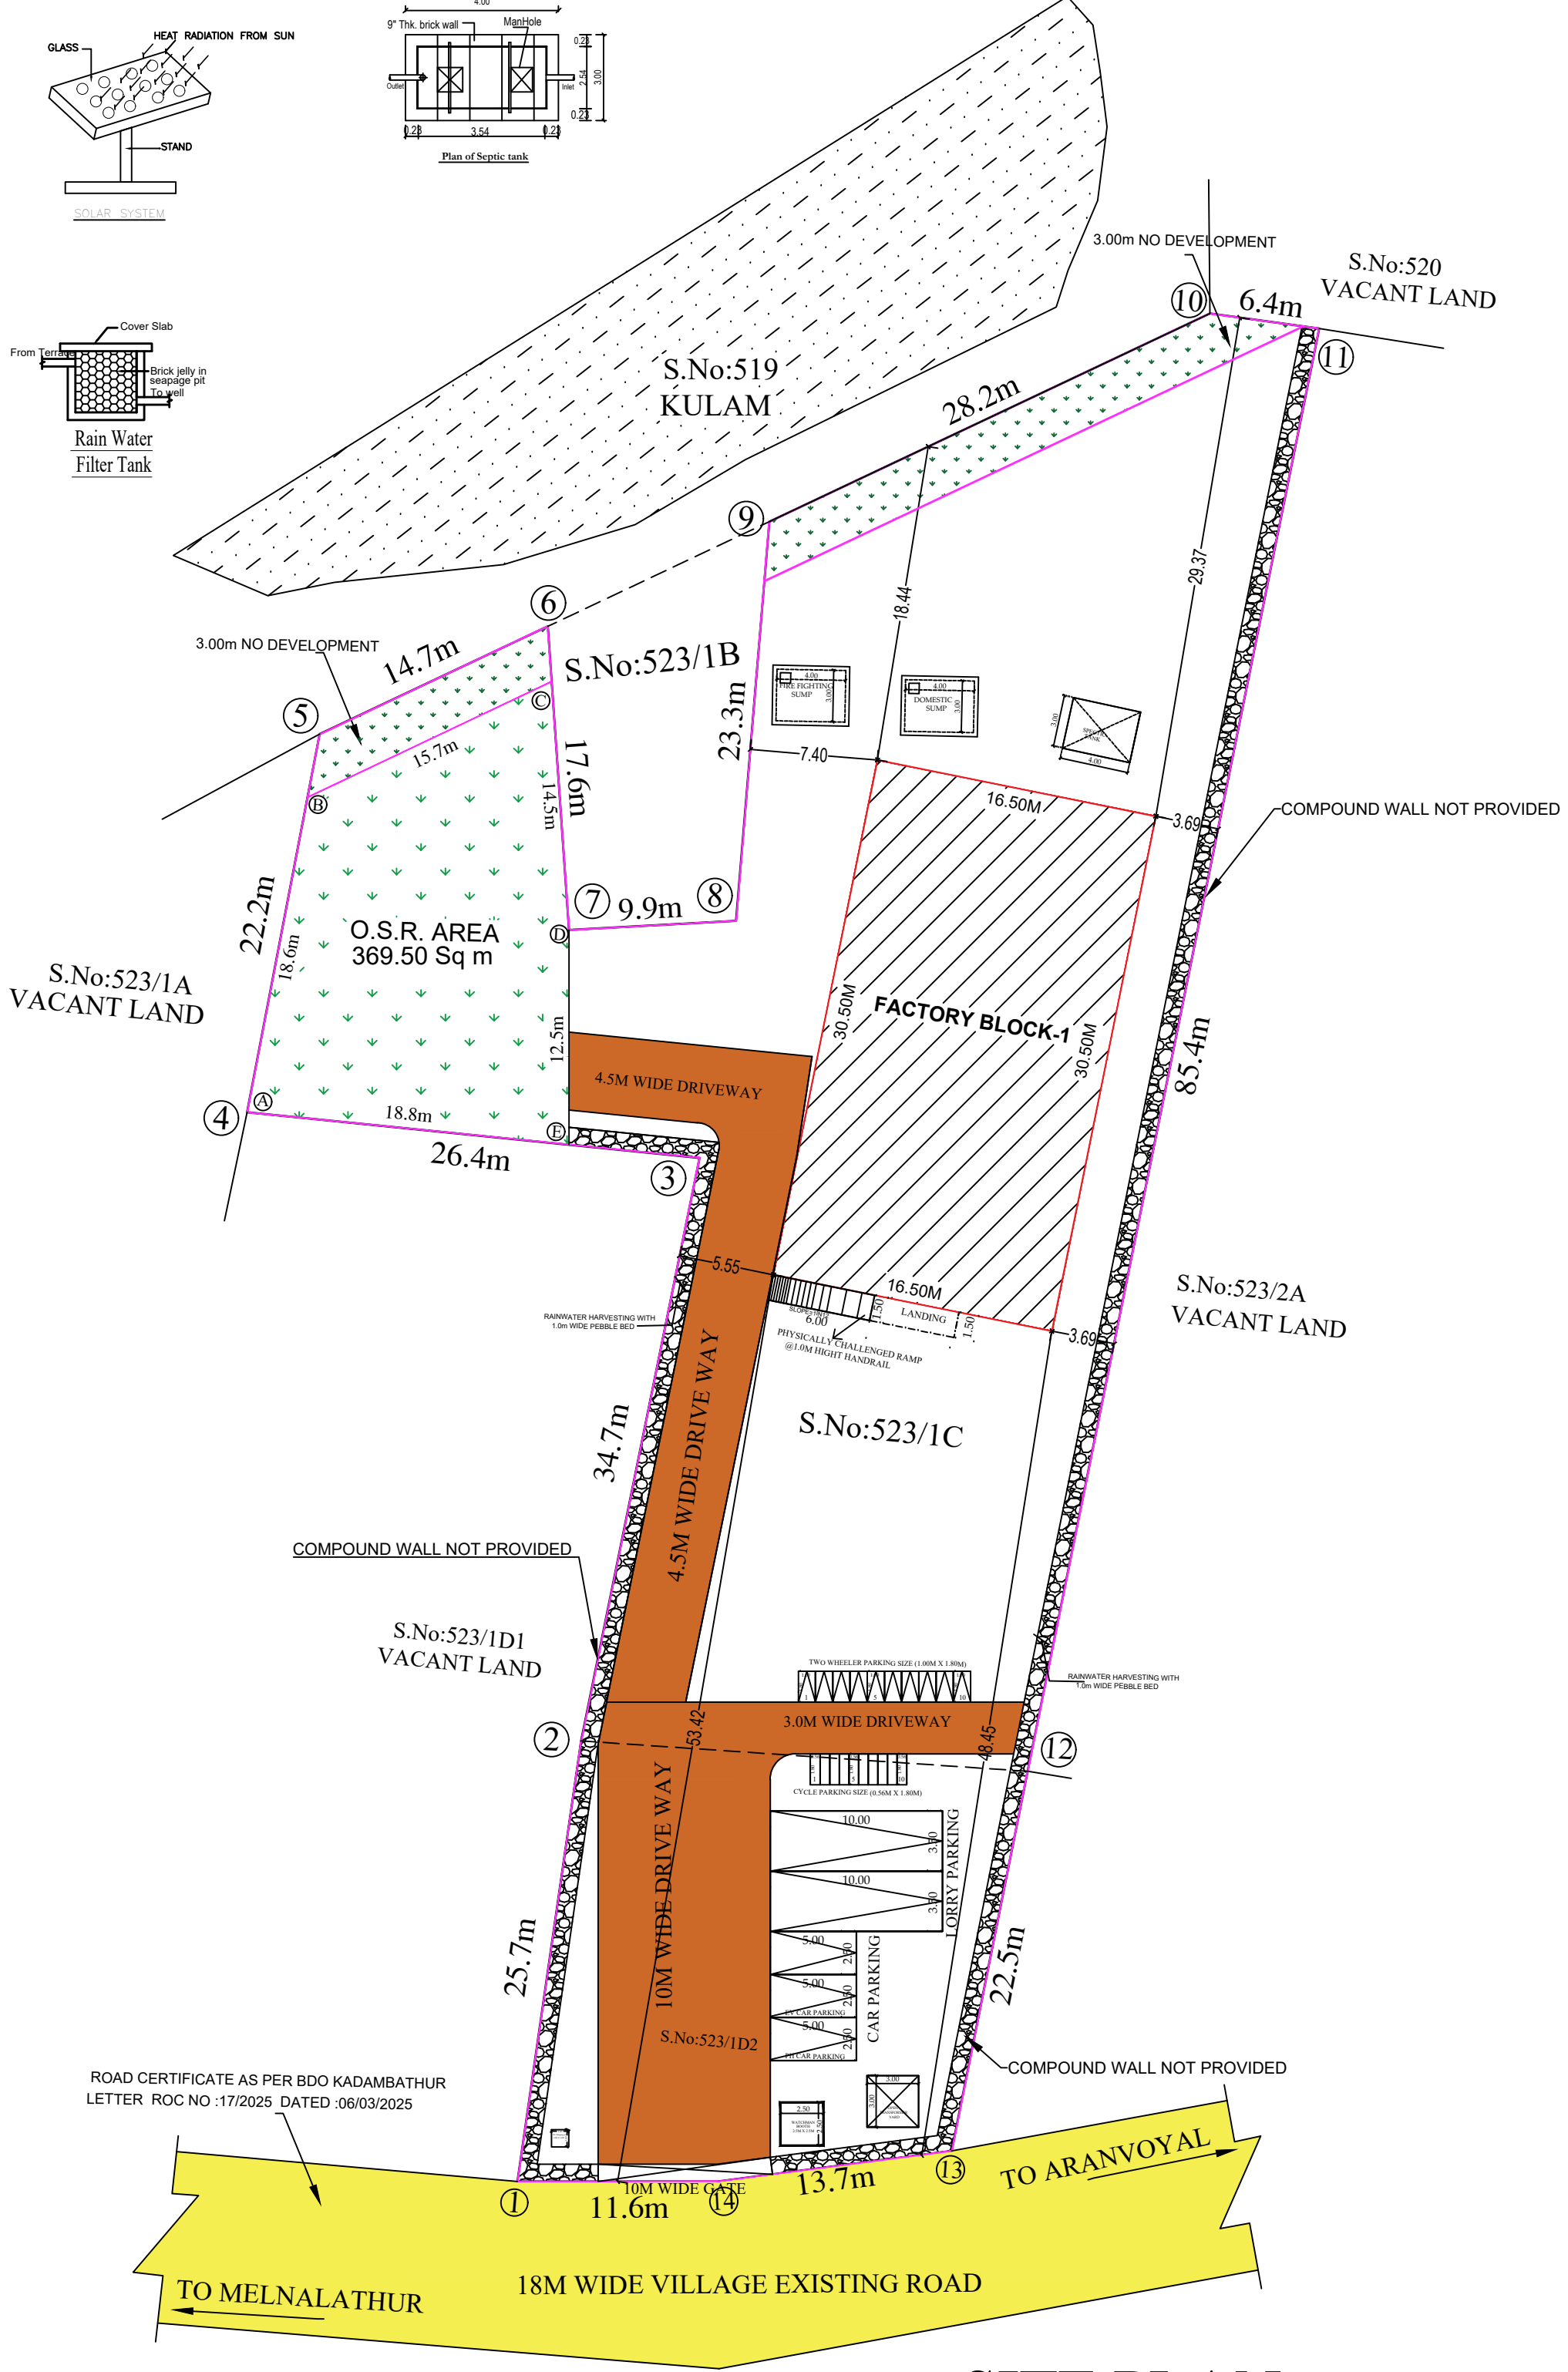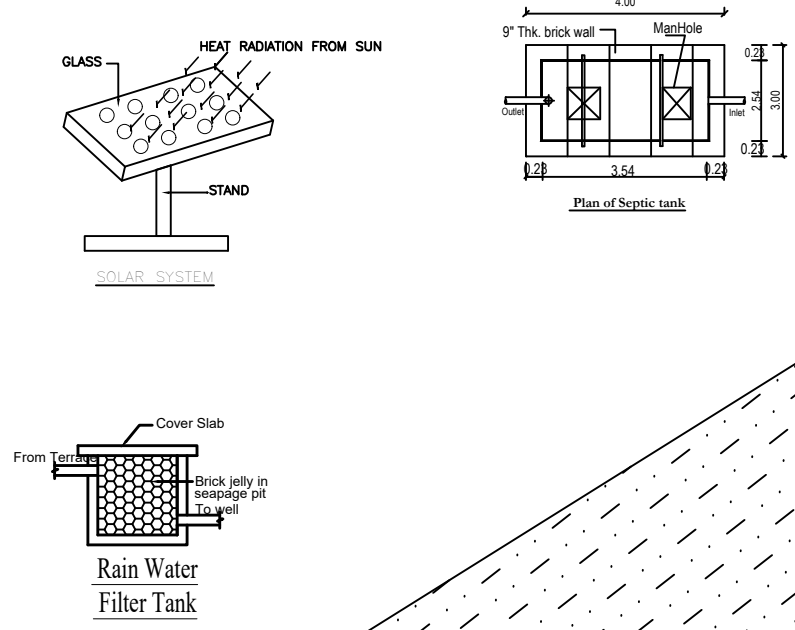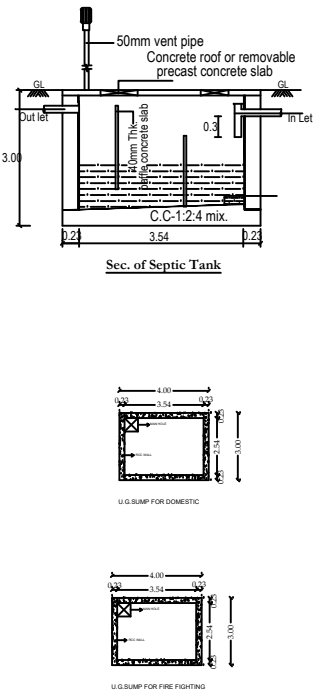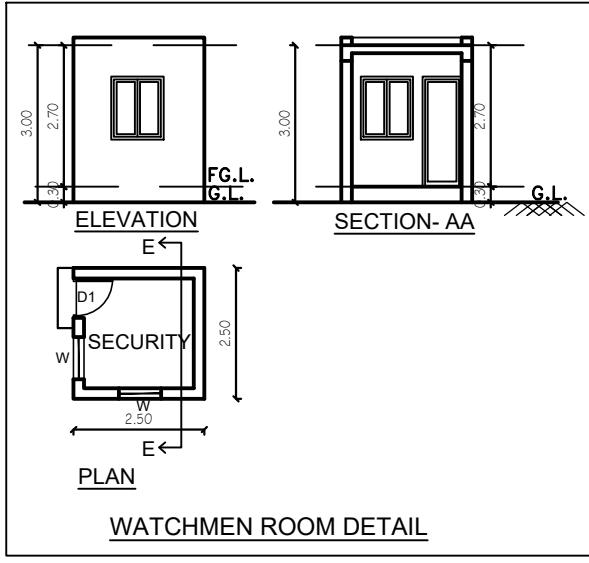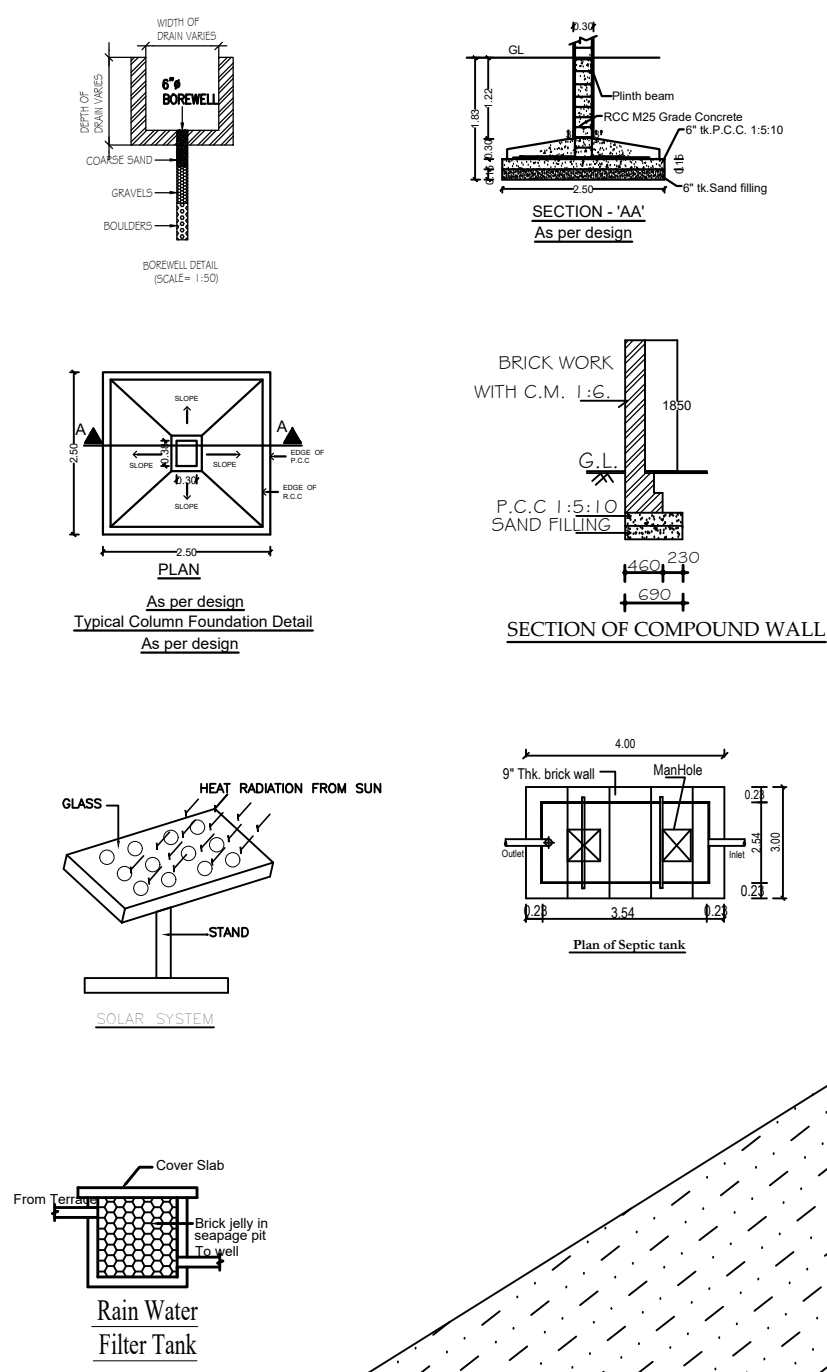

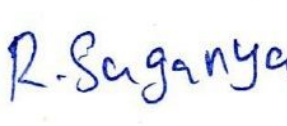PLAN SHOWING THE PROPOSED CONSTRUCTION OF INDUSTRIAL BUILDING FOR " MSD PACKAGING AND INSULATIONS " IN S.NO: 523/1C,523/1D2, VENGATHUR VILLAGE,THIRUVALLUR TALUK & DISTRICT.					SHEET : 02/02	
MANUFACTURING DETAILS : As per TNC& BR Amendments G.O.(Ms) No.154 H&UDD Dated:07.10.2025 AG.O.(Ms) No.154 Dated: 07.10.2025 (ANNEXURE-VI S.NO.08 - GREEN CATEGORY CARDBOARD OR CORRUGATED BOX AND PAPER PRODUCTS EXCLUDING PAPER OR PULP MANUFACTURING AND WITHOUT USING BIOLERS)						
CATEGORY OF INDUSTRY : GREEN CATEGORY						
SITE EXTENT AS PER PATTI : 3250.00 SQ.M						
SUPERIMPOSED AREA : 3250.00 SQ.M						
Proposed Industrial Building						
S.NO		DESCRIPTION		FSI AREA (In Sq.m)	NON-FSI AREA (In Sq.m)	TOTAL AREA (In Sq.m)
1	Factory Block	Factory Area		478.25	-	478.25
		Office Area		25.00	-	25.00
		Canopy		-	-	-
2	Watch man Room		-	6.25	6.25	
Grand Total				503.25	6.25	509.5
Site Extent (SUPERIMPOSED AREA)				3250		
FSI Achieved - 503.25 / 3250 Sq.m				0.154		
FSI Achieved - 503.25 / 3250 Sq.m(%)				15.48%		
OSR AREA				370.56 SQ.M (11.38%)		
DESCRIPTION				REQUIRED	PROVIDED	
Lorry Parking- Workshop area/ 750 =478.25/750 = 0.63				01 No	02 Nos	
Car Parking - Office area/ 150 = 25/150 = 0.16				01 No	02 Nos	
Car Parking (Physically Challenged)				01 No	01 No	
Two Wheeler Parking- Workshop area/ 75 =478.25/75 = 6.37				07 Nos	10 Nos	
Cycle Parking - Workshop area/ 75 =478.25/75 = 6.37				07 Nos	10 Nos	
MAN POWER - 07 NOS		Male - 05		Female - 02		
HP - 20 HP						
NOTES:- SCALE - 1:200						
1.ALL DIMENSIONS & LEVELS ARE IN "M"						
SCHEDULE OF JOINERY						
TYPE		DESCRIPTION		SIZE		
RS		ROLLING SHUTTER		3.00 x 4.00		
EE		EMERGENCY EXIT		1.80 x 3.00		
D		DOOR		1.83 X 2.14		
D1		DOOR		0.75 X 2.14		
W		WINDOW		1.82 X 1.52		
V		VENTILATOR		0.90 X 0.61		
SD		SWING DOOR		1.00 X 2.10		
ALL DIMENSION ARE IN METER						
NOTE:1. ALL ROOMS MECHANICAL VENTILATION PROVIDED						
S.NO		NAME OF MACHINERY		QTY	HP	
01		Double Profile Corrugation Machine		1	10.00	
02		Corrugated sheet cutting machine		1	02.00	
03		Sheet Pasting Machine		1	01.00	
04		Four Bar Rotary Cutting and creasing machine		1	02.00	
05		Corrugated Slotting Machine		1	03.00	
06		Stitching Machine		1	00.50	
07		Board Cutter Machine		1	-----	
08		Flexo printing machine		1	02.00	
09		Corrugated Slotting Machine		1	07.50	
TOTAL				9	28.00	
SOLAR HOT WATER SYSTEM DETAILS						
NO OF WORKERS MALE - 05 NOS						
NO OF WORKERS FEMALE - 02 NOS						
TOTAL NO OF WORKERS (05+02)- 07 NOS						
WATER CONSUMPTION @ 80Lit/person/day						
TOTAL CONSUMPTION (07X80) - 560 Lit						
NO OF SWHS (1000 Lit capacity) - 1 NO						
SANITATION REQUIREMENT						
S.NO	SANITARY UNIT	DESCRIPTION		REQUIRED	PROVIDED	
01	WATER CLOSET(M)	ONE FOR 25 PERSONS OR PART THEREOF		1	2	
02	WATER CLOSET(F)	ONE FOR 25 PERSONS OR PART THEREOF		1	2	
03	DRINKING WATER	ONE ON EVERY 100 PERSON WITH A MINIMUM ONE EACH FLOOR		0	1	
04	WASH BASIN	ONE FOR 25 PERSONS OR PART THEREOF		1	2	
05	ABLUTION TAPS	ONE IN EACH W.C.		4	4	
06	URINALS	1 FOR 01-25PERSONS		1	4	
COLOUR INDEX:-						
PROPOSED BUILDING						
EXISTING ROAD						
SITE BOUNDARY						
PROPOSED DRIVEWAY						
NO DEVELOPMENT AREA						
OSR AREA						
REGISTERED ENGINEER						
						
R. REVANTH, B.E.(Civil),M.E.(CEM), Licensed Surveyor, Tiruvallur Municipality Reg. No. : 014/LS/2023/03-RE/Gr-II Registered Engineer, DTCP Tiruvallur Reg.No : TVLR/RE/Gr-III/2023/04/001 No. 43/47, NGGO Colony, Rajajipuram, Tiruvallur - 602 001. Cell : 944400 2006						
STRUCTURAL ENGINEER						
						
Er. NEWTON J.M.J, B.E., M.E (Struct) Reg. Grade-I Structural Engineer DTCP-CGLDIST/SE/Gr-I/2025/06/009 No. 10/100, M.E.S Road, Mothilal Nagar, E-Tambaram, Chennai - 600 059. Ph. No: 73582 97029 / 74012 07821						
OWNER SIGNATURE						
						

Eight ways to know a piece of land before you pay for it.

This report covers one part of the picture. These cover the rest, drawn from the same government records, for any property in Tamil Nadu.

LandLens One

Ask anything about a property and get an answer grounded in live government records, with the sources shown.

[/landlens/one](#)



Verify My Land

Every record check run on one property and returned as a single report.

[/landlens/verify-my-land](#)



Legal Opinion

An advocate's written opinion on the title, built on the records we pull for it.

[/landlens](#)



One Map

Every layer on one map: the parcel, its boundary, zoning, water bodies and what sits around it.

[/landlens/one/map](#)



PriceMap

What land actually changed hands for around this plot, taken from the registered deeds.

[/landlens/pricemap](#)



Build Scope

What you are allowed to build here: floor space, height, coverage and setbacks.

[/landlens/build-scope](#)



Property Tracker

Watch a property and hear about it when something new is registered against it.

[/landlens/property-tracker](#)



Deal Room

Run the transaction in one place: documents, stamping, signatures and the parties.

[/landlens/deal-room](#)



Twenty-four checks you can run yourself, at no cost.

Records and verification

The registers themselves, read for you.

Encumbrance Certificate

Patta and Chitta

Field Measurement Sketch

EC Analyzer

Bank charge check

Court case search

Seller background check

Approval check by survey

Value and duty

What it is worth and what it costs to register.

Guideline value by street

Guideline value by survey

Stamp duty and registration fees

Capital gains

Floor space index

Area unit converter

Zoning and land use

What the plan says can happen on this land.

Land use zone finder

CMDA land use check

Coastal regulation zone

Master plan check

Water bodies finder

Airport height clearance

Registers and directories

Who holds it, and which office keeps the record.

Find your registering office

Temple property check

Waqf property check

RERA register



Every free tool
/tools



Services we run
for you
/services



The LandLens
suite
/landlens/one



Every claim in this document traces back to a government record.

Legal opinions, due diligence and title verification

Building plan, layout and sub-division approvals

Completion and occupancy certificates, regularisation

Escrow, negotiation and NRI property management

Land survey, soil testing, architecture and construction

Verified RealEstate
3/350/2 Mettukuppam,
OMR Thoraipakkam,
Chennai 600 097, India
hello@verified.realestate
+91 9996 12 9996

Prepared from the registers named on the page each finding sits on. Where a register could not be read, this document says so in its place rather than leaving the gap to be read as a clean result.

