

PP

APPROVAL RECORD

Planning Permission

Tiruvallur district, Tamil Nadu

APPROVAL TYPE


Building Plan

ISSUING AUTHORITY


DTCP

The approval as the planning authority issued it, reproduced in full behind this page.

An approval speaks to what was sanctioned, not to what was built. Completion is a separate record.

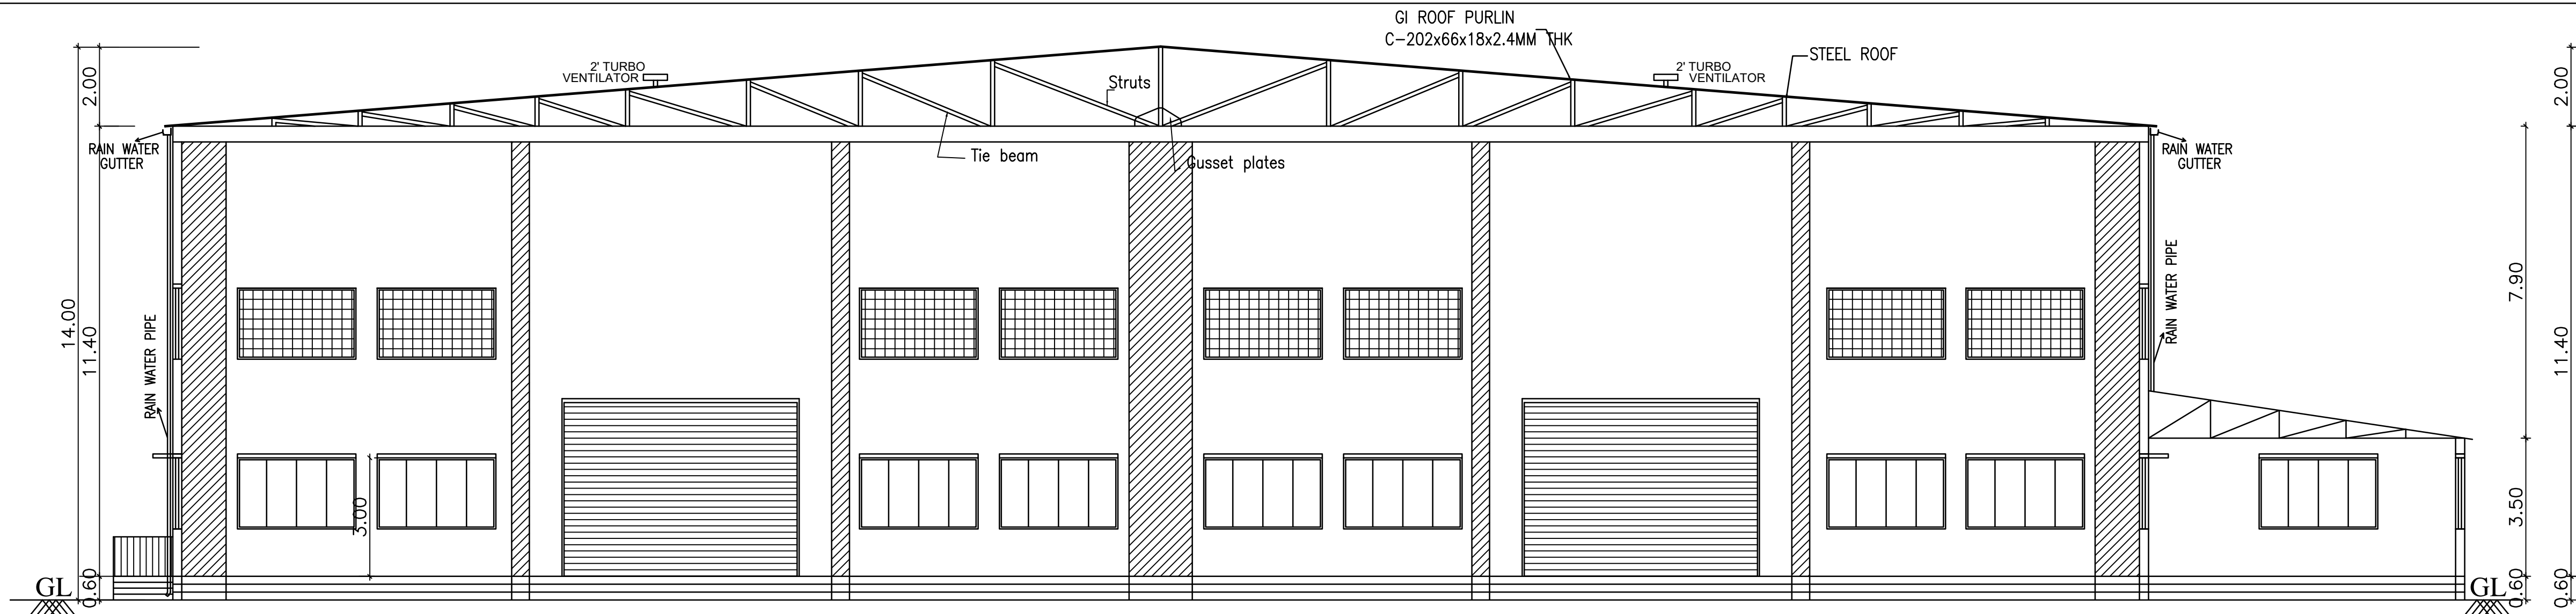

SECTION ON AA

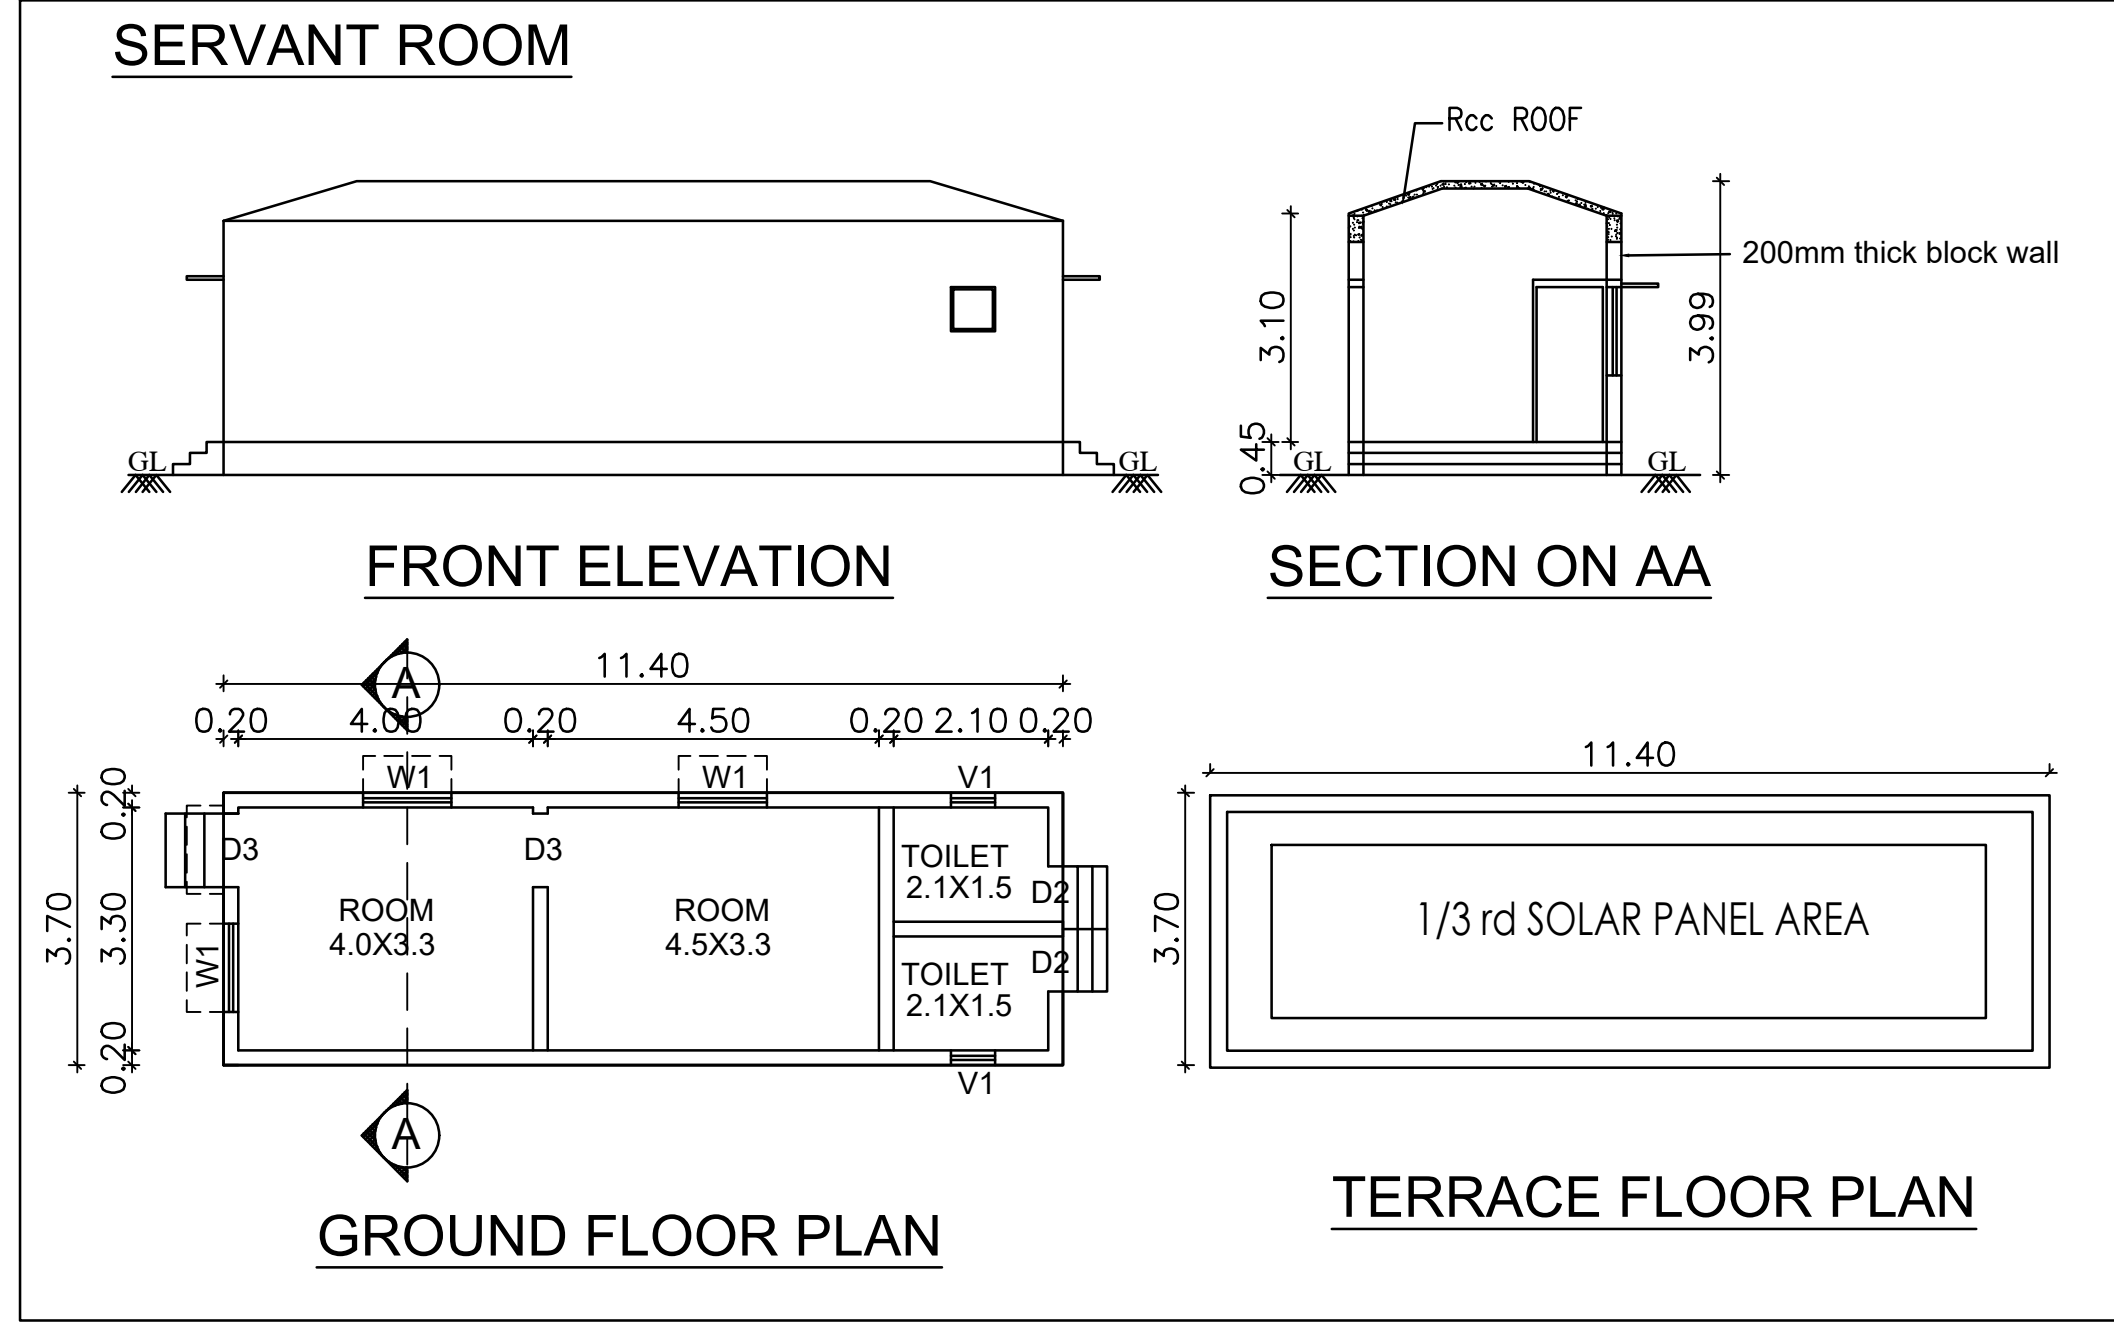


FRONT ELEVATION

SECTION ON AA

GROUND FLOOR PLAN

TERRACE FLOOR PLAN

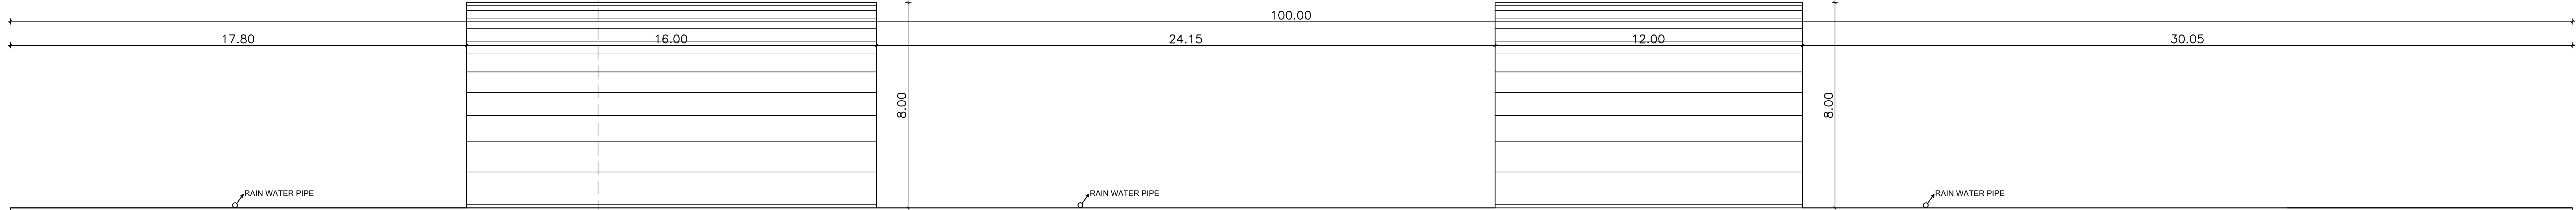

ROOF PLAN

SHEET NO : 3/3

PLAN SHOWING THE PROPOSED CONSTRUCTION OF
FACTORY BUILDING HAVING 250HP IN S.Nos:
137/1,2A, 138/1A,1B,2A,2B,2C,2D OF V.No:80,
THANDALACHERI VILLAGE & PANCHAYAT,
GUMMIDIPOONDI UNION & TALUK ,
TIRUVALLUR DISTRICT.

G.O(ms),no :154,housing And Urban Development [ud4(1)]dept.

As Per Annexure-VII,(see Rule 36),nature of Industry : Orange

S.No:(17) Aluminium & Copper Extraction from scrap
oil fired furnace (dry process only)

ONLINE APPLICATION NO: SWP/BPA/739700/2025/TCP

SCHEDULE OF JOINERY

RS	ROLLING SHUTTER	6.00 X 4.50
D1	DOOR	2.00 X 2.40
D2	DOOR	0.75 X 2.13
D3	DOOR	1.00 X 2.13
SD	SWING DOOR	1.00 X 2.13
W	WINDOW	3.50 X 2.50
W1	WINDOW	1.22 X 1.22
V	VENTILATOR	3.50 X 2.50
V1	VENTILATOR	0.60 X 0.90

AREA STATEMENT	F.S.I (SQ.M)	NON F.S.I (SQ.M)	Total Built Up Area (SQ.M)
FACTORY BUILDING			
GROUND FLOOR AREA	5224.00	-----	5224.00
SERVANT ROOM(Ground floor)	42.18	---	42.18
SECURITY ROOM (Ground floor)	-----	6.00	6.00
TOTAL AREA	5266.18	6.00	5272.18

NOTES :-

1. ALL TOILETS MECHANICALLY VENTILATED.

SPECIFICATION:

SUPER STRUCTURE : 9"TK B.W IN C.M 1:5

FOUNDATION : RCC COLUMN FOUNDATION

SLAB : RCC 1:2:4 4.5"TK

BEAM LINTEL SUNSHADE : RCC 1:2:4

WEATHERING COURSE/VE WITH PRESSED TILES













ELECTRIFICATION WORK CONCEALED WIRING

SCALE : 1:100




COLOR INDEX

N	SITE BOUNDARY	
	EXISTING ROAD	
	PROPOSED BUILDING	

P. Mariappan
DR. P.S. MARIAPPAN, B.E., M.S.E., M.T.E.,
Structural Engineer, Registered Professional Engineer,
No. 10, Anna Salai, Chennai - 600 002.
Mobile: 98401 23456, 98401 23457, 98401 23458, 98401 23459, 98401 24222,

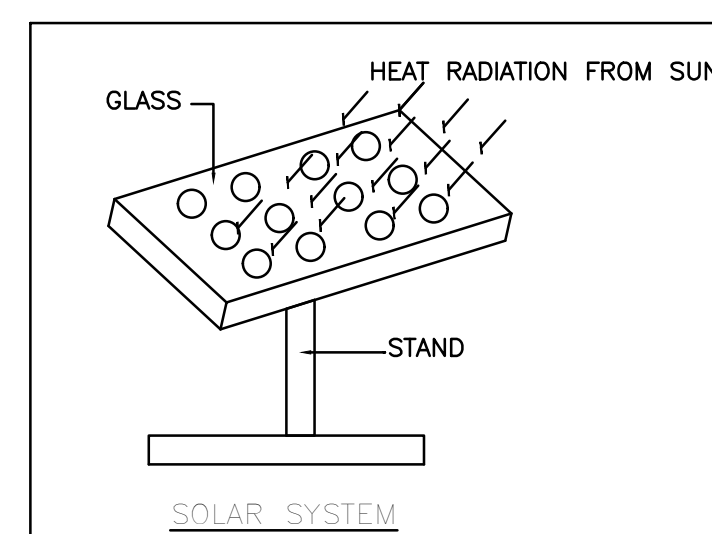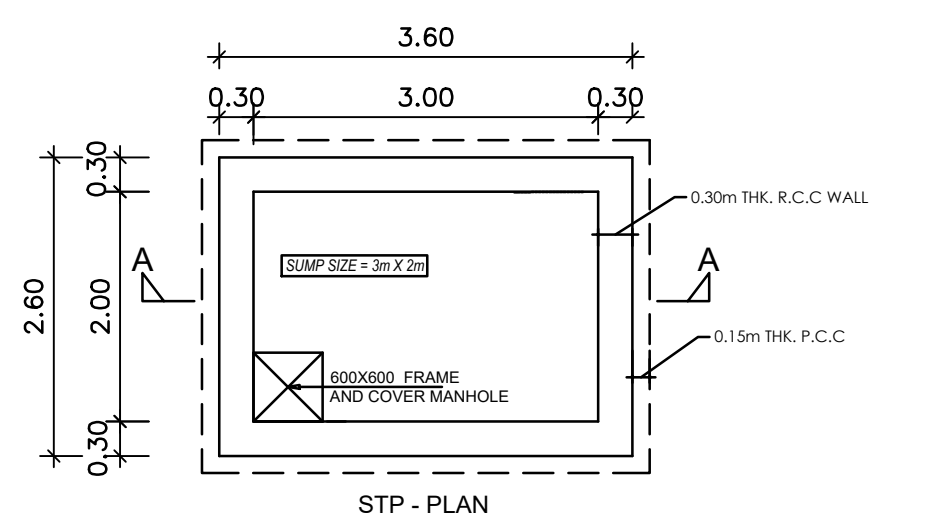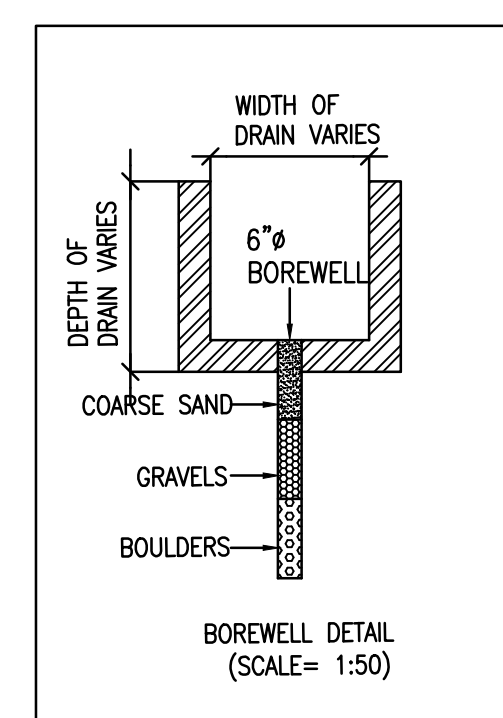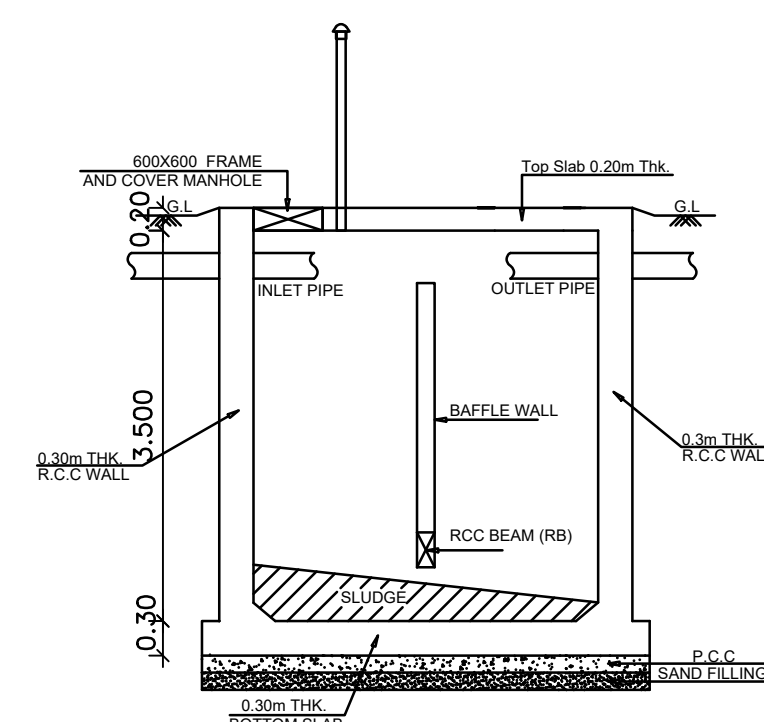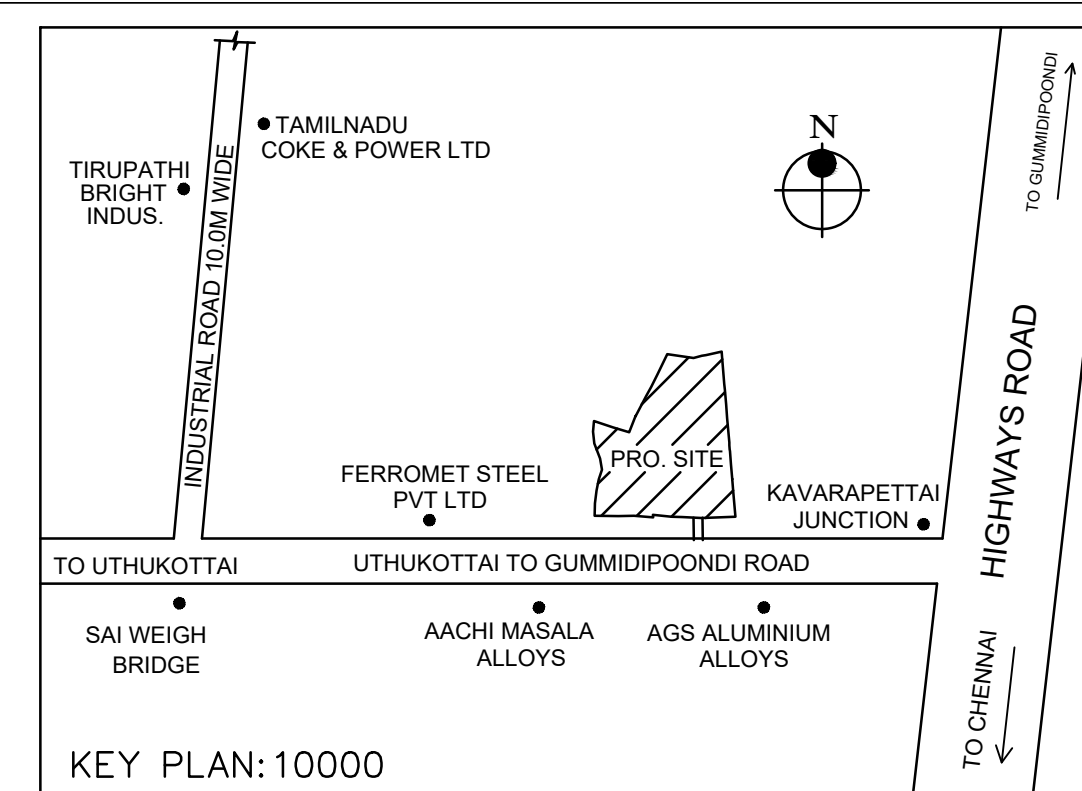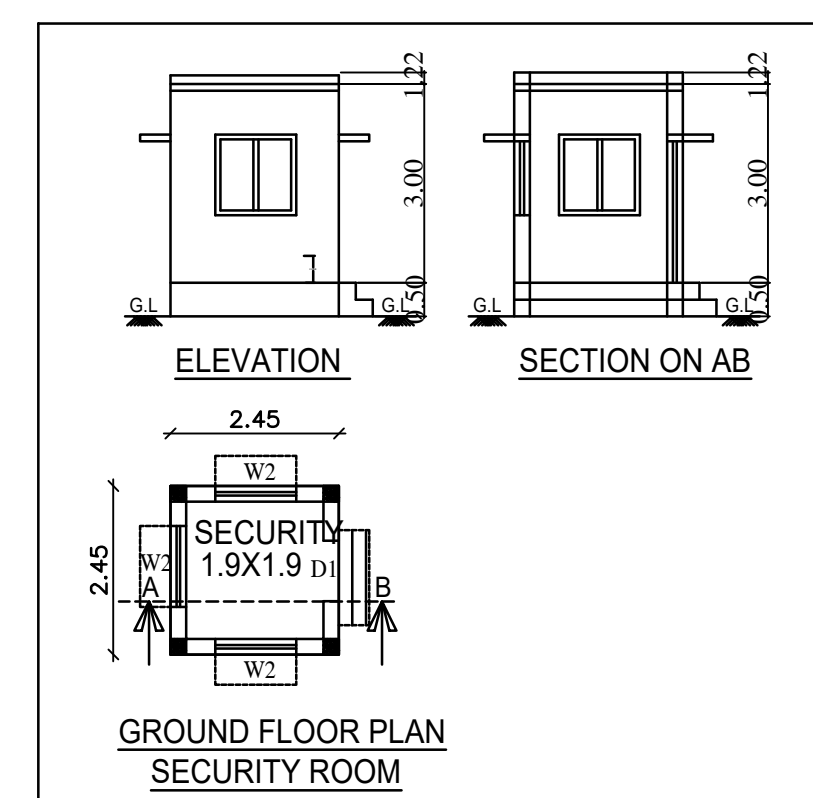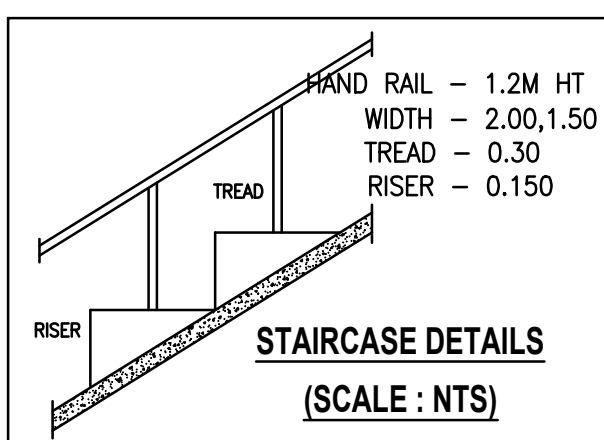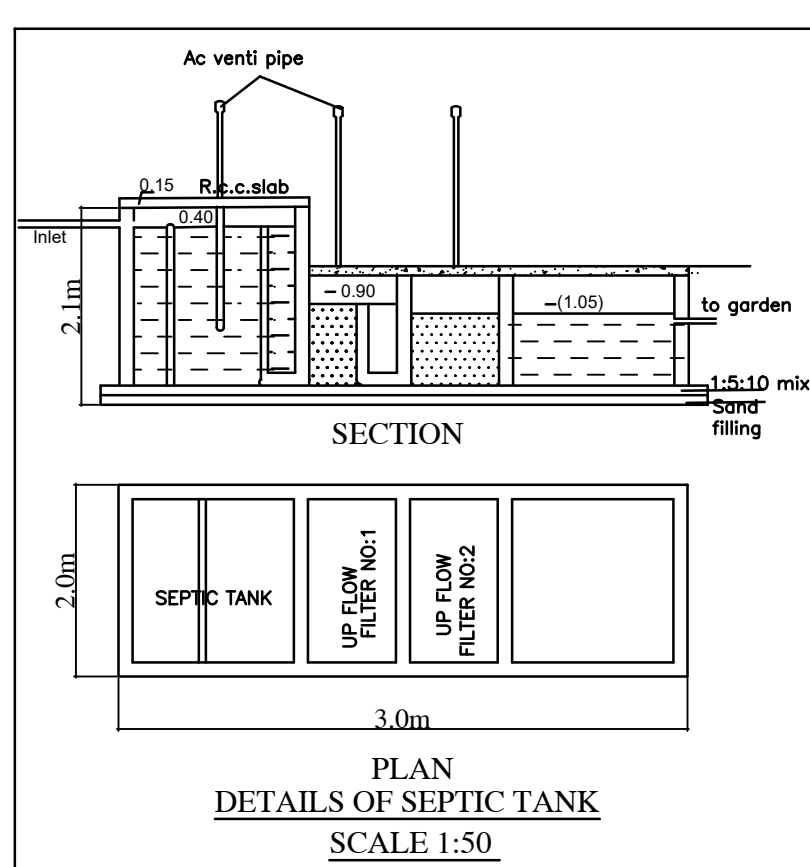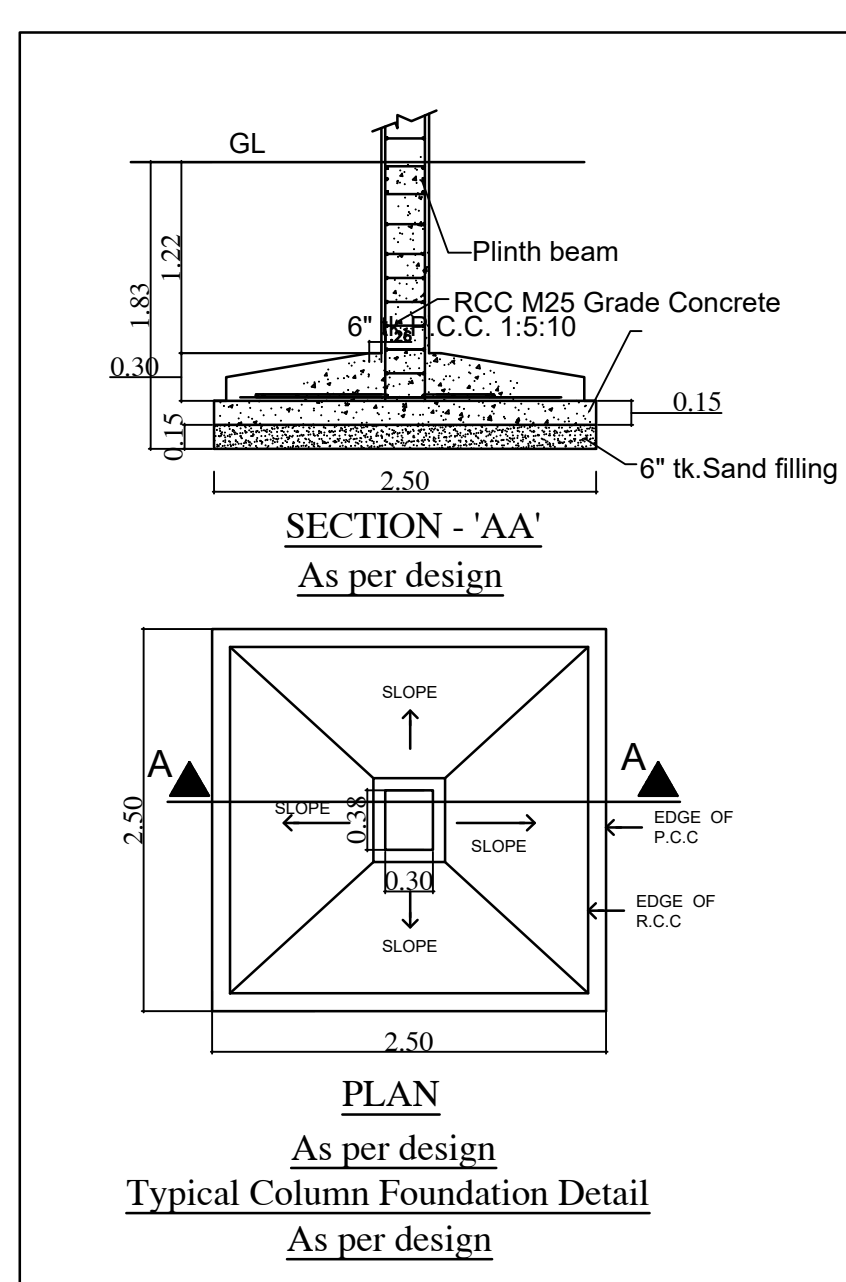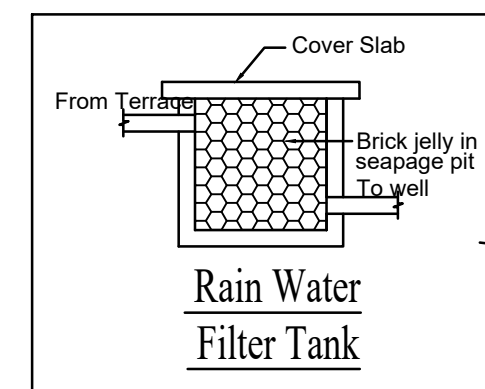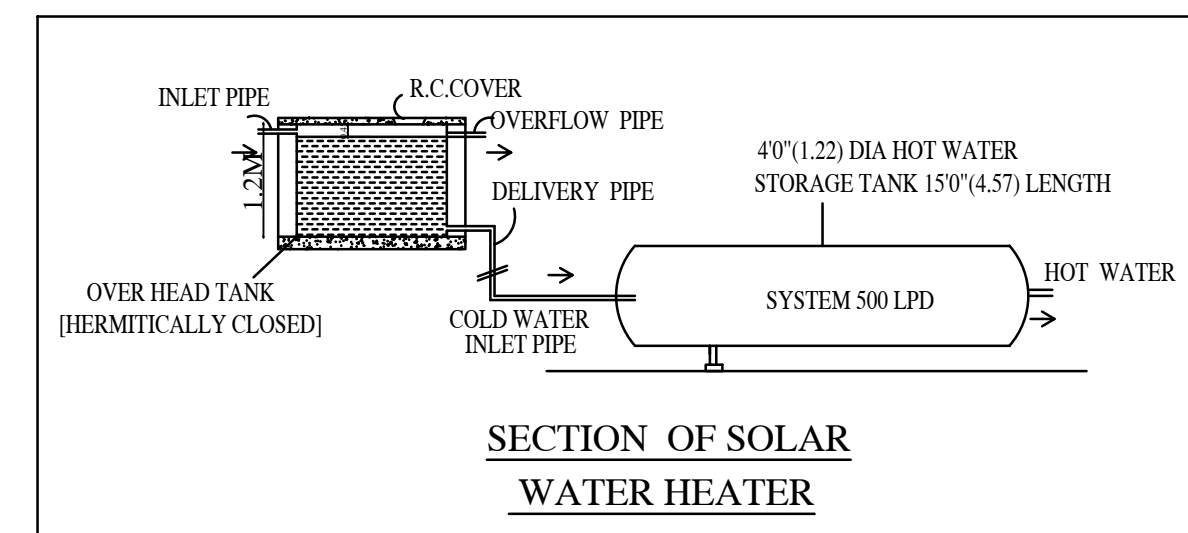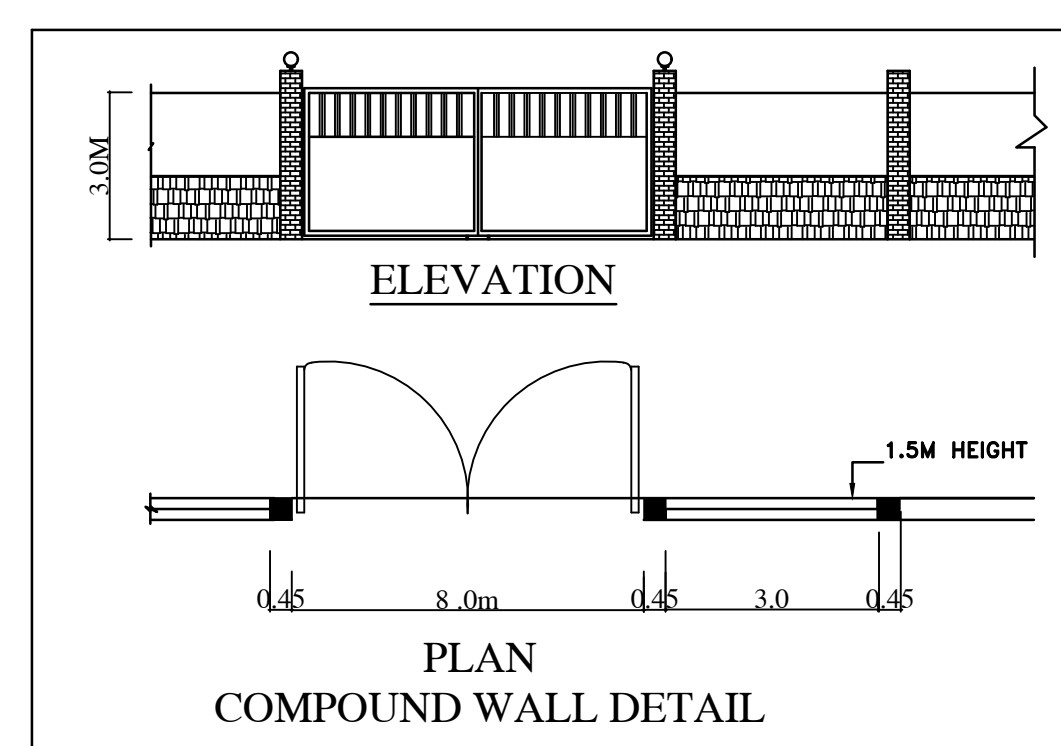

S.NO	MACHINERY DETAILS	NOS	HP
1	FORNES BLOWER	2	50
2	POWER FACT	2	15
3	BEALING MACHINE	2	50
4	CASTING WATER PUMP	2	80
5	OIL PUMP	1	4
6	HEATER	2	26
7	OIL TANK PUMP	3	15
8	WELDING POWER	1	10
	TOTAL HP		250

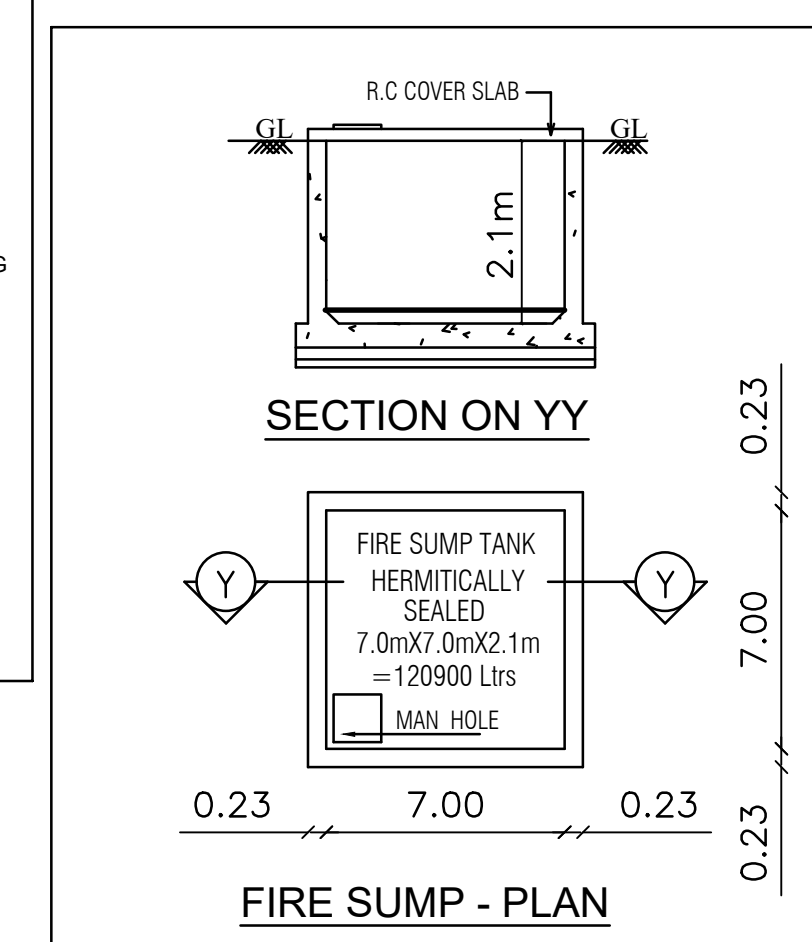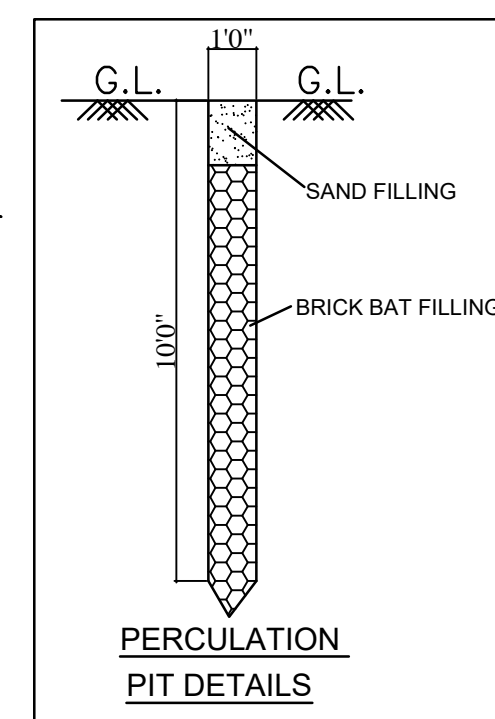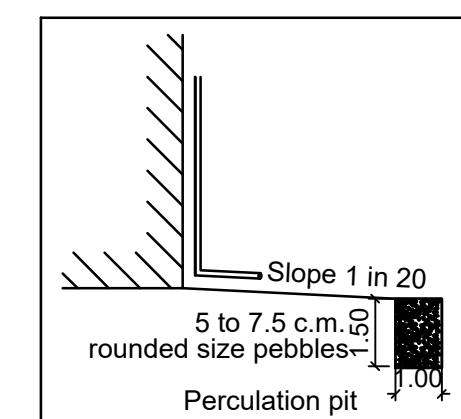

SHEET NO : 1/3

PLAN SHOWING THE PROPOSED CONSTRUCTION OF
FACTORY BUILDING HAVING 250HP IN S.Nos:
137/1,2A, 138/1A,1B,2A,2B,2C,2D OF V.No:80,
THANDALACHERI VILLAGE & PANCHAYAT,
GUMMIDIPOONDI GUNION & TALUK ,
TIRUVALLUR DISTRICT.

G.o(ms).no :154,housing And Urban Development [ud4(1)]dept
As Per Annexure-vii,(see Rule 36),nature Of Industry : Orange
S.No:(17) Aluminium & Copper Extraction from scrap
Oil Fired Furnace (Dry Process Only)

ONLINE APPLICATION NO: SWP/BPA/739700/2025/TCP

DESCRIPTION	AREA (SQ.M)		
TOTAL SITE AREA (AS PER PATTÀ)	85650.00		
AREA STATEMENT	F.S.I (SQ.M)	NON F.S.I (SQ.M)	Total Built Up Area (SQ.M)
FACTORY BUILDING			
GROUND FLOOR AREA	5224.00	-----	5224.00
SERVANT ROOM (Ground floor)	42.18	-----	42.18
SECURITY ROOM (Ground floor)	-----	6.00	6.00
TOTAL AREA	5266.18	6.00	5272.18

REFERENCE		
DESCRIPTION	CALCULATION	PROVIDED
FLOOR AREA RATIO	$\frac{5266.18}{85650.00}$	0.061

PARKING DETAILS			
PARKING AREA DETAILS	CALCULATION	REQUIRED	PROVIDED
LORRY	$\frac{5224.00}{750} = 6.96$	7 nos.	7 nos.
TWO WHEELER	$\frac{5224.00}{75} = 69.65$	70 nos	70 nos. (Including 7nos. PCP Parking)
CYCLE PARKING	$\frac{5224.00}{75} = 69.65$	70 nos	140 nos.
CAR		1no	4nos (Including 2nos. PCP Parking)

DESCRIPTION	REQUIRED	PROVIDED
OSR AREA	8565.00 SQM (10.0%)	9587.30 sqm (11.19%)

TO BE DEMOLISHED BUILDING AREA

Temporary shed-1 (3.0mx2.0m) = 6.00
Temporary shed-2 (6.0mx4.0m) =24.00
Temporary shed-3 (12.0mx4.5m) =54.00
Temporary container shed-4 (10.0mx3.0m) =30.00 (2nos.)

NOTES :-
1. ALL TOILETS MECHANICALLY VENTILATED.

SPECIFICATION:
 SUPER STRUCTURE : 9"TK B.W IN C.M 1:5
 FOUNDATION : RCC COLUMN FOUNDATION
 SLAB : RCC 1:2:4 4.5"TK
 BEAM LINTEL SUNSHADE : RCC 1:2:4
 WEATHERING COURSE/VE WITH PRESSED TILES

SCALE : 1:800	<u>COLOR INDEX</u>
---------------	--------------------




Dr. R.S. MURALITHARAN, B.E., M.S., STRUCTURAL
Registered Structural Engineer Grade-1 (196)
CAMO; Reg. No. 38/09-191912233
BTOPP, No. 60, KALINGAR ROAD-620002
Structural Engineer Class-1A
No. 7A/2B, Muthusamy Street,
Perampalam, Chennai - 600063.
@ 9449030606 E-3 rsmur606@gmail.com

STRUCTURAL ENGINEER

For AGS DEODAN EXTRUSIONS LIMITED

SIGNATURE OF THE APPLICANT

P. MARIAPPAN, B.E., MIE
Consulting Civil & Structural Engineer
Registered Engineer
Grade-I TVLR / RE / SR-I / 2019 / 07
BTC
Cell : 9541205750
ARCHITECT / ENGINEER

Assistant Divisional Engineer (H) C&M,
— State Highway Department, Building and Maintenance,
Gummidipoondi, letter No.65/2025/A.E./Date.22.02.2025

Eight ways to know a piece of land before you pay for it.

This report covers one part of the picture. These cover the rest, drawn from the same government records, for any property in Tamil Nadu.

LandLens One

Ask anything about a property and get an answer grounded in live government records, with the sources shown.

[/landlens/one](#)



Verify My Land

Every record check run on one property and returned as a single report.

[/landlens/verify-my-land](#)



Legal Opinion

An advocate's written opinion on the title, built on the records we pull for it.

[/landlens](#)



One Map

Every layer on one map: the parcel, its boundary, zoning, water bodies and what sits around it.

[/landlens/one/map](#)



PriceMap

What land actually changed hands for around this plot, taken from the registered deeds.

[/landlens/pricemap](#)



Build Scope

What you are allowed to build here: floor space, height, coverage and setbacks.

[/landlens/build-scope](#)



Property Tracker

Watch a property and hear about it when something new is registered against it.

[/landlens/property-tracker](#)



Deal Room

Run the transaction in one place: documents, stamping, signatures and the parties.

[/landlens/deal-room](#)



Twenty-four checks you can run yourself, at no cost.

Records and verification

The registers themselves, read for you.

Encumbrance Certificate

Patta and Chitta

Field Measurement Sketch

EC Analyzer

Bank charge check

Court case search

Seller background check

Approval check by survey

Zoning and land use

What the plan says can happen on this land.

Land use zone finder

CMDA land use check

Coastal regulation zone

Master plan check

Water bodies finder

Airport height clearance

Value and duty

What it is worth and what it costs to register.

Guideline value by street

Guideline value by survey

Stamp duty and registration fees

Capital gains

Floor space index

Area unit converter

Registers and directories

Who holds it, and which office keeps the record.

Find your registering office

Temple property check

Waqf property check

RERA register



Every free tool
/tools



Services we run
for you
/services



The LandLens
suite
/landlens/one



Every claim in this document traces back to a government record.

Legal opinions, due diligence and title verification

Building plan, layout and sub-division approvals

Completion and occupancy certificates, regularisation

Escrow, negotiation and NRI property management

Land survey, soil testing, architecture and construction

Verified RealEstate
3/350/2 Mettukuppam,
OMR Thoraipakkam,
Chennai 600 097, India
hello@verified.realestate
+91 9996 12 9996

Prepared from the registers named on the page each finding sits on. Where a register could not be read, this document says so in its place rather than leaving the gap to be read as a clean result.

