

PP

APPROVAL RECORD

Planning Permission

Tiruvallur district, Tamil Nadu

APPROVAL TYPE

Building Plan


ISSUING AUTHORITY

Rural Panchayat

The approval as the planning authority issued it, reproduced in full behind this page.

An approval speaks to what was sanctioned, not to what was built. Completion is a separate record.

PLAN SHOWING THE PROPOSED CONSTRUCTION OF STILT FLOOR , FIRST FLOOR, SECOND FLOOR & THIRD FLOOR RESIDENTIAL BUILDING IN " KUMARAN NAGAR " PLOT NO : 8 , S NO : 328/5A1A1A AS PER PATTA S NO : 328/19 , PATTA NO : 7950, TATCHOOR VILLAGE, PONNERI TALUK TIRUVALLUR DISTRICT

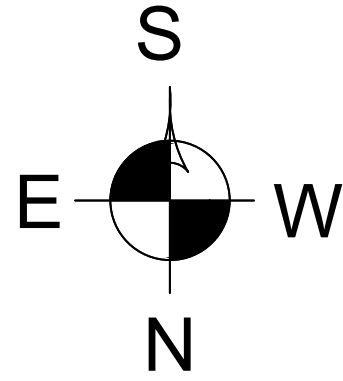

- SPECIFICATIONS**
- SAND FILLING IN FOUNDATION 150 MM THICK
 - P.C.C 1:4:8 USING 40MM HBG METAL FOR FOUNDATIONS& BASEMENT
 - R.C.C 1:2:4 USING 20MM HBG METAL FOR FOLLOWING WORKS
A/COLUMNS
B/BEAMS
C/LINTELS,LOFT,SUNSHADE
D/ROOF SLAB
 - PLASTERING IN C.M 1:4 12MM THICK
 - BRICK WORK IN C.M 1:5 USING ICLASS CHAMBER BURNT BRICKS
 - WEATHERING COURSE WITH B.J.C TOP FINISHED


JOINERY		SIZES
M.D	MAIN DOOR	1.06 X 2.10
D	DOOR	0.91 X 2.10
D1	DOOR	0.76 X 2.10
W	WINDOW	1.84 X 1.22
W1	WINDOW	1.52 X 1.22
KW	WINDOW	1.22 X 1.22
W3	WINDOW	1.22 X 1.22
V	VENTILATOR	0.91 X 0.61

COLOUR INDEX		
PROPOSED BUILDING	☐	
ROADS	☐	
PLOT BOUNDARY	☐	


STAIR CASE DETAILS		
DOG LEGGED STAIR CASE		
RAISER - 150 mm, TREAD - 250 mm		
WIDTH - 912 mm		

AREA DETAILS	Sft	Sqm
PLOT AREA (AS PER DOCUMENT)	1940.00	180.23
PRO.STILT FLOOR AREA (NON FSI AREA)	938.76	87.21
PRO.FIRST FLOOR AREA	938.76	87.21
PRO.SECOND FLOOR AREA	938.76	87.21
PRO.THIRD FLOOR AREA	938.76	87.21
PRO.HEAD ROOM AREA (NON FSI AREA)	156.33	14.52
TOTAL PROPOSED AREA	3911.37	363.37
OPEN AREA	1001.24	93.02
TOTAL FSI AREA	2816.28	261.64
PLOT COVERAGE	48 %	
FSI	1.45	

D SIVAKAMI
Owner K J PUGAZHENTHI

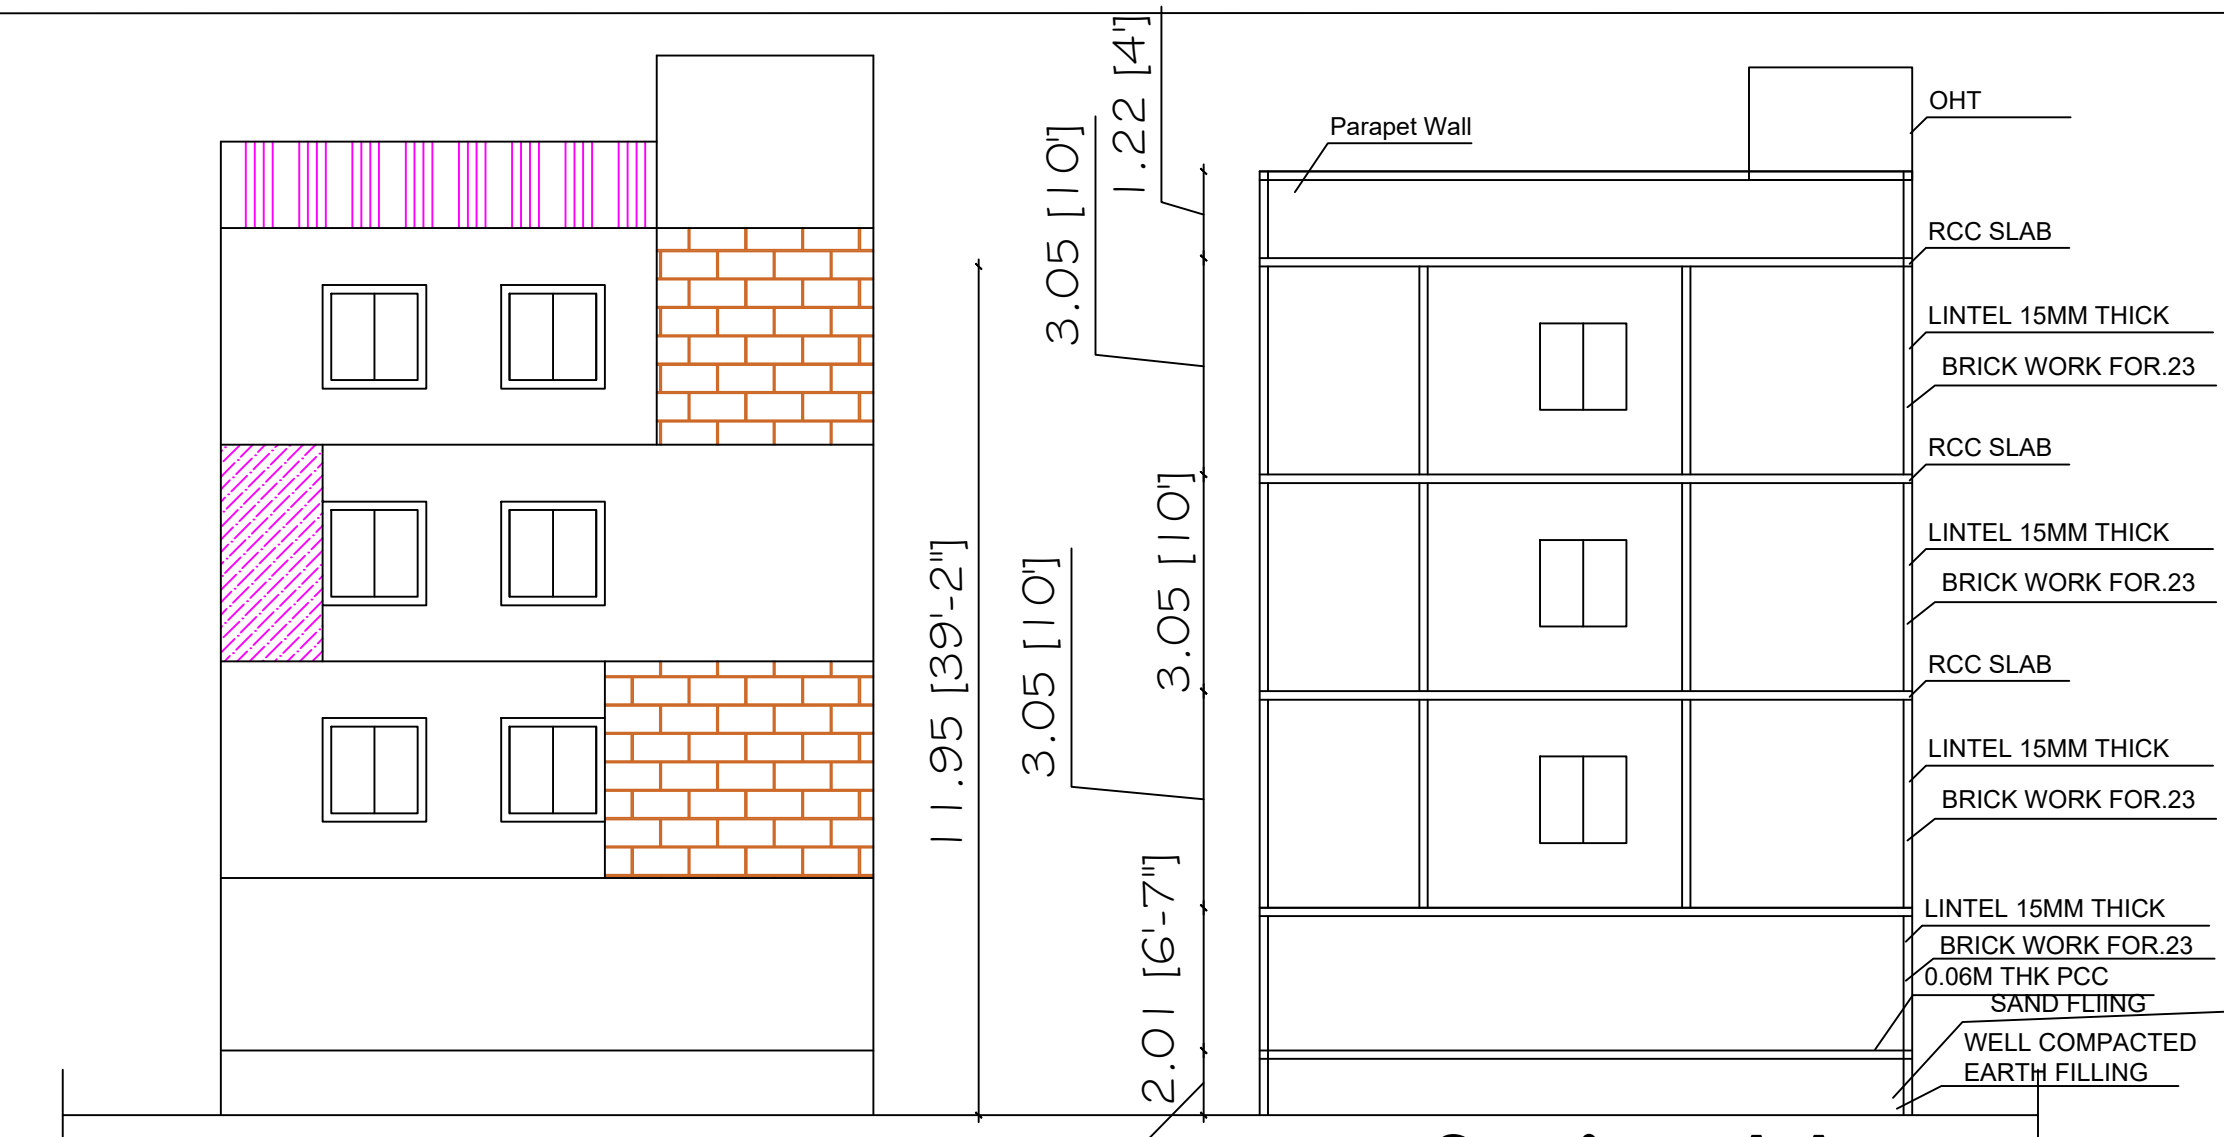


Elevation Section-AA

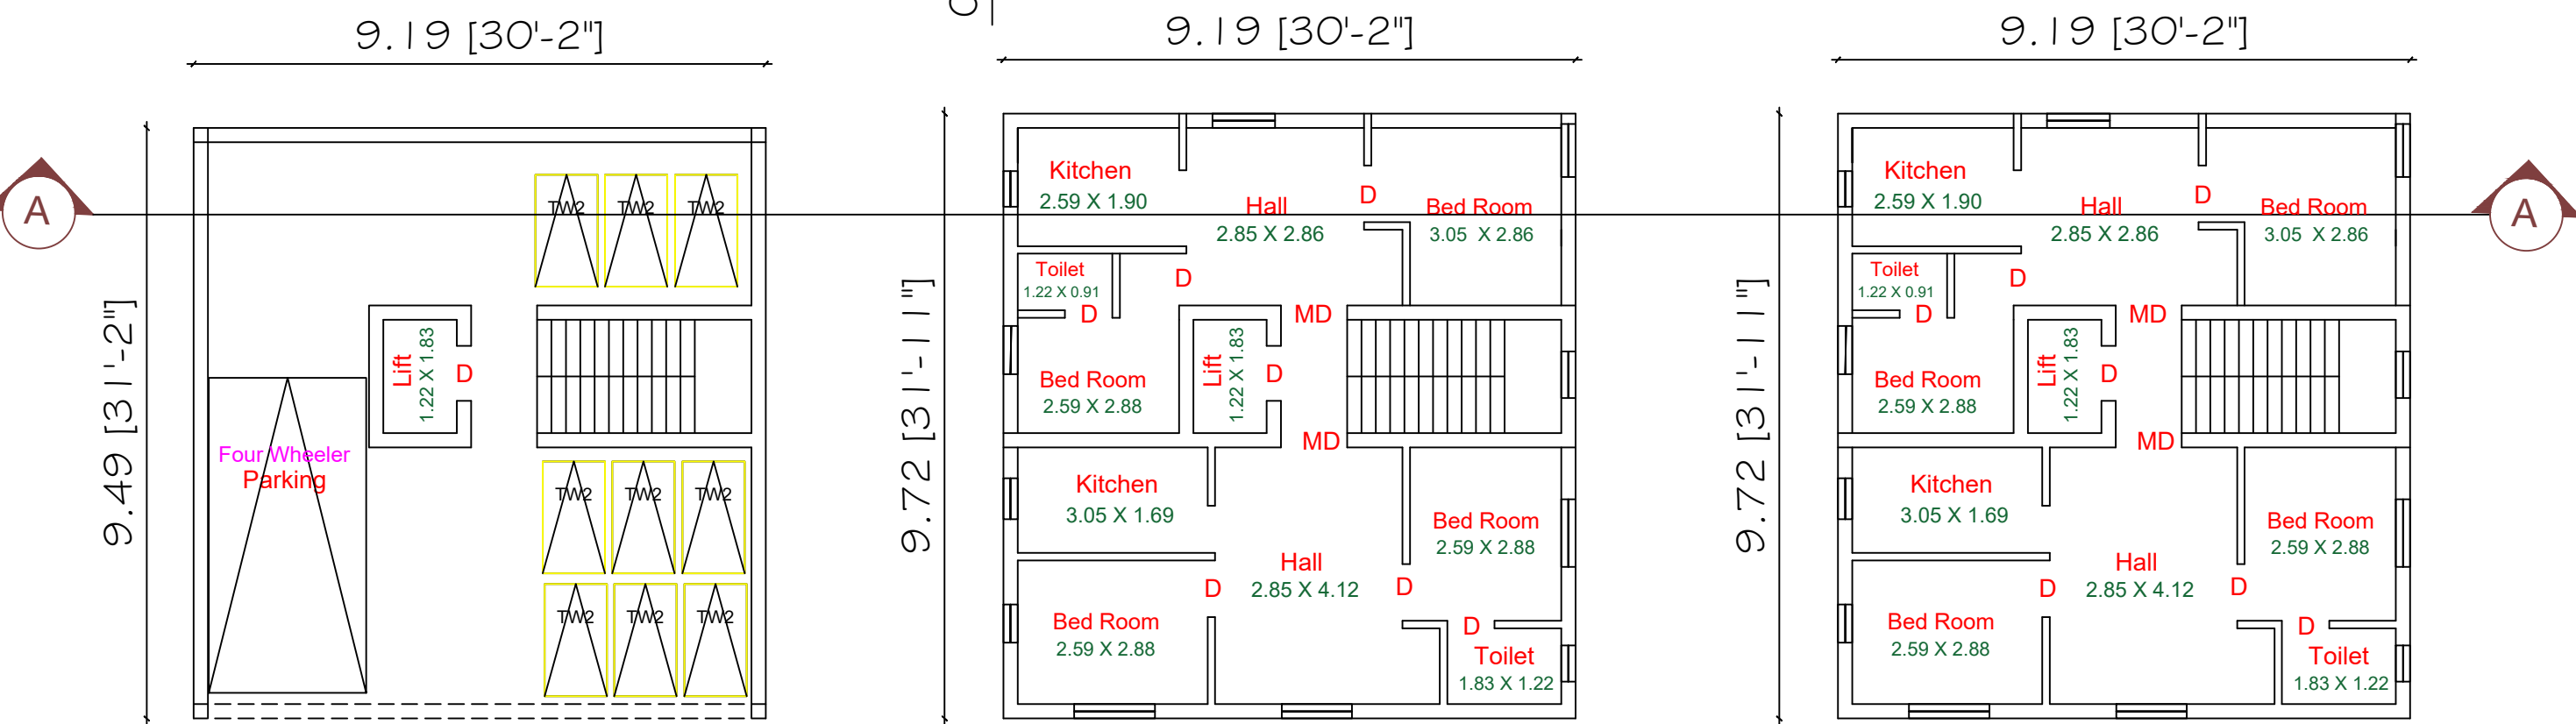


Proposed Stilt Floor Plan Proposed First Floor Plan Proposed Second Floor Plan

Plot no 15 & 16

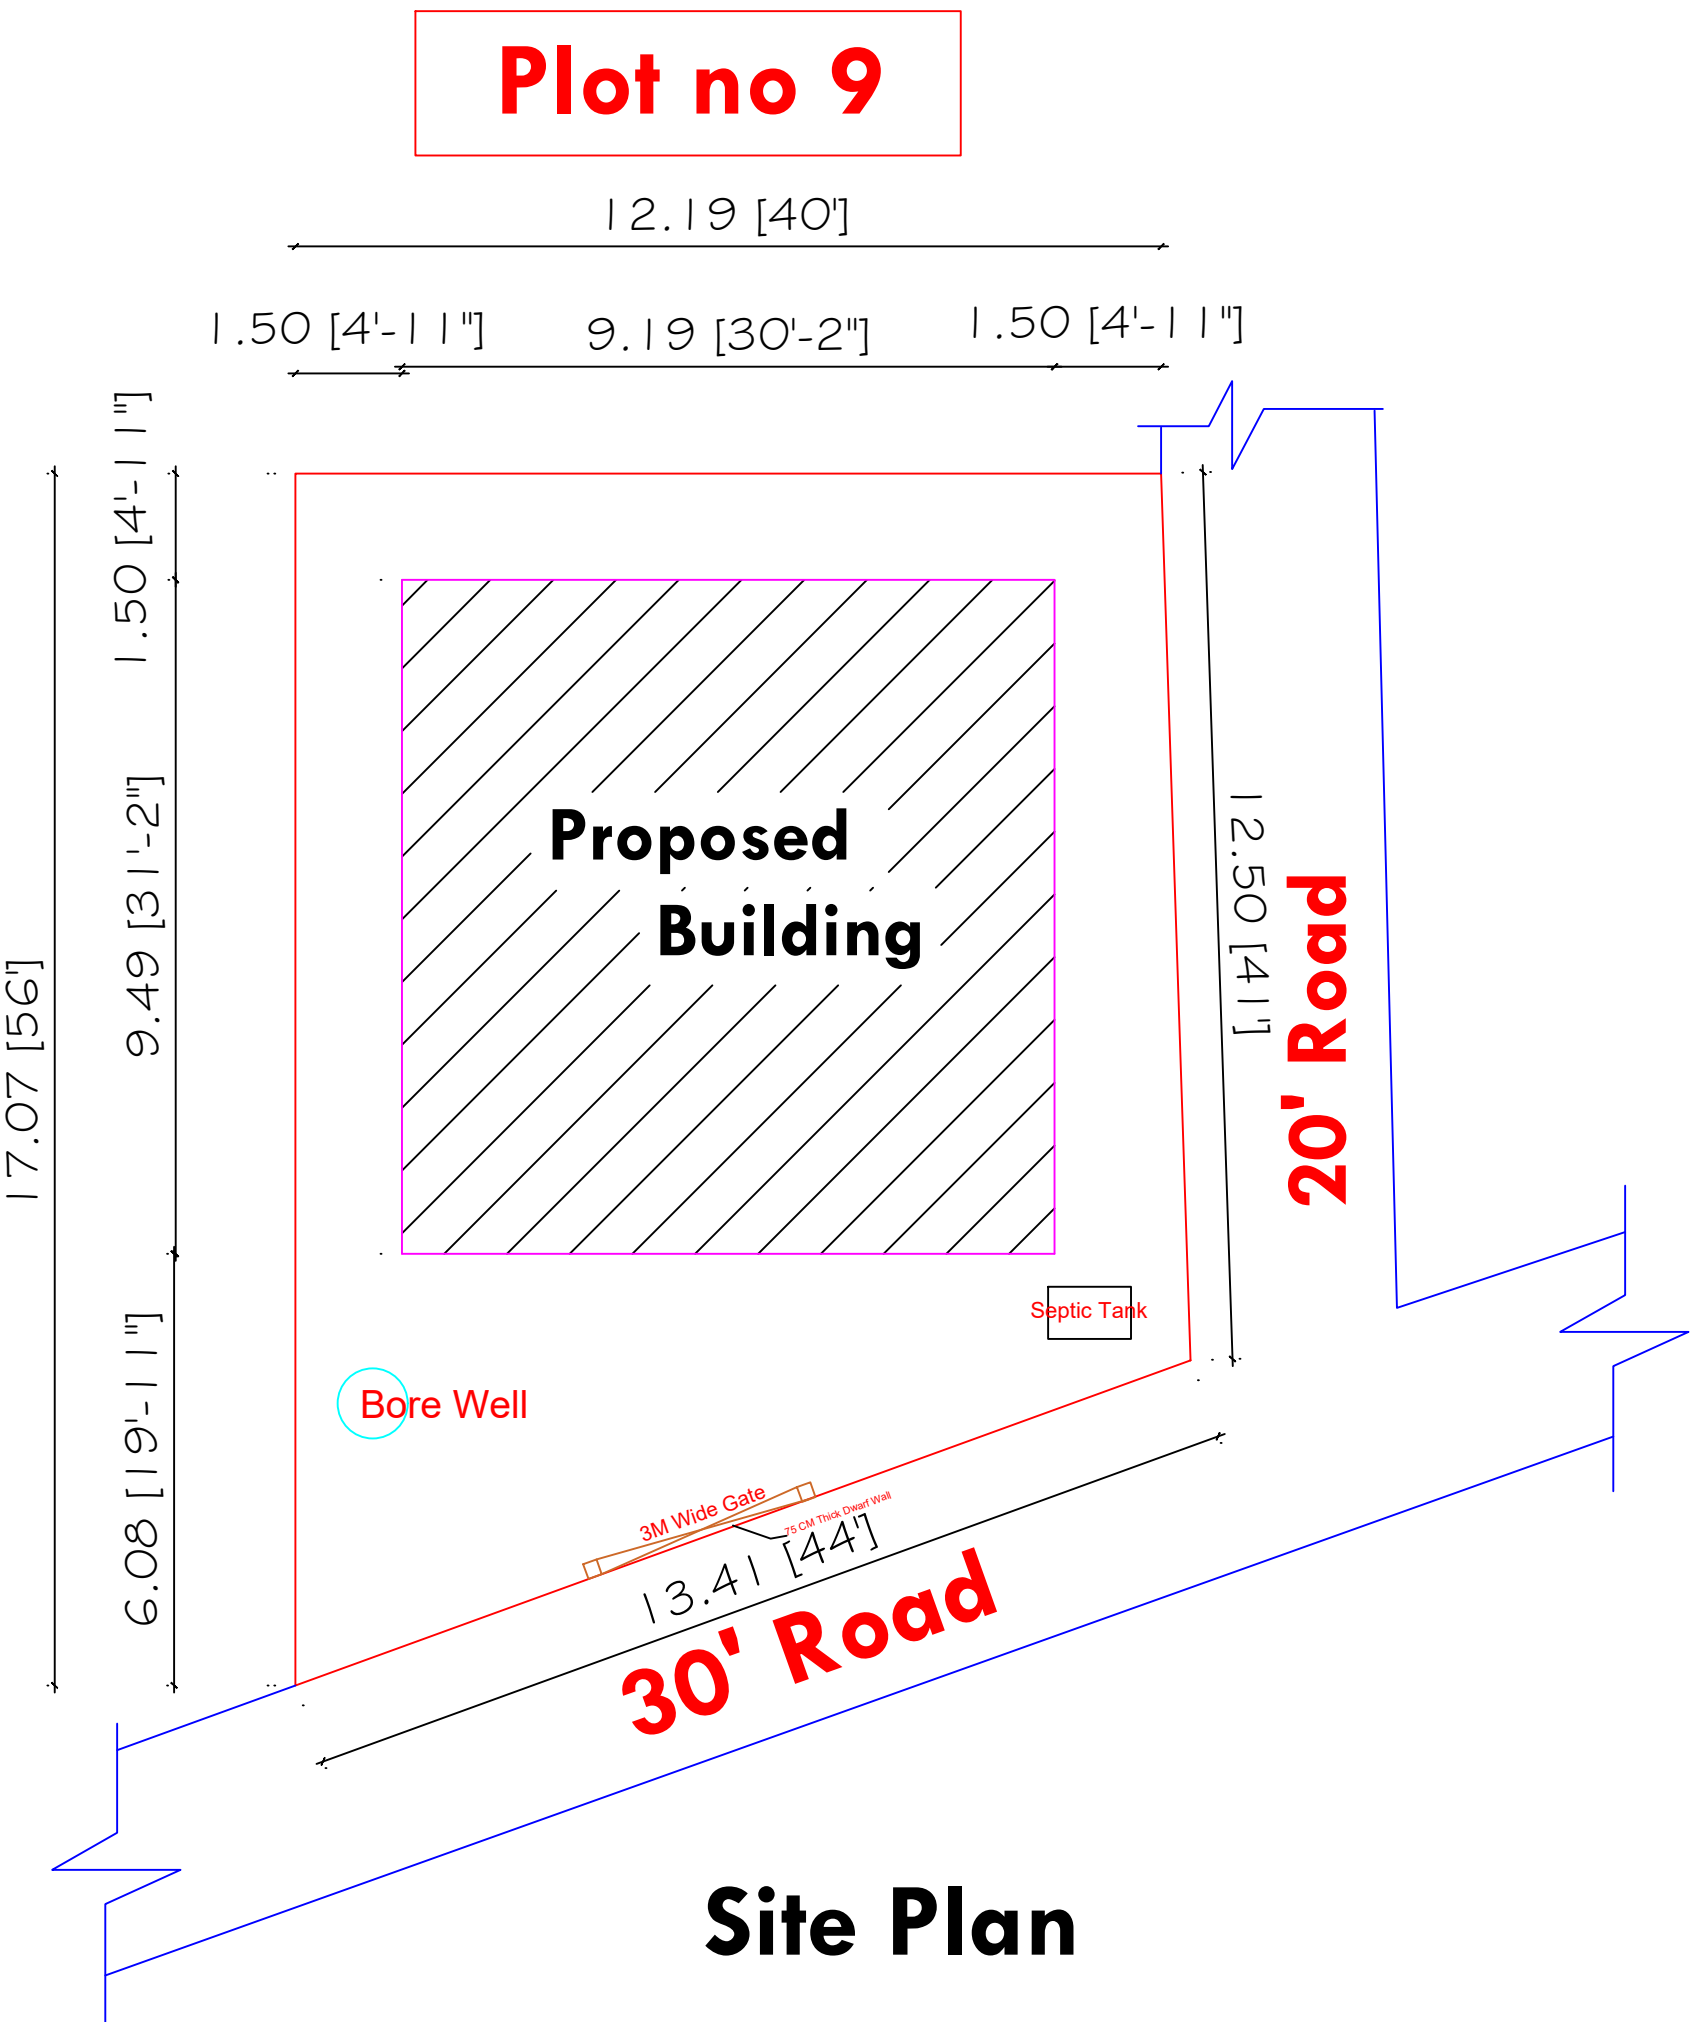


Site Plan

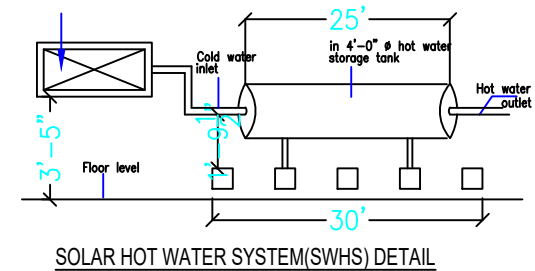


SOLAR HOT WATER SYSTEM(SHWS) DETAIL


QR Code

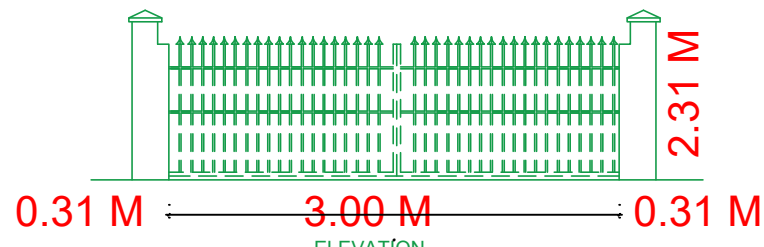


ELEVATION GATE DETAIL

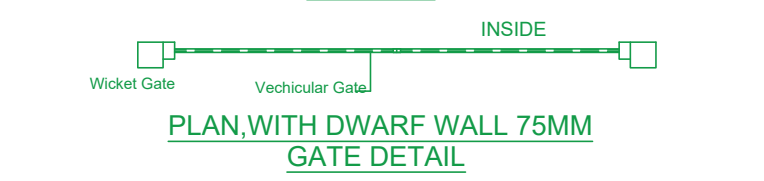

PLAN WITH DWARF WALL 75MM GATE DETAIL

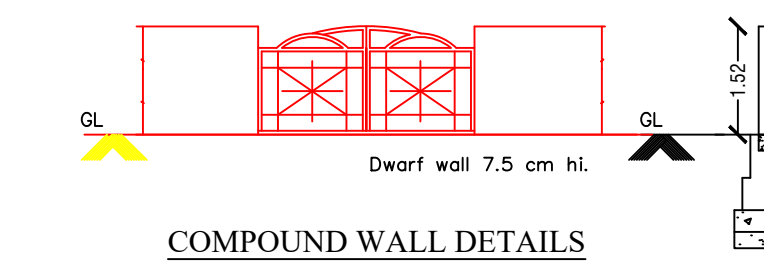


COMPOUND WALL DETAILS

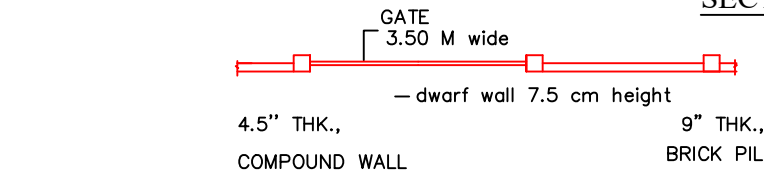

SECTION




COMPOUND WALL PLAN

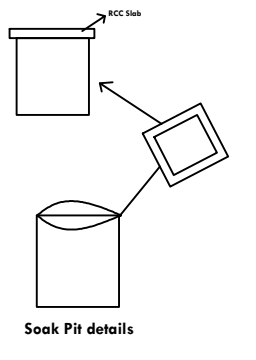


Soak Pit details




RAIN WATER HARVESTING

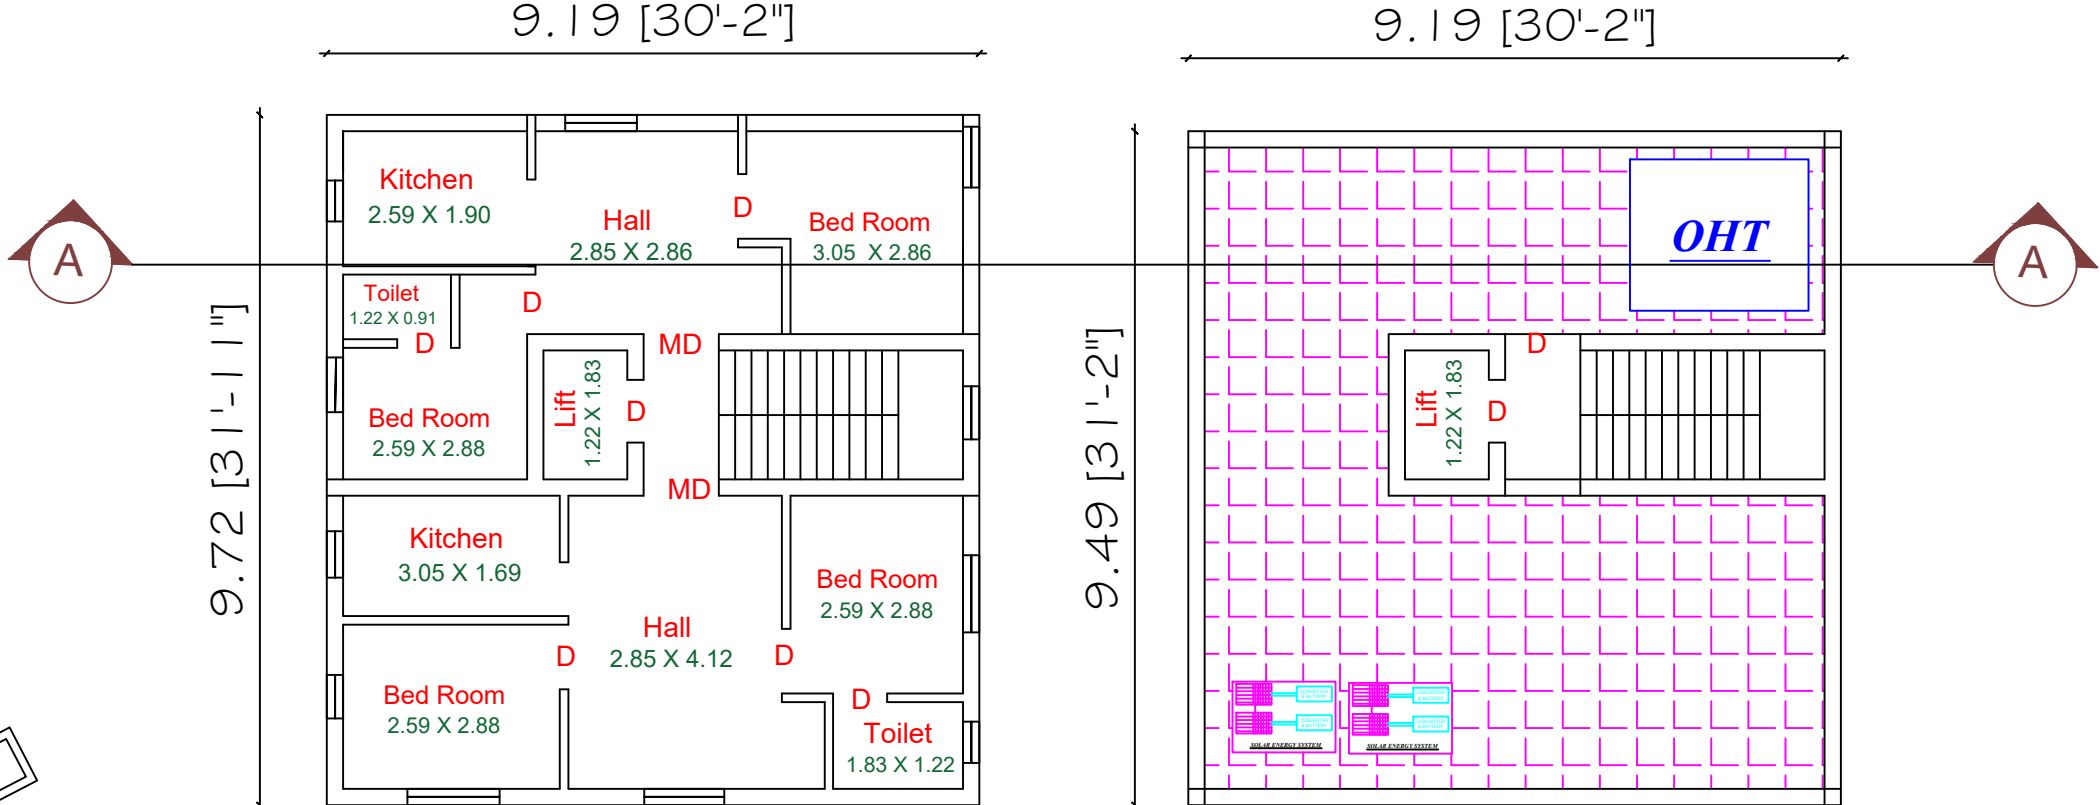


Proposed Third Floor Plan Proposed Terrace Floor Plan

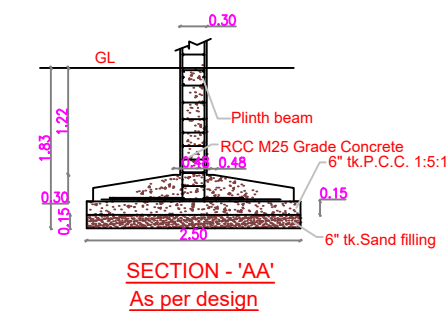

SECTION - AA

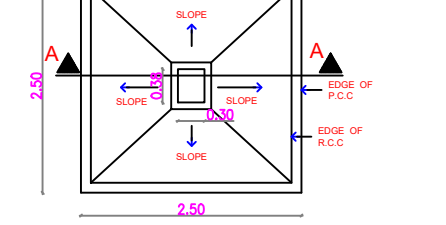

PLAN

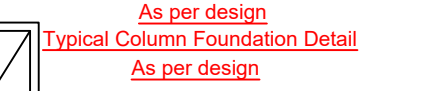

Typical Column Foundation Detail




Wicket Gate




SOLAR SYSTEM



STAIR CASE DETAILS

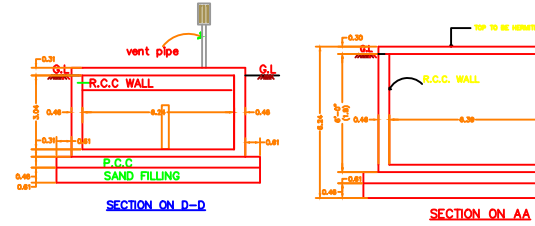

SECTION - AA

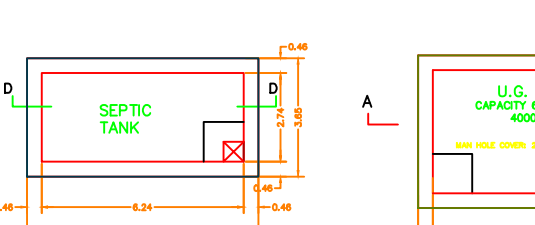

PLAN






















Er. K. GOWTHAM, B.E.(Civil).
Tiruvallur Municipality Engineers Grade-I RE
Reg. No. 014 / LS / 2021 / 00001
MK PLANNERS AND BUILDERS
No. 2, Kamarajapuram, Periyakuppam,
Thiruvallur - 602 001.
Cell : 86673 37472

LICENSED SURVEYOR :

Eight ways to know a piece of land before you pay for it.

This report covers one part of the picture. These cover the rest, drawn from the same government records, for any property in Tamil Nadu.

LandLens One

Ask anything about a property and get an answer grounded in live government records, with the sources shown.

[/landlens/one](#)



Verify My Land

Every record check run on one property and returned as a single report.

[/landlens/verify-my-land](#)



Legal Opinion

An advocate's written opinion on the title, built on the records we pull for it.

[/landlens](#)



One Map

Every layer on one map: the parcel, its boundary, zoning, water bodies and what sits around it.

[/landlens/one/map](#)



PriceMap

What land actually changed hands for around this plot, taken from the registered deeds.

[/landlens/pricemap](#)



Build Scope

What you are allowed to build here: floor space, height, coverage and setbacks.

[/landlens/build-scope](#)



Property Tracker

Watch a property and hear about it when something new is registered against it.

[/landlens/property-tracker](#)



Deal Room

Run the transaction in one place: documents, stamping, signatures and the parties.

[/landlens/deal-room](#)



Twenty-four checks you can run yourself, at no cost.

Records and verification

The registers themselves, read for you.

Encumbrance Certificate

Patta and Chitta

Field Measurement Sketch

EC Analyzer

Bank charge check

Court case search

Seller background check

Approval check by survey

Zoning and land use

What the plan says can happen on this land.

Land use zone finder

CMDA land use check

Coastal regulation zone

Master plan check

Water bodies finder

Airport height clearance

Value and duty

What it is worth and what it costs to register.

Guideline value by street

Guideline value by survey

Stamp duty and registration fees

Capital gains

Floor space index

Area unit converter

Registers and directories

Who holds it, and which office keeps the record.

Find your registering office

Temple property check

Waqf property check

RERA register



Every free tool
/tools



Services we run
for you
/services



The LandLens
suite
/landlens/one



Every claim in this document traces back to a government record.

Legal opinions, due diligence and title verification

Building plan, layout and sub-division approvals

Completion and occupancy certificates, regularisation

Escrow, negotiation and NRI property management

Land survey, soil testing, architecture and construction

Verified RealEstate
3/350/2 Mettukuppam,
OMR Thoraipakkam,
Chennai 600 097, India
hello@verified.realestate
+91 9996 12 9996

Prepared from the registers named on the page each finding sits on. Where a register could not be read, this document says so in its place rather than leaving the gap to be read as a clean result.

