

PP

APPROVAL RECORD

Planning Permission

Tiruvannamalai

Tiruvannamalai district, Tamil Nadu

APPROVAL TYPE

Building Plan

ISSUING AUTHORITY


DTCP

The approval as the planning authority issued it, reproduced in full behind this page.

An approval speaks to what was sanctioned, not to what was built. Completion is a separate record.

PLAN SHOWING THE PROPOSED CONSTRUCTION OF M/S SHREE KRISHNA COLLEGE OF PHARMACY
IN GROUND & FIRST FLOOR AT S.F. No. 249/1B, 2B, 3, 250/3A, 251/5A2, 6A1B & 251/7A1, PAKKIRIPALAYAM
PANCHAYAT / VILLAGE, CHENGAM TALUK, TIRUVANNAMALAI DISTRICT.
ALL DIMENSIONS ARE IN METRE. SCALE - 1:100

SHEET NO: 1/3

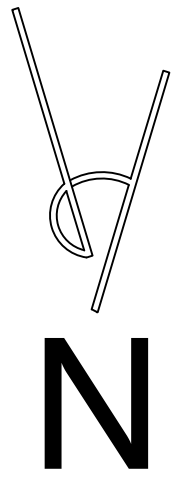

AREA STATEMENT

SL. NO.	S.F.NO	SQ.M	Dco no.
01	249/3	10550.00	6985/18
02	250/3A	2250.00	6985/18
03	249/1B	2370.00	7028/18
04	249/2B	3950.00	7028/18
05	251/5A2	300.00	7028/18
06	251/6A1B	770.00	7028/18
07	251/7A1	100.00	7028/18
TOTAL		20390.00	

Note:

- FIRE EXTINGUISHER
FA — FIRE ALARM
DW — DRINKING WATER

TOTAL AREA OF THE SITE 20390.00 Sq.m
(AS PER PATTA)

SL. NO.	DESCRIPTION	FSI (SQ.M.)	(NON FSI (SQ.M.))	TOTAL AREA
01	GROUND FLOOR	2871.91	8.19	2880.10
02	FIRST FLOOR	759.22	8.19	767.41
03	HEAD ROOM	-	209.15	209.15
TOTAL		3631.13	225.53	3856.66

Floor Space Index:

Floor space index = 3631.13/20390 = 0.18 < 2.0

Parking area:

For Educational Institution in Panchayat Area
1 car space for every 100sq.m of class room area
or part thereof and 1 two-wheeler space for
every 50sq.m of class room area or part thereof.

Required Car Parking - 36 Nos.
Required Two Wheeler - 72 Nos.
Disable car - 1 & 2 nos.
Provided Car Parking - 50 No.s
Provided Two Wheeler - 100 Nos.

Fire Certificate:

Necessary Fire Extinguishers will be provided with the
permission from the fire Service

Reference:

For Bath and wash separate pipeline is to be provided
and directly connected to the Recharge pit for
recycling purpose.

JOINERY DETAILS

MD	MAIN DOOR	3.66 X 2.13 M
D	DOOR	1.52 X 2.13 M
D1	DOOR	1.22 X 2.13 M
D2	DOOR	0.76 X 2.13 M
SD1	SLIDING DOOR	0.91 X 2.13 M
W1	WINDOW	2.44 X 1.83 M
W2	WINDOW	1.98 X 1.83 M
W3	WINDOW	1.37 X 1.83 M
J1	JOLLY	2.44 X 1.37 M
J2	JOLLY	1.83 X 1.37 M
J3	JOLLY	0.91 X 1.37 M
GZ	GLAZING	3.66 X 9.14 M
V	VENTILATOR	2.50 X 0.61 M
V1	VENTILATOR	2.40 X 0.61 M
V2	VENTILATOR	0.91 X 0.61 M
LD	LIFT DOOR	1.00 X 2.13 M

APPLICANT

Malathy
Er. J. MALATHY, M.E.(GEOTECH),
Govt. Registered Geo Tech Engineer,
Reg. No: GTA/2/103/031 (DTCE)
No. 6B, Phase-III, Vasantham Nagar Extn.,
VALLALAR VELLORE - 632 009
Mobile: 87782 20956, 95004 82893

GEO ENGINEER

P.P.R.
Er. P. RADHA, M.E. (Strs) M.I.E., C.Engg.
Govt. Registered Structural Engineer, Grade - I,
Regd. No. SE/GR-I/22/05/029(DTCP)
No. 6B, Phase - III, Vasantham Nagar Extn
Vallalar, Vellore - 632 009
Mobile No. 8778220956, 9500482893


STRUCTURAL ENGINEER


Chalni
Er. C. PALANI, DCE.,
Construction & Consulting Engineer
DD, T & CP Reg No. CEIVLR/ March 2020/047,
No. 97/1, First Floor,
Infantry Road, (Opp. Nethaji Stadium)
Vellore - 632 001. Ph : 97879 01582

CONSTRUCTION ENGINEER

P.P.R.
Er. P. RADHA, M.E.(Structures)
Govt. Registered Engineer-Grade-II,
Reg.No: RE/GR-II/22/05/103, (DTCP),
No. 6B, Phase-III, Vasantham Nagar E 1.,
VALLALAR VELLORE-632009
Mobile: 8778220956, 9500482893

LICENSED ENGINEER

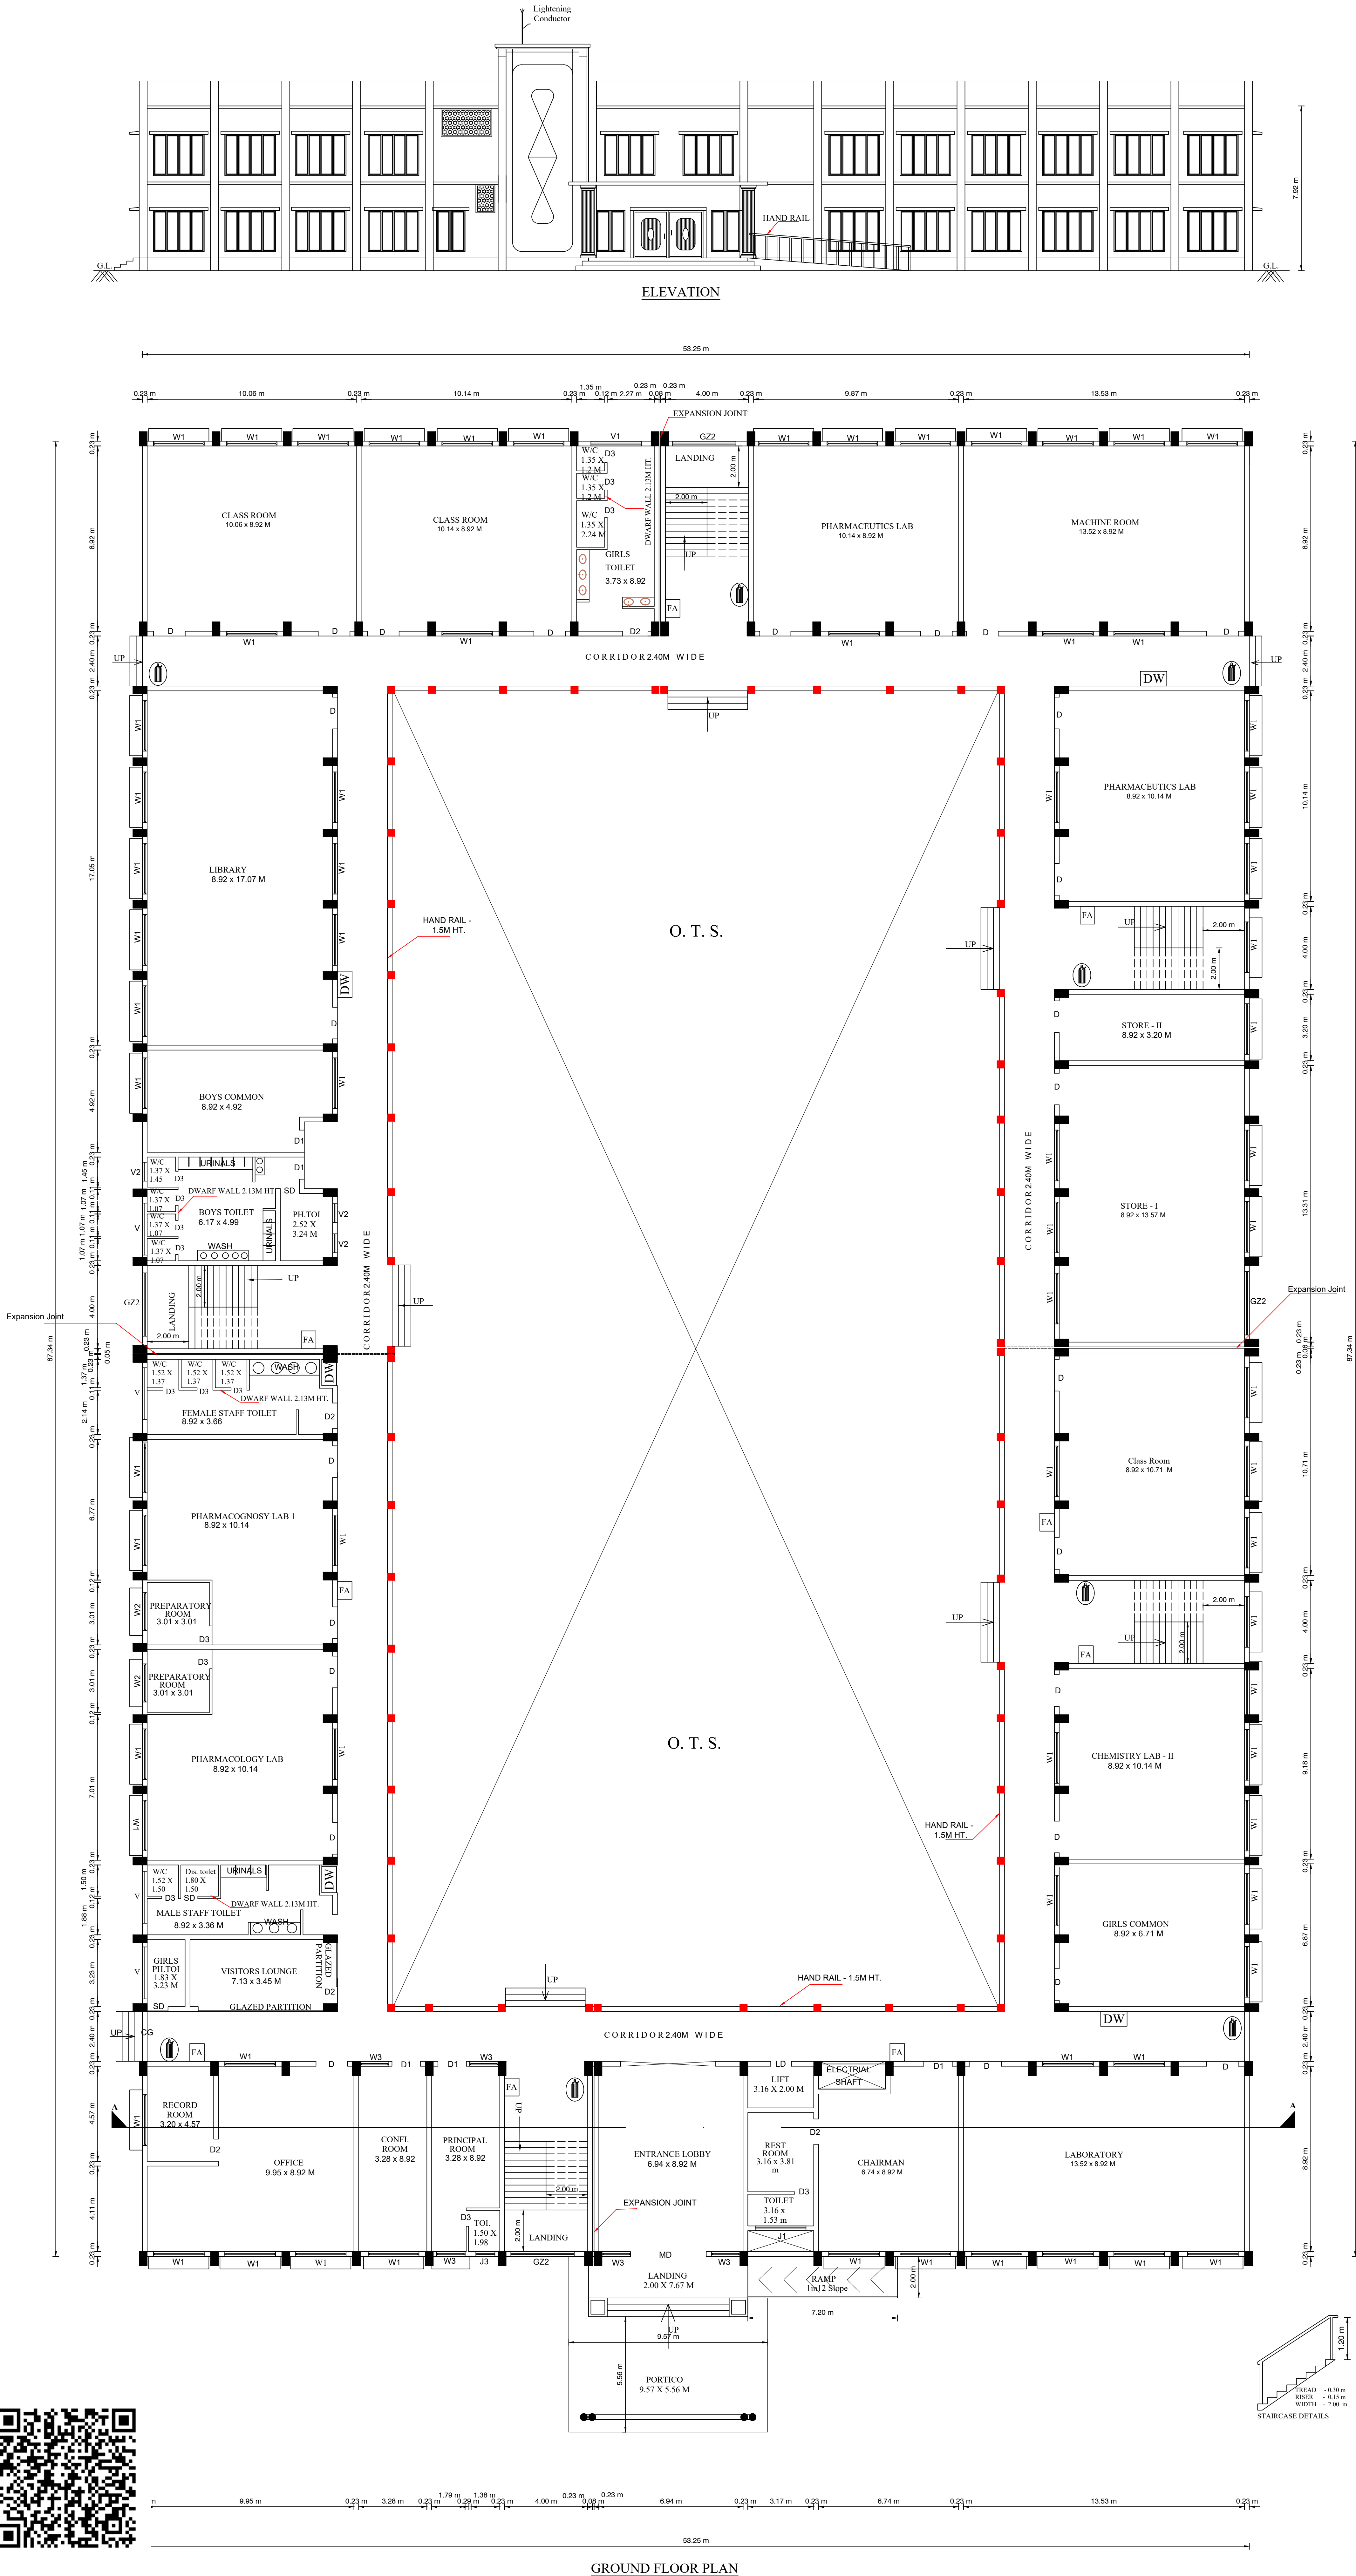

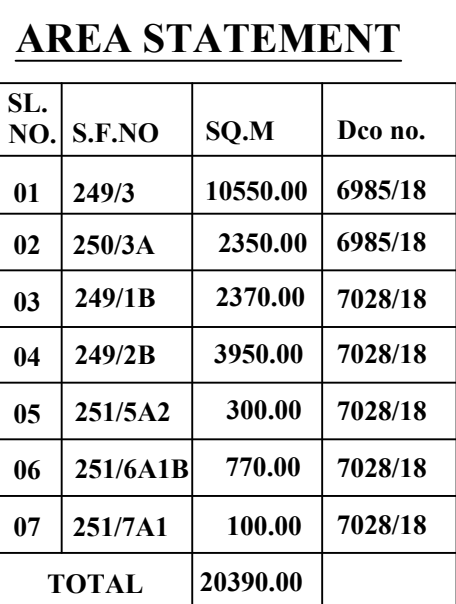

 — FIRE EXTINGUISHER
 FA ----- FIRE ALARM
 DW ----- DRINKING WATER

SL. NO.	DESCRIPTION	FSI (SQ.M.)	(NON FSI) (SQ.M.)	TOTAL AREA
01	GROUND FLOOR	2871.91	8.19	2880.10
02	FIRST FLOOR	759.22	8.19	767.41
03	HEAD ROOM	-	209.15	209.15
	TOTAL	3631.13	225.53	3856.66

Required Car Parking - 36 Nos.
Required Two Wheeler - 72 Nos.
Disable car - 1 & 2 nos.
Provided Car Parking - 50 No.s
Provided Two Wheeler - 100 Nos.

Necessary Fire Extinguishers will be provided with the permission from the fire Service

For Bath and wash separate pipeline is to be provided and directly connected to the Recharge pit for recycling purpose.

MD ----	MAIN DOOR	-----	3.66 X 2.13 M
D -----	DOOR	-----	1.52 X 2.13 M
D1 ----	DOOR	-----	1.22 X 2.13 M
D2 ----	DOOR	-----	0.76 X 2.13 M
SD1 ----	SLIDING DOOR	-----	0.91 X 2.13 M
W1 ----	WINDOW	-----	2.44 X 1.83 M
W2 ----	WINDOW	-----	1.98 X 1.83 M
W3 ----	WINDOW	-----	1.37 X 1.83 M
J1 ----	JOLLY	-----	2.44 X 1.37 M
J2 ----	JOLLY	-----	1.83 X 1.37 M
J3 ----	JOLLY	-----	0.91 X 1.37 M
GZ -----	GLAZING	-----	3.66 X 9.14 M
V -----	VENTILATOR	-----	2.50 X 0.61 M
V1 -----	VENTILATOR	-----	2.40 X 0.61 M
V2 -----	VENTILATOR	-----	0.91 X 0.61 M
LD -----	LIFT DOOR	-----	1.00 X 2.13 M

APPLICANT

Malathy
Er. J. MALATHY, M.E(GEOTECH),
Govt. Registered Geo Tech Engineer,
Reg. No.: GTA/21/09/001 (DTCP).
No. 6B, Phase-III, Vasantham Nagar Extn.,
VALLALAR VELLORE - 632 009.
Mobile: 87782 20956, 95004 82863

GEO ENGINEER

Er. P. RADHA, M.E., (Strs) M.I.E., C.Engg.
Govt. Registered Structural Engineer, Grade - I,
Regd. No SE/GR-I/22/05/029(DTCP)
No. 6B, Phase III, Vasantham Nagar Extn.
Vallalar, Vellore 632 009.
Mobile No 8778220956, 9500482893

STRUCTURAL ENGINEER

Palani

Er. C. PALANI, DCE.,
Construction & Consulting Engineer
DD, T & CP Reg No. CE/VLR/ March 2020/047,
No. 97/1, First Floor,
Infantry Road, (Opp. Nethaji Stadium)
Vellore - 632 001. Ph : 97879 01582

CONSTRUCTION ENGINEER



Er. P. RADHA, M.E.(Structures)
Govt.Registered Engineer- Grade-II,
Reg.No: RE/GR-II/22/05/103. (DTCP),
No. 6B, Phase-III, Vasantnagar Nagar E. In.,
VALLABH VELLORE-532009
Mobile: 87798 20336, 98004 82613

LICENSED ENGINEER



SHEET NO: 3/3

SCALE - 1:400

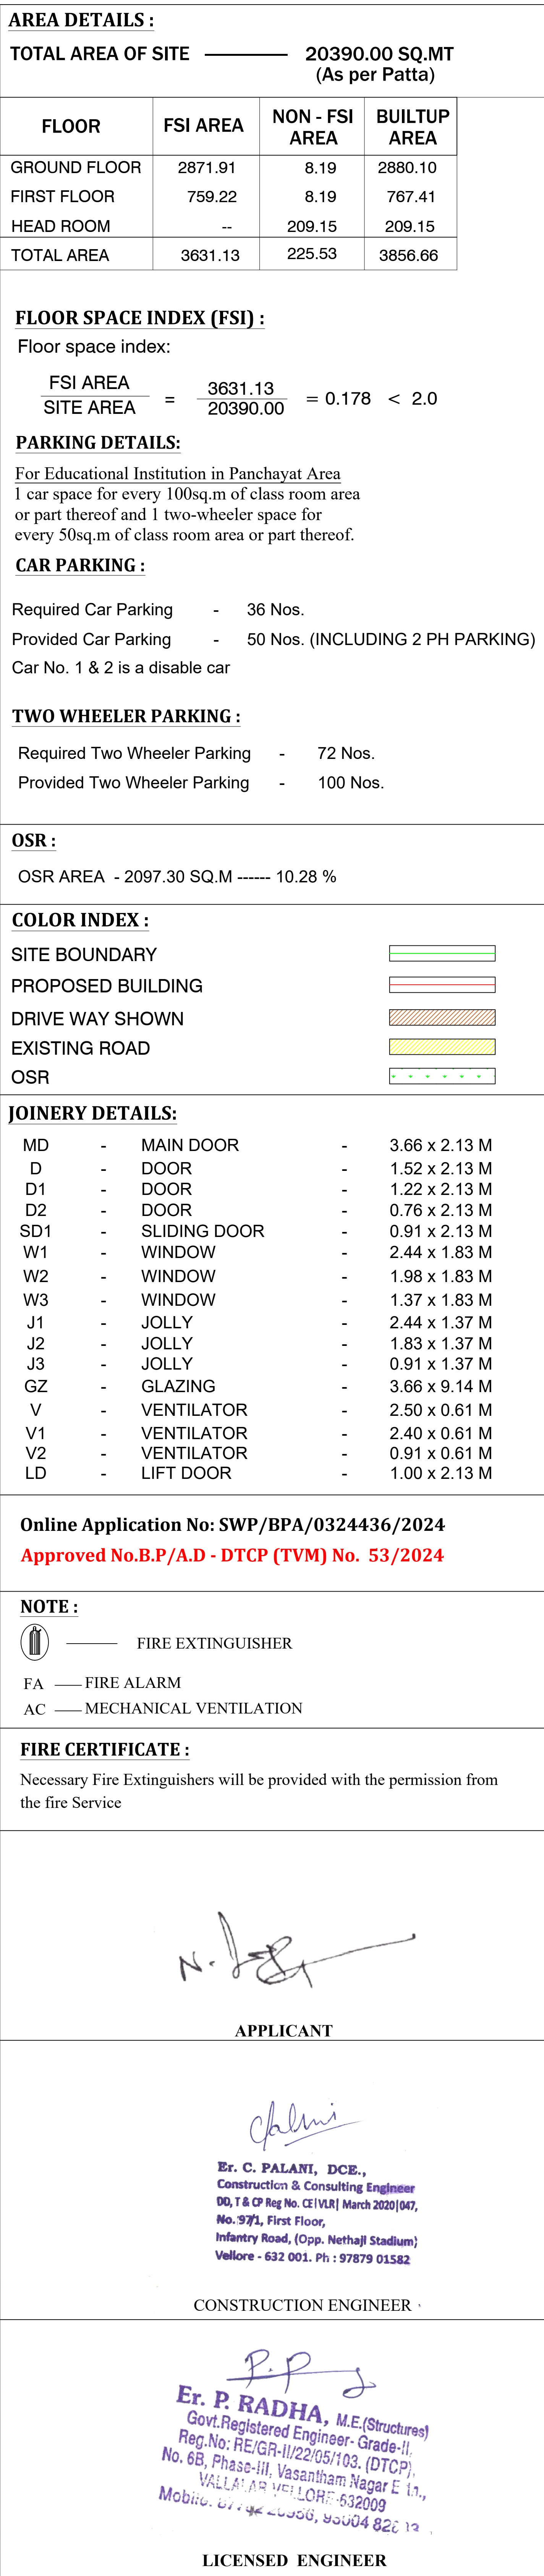

Eight ways to know a piece of land before you pay for it.

This report covers one part of the picture. These cover the rest, drawn from the same government records, for any property in Tamil Nadu.

LandLens One

Ask anything about a property and get an answer grounded in live government records, with the sources shown.

[/landlens/one](#)



Verify My Land

Every record check run on one property and returned as a single report.

[/landlens/verify-my-land](#)



Legal Opinion

An advocate's written opinion on the title, built on the records we pull for it.

[/landlens](#)



One Map

Every layer on one map: the parcel, its boundary, zoning, water bodies and what sits around it.

[/landlens/one/map](#)



PriceMap

What land actually changed hands for around this plot, taken from the registered deeds.

[/landlens/pricemap](#)



Build Scope

What you are allowed to build here: floor space, height, coverage and setbacks.

[/landlens/build-scope](#)



Property Tracker

Watch a property and hear about it when something new is registered against it.

[/landlens/property-tracker](#)



Deal Room

Run the transaction in one place: documents, stamping, signatures and the parties.

[/landlens/deal-room](#)



Twenty-four checks you can run yourself, at no cost.

Records and verification

The registers themselves, read for you.

Encumbrance Certificate

Patta and Chitta

Field Measurement Sketch

EC Analyzer

Bank charge check

Court case search

Seller background check

Approval check by survey

Zoning and land use

What the plan says can happen on this land.

Land use zone finder

CMDA land use check

Coastal regulation zone

Master plan check

Water bodies finder

Airport height clearance

Value and duty

What it is worth and what it costs to register.

Guideline value by street

Guideline value by survey

Stamp duty and registration fees

Capital gains

Floor space index

Area unit converter

Registers and directories

Who holds it, and which office keeps the record.

Find your registering office

Temple property check

Waqf property check

RERA register



Every free tool
/tools



Services we run
for you
/services



The LandLens
suite
/landlens/one



Every claim in this document traces back to a government record.

Legal opinions, due diligence and title verification

Building plan, layout and sub-division approvals

Completion and occupancy certificates, regularisation

Escrow, negotiation and NRI property management

Land survey, soil testing, architecture and construction

Verified RealEstate
3/350/2 Mettukuppam,
OMR Thoraipakkam,
Chennai 600 097, India
hello@verified.realestate
+91 9996 12 9996

Prepared from the registers named on the page each finding sits on. Where a register could not be read, this document says so in its place rather than leaving the gap to be read as a clean result.

