

PP

APPROVAL RECORD

Planning Permission

Kammasamudiram
Vellore district, Tamil Nadu

APPROVAL TYPE
Building Plan

ISSUING AUTHORITY
Rural Panchayat

PURPOSE
Residential


The approval as the planning authority issued it, reproduced in full behind this page.

An approval speaks to what was sanctioned, not to what was built. Completion is a separate record.


PLAN SHOWING THE PROPOSED CONSTRUCTION OF A RESIDENTIAL BUILDING IN GROUND FLOOR AT NEW SUB-DIVISION
S.F. NO. 56/9, S.F. NO. 56/3, PATTa NO. 2903, PLOT NO. 50, THANGAM NAGAR, KAMMASAMUTHIRAM VILLAGE &
PANCHAYAT, KANIYAMBADI PANCHAYAT UNION, VELLORE TALUK AND DISTRICT.

SCALE: 1 INCH = 8 FEET OR 1:100.


OWNER'S NAME:- Mrs. S.DURGA W/o. Mr. S.SHANMUGAM

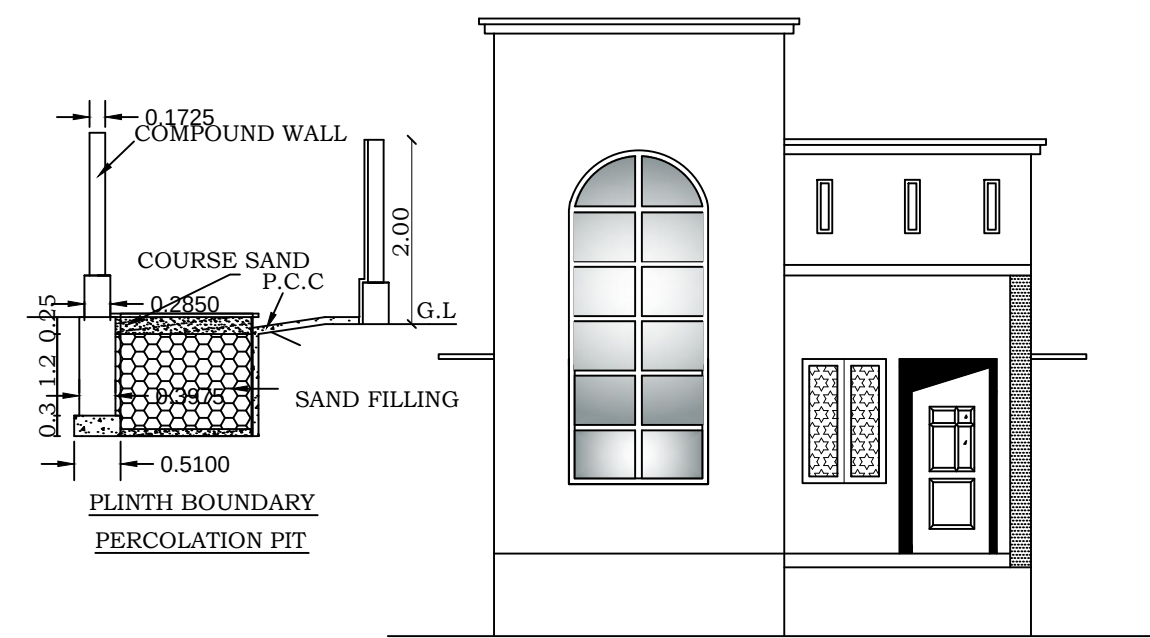


FRONT ELEVATION

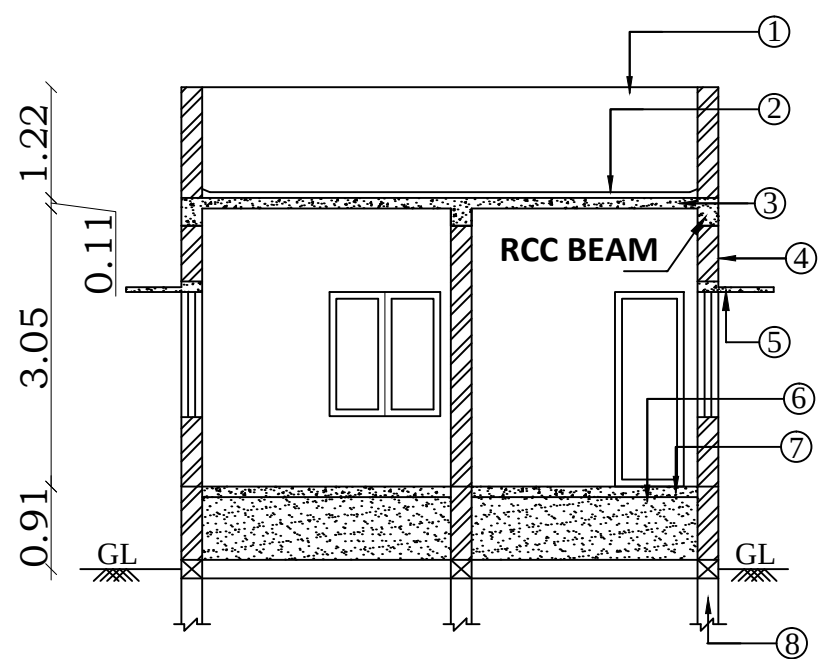

SECTION ON "AA"

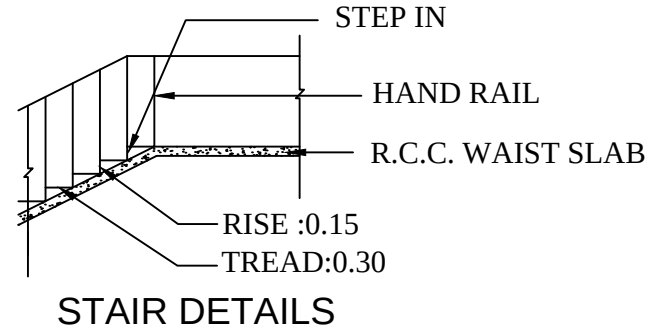



STAIR DETAILS

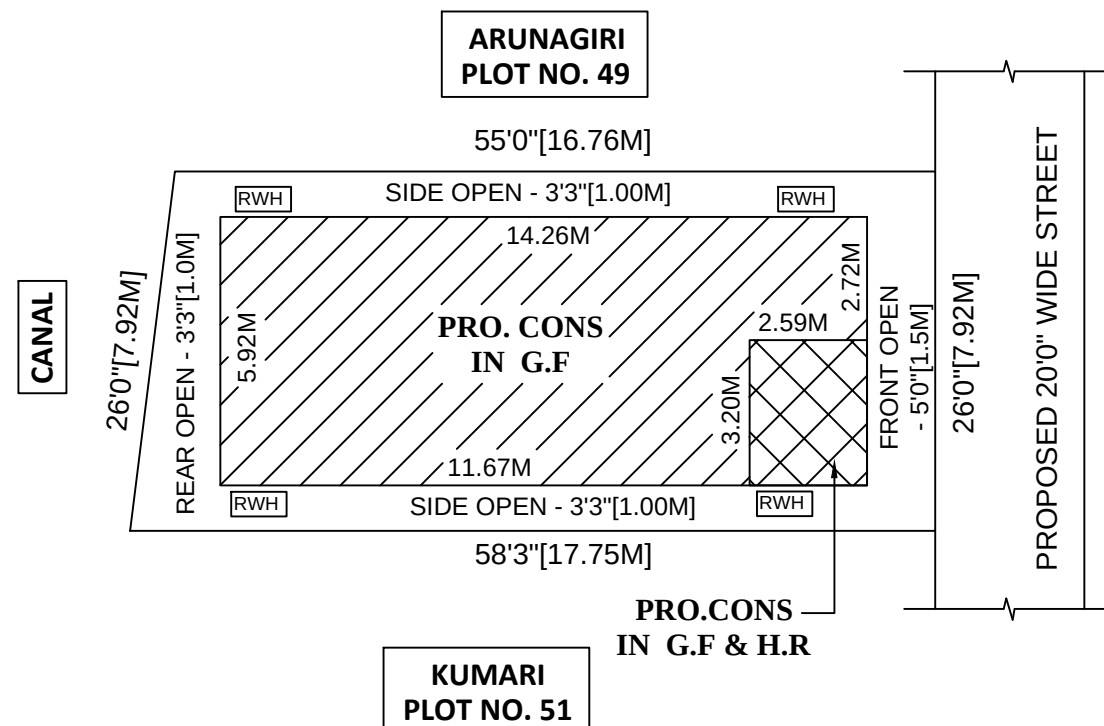

SITE PLAN



SITE DETAILS:

SCALE : 1:200
NEW SUB-DIVISION S.F. NO. : 56/9,
S.F. NO. : 56/3,
PATTa NO. : 2903,
PLOT NO. : 50,
PLACE : THANGAM NAGAR ,
KAMMASAMUTHIRAM VILLAGE & PANCHAYAT,
KANIYAMBADI PANCHAYAT UNION,
VELLORE TALUK AND DISTRICT.

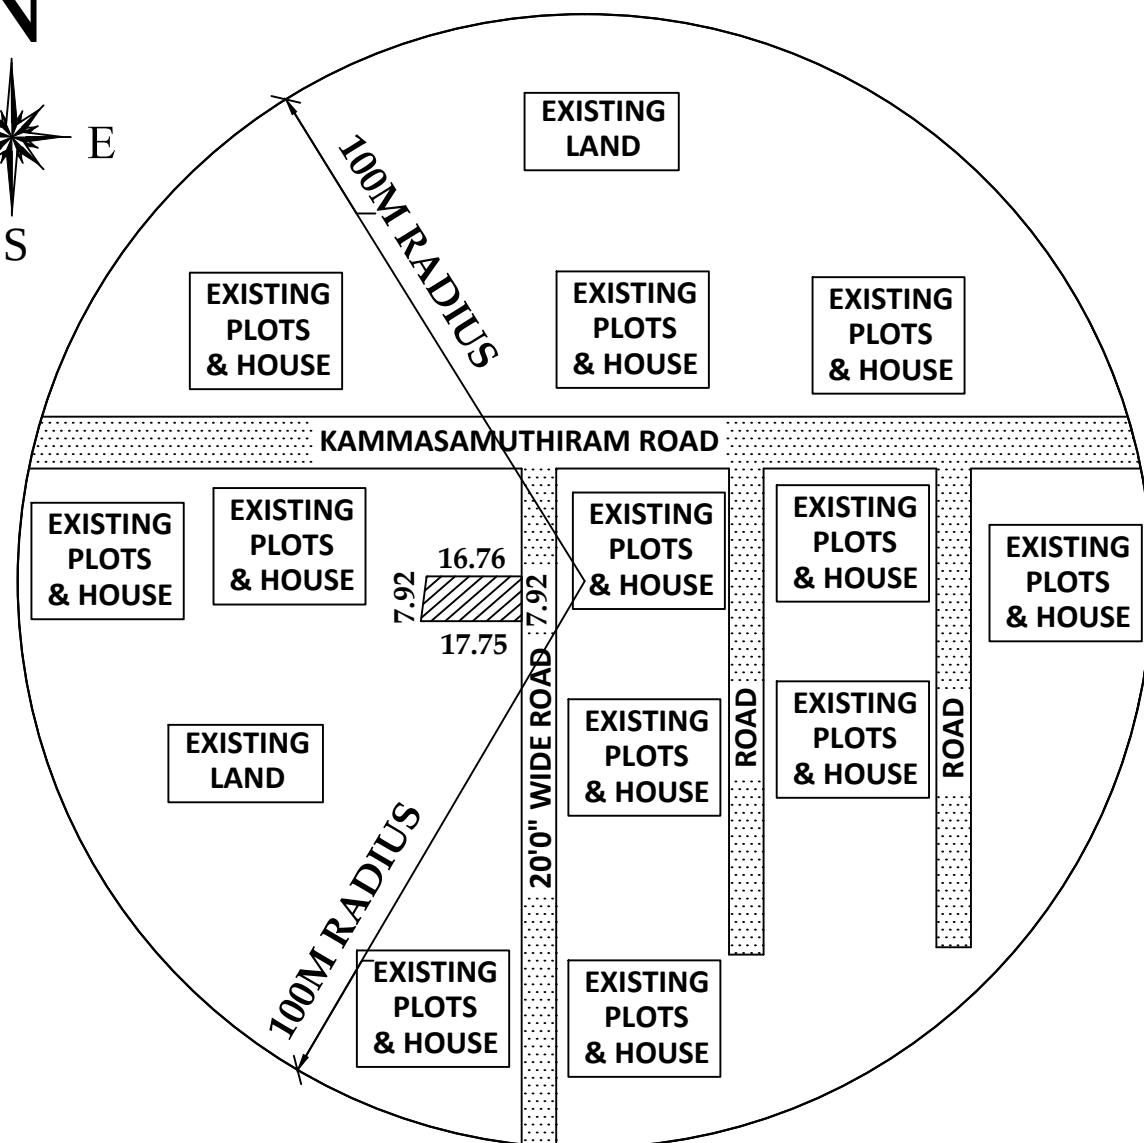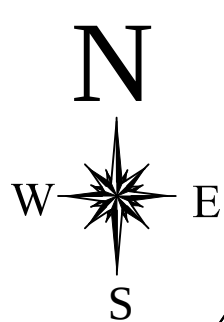


TOPOGRAPHY PLAN - FOR 100M RADIUS


SCALE: 1 INCH = 132 FEET OR 1:1600.

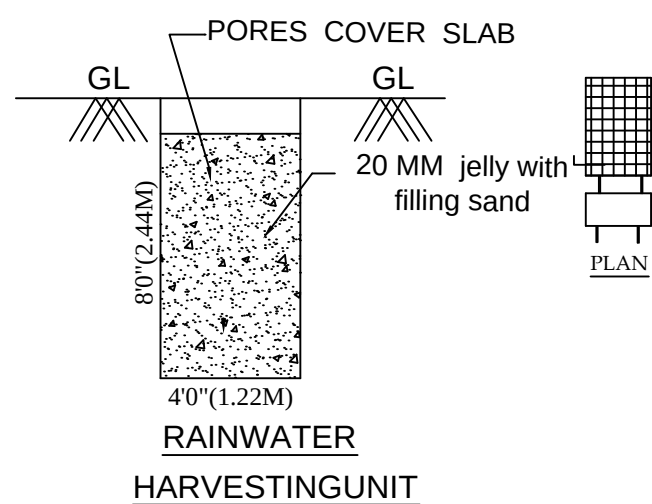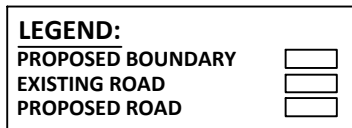


RAINWATER HARVESTING UNIT

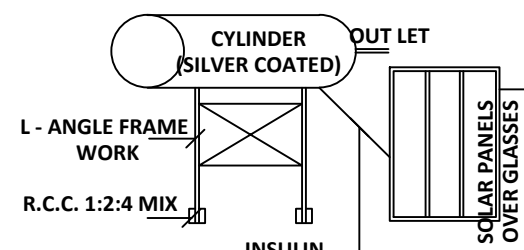


SOLAR ENERGY

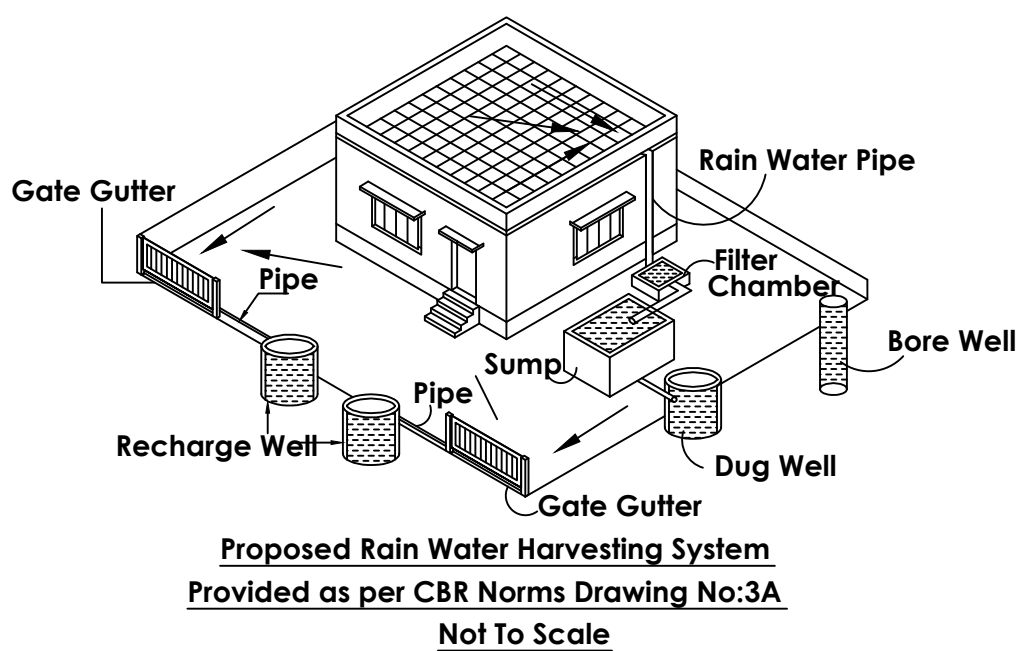


Proposed Rain Water Harvesting System
Provided as per CBR Norms Drawing No:3A
Not To Scale

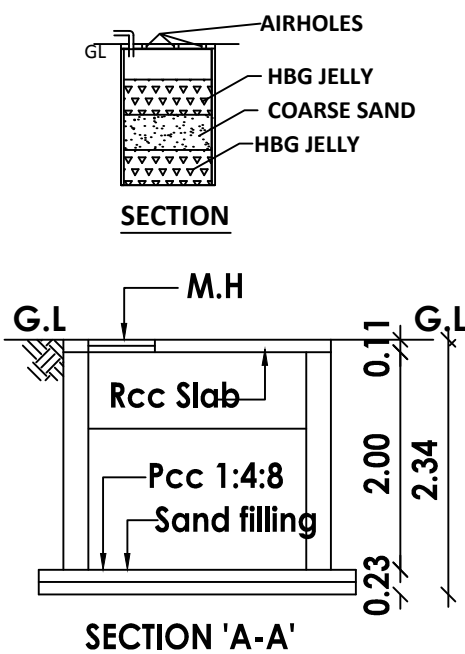


SECTION 'A-A'

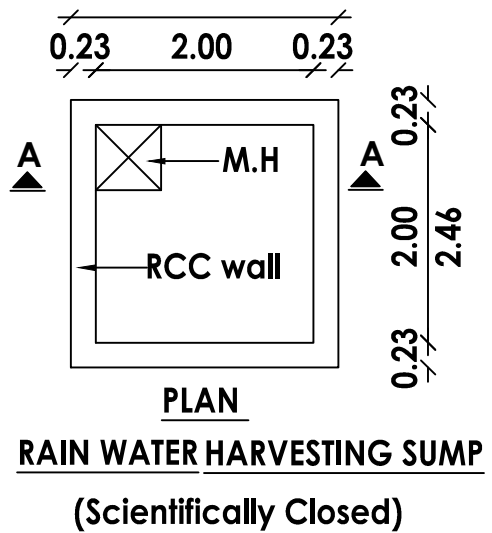

PLAN
RAIN WATER HARVESTING SUMP
(Scientifically Closed)

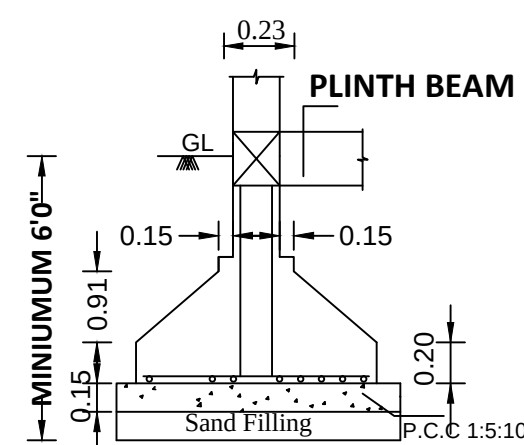


ISOLATED FOOTING
(5'0"X5'0")

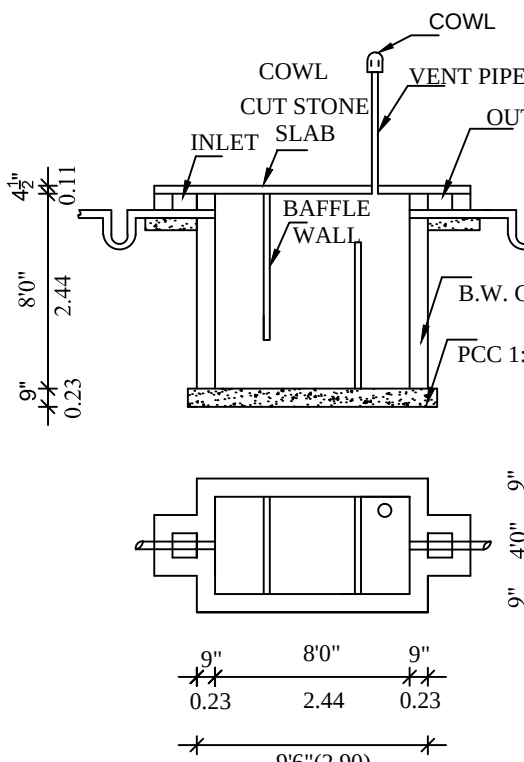

SEPTIC TANK DETAILS

USING 'U' TYPE TRAP 2 NOS
IN INLET, OUTLET & VENTPIPE WILL
BE COVERED WITH MOSQUITO
PROOF COVERING NET IN INNER SIDE
OF VENT PIPE AND TOP OF VENT PIPE


SEPTIC TANK WITH U TRAP

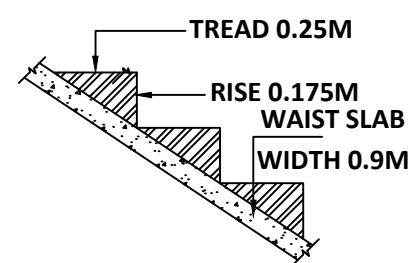


SECTION OF THE STAIRCASE
NOT TO SCALE



PROPOSED 20'0" WIDE STREET

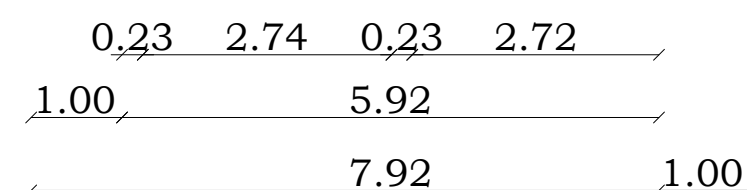

PROPOSED GROUND FLOOR PLAN

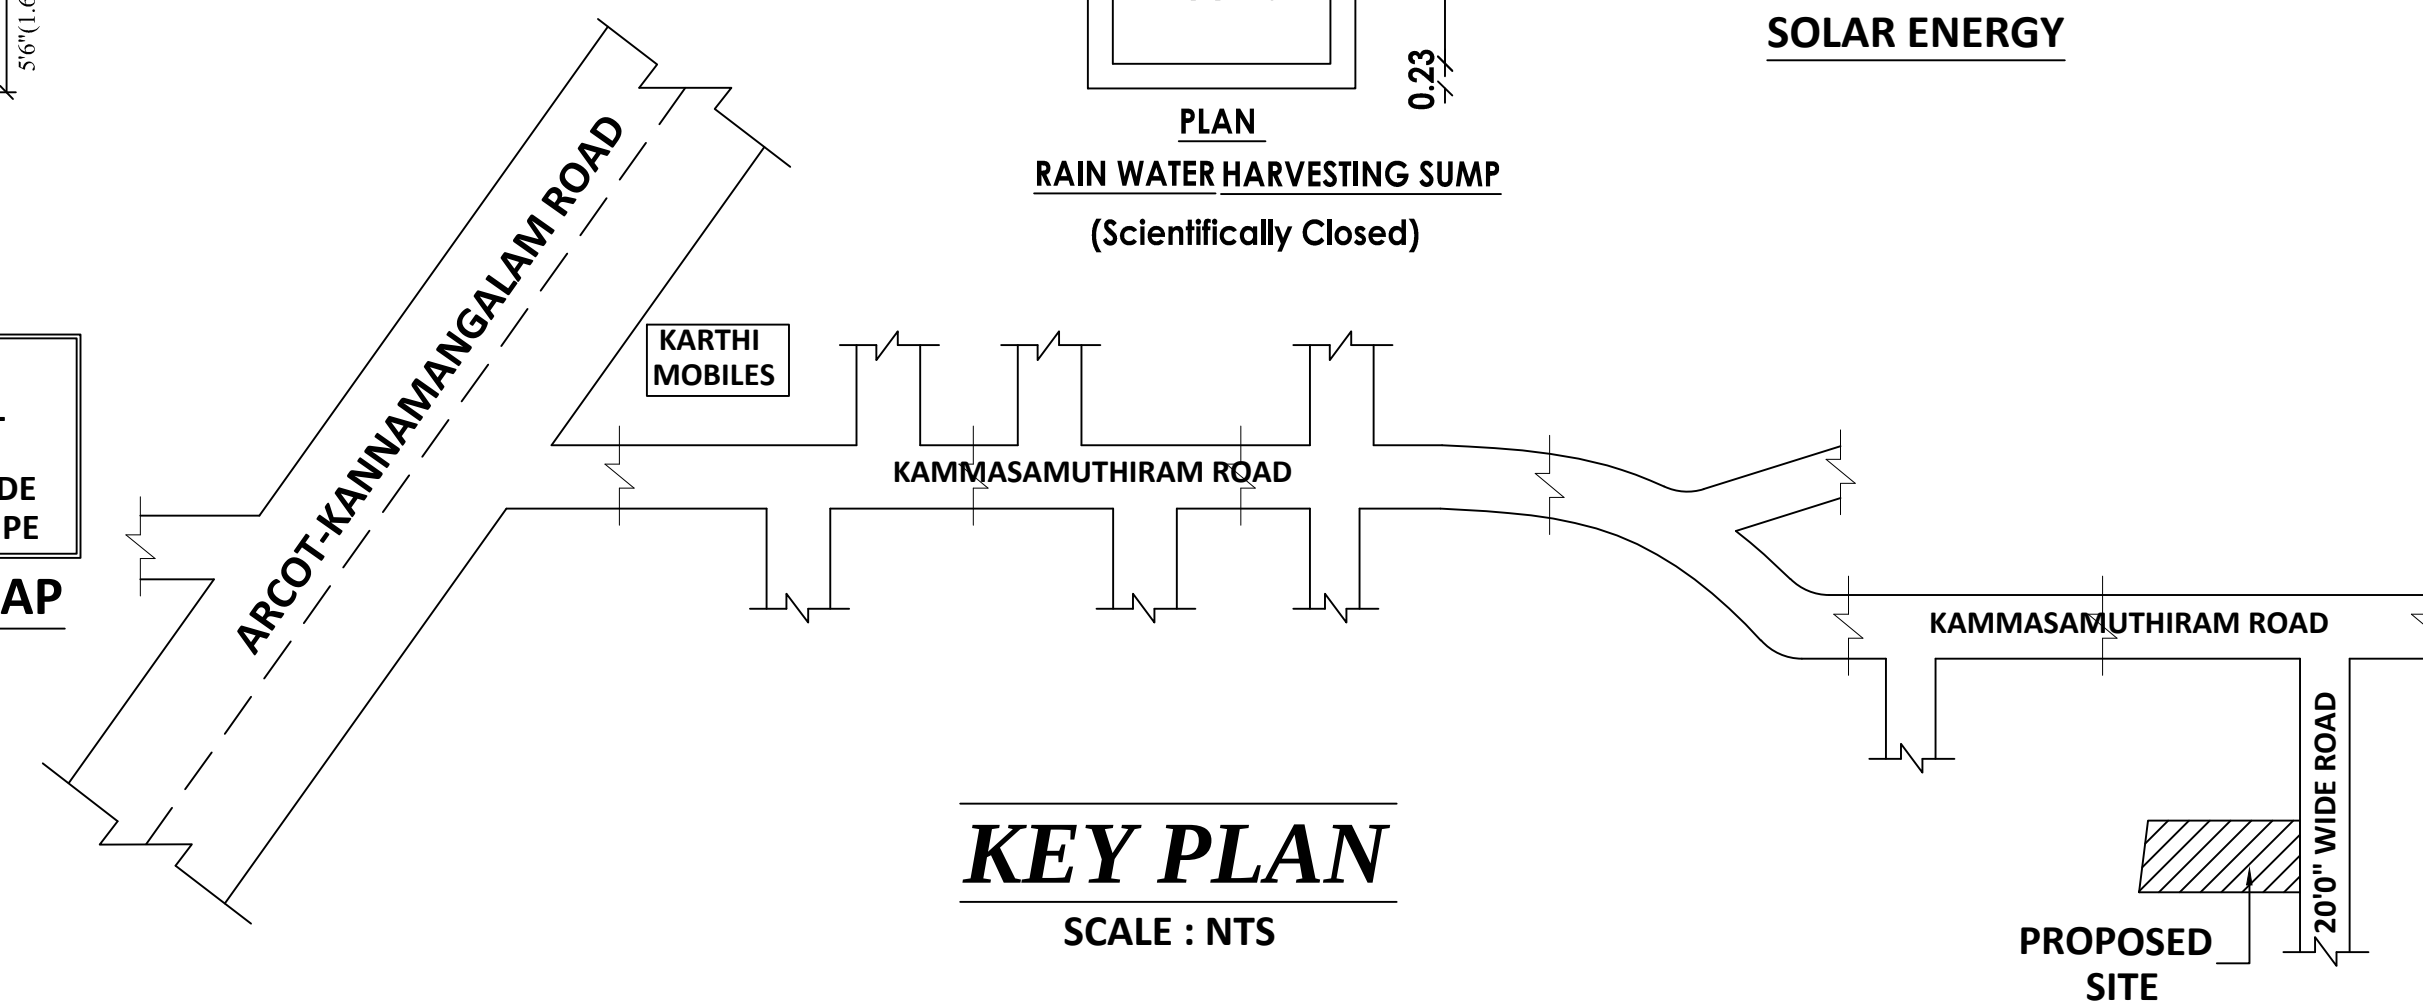

KEY PLAN

SCALE : NTS

SPECIFICATION:

1. PARAPET WALL IN BRICKWORK WITH CM 1:5
2. WEATHERING COURSE WITH FLAT TILES
3. ROOFING WITH CC 1:1½:3 MIX FOR SLAB
4. BRICKWORK IN SUPER STRUCTURE WITH CM 1:5
5. LINTEL CUM SUNSHADE
6. SAND FILLING FOR BASEMENT
7. PCC 1:5:10 CONCRETE FOR BASEMENT
8. PLINTH BEAM

JOINERIES:	SQ.FT	SQ.M
M.D MAIN DOOR	3'6"X7'0"	1.07X2.13
D DOOR	3'0"X7'0"	0.91X2.13
D1 DOOR 1	2'6"X7'0"	0.76X2.13
W WINDOW	5'0"X4'6"	1.52X1.37
W1 WINDOW	4'0"X4'6"	1.22X1.37
W2 WINDOW	3'0"X4'6"	0.91X1.37
GW GRILL WINDOW	5'0"X4'6"	1.52X1.37
V VENTILATOR	4'0"X2'0"	1.22X0.61

NOTE:

OWNER'S BOUNDARY SHOWN IN GREEN
PROPOSED CONSTRUCTION SHOWN IN RED
EXISTING ROAD SHOWN IN YELLOW

STAIRCASE DETAILS:

RISE :6"OR 0.15M TREAD:9"OR 0.23M WIDTH :3'0"OR 1.00M

AREA DETAILS:	SQ.FT	SQ.M
TOTAL AREA OF THE SITE	1472.25	136.78
PROPOSED CONSTRUCTION IN G.F	908.75	84.42
PROPOSED CONS. IN HEAD ROOM	89.25	8.29
OPEN SPACE	563.50	52.36

FLOOR SPACE INDEX:

Floor Space Index: 84.42 / 136.78 = 0.61 < 2

PARKING CALCULATIONS:

25 - 50 SQ.MT = 1 two wheeler parking
GROUND FLOOR = 1 UNIT

APPLICANT SIGNATURE

REGISTERED ENGINEER

Eight ways to know a piece of land before you pay for it.

This report covers one part of the picture. These cover the rest, drawn from the same government records, for any property in Tamil Nadu.

LandLens One

Ask anything about a property and get an answer grounded in live government records, with the sources shown.

[/landlens/one](#)



Verify My Land

Every record check run on one property and returned as a single report.

[/landlens/verify-my-land](#)



Legal Opinion

An advocate's written opinion on the title, built on the records we pull for it.

[/landlens](#)



One Map

Every layer on one map: the parcel, its boundary, zoning, water bodies and what sits around it.

[/landlens/one/map](#)



PriceMap

What land actually changed hands for around this plot, taken from the registered deeds.

[/landlens/pricemap](#)



Build Scope

What you are allowed to build here: floor space, height, coverage and setbacks.

[/landlens/build-scope](#)



Property Tracker

Watch a property and hear about it when something new is registered against it.

[/landlens/property-tracker](#)



Deal Room

Run the transaction in one place: documents, stamping, signatures and the parties.

[/landlens/deal-room](#)



Twenty-four checks you can run yourself, at no cost.

Records and verification

The registers themselves, read for you.

Encumbrance Certificate

Patta and Chitta

Field Measurement Sketch

EC Analyzer

Bank charge check

Court case search

Seller background check

Approval check by survey

Value and duty

What it is worth and what it costs to register.

Guideline value by street

Guideline value by survey

Stamp duty and registration fees

Capital gains

Floor space index

Area unit converter

Zoning and land use

What the plan says can happen on this land.

Land use zone finder

CMDA land use check

Coastal regulation zone

Master plan check

Water bodies finder

Airport height clearance

Registers and directories

Who holds it, and which office keeps the record.

Find your registering office

Temple property check

Waqf property check

RERA register



Every free tool
/tools



Services we run
for you
/services



The LandLens
suite
/landlens/one



Every claim in this document traces back to a government record.

Legal opinions, due diligence and title verification

Building plan, layout and sub-division approvals

Completion and occupancy certificates, regularisation

Escrow, negotiation and NRI property management

Land survey, soil testing, architecture and construction

Verified RealEstate
3/350/2 Mettukuppam,
OMR Thoraipakkam,
Chennai 600 097, India
hello@verified.realestate
+91 9996 12 9996

Prepared from the registers named on the page each finding sits on. Where a register could not be read, this document says so in its place rather than leaving the gap to be read as a clean result.

