

PP

APPROVAL RECORD

Planning Permission


Vellore district, Tamil Nadu

APPROVAL TYPE
Building Plan

ISSUING AUTHORITY
Rural Panchayat


The approval as the planning authority issued it, reproduced in full behind this page.

An approval speaks to what was sanctioned, not to what was built. Completion is a separate record.

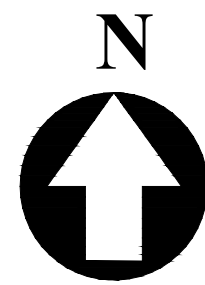


PLAN SHOWING THE PROPOSED CONSTRUCTION OF "S.V GRANITES" FACTORY SHED
AT IN S.F NO: 177/8, 178/4C, PATTA NO: 1885, SERKADU VILLAGE PANCHAYAT,
KATPADI TALUK, VELLORE DISTRICT. SCALE : 1INCH = 8FEET (OR) 1CM=1M


OWNER NAME: MR.G.BALAJI

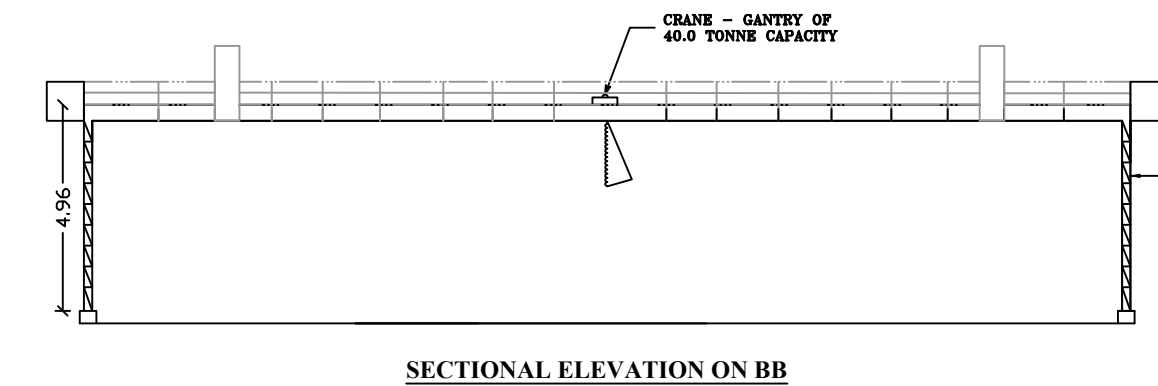


SECTIONAL ELEVATION ON BB

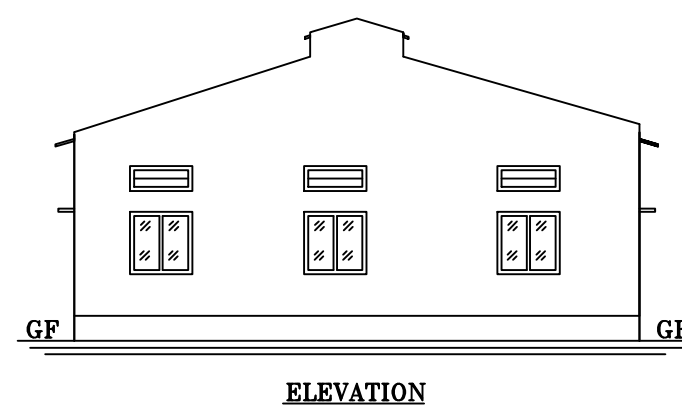


ELEVATION

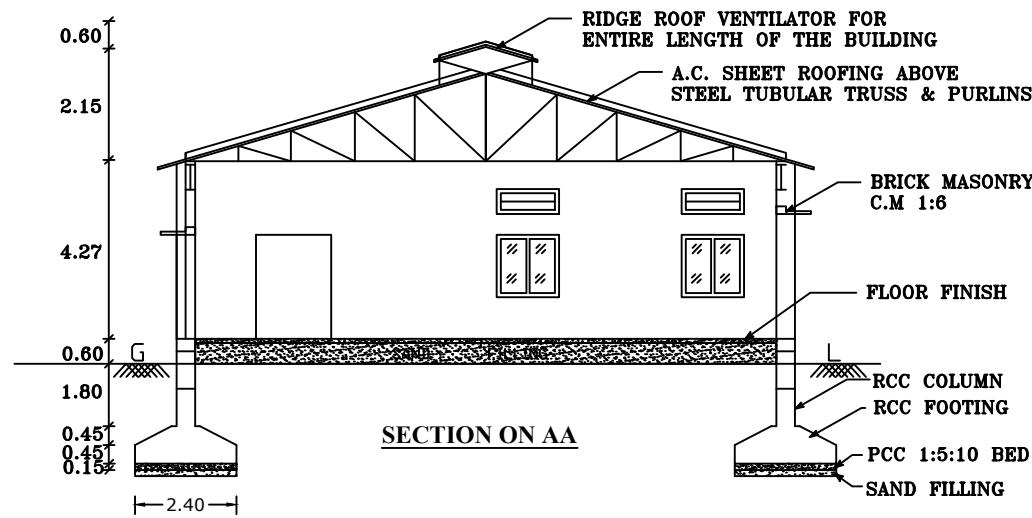


SECTION ON AA

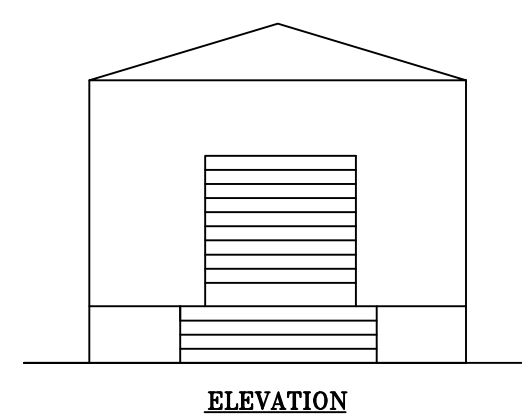


ELEVATION

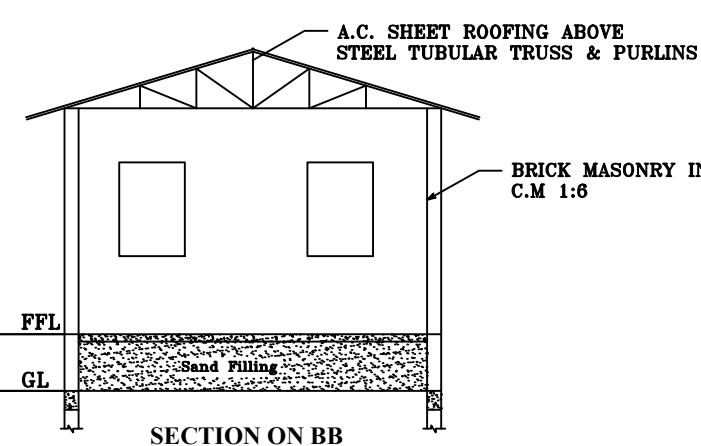


SECTION ON BB

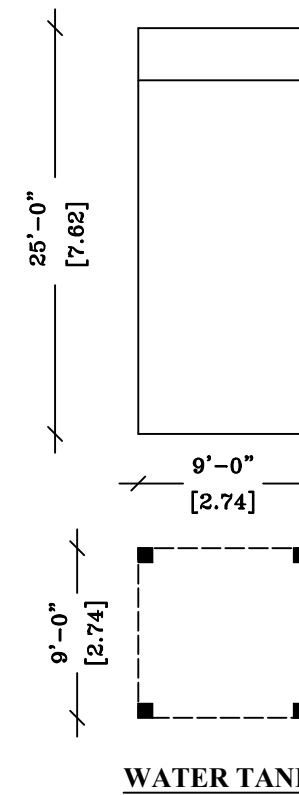


WATER TANK

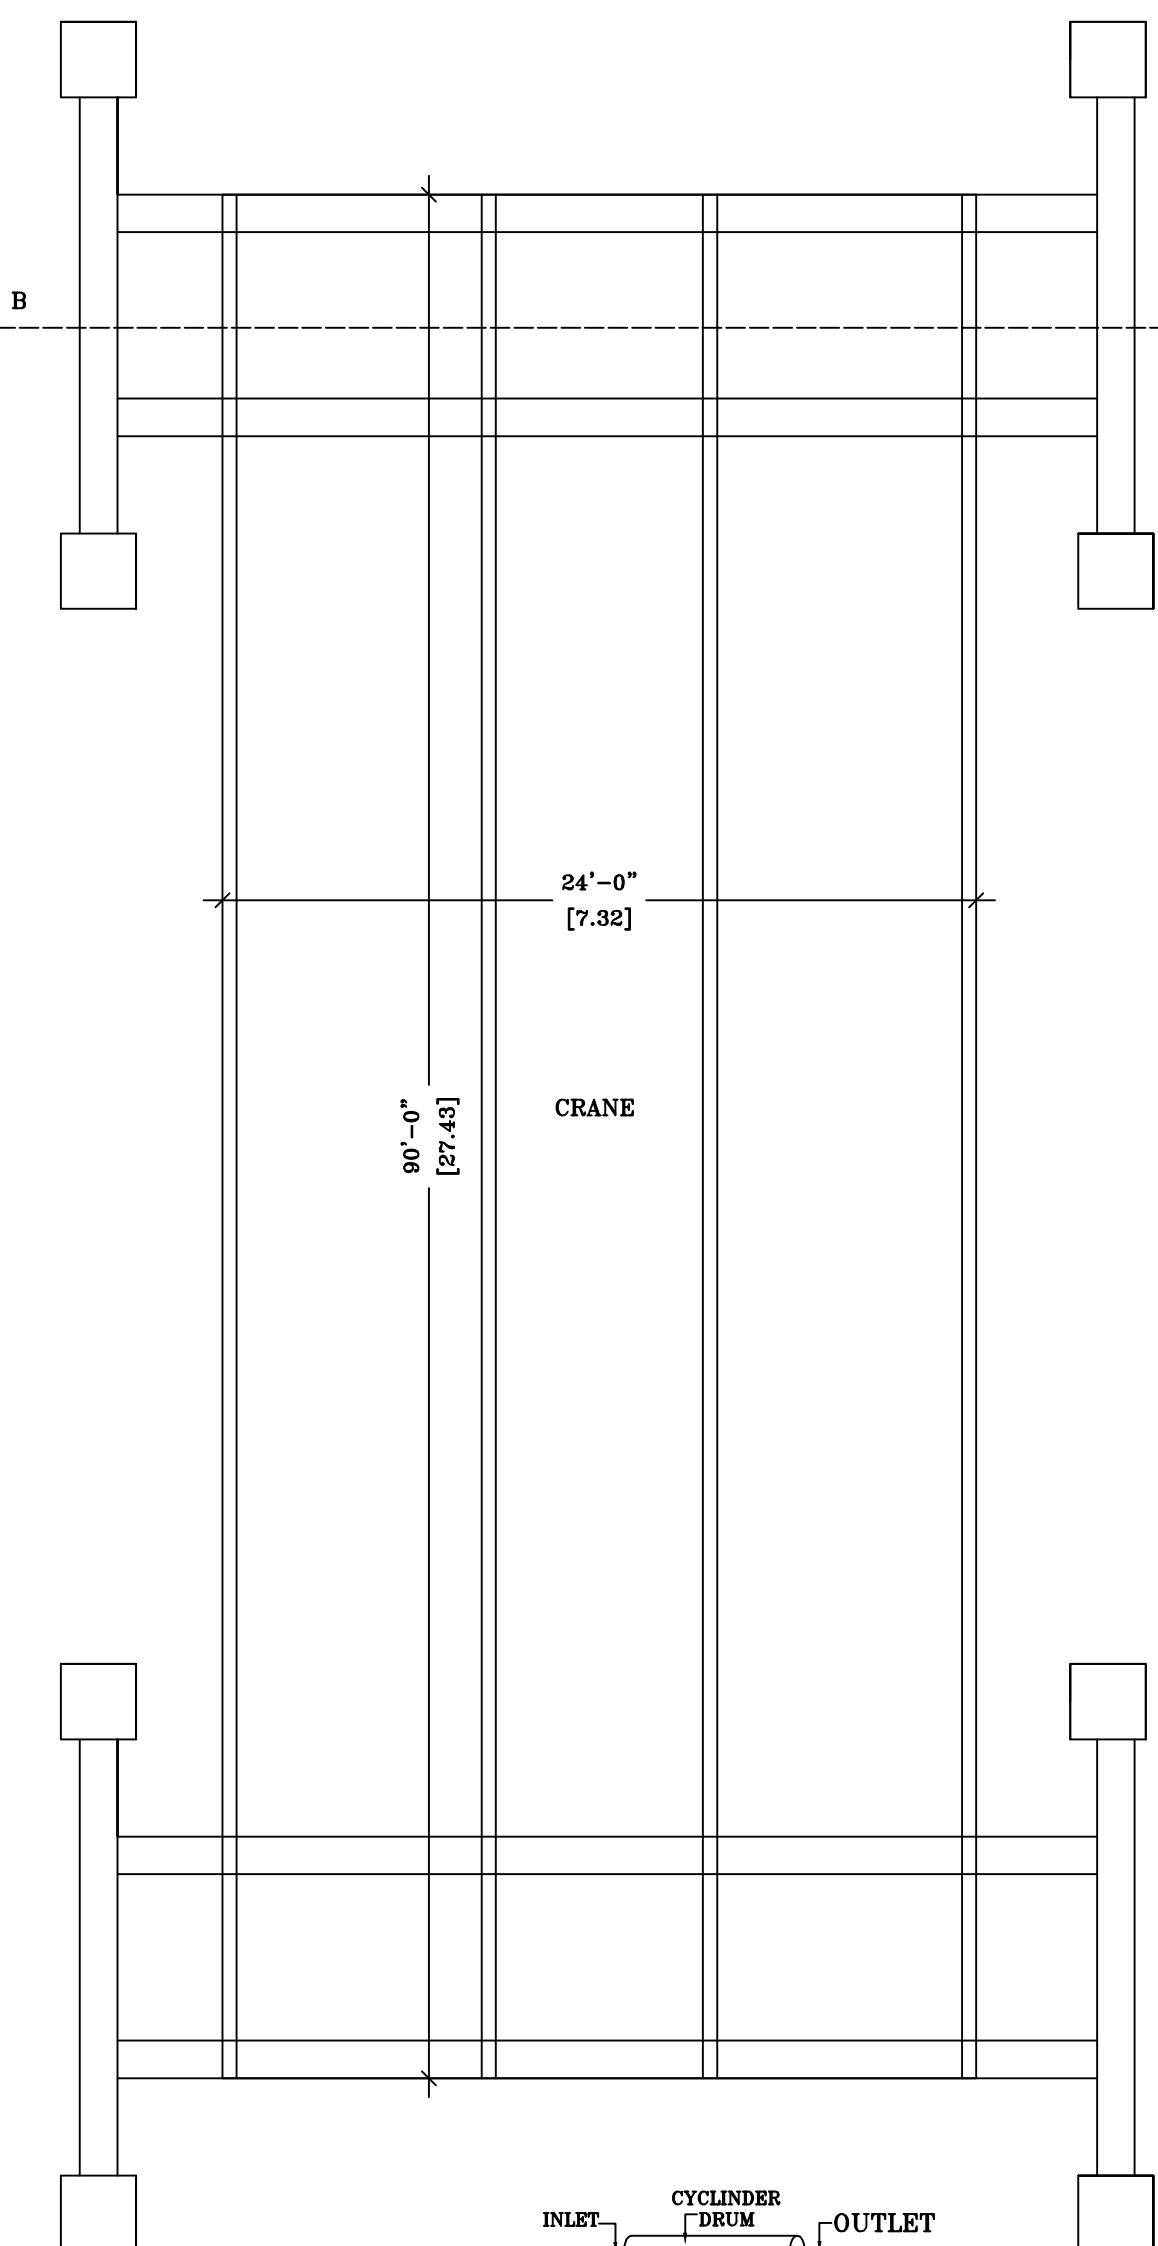


GROUND FLOOR PLAN

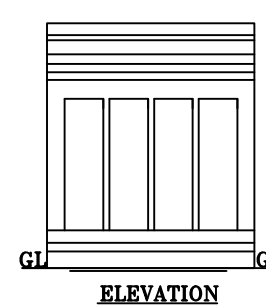


ELEVATION

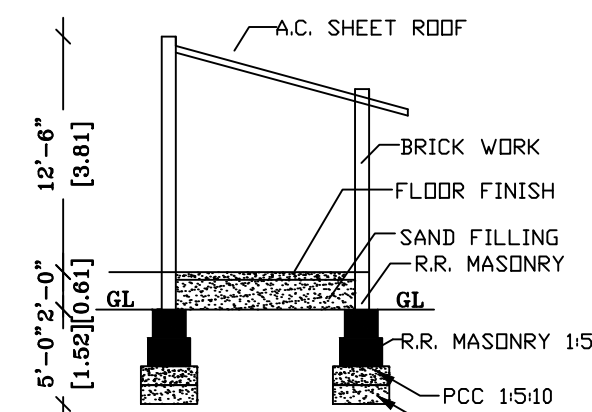


SECTION ON AT 'EE'

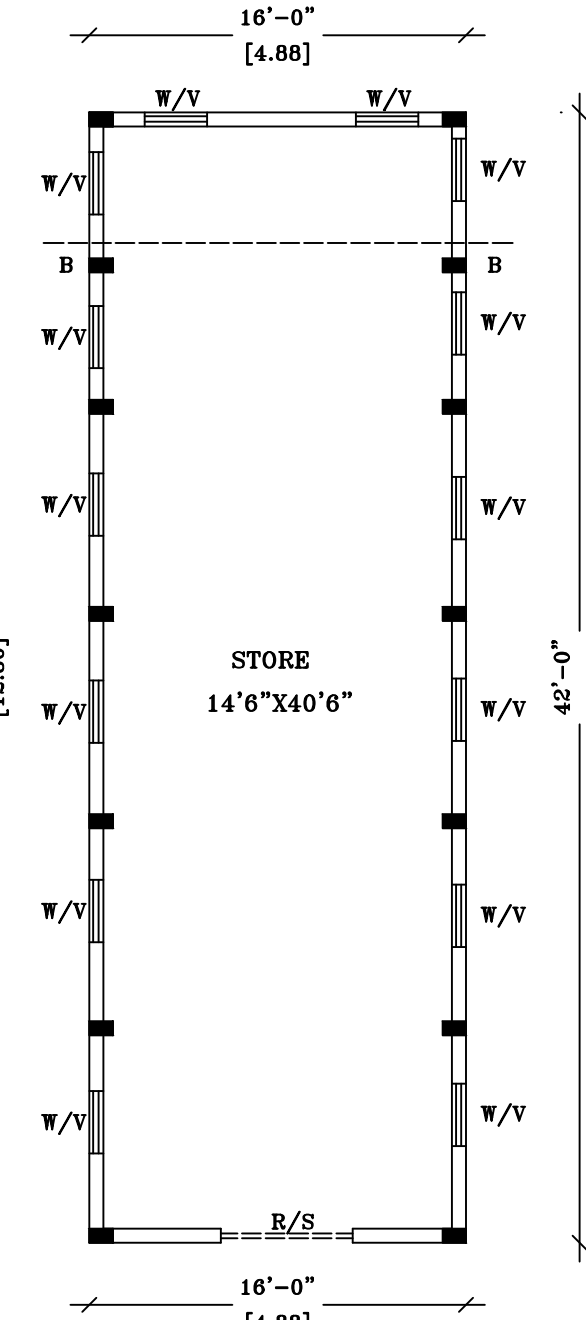


STORE ROOM PLAN

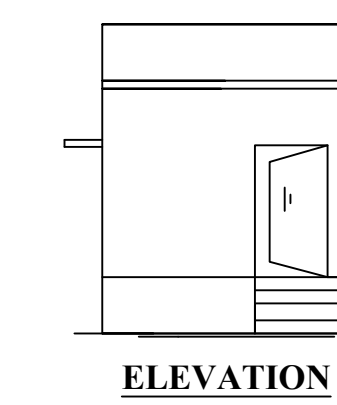


ELEVATION

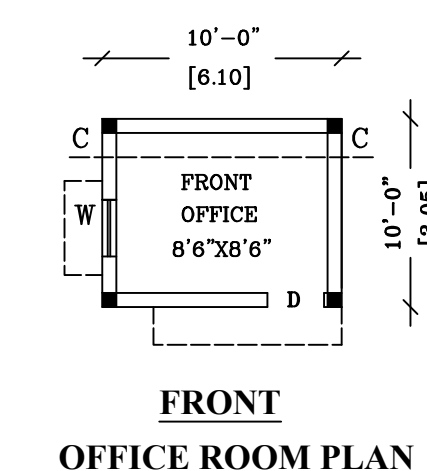


FRONT OFFICE ROOM PLAN

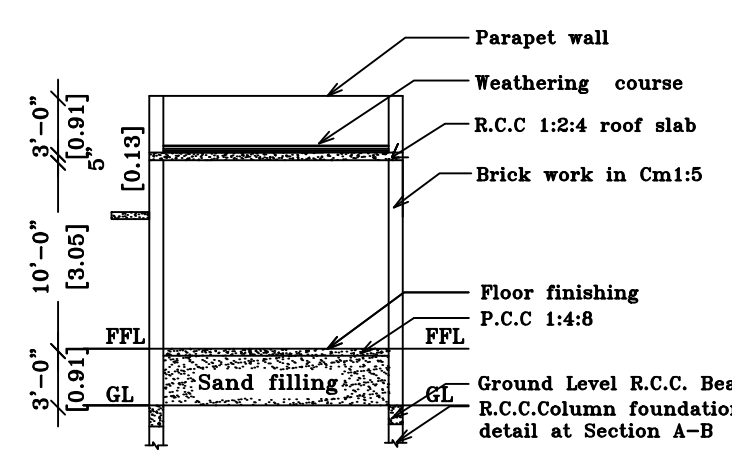


SECTION ON 'CC'

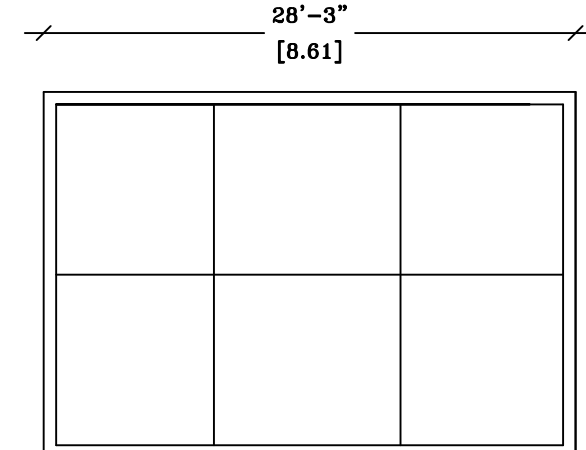

SUMP PLAN

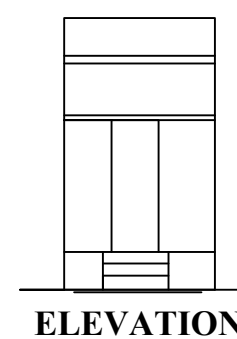


ELEVATION

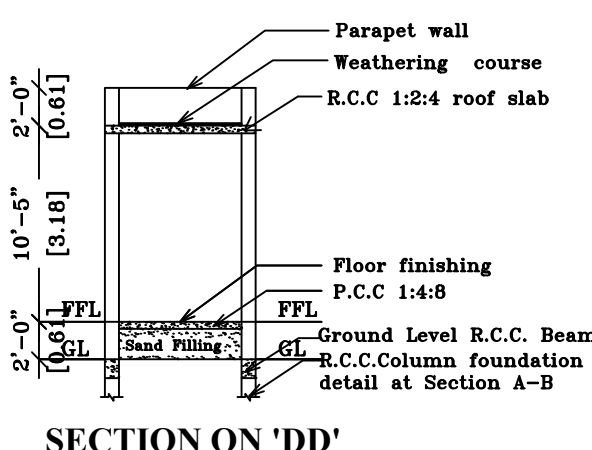


SECTION ON 'DD'


STAIRCASE	FT	M
STAIRWIDTH	3'0"	0.91m
TREAD	0'10"	0.25m
RISE	0'7"	0.17m

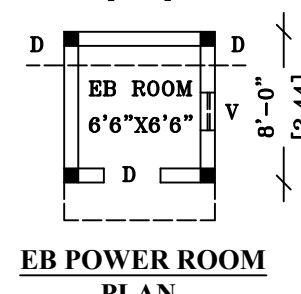


EB POWER ROOM PLAN

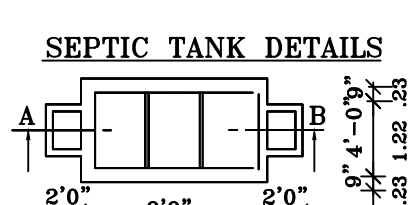


SEPTIC TANK DETAILS

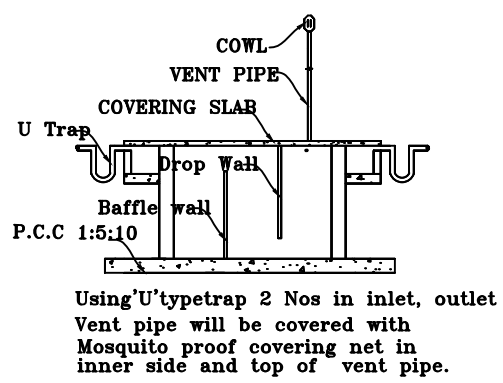


COVERING SLAT

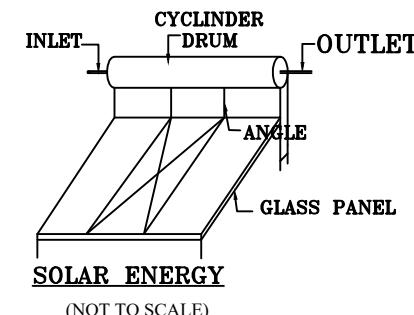


SOLAR ENERGY

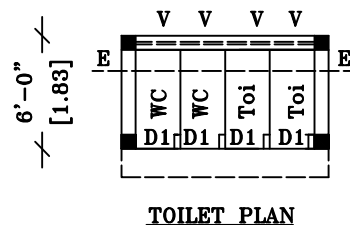

TOILET PLAN

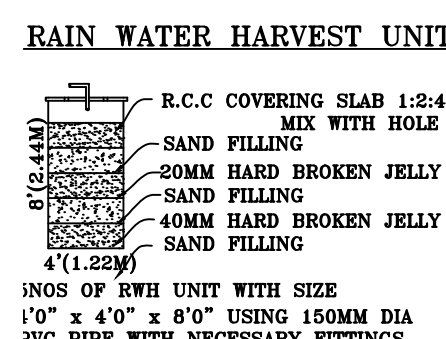

RAIN WATER HARVEST UNIT

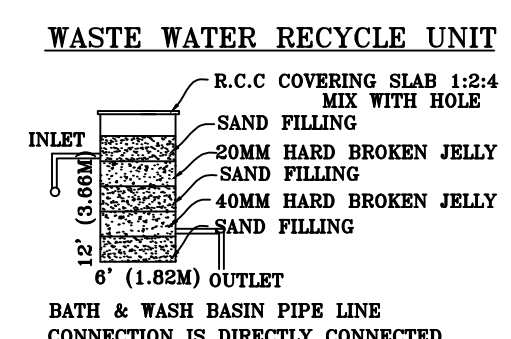

WASTE WATER RECYCLE UNIT

LIST OF SPLIT UP CONNECTED LOAD DETAILS

SL.NO	Details of motor	Capacity
1	Water Motor = 2+5	10HP
2	Multi Cutter = 1N0	60HP
3	Single Blade 3.0m=1N0	70HP
4	Single Blade 2.5m=1N0	46HP
5	Line Polish M/C	143.5HP
6	Gartry Garne	30HP
7	Bore Motar	5HP
8	Compressor	10HP
9	Lingting	5HP
TOTAL		379HP

AREA DETAILS		SQ.FT.	SQ.MT.
TOTAL AREA(23.67 CENTS)		10322.30	958.94
CUTTING MACHINE & POLISHING SHED (A.C SHEET ROOF)		1764.00	163.87
FRONT OFFICE ROOM (RCC ROOF)		100.00	9.29
EB POWER ROOM (RCC ROOF)		64.00	5.94
TOILET (AC SHEET ROOF)		60.00	5.57
OPEN SPACE		8334.30	184.67
JOINERIES		FT	M
RS	RS	10'0" X 10'0"	3.05 X 3.05
O	OPEN	10'0" X 7'0"	3.05 X 2.13
D1	DOOR	2'6" X 6'6"	0.76 X 1.98
W/V	WINDOW	3'0" X 7'0"	0.91 X 2.13
V	VENTILATOR	3'0" X 2'0"	0.91 X 0.61
GW	GRILLWINDOW	3'0" X 4'6"	0.91 X 1.38

LEGEND
OWNER'S BOUNDARY SHOWN IN GREEN
PROPOSED CONSTRUCTION SHOWN IN RED
EXISTING ROAD SHOWN IN YELLOW
EXISTING BUILDING SHOWN IN BLUE

G. Balaji

APPLICANT'S SIGNATURE

S. SENAR, D.C.E.,
REGISTERED ENGINEER-GH
Regd. No. RE/2018/016VCMG
"ANNAI ARUL COMPLEX"
27/10, 8th West Cross Road,
Gandhi Nagar, VELLORE - 632 006

ENGINEER

OFFICE USE

Eight ways to know a piece of land before you pay for it.

This report covers one part of the picture. These cover the rest, drawn from the same government records, for any property in Tamil Nadu.

LandLens One

Ask anything about a property and get an answer grounded in live government records, with the sources shown.

[/landlens/one](#)



Verify My Land

Every record check run on one property and returned as a single report.

[/landlens/verify-my-land](#)



Legal Opinion

An advocate's written opinion on the title, built on the records we pull for it.

[/landlens](#)



One Map

Every layer on one map: the parcel, its boundary, zoning, water bodies and what sits around it.

[/landlens/one/map](#)



PriceMap

What land actually changed hands for around this plot, taken from the registered deeds.

[/landlens/pricemap](#)



Build Scope

What you are allowed to build here: floor space, height, coverage and setbacks.

[/landlens/build-scope](#)



Property Tracker

Watch a property and hear about it when something new is registered against it.

[/landlens/property-tracker](#)



Deal Room

Run the transaction in one place: documents, stamping, signatures and the parties.

[/landlens/deal-room](#)



Twenty-four checks you can run yourself, at no cost.

Records and verification

The registers themselves, read for you.

Encumbrance Certificate

Patta and Chitta

Field Measurement Sketch

EC Analyzer

Bank charge check

Court case search

Seller background check

Approval check by survey

Zoning and land use

What the plan says can happen on this land.

Land use zone finder

CMDA land use check

Coastal regulation zone

Master plan check

Water bodies finder

Airport height clearance

Value and duty

What it is worth and what it costs to register.

Guideline value by street

Guideline value by survey

Stamp duty and registration fees

Capital gains

Floor space index

Area unit converter

Registers and directories

Who holds it, and which office keeps the record.

Find your registering office

Temple property check

Waqf property check

RERA register



Every free tool
/tools



Services we run
for you
/services



The LandLens
suite
/landlens/one



Every claim in this document traces back to a government record.

Legal opinions, due diligence and title verification

Building plan, layout and sub-division approvals

Completion and occupancy certificates, regularisation

Escrow, negotiation and NRI property management

Land survey, soil testing, architecture and construction

Verified RealEstate
3/350/2 Mettukuppam,
OMR Thoraipakkam,
Chennai 600 097, India
hello@verified.realestate
+91 9996 12 9996

Prepared from the registers named on the page each finding sits on. Where a register could not be read, this document says so in its place rather than leaving the gap to be read as a clean result.

