

PP

APPROVAL RECORD

Planning Permission

Vellore district, Tamil Nadu

APPROVAL TYPE

Building Plan

ISSUING AUTHORITY

Rural Panchayat


The approval as the planning authority issued it, reproduced in full behind this page.

An approval speaks to what was sanctioned, not to what was built. Completion is a separate record.


PLAN SHOWING THE PROPOSED CONSTRUCTION OF CAR SHOW ROOM IN BASEMENT, GROUND, FIRST, SECOND & THIRD FLOOR
AT S.F.NO: 241/2, 242/2A2A, 243/1A1A, VENKATAPURAM VILLAGE, VELLORE TALUK & DISTRICT.

ALL DIMENSIONS ARE IN METER .

SCALE - 1:100.

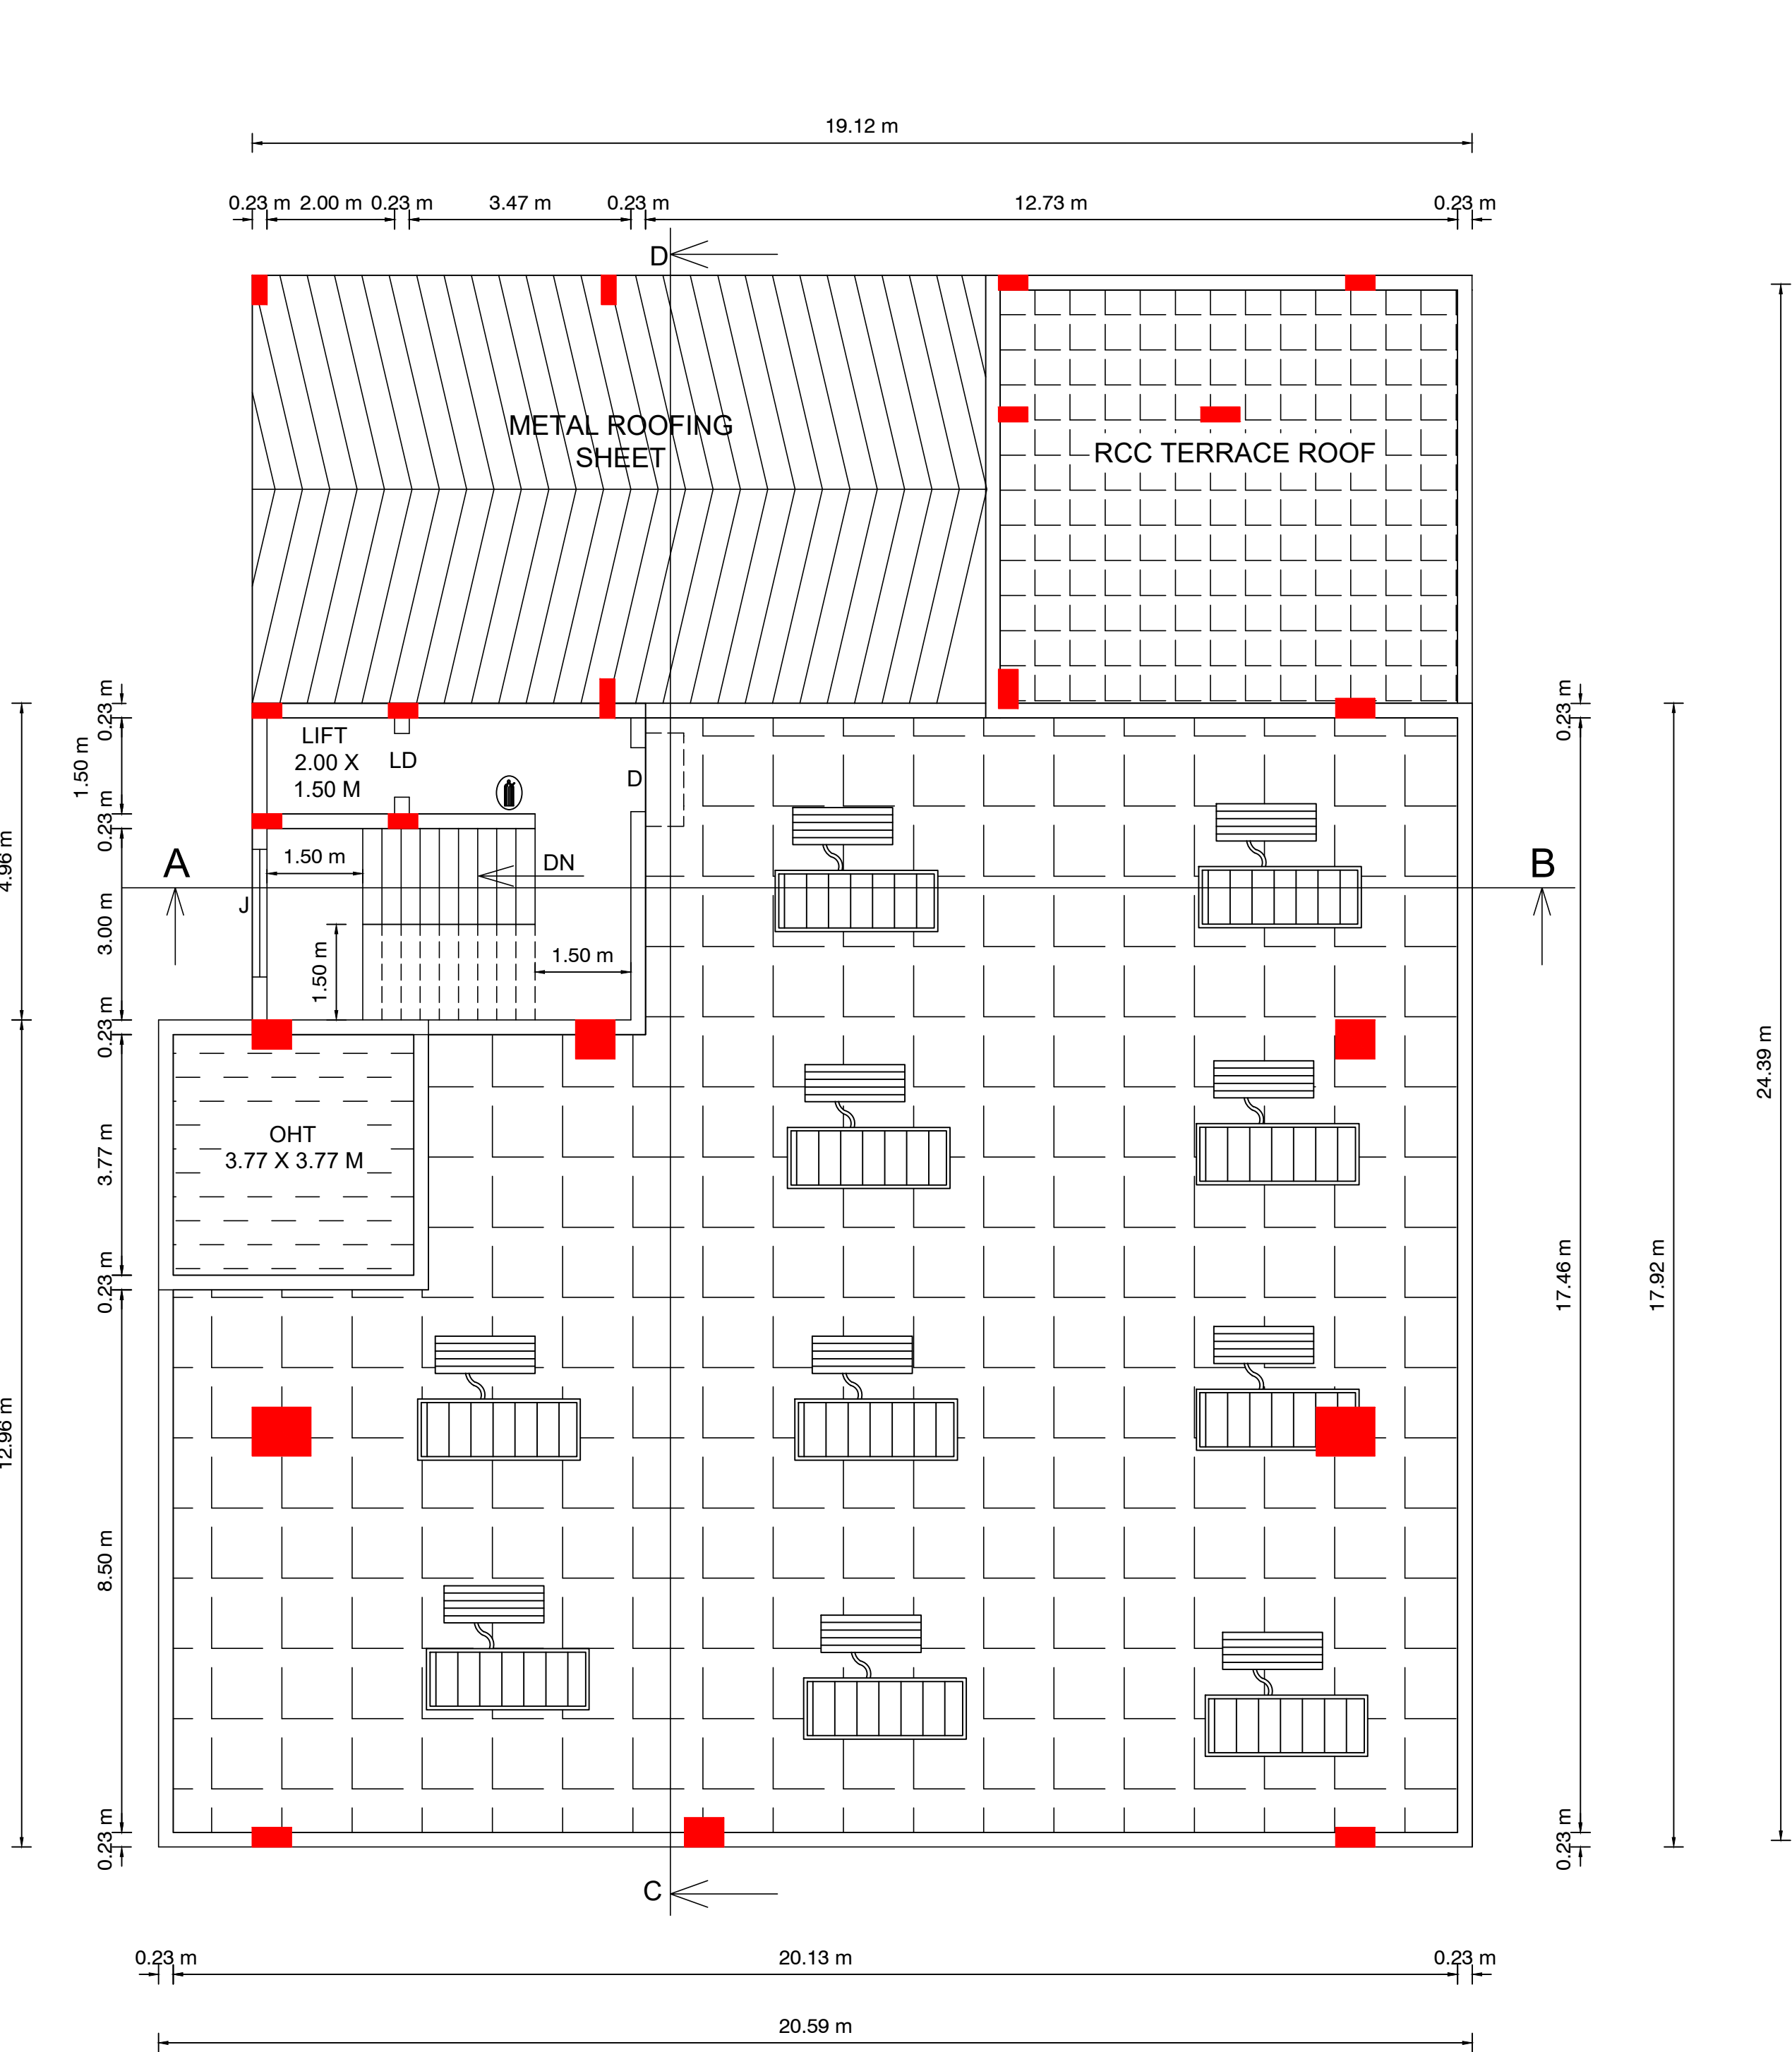

TERRACE FLOOR PLAN

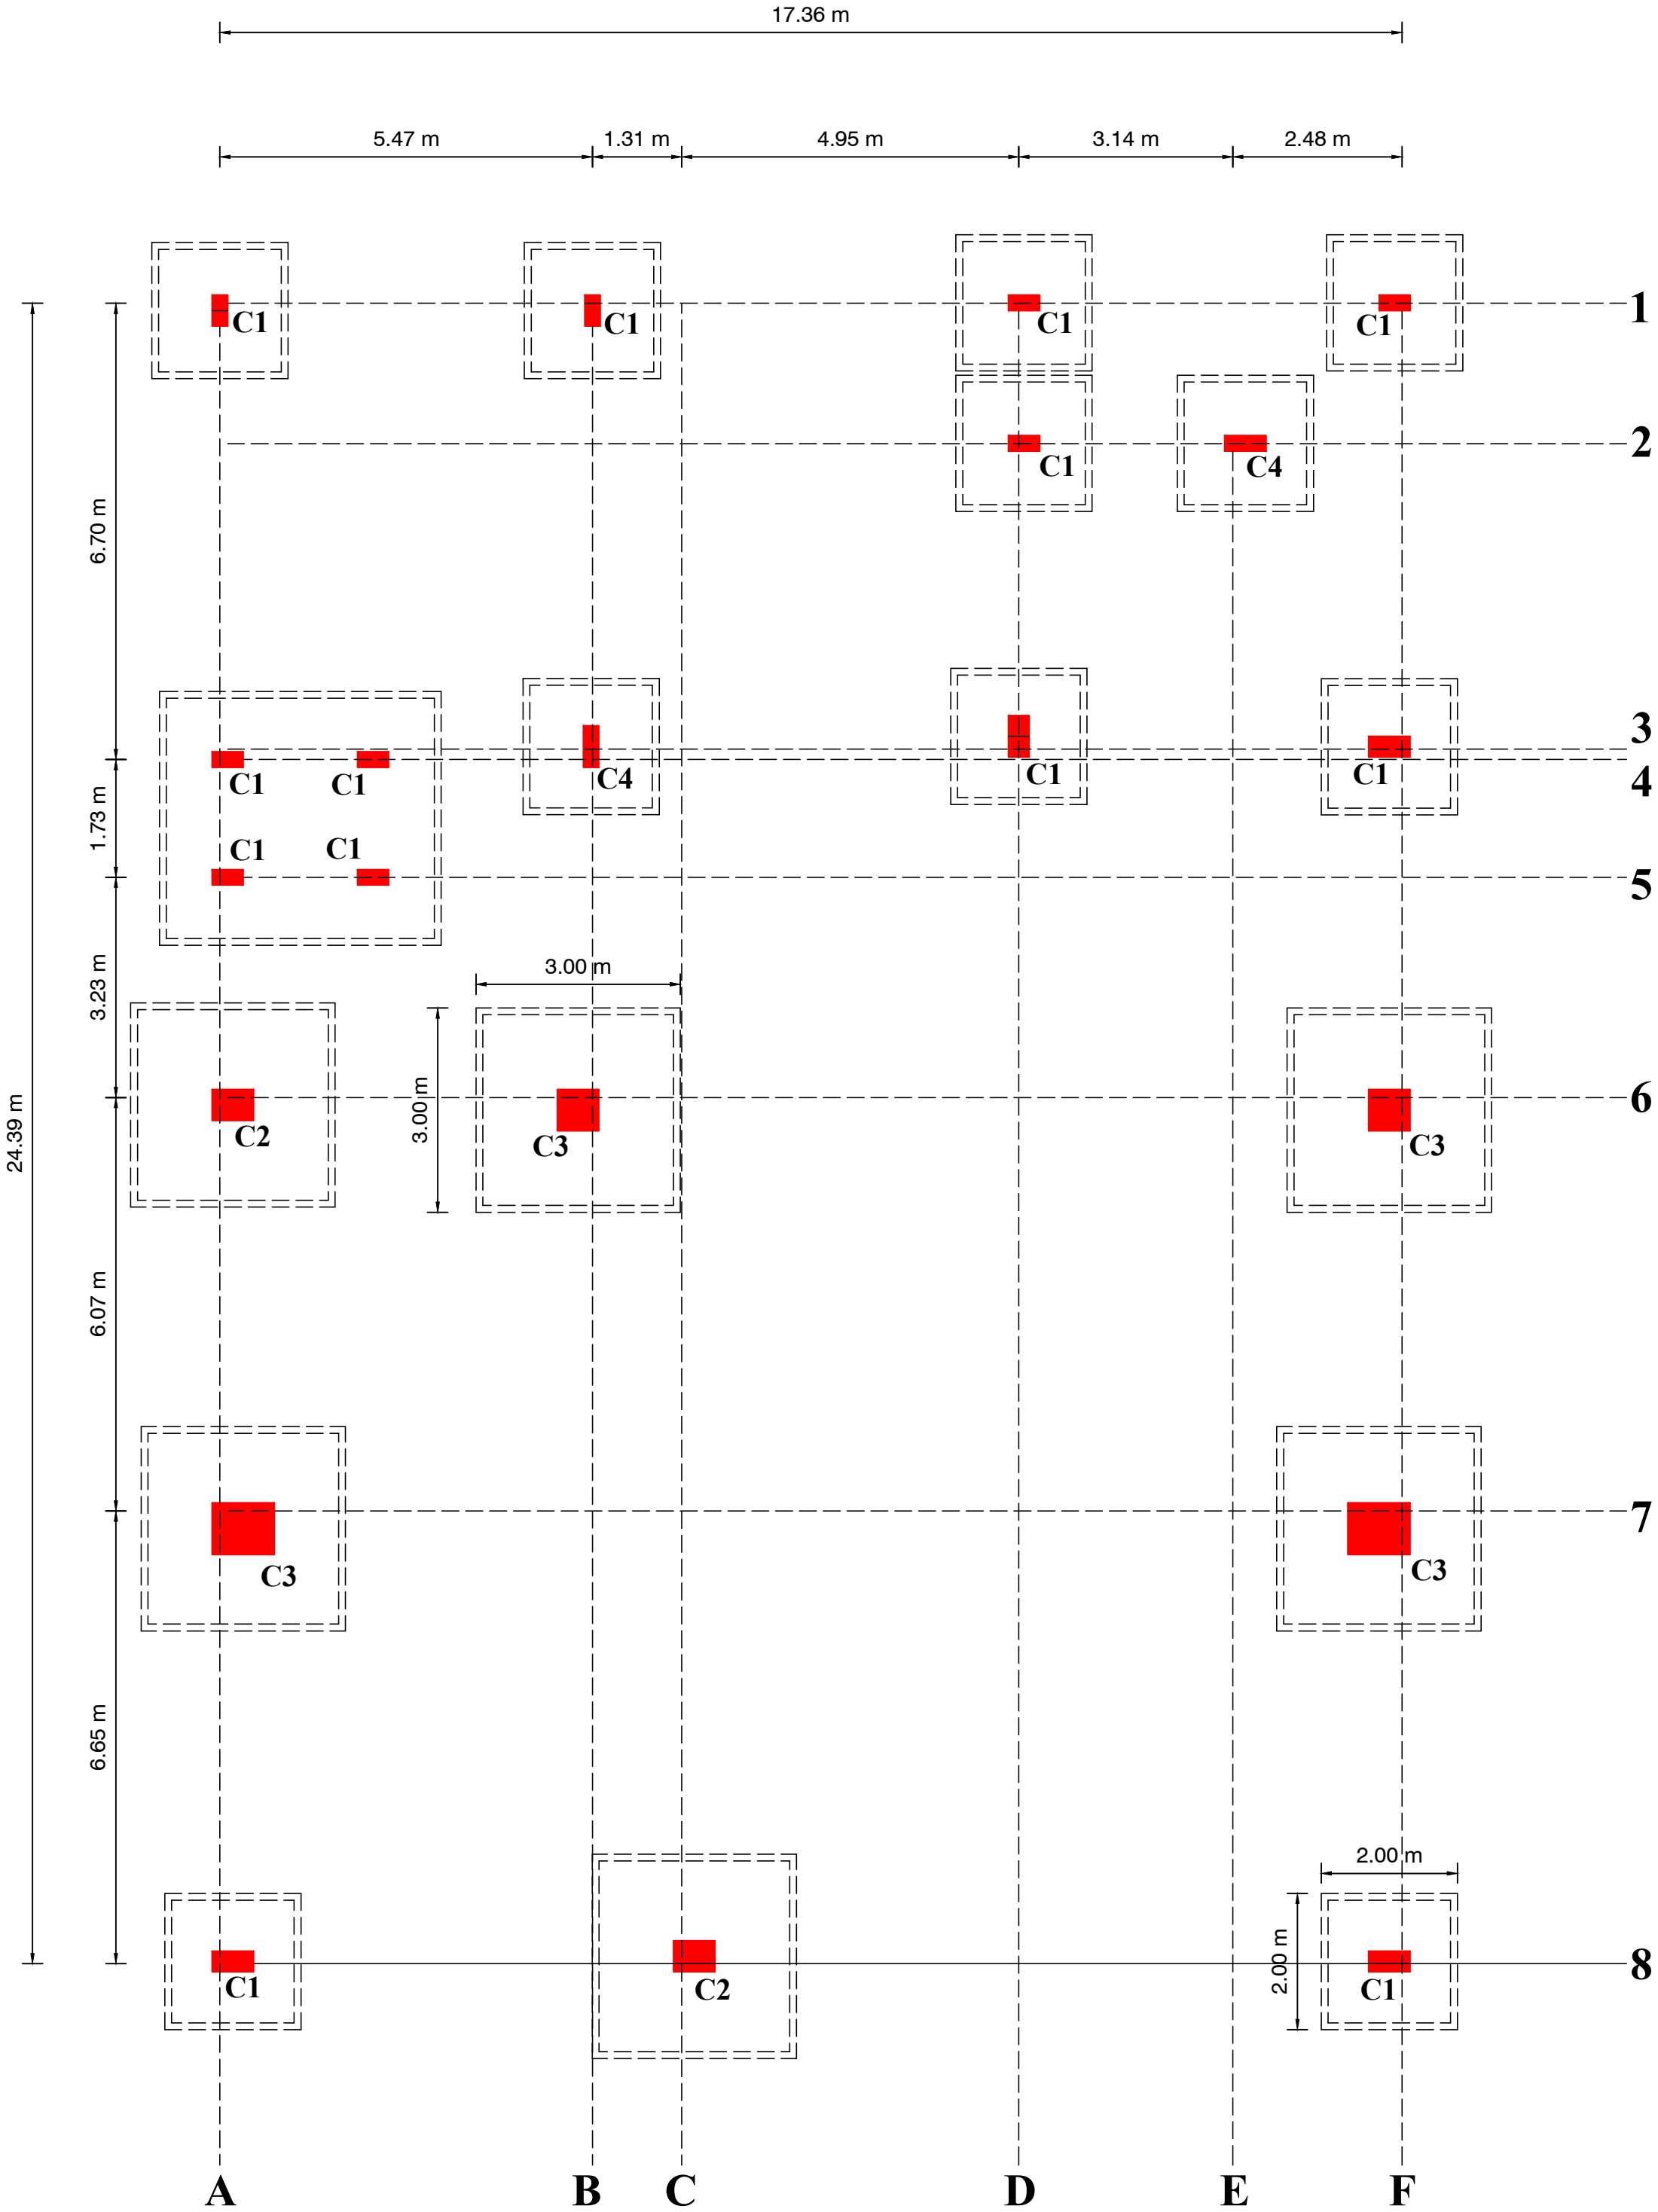

COLUMN POSITION DETAILS

C1 - 0.23 X 0.45
C2 - 0.45 X 0.61
C3 - 0.61 X 0.61
C4 - 0.23 X 0.61

NOTE :-

 FIRE EXTINGUISHER.
DW ----- DRINKING WATER

AREA DETAILS :

AREA OF SITE (as per patta) 2612.00 SQ.MT

FLOOR	FSI AREA	NON - FSI AREA	BUILTUP AREA
BASEMENT FLOOR	497.26	--	497.26
GROUND FLOOR	412.82	--	412.82
FIRST FLOOR	361.69	--	361.69
SECOND FLOOR	361.69	--	361.69
THIRD FLOOR	361.69	--	361.69
TERRACE FLOOR	--	31.98	31.98
TOTAL AREA	1995.15	31.98	2027.13

FLOOR SPACE INDEX (FSI) :

Floor space index:

$$\frac{\text{FSI AREA}}{\text{SITE AREA}} = \frac{1995.15}{2612.00} = 0.76 < 2.0$$

PARKING DETAILS:

FOR PANCHAYAT FLOOR AREA ABOVE 75 SQ.M

1 CAR SPACE AND 1 TWO WHEELER SPACE FOR
EVER 75 SQ.M OR PART THEREOF EXCLUDING THE FIRST 75 SQ.M

PARKING REQUIRED :

CAR PARKING - 27 Nos.
TWO WHEELER PARKING - 27 Nos.

PARKING PROVIDED :

CAR PARKING - 28 Nos. (27 & 28 PH PARKING)
TWO WHEELER PARKING - 27 Nos.

JOINERY DETAILS:

TYPE	DESCRIPTION	IN METER
RS	ROLLING SHUTTER	4.41 x 2.44
GD	GLASS DOOR	1.83 x 2.44
D	DOOR	1.00 x 2.13
D1	DOOR	0.76 x 2.13
LD	LIFT DOOR	1.00 x 2.13
W	WINDOW	1.83 x 1.52
W1	WINDOW	1.22 x 1.52
V	VENTILATOR	2.00 x 0.76
V1	VENTILATOR	0.91 x 0.61
J	JOLLY	2.00 x 1.22



APPLICANT


Er. S. MALUVU, M.E(Soil)., (Ph.D.)
Govt. Registered Geotechnical Engineer
Regd. No.: GTE/FEB-2028/001
No. 116, Officers Town, 4th Street,
Anaiyur, Madurai - 625 017,
Ph: +91 87788 44986
Email: rvcsgteochmaluvu@gmail.com

GEO TECH ENGINEER


Er. C. PALANI, DCE.,
Construction & Consulting Engineer,
DTCP Reg. No: CE / May-2025 / 008
No. 97/1, First Floor, Nethaji Stadium Road,
Vellore - 632 001. Ph: 97879 01582

CONSTRUCTION ENGINEER


Er. T. R. VASUDEVAN, ME.,
DTCP SE/GR-1/MAR 2025/005
22, Kothanda Ramaswamy Koil Street,
Thuthipattu, Vellore - 632 011,
Mob.: 77089 63505

STRUCTURAL ENGINEER


Er. J. HARI PRASAD, B.E.,
Registered Engineer
DTCP Reg. No.RE/Gr-II/July-2024/28
No: 97/1, First Floor, Nethaji Stadium Road,
Vellore - 632 001. Mobile: 8667606855.

REGISTERED ENGINEER

SHEET NO: 3/4

NOTE :-



FLOOR	FSI AREA	NON - FSI AREA	BUILTUP AREA
BASEMENT FLOOR	497.26	--	497.26
GROUND FLOOR	412.82	--	412.82
FIRST FLOOR	361.69	--	361.69
SECOND FLOOR	361.69	--	361.69
THIRD FLOOR	361.69	--	361.69
TERRACE FLOOR	--	31.98	31.98
TOTAL AREA	1995.15	31.98	2027.13

Floor space index:

FOR PANCHAYAT FLOOR AREA ABOVE 75 SQ.M
1 CAR SPACE AND 1 TWO WHEELER SPACE FOR
EVER 75 SQ.M OR PART THEREOF EXCLUDING THE FIRST 75 SQ.M

CAR PARKING	-	27 Nos.
TWO WHEELER PARKING	-	27 Nos.
<u>PARKING PROVIDED :</u>		
CAR PARKING	-	28 Nos. (27 & 28 PH PARKING)
TWO WHEELER PARKING	-	27 Nos.

TYPE	DESCRIPTION	IN METER
RS	ROLLING SHUTTER	4.41 x 2.44
GD	GLASS DOOR	1.83 x 2.44
D	DOOR	1.00 x 2.13
D1	DOOR	0.76 x 2.13
LD	LIFT DOOR	1.00 x 2.13
W	WINDOW	1.83 x 1.52
W1	WINDOW	1.22 x 1.52
V	VENTILATOR	2.00 x 0.76
V1	VENTILATOR	0.91 x 0.61
J	JOLLY	2.00 x 1.22

APPLICANT

CONSTRUCTION ENGINEER


GEO TECH ENGINEER

STRUCTURAL ENGINEER

REGISTERED ENGINEER

PLAN SHOWING THE PROPOSED CONSTRUCTION OF CAR SHOW ROOM IN BASEMENT, GROUND, FIRST, SECOND & THIRD FLOOR AT S.F.NO: 241/2, 242/2A2A, 243/1A1A, VENKATAPURAM VILLAGE, VELLORE TALUK & DISTRICT.

ALL DIMENSIONS ARE IN METER SCALE - 1:100.

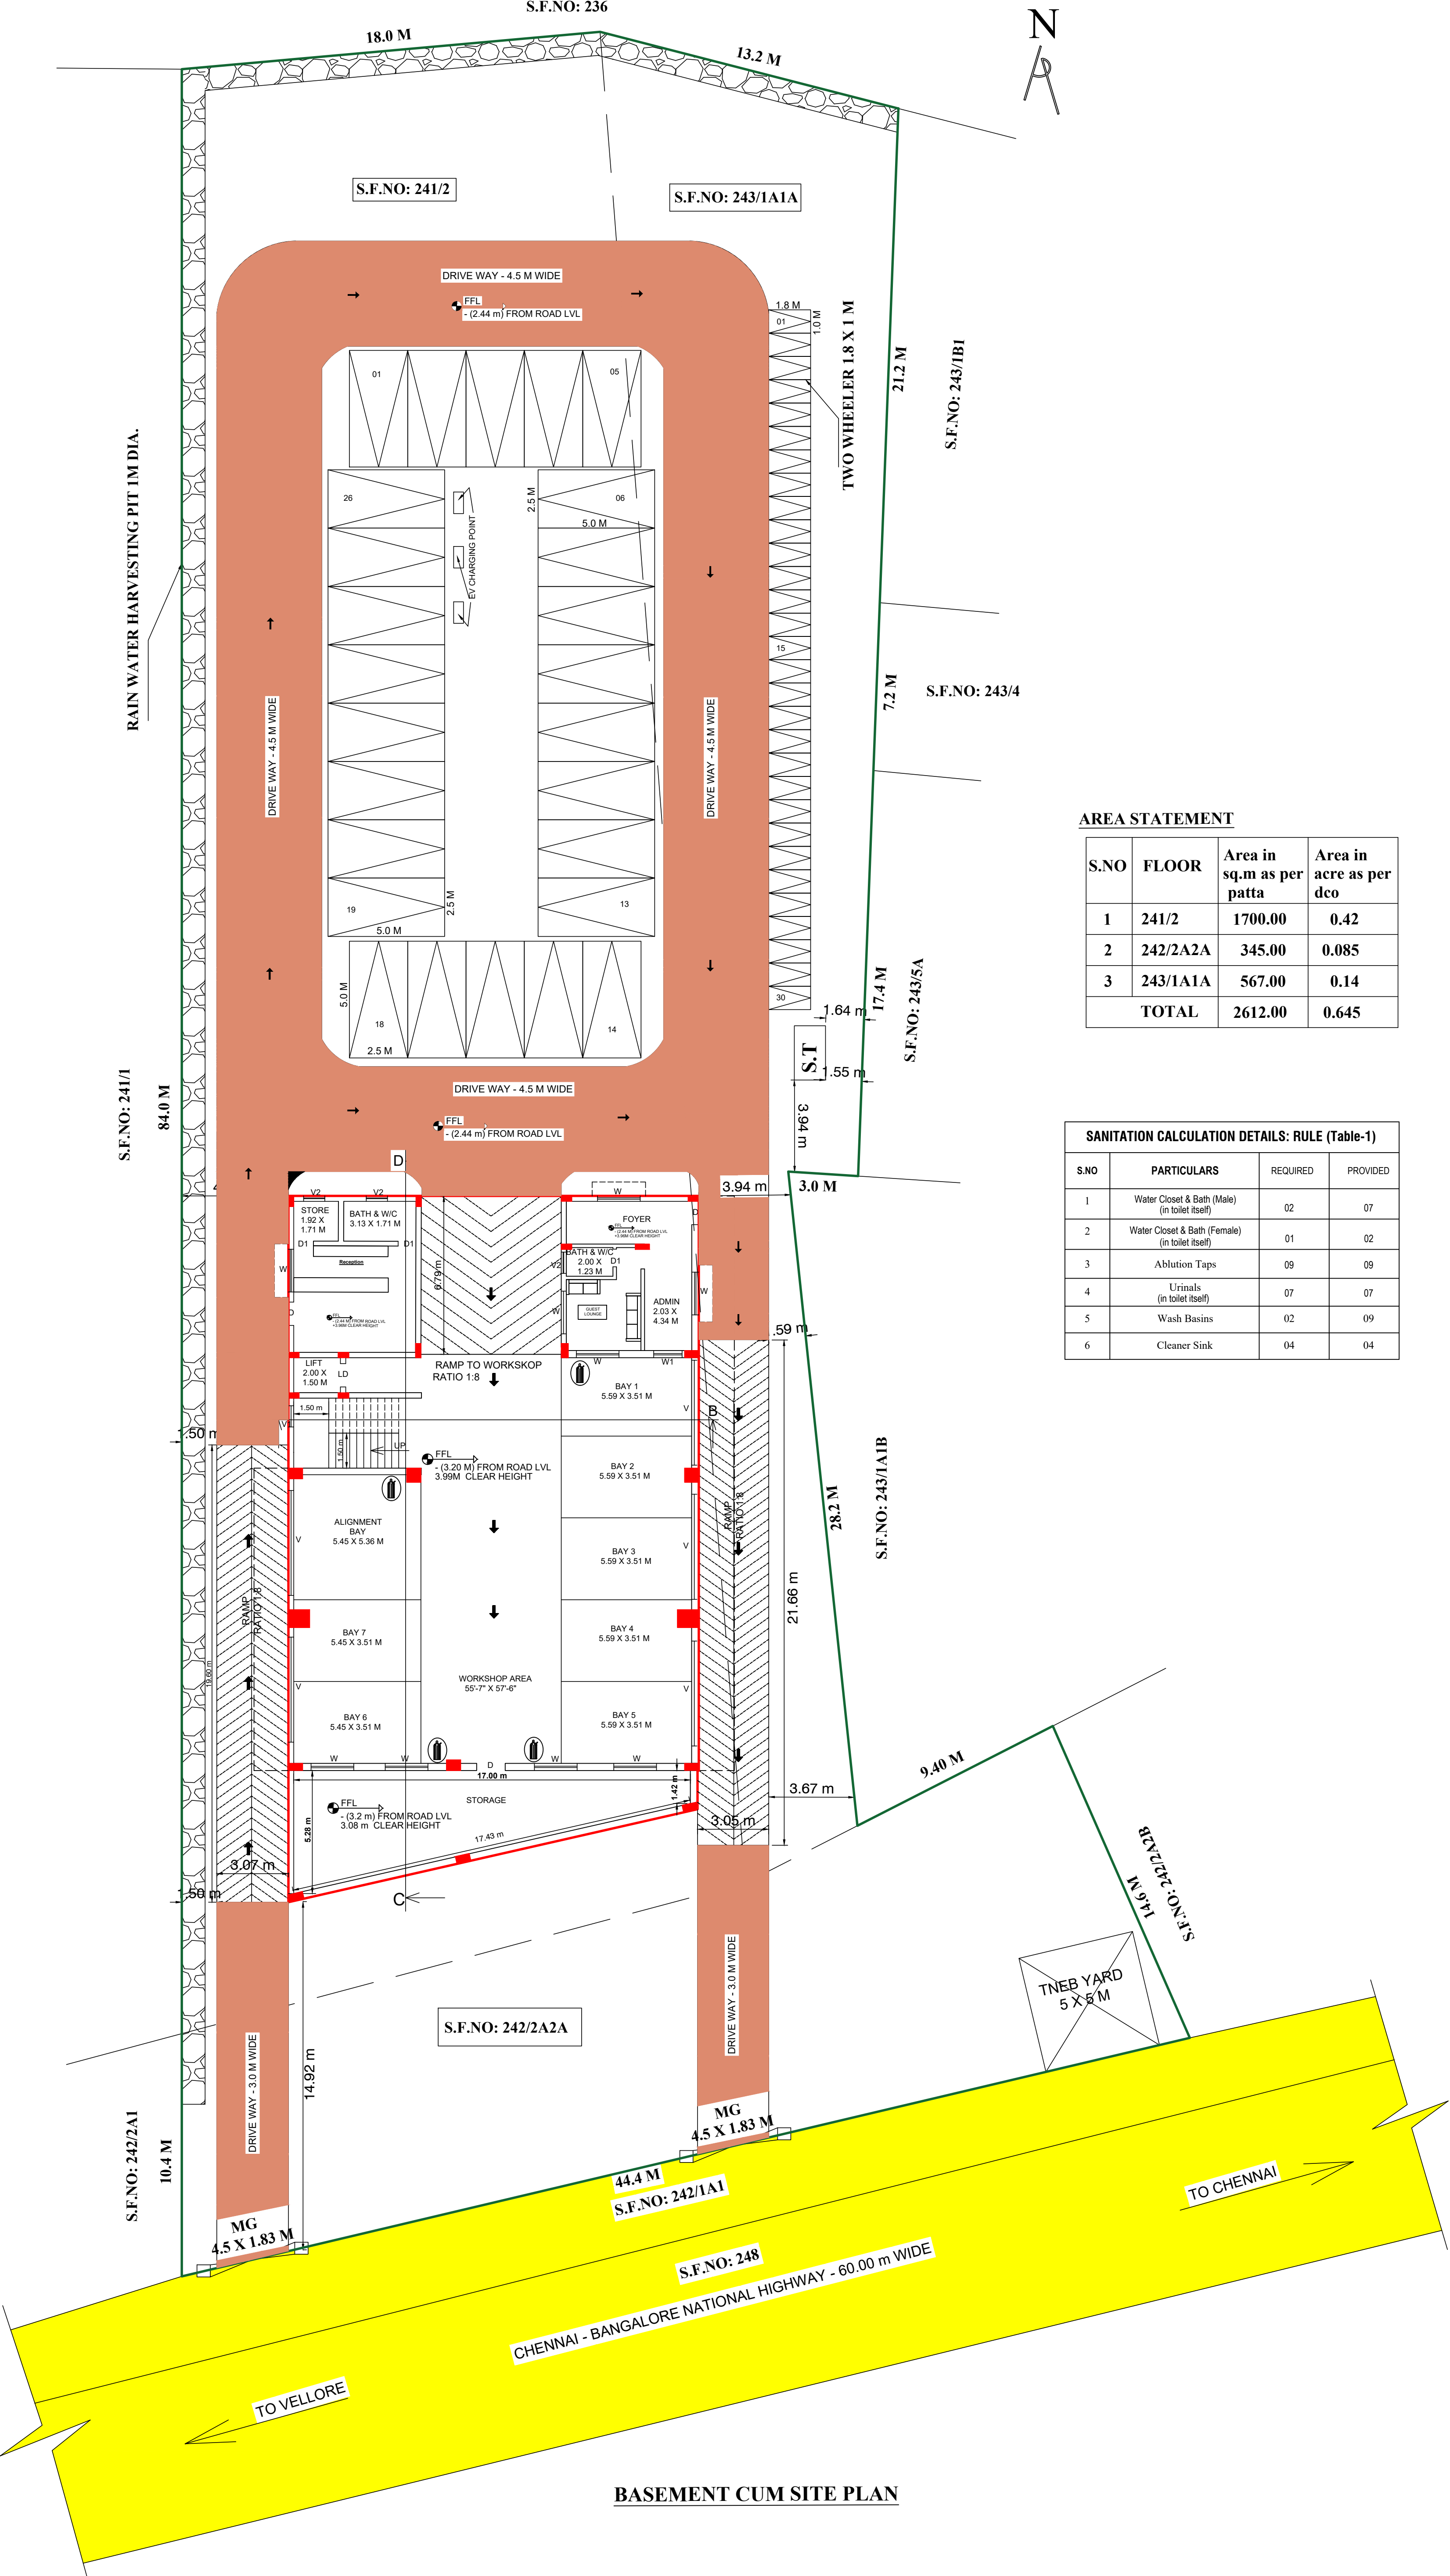

NOTE :-

FIRE EXTINGUISHER.
DW ----- DRINKING WATER

AREA DETAILS :

AREA OF SITE (as per patta) 2612.00 SQ.MT

FLOOR	FSI AREA	NON - FSI AREA	BUILTUP AREA
BASEMENT FLOOR	497.26	--	497.26
GROUND FLOOR	412.82	--	412.82
FIRST FLOOR	361.69	--	361.69
SECOND FLOOR	361.69	--	361.69
THIRD FLOOR	361.69	--	361.69
TERRACE FLOOR	--	31.98	31.98
TOTAL AREA	1995.15	31.98	2027.13

FLOOR SPACE INDEX (FSI) :

Floor space index:
FSI AREA = 1995.15
SITE AREA = 2612.00 = 0.76 < 2.0

PARKING DETAILS:

FOR PANCHAYAT FLOOR AREA ABOVE 75 SQ.M
1 CAR SPACE AND 1 TWO WHEELER SPACE FOR
EVER 75 SQ.M OR PART THEREOF EXCLUDING THE FIRST 75 SQ.M

PARKING REQUIRED :

CAR PARKING - 27 Nos.
TWO WHEELER PARKING - 27 Nos.

PARKING PROVIDED :

CAR PARKING - 28 Nos. (27 & 28 PH PARKING)
TWO WHEELER PARKING - 27 Nos.

COLOR INDEX :

PLOT BOUNDARY
PROPOSED BUILDING
EXISTING ROAD
PROPOSED DRIVEWAY

JOINERY DETAILS:

TYPE	DESCRIPTION	IN METER
RS	ROLLING SHUTTER	4.41 x 2.44
GD	GLASS DOOR	1.83 x 2.44
D	DOOR	1.00 x 2.13
D1	DOOR	0.76 x 2.13
LD	LIFT DOOR	1.00 x 2.13
W	WINDOW	1.83 x 1.52
W1	WINDOW	1.22 x 1.52
V	VENTILATOR	2.00 x 0.76
V1	VENTILATOR	0.91 x 0.61
J	JOLLY	2.00 x 1.22

APPLICANT

Er. S. MALUVU, M.E(Soil), (Ph.D.)
Govt. Registered Geotechnical Engineer
Regd. No.: GTE/FEB-2026/001
No. 116, Officers Town, 4th Street,
Anayur, Madurai - 625 017,
Ph: +91 87788 44986
Email: rvcsgteechmaluvu@gmail.com

GEO TECH ENGINEER

Er. C. PALANI, DCE.,
Construction & Consulting Engineer,
DTCP Reg. No: CE / May-2025 / 008
22, Kothanda Ramaswamy Koil Street,
Thuthipattu, Vellore - 632 011.
Mob.: 77089 63505

CONSTRUCTION ENGINEER

Er. T. R. VASUDEVAN, ME.,
DTCP SE/GR-1/MAR 2025/005
22, Kothanda Ramaswamy Koil Street,
Thuthipattu, Vellore - 632 011.
Mob.: 77089 63505

STRUCTURAL ENGINEER

Er. J. HARI PRASAD, B.E.,
Registered Engineer
DTCP Reg. No.RE/Gr-II/July-2024/28
No: 97/1, First Floor, Nethaji Stadium Road,
Vellore - 632 001. Mobile: 8667606855.

REGISTERED ENGINEER

Eight ways to know a piece of land before you pay for it.

This report covers one part of the picture. These cover the rest, drawn from the same government records, for any property in Tamil Nadu.

LandLens One

Ask anything about a property and get an answer grounded in live government records, with the sources shown.

[/landlens/one](#)



Verify My Land

Every record check run on one property and returned as a single report.

[/landlens/verify-my-land](#)



Legal Opinion

An advocate's written opinion on the title, built on the records we pull for it.

[/landlens](#)



One Map

Every layer on one map: the parcel, its boundary, zoning, water bodies and what sits around it.

[/landlens/one/map](#)



PriceMap

What land actually changed hands for around this plot, taken from the registered deeds.

[/landlens/pricemap](#)



Build Scope

What you are allowed to build here: floor space, height, coverage and setbacks.

[/landlens/build-scope](#)



Property Tracker

Watch a property and hear about it when something new is registered against it.

[/landlens/property-tracker](#)



Deal Room

Run the transaction in one place: documents, stamping, signatures and the parties.

[/landlens/deal-room](#)



Twenty-four checks you can run yourself, at no cost.

Records and verification

The registers themselves, read for you.

Encumbrance Certificate

Patta and Chitta

Field Measurement Sketch

EC Analyzer

Bank charge check

Court case search

Seller background check

Approval check by survey

Zoning and land use

What the plan says can happen on this land.

Land use zone finder

CMDA land use check

Coastal regulation zone

Master plan check

Water bodies finder

Airport height clearance

Value and duty

What it is worth and what it costs to register.

Guideline value by street

Guideline value by survey

Stamp duty and registration fees

Capital gains

Floor space index

Area unit converter

Registers and directories

Who holds it, and which office keeps the record.

Find your registering office

Temple property check

Waqf property check

RERA register



Every free tool
/tools



Services we run
for you
/services



The LandLens
suite
/landlens/one



Every claim in this document traces back to a government record.

Legal opinions, due diligence and title verification

Building plan, layout and sub-division approvals

Completion and occupancy certificates, regularisation

Escrow, negotiation and NRI property management

Land survey, soil testing, architecture and construction

Verified RealEstate
3/350/2 Mettukuppam,
OMR Thoraipakkam,
Chennai 600 097, India
hello@verified.realestate
+91 9996 12 9996

Prepared from the registers named on the page each finding sits on. Where a register could not be read, this document says so in its place rather than leaving the gap to be read as a clean result.

