

PP

APPROVAL RECORD

Planning Permission

Vilupuram district, Tamil Nadu

APPROVAL TYPE


Building Plan

ISSUING AUTHORITY

DTCP

The approval as the planning authority issued it, reproduced in full behind this page.

An approval speaks to what was sanctioned, not to what was built. Completion is a separate record.

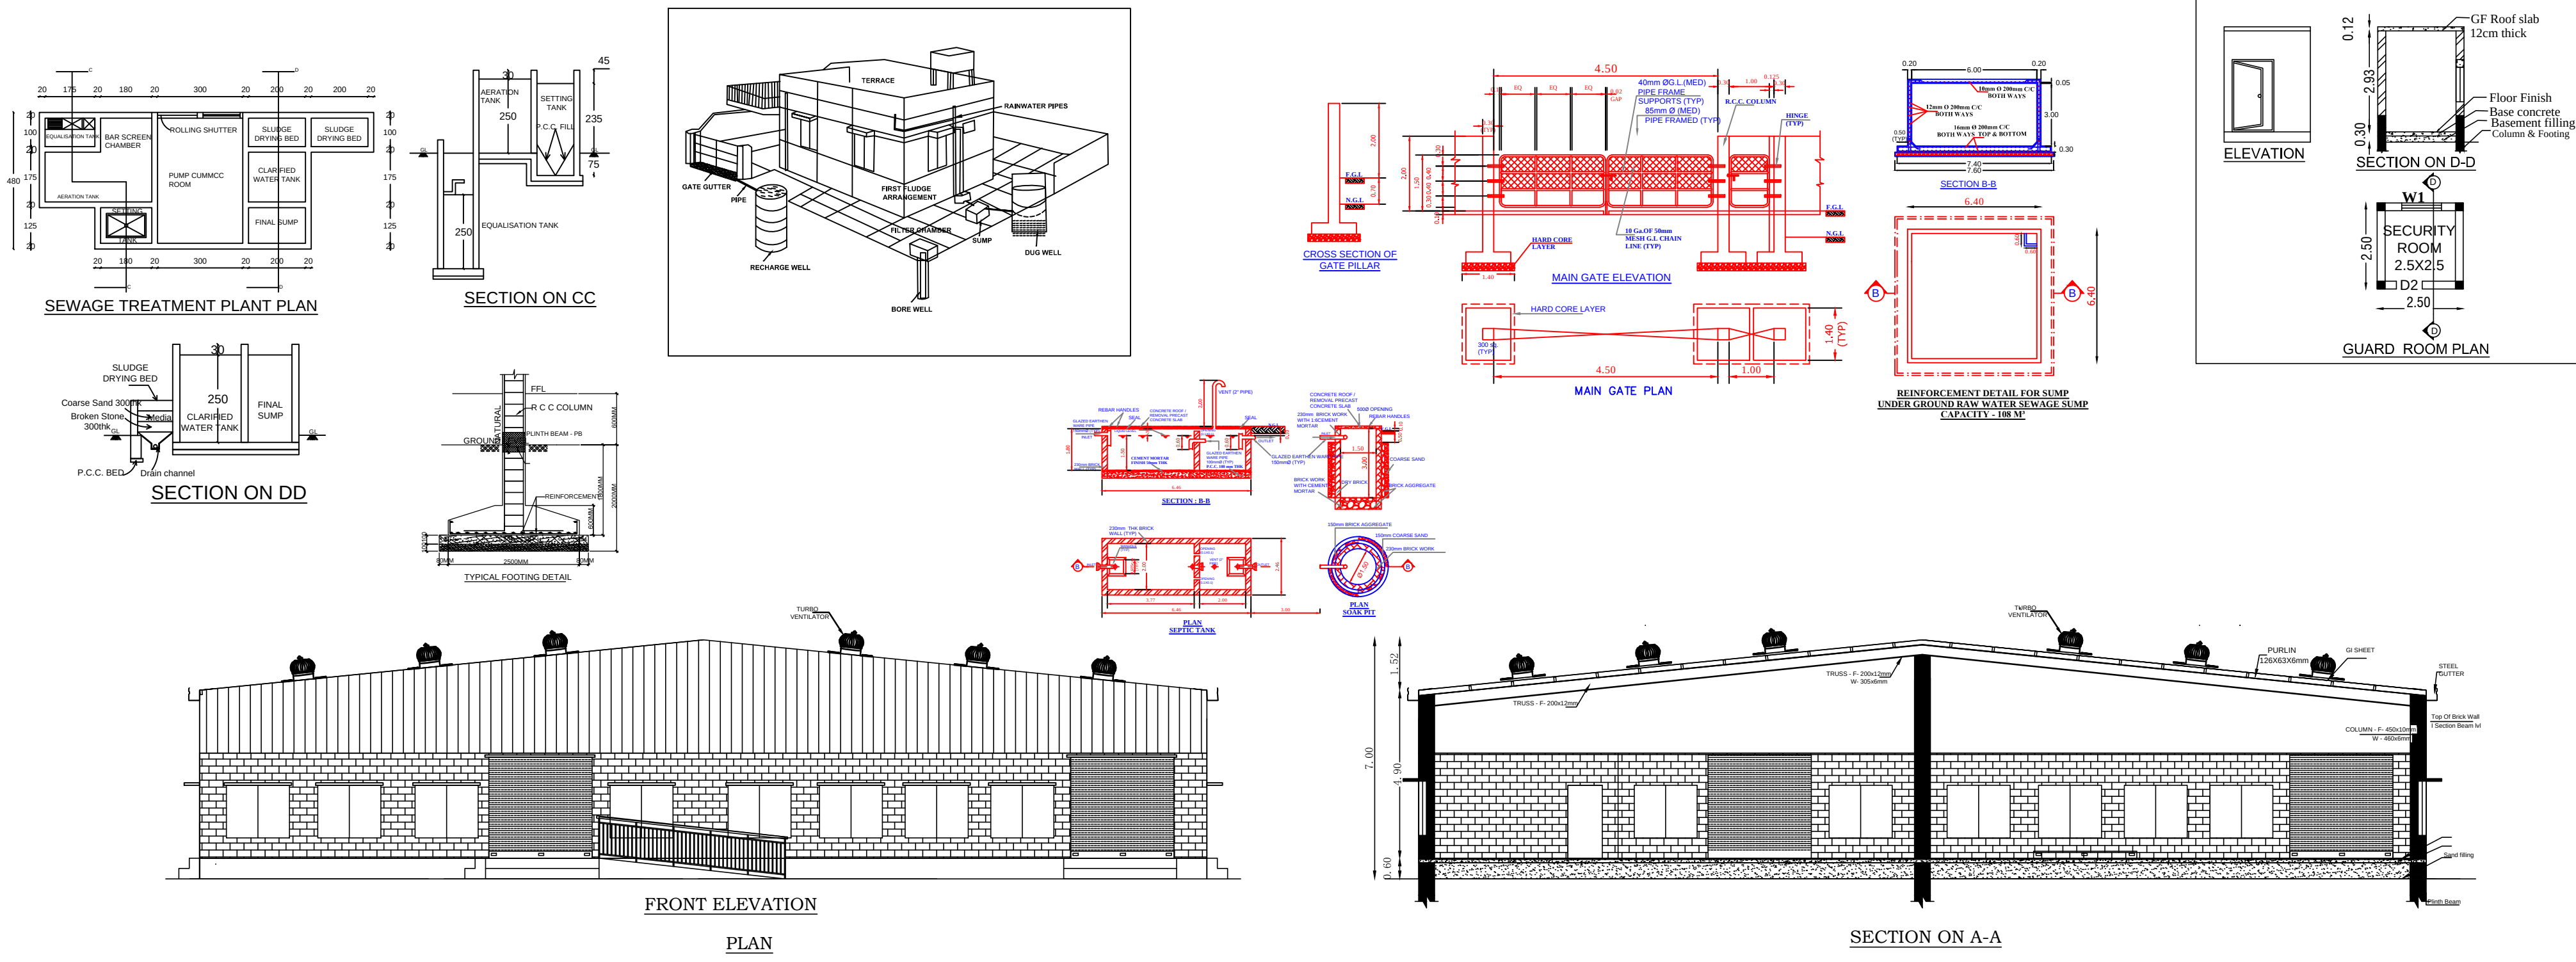

ALL DIMENSION ARE IN METER
SCALE 1:100
OWNER: SATHIYA ANANDHAVEL
PLAN SHOWING PROPOSED INDUSTRIAL BUILDING CONSTRUCTION OF MANUFACTURE OF STEEL INPUT UNIT (TNPCB-INDUSTRIES CLASSIFIED AS "GREEN") IN SURVEY NO: 78/7A2, 78/8B, 78/9B OF KURUMPARAM VILLAGE & PANCHAYAT, MARAKKANAM TALUK, VILLUPURAM DISTRICT.

- JOINERY DETAILS:
- | | | | | |
|----|---|-----------------|---|-------------|
| RS | - | ROLLING SHUTTER | : | 3.00 x 3.00 |
| SD | - | SLIDING DOOR | : | 1.00 x 2.13 |
| D1 | - | DOOR | : | 1.00 x 2.13 |
| D2 | - | DOOR | : | 0.76 x 2.13 |
| W | - | WINDOW | : | 1.83 x 1.53 |
| V | - | VENTILATOR | : | 0.90 x 0.60 |

PROPOSED CONSTRUCTION AREA

DESCRIPTION	FSI AREA SQ.M	NON FSI AREA SQ.M	TOTAL BUILT UP AREA SQ.M
BLOCK-1 GROUND FLOOR	3530.80		3530.80
BLOCK-2 GUARD ROOM		6.25	6.25
TOTAL AREA:-	3530.80	6.25	3567.05

FLOOR SPACE INDEX : $\frac{3530.80}{8094.00} = 0.436 < 2$


NOTES:-

1. FA - FIRE ALARM PROVIDED
2. F E - FIRE SAFETY MEASURES PROVIDED.
3. SB - SAND BUCKET PROVIDED

MACHINERY DETAILS :

S.NO	DESCRIPTION OF MACHINERY	CAPACITY	NO	POWER IN HP
1	DE COILER	5	2	10
2	ROLL FORMING MACHINE	15	1	15
3	INJECTION, LAMINATOR AND HEATER	80	1	80
4	CUTTING AND STACKING	15	1	15
5	EOT	5	1	5
6	CUTTING AND SLITTING	10	1	10
7	BENDING	10	1	10
	LIGHTING AND FAN			4
	TOTAL			149

NO OF LABOUR -40 NOS (30 NOS MALE & 10 NOS FEMALE)

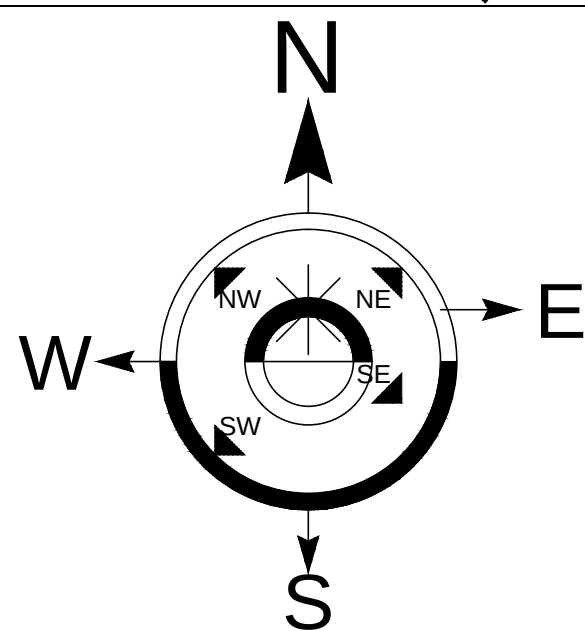

A. Sathya

APPLICANT

Er.D.KATHIRAVAN,B.E.,
Licenced Engineer
RE/GR-II/VD/Aug-2022/061
No.56C, Hospital Road.Opp. to GH
Villupuram - 605 602.
Cell: 9585628580



ENGINEER

Er.S.PUNITHA D.Arch.B.E.,
ARCHITECT GRADE-II-RA
Municipal: Reg.No:044/LS/2019/00005
DTCP: RAA/VDI-2023/007
No.27C, Trichy Main Road,
Villupuram - 605 602.
Cell: 9962686050

ARCHITECT

Er.N.SOWNDHARYA,B.E.,M.E.,
Structural Engineer Grade - II, (SE)
Reg. No. CGL DIST/SE/GR.II/2021/08/004
JJCADD SERVICE
No. 12/A, Municipal Complex, GST Road,
(Near DTCP Office), Chengalpattu-603001.
Cell: 6379662661

STRUCTURAL ENGINEER

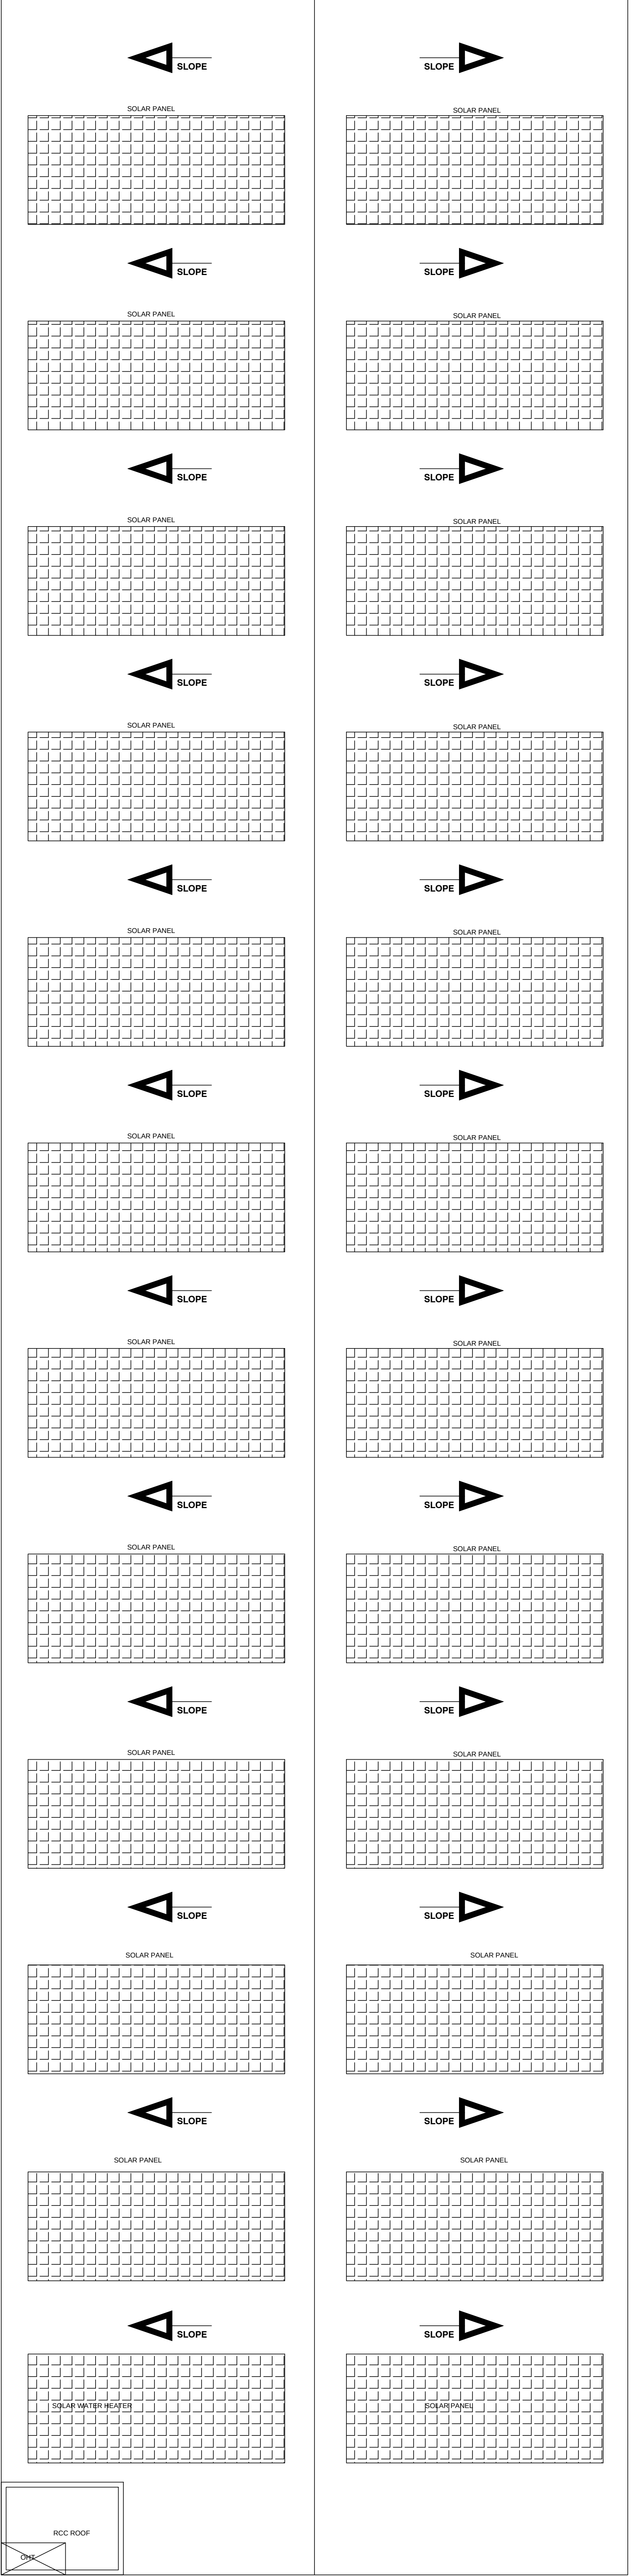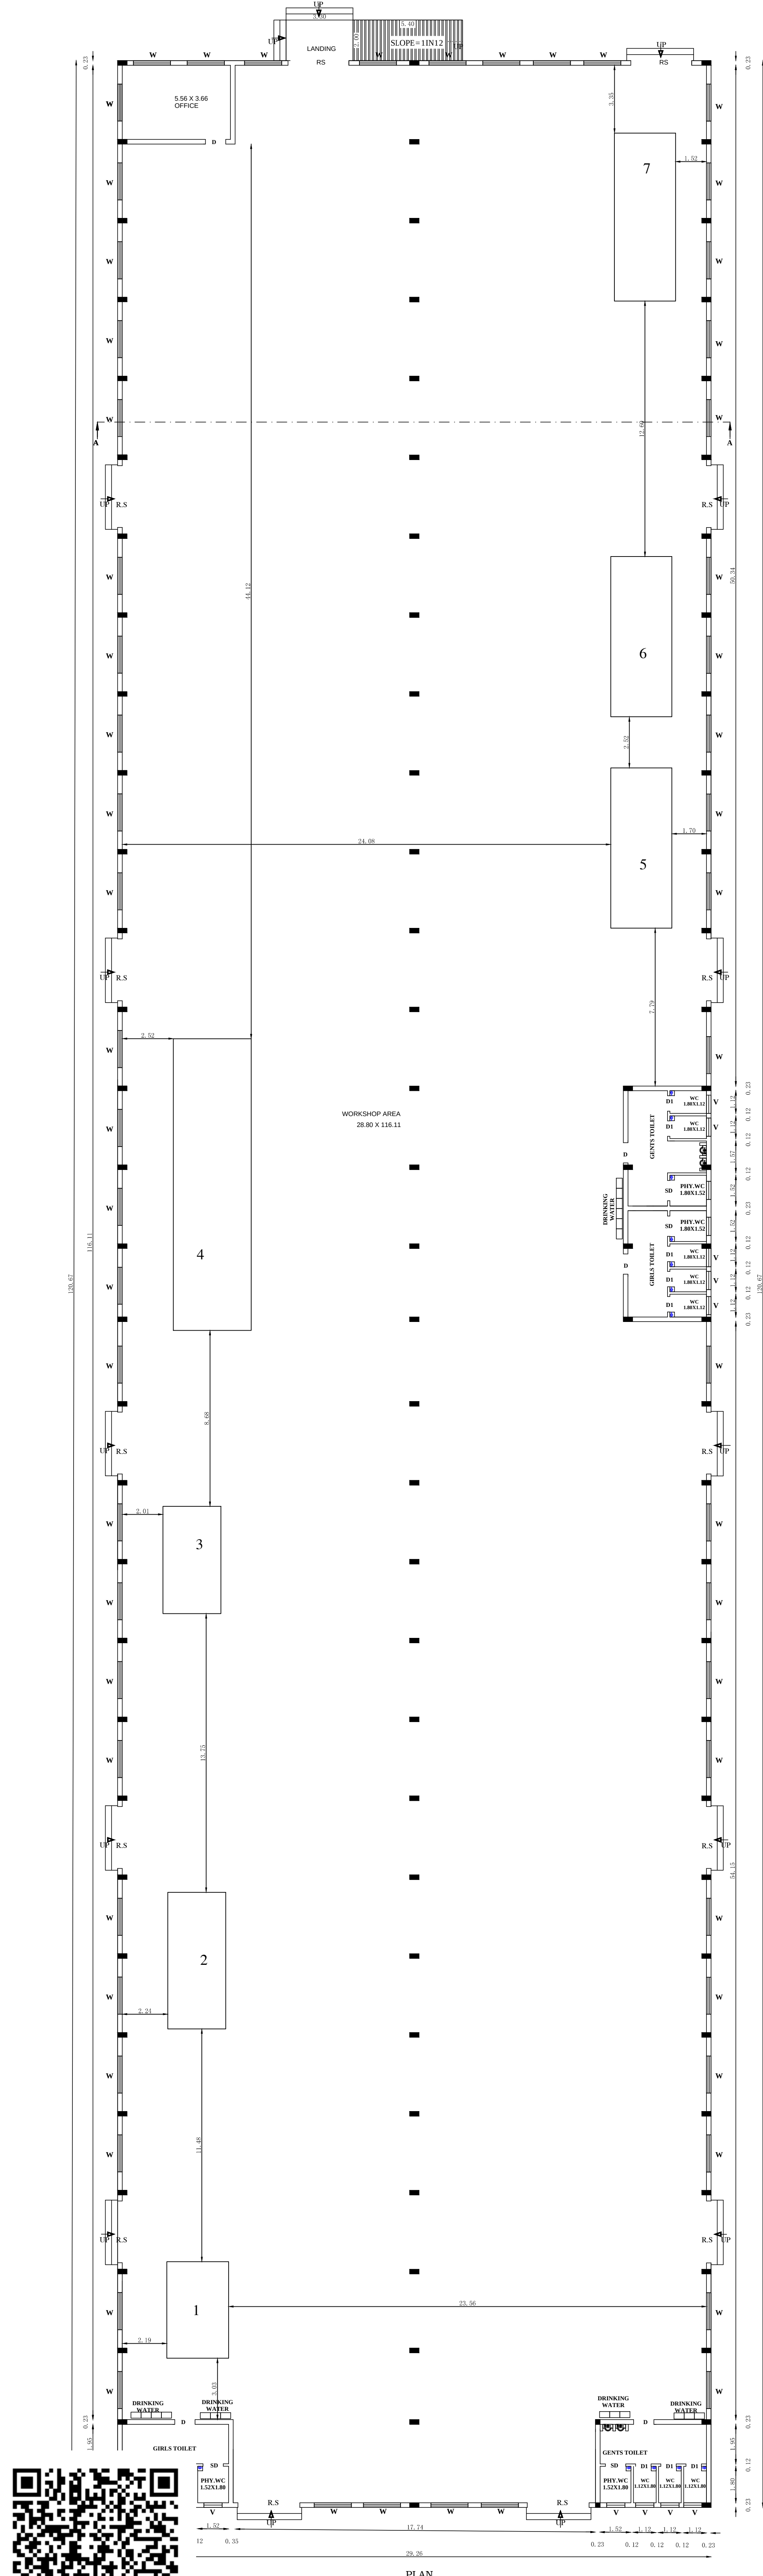

Eight ways to know a piece of land before you pay for it.

This report covers one part of the picture. These cover the rest, drawn from the same government records, for any property in Tamil Nadu.

LandLens One

Ask anything about a property and get an answer grounded in live government records, with the sources shown.

[/landlens/one](#)



Verify My Land

Every record check run on one property and returned as a single report.

[/landlens/verify-my-land](#)



Legal Opinion

An advocate's written opinion on the title, built on the records we pull for it.

[/landlens](#)



One Map

Every layer on one map: the parcel, its boundary, zoning, water bodies and what sits around it.

[/landlens/one/map](#)



PriceMap

What land actually changed hands for around this plot, taken from the registered deeds.

[/landlens/pricemap](#)



Build Scope

What you are allowed to build here: floor space, height, coverage and setbacks.

[/landlens/build-scope](#)



Property Tracker

Watch a property and hear about it when something new is registered against it.

[/landlens/property-tracker](#)



Deal Room

Run the transaction in one place: documents, stamping, signatures and the parties.

[/landlens/deal-room](#)



Twenty-four checks you can run yourself, at no cost.

Records and verification

The registers themselves, read for you.

Encumbrance Certificate

Patta and Chitta

Field Measurement Sketch

EC Analyzer

Bank charge check

Court case search

Seller background check

Approval check by survey

Zoning and land use

What the plan says can happen on this land.

Land use zone finder

CMDA land use check

Coastal regulation zone

Master plan check

Water bodies finder

Airport height clearance

Value and duty

What it is worth and what it costs to register.

Guideline value by street

Guideline value by survey

Stamp duty and registration fees

Capital gains

Floor space index

Area unit converter

Registers and directories

Who holds it, and which office keeps the record.

Find your registering office

Temple property check

Waqf property check

RERA register



Every free tool
/tools



Services we run
for you
/services



The LandLens
suite
/landlens/one



Every claim in this document traces back to a government record.

Legal opinions, due diligence and title verification

Building plan, layout and sub-division approvals

Completion and occupancy certificates, regularisation

Escrow, negotiation and NRI property management

Land survey, soil testing, architecture and construction

Verified RealEstate
3/350/2 Mettukuppam,
OMR Thoraipakkam,
Chennai 600 097, India
hello@verified.realestate
+91 9996 12 9996

Prepared from the registers named on the page each finding sits on. Where a register could not be read, this document says so in its place rather than leaving the gap to be read as a clean result.

