PP APPROVAL RECORD

Planning Permission

Vilupuram district, Tamil Nadu

APPROVAL TYPE
Building Plan

ISSUING AUTHORITY
DTCP

The approval as the planning authority issued it, reproduced in full behind this page.

An approval speaks to what was sanctioned, not to what was built. Completion is a separate record.


Verified RealEstate™
3/350/2 Mettukuppam,
OMR Thoraipakkam,
Chennai 600 097, India

hello@verified.realestate
+91 9996 12 9996
verified.realestate


PLAN SHOWING THE PROPOSED CONSTRUCTION OF "SHOP BUILDING" IN S.F NO:132/2B1A,8 AT SIRUKADAMBUR VILLAGE, GINGEE TOWN PANCHAYAT , GINGEE TALUK ,VILLUPURAM DISTRICT.

SHEET NO:1/2


APPLICANT NAME:K.LAKSHMI,V.MOHANKUMAR,V.THANVIKA

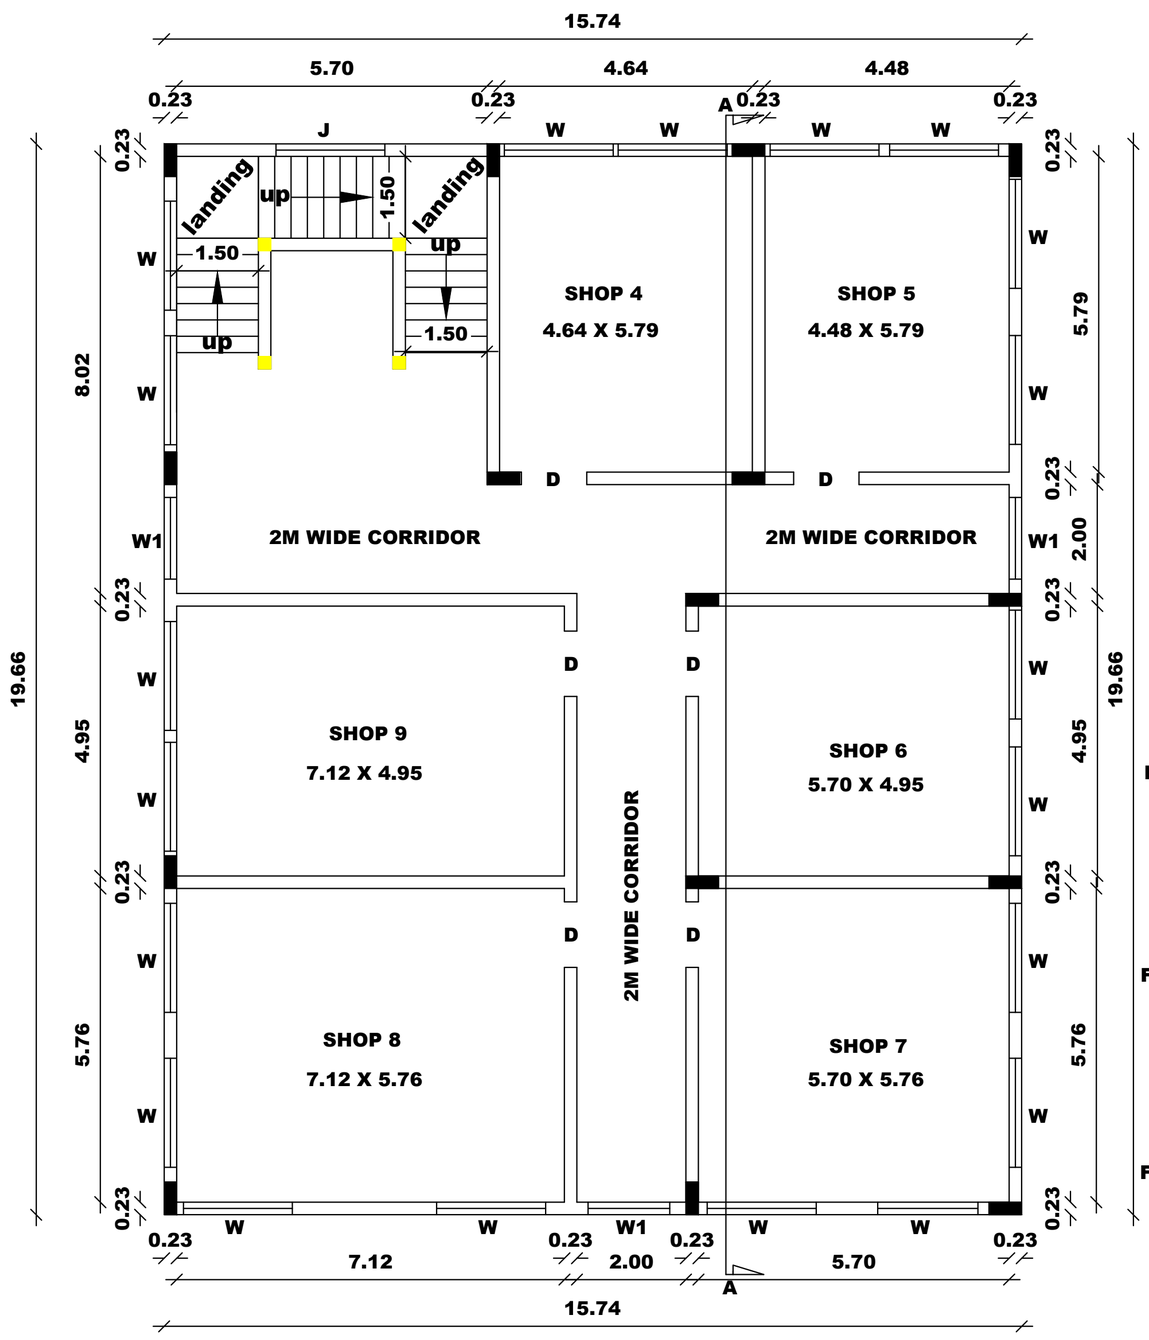


FIRST FLOOR PLAN

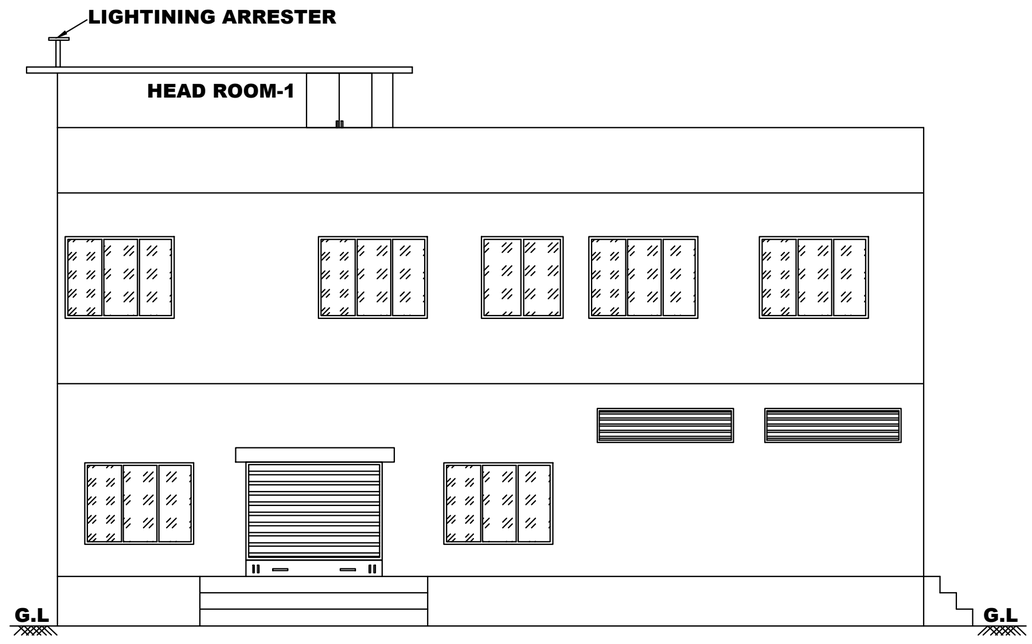


ELEVATION

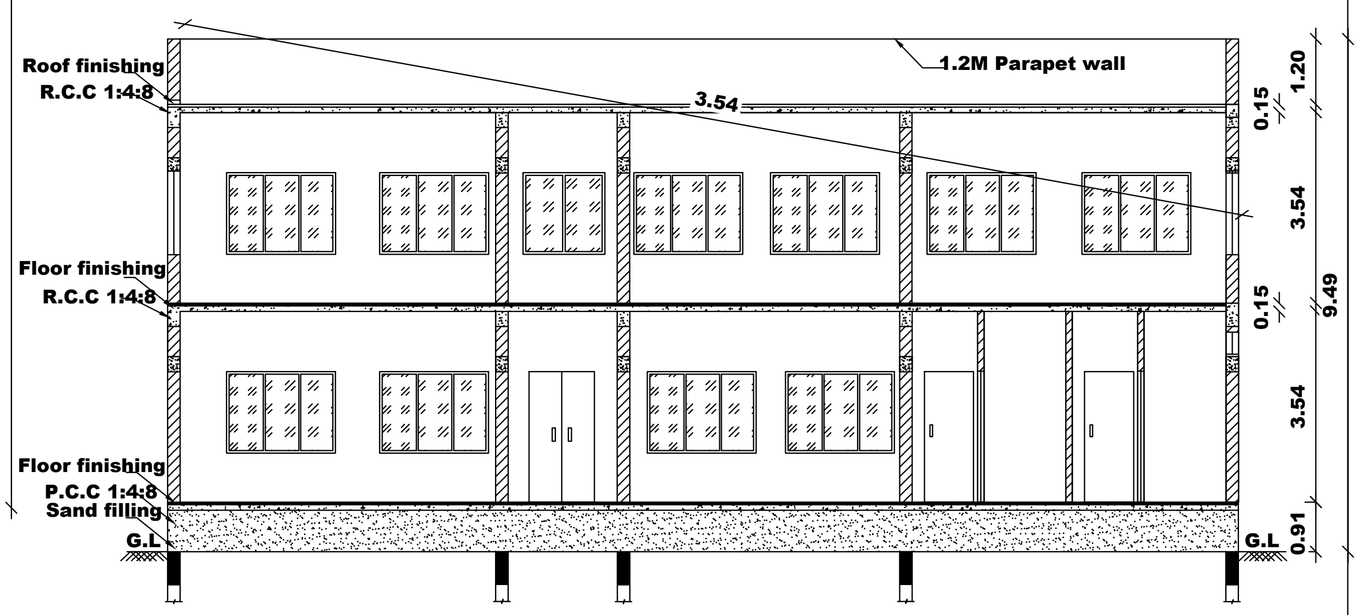

SECTION A-A

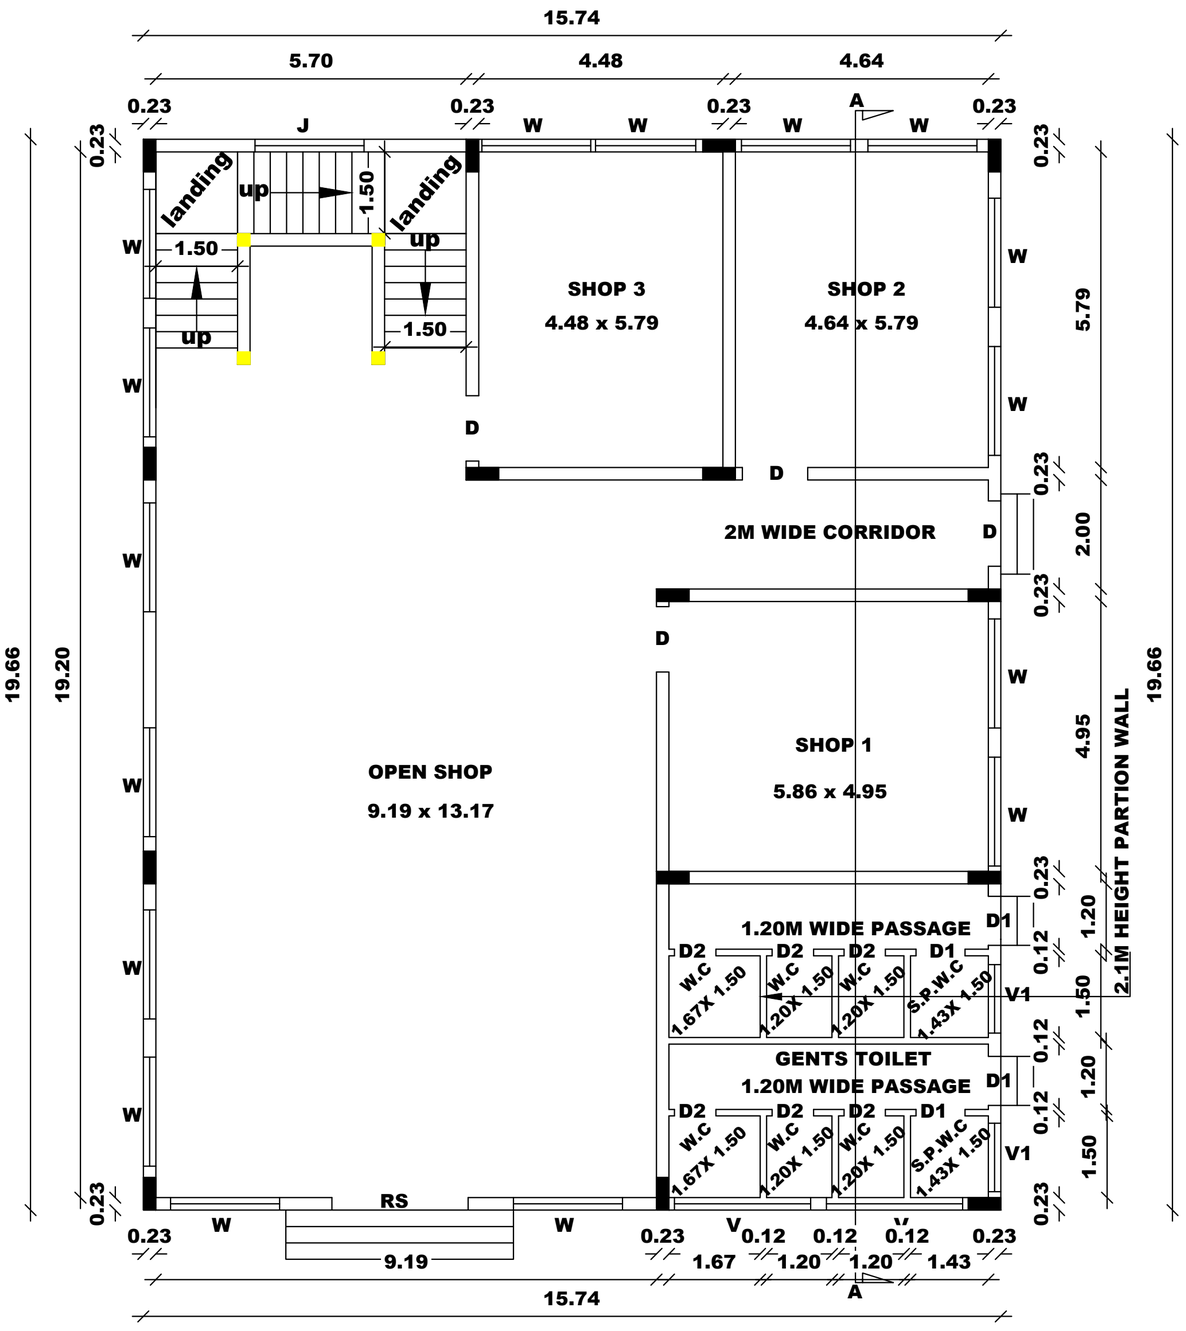

GROUND FLOOR PLAN

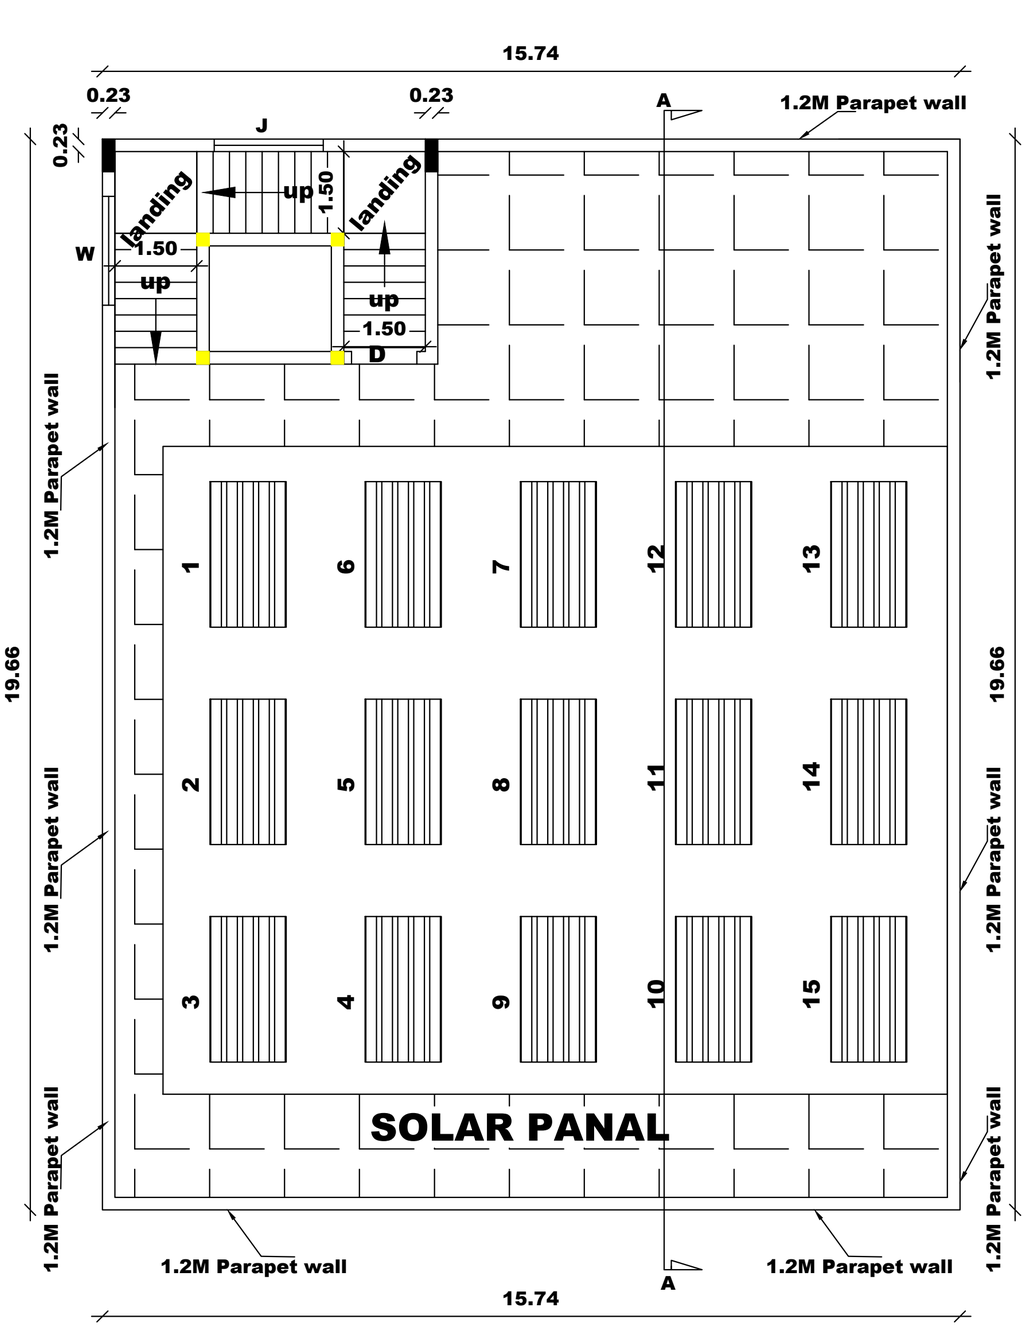

TERRACE FLOOR PLAN

APPLICANT

Er. P.SURESH KUMAR, B.Tech., Civil.,
Registered Engineer Grade - II (RE)
DTCP Reg. No.RE / GR-II / VD / MAY-2023 / 069
(Under TNCDB Rules), VILLUPURAM.
Pin Code-605 602. Cell: 99447 55153

REGISTERED ENGINEER


Er.A.SIVAKUMAR.B.E.,M.Tech.,
Registered Structural Engineer,
RSE/ GR II / KD-2 / Feb 2025 / 001
(Under TNCDB Rules - 2019)
ULUNDURPET - 606107
Mobile: 9842322127.

STRUCTURAL ENGINEER

APPROVAL


SITE PLAN SHOWING THE PROPOSED CONSTRUCTION OF "SHOP BUILDING" IN S.F NO:132/2B1A, 132/8 AT SIRUKADAMBUR VILLAGE, GINGEE TOWN PANCHAYAT , GINGEE TALUK ,VILLUPURAM DISTRICT.


APPLICANT NAME:K.LAKSHMI,V.MOHANKUMAR,V.THANVIKA

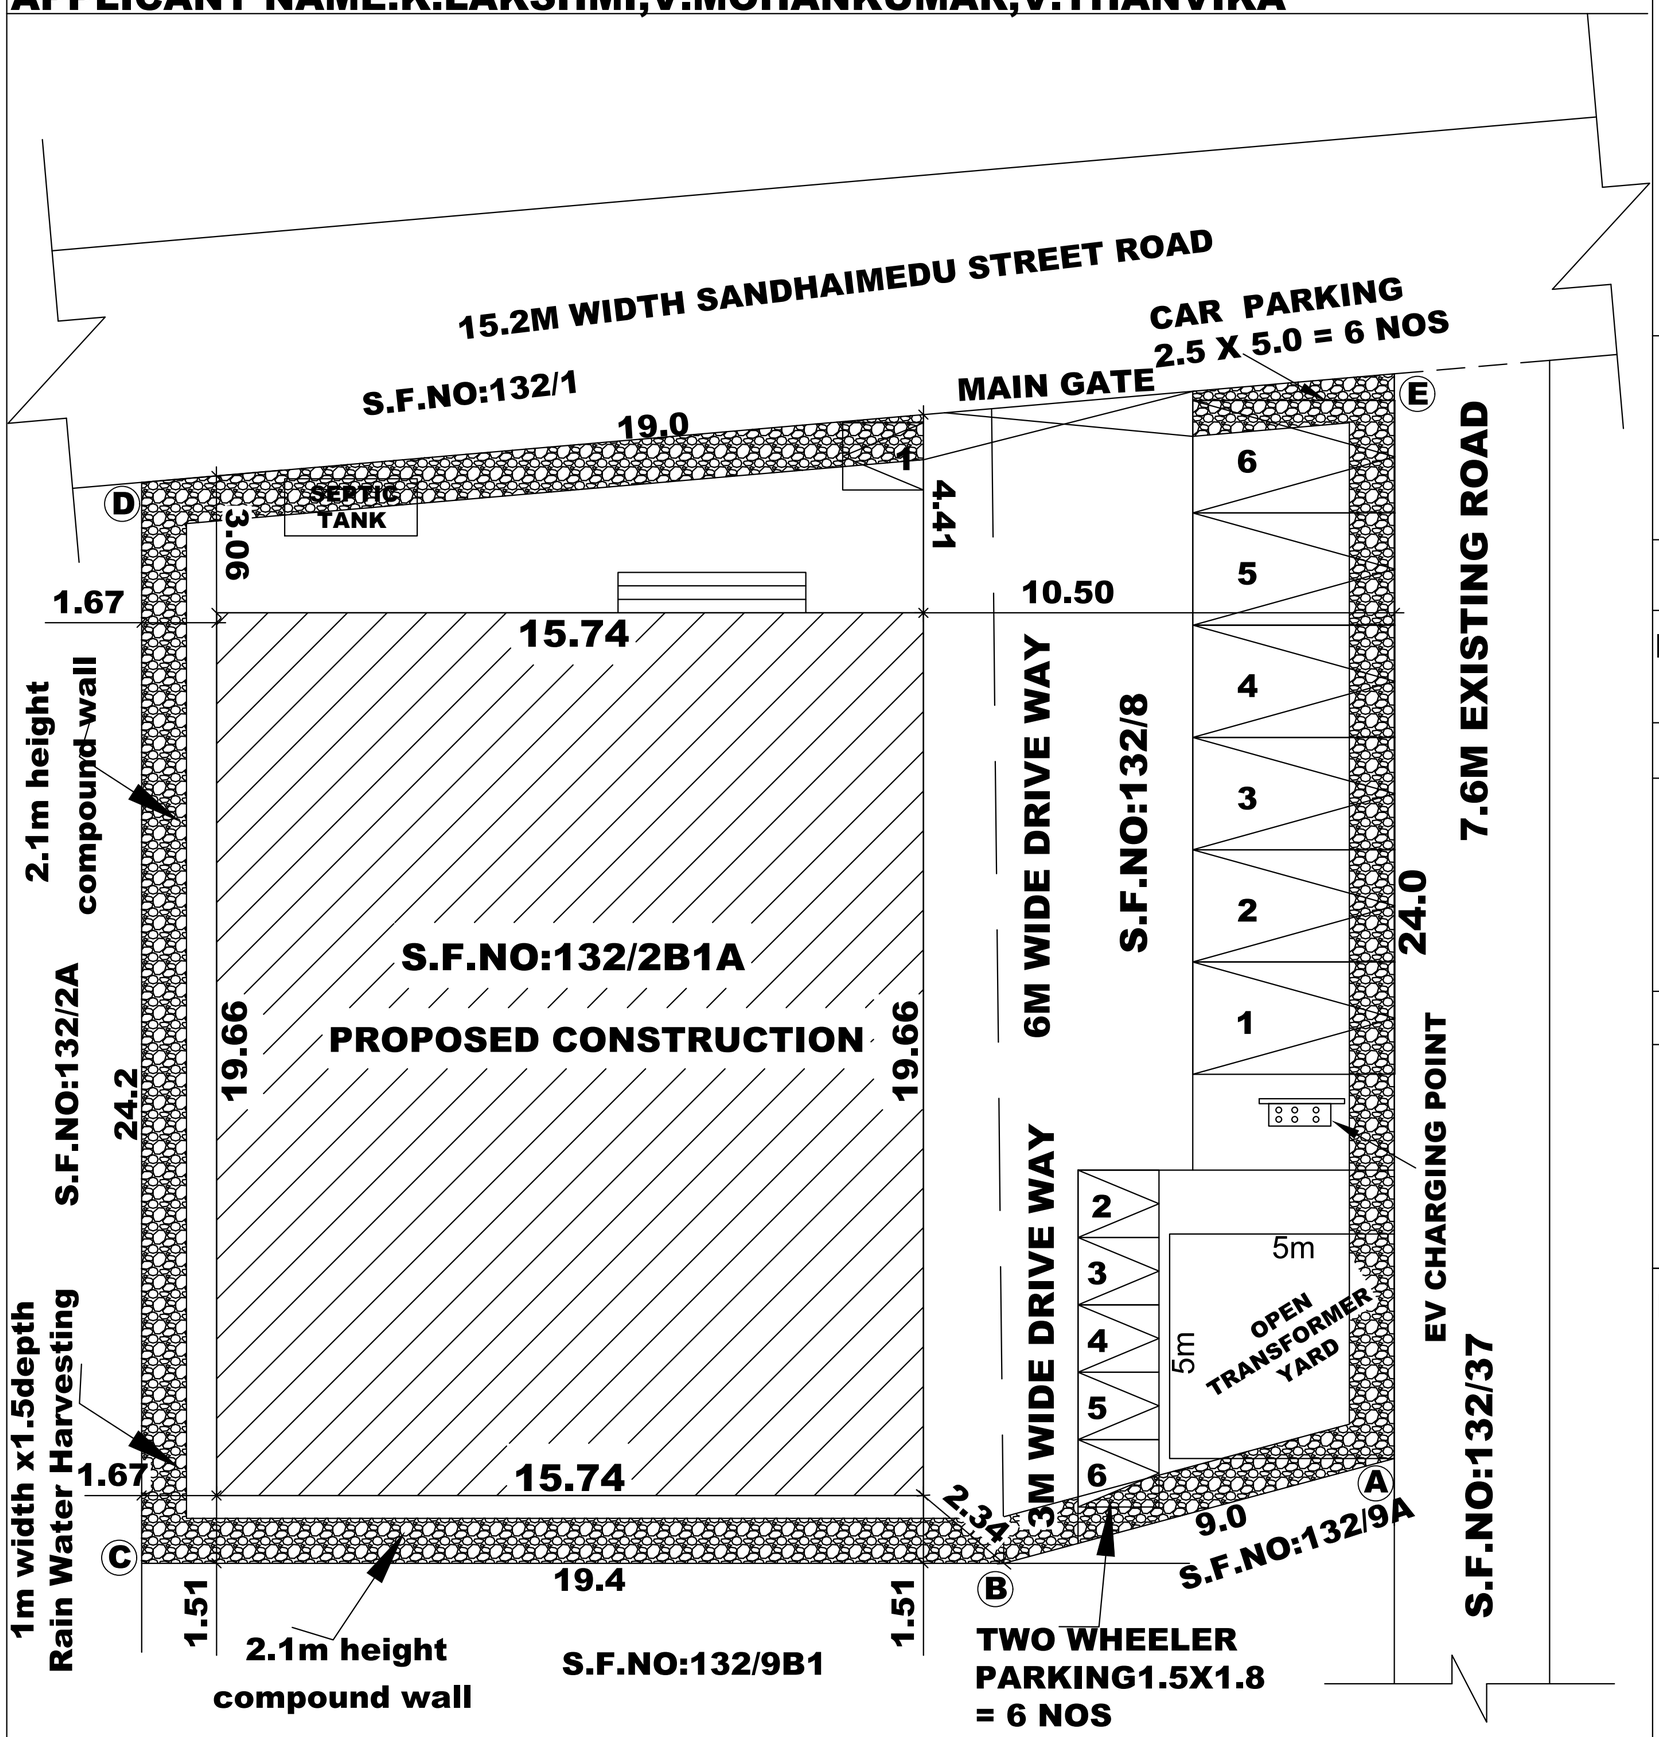


SITE PLAN


(SCALE 1:500)

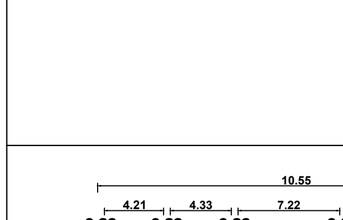


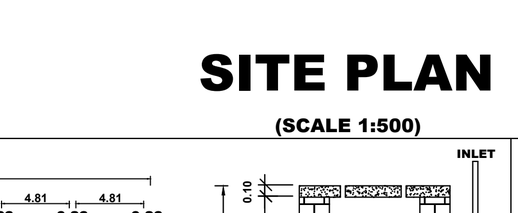


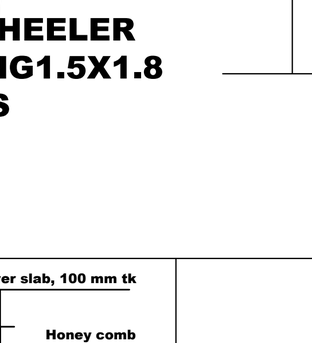


APPLICANT

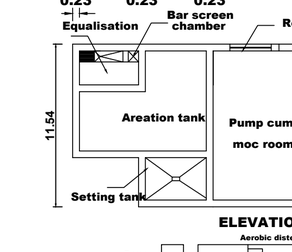


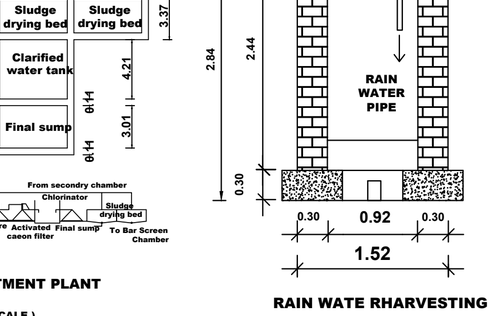


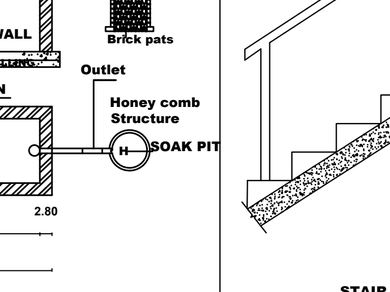


REGISTERED ENGINEER

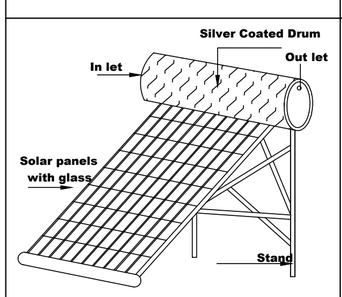

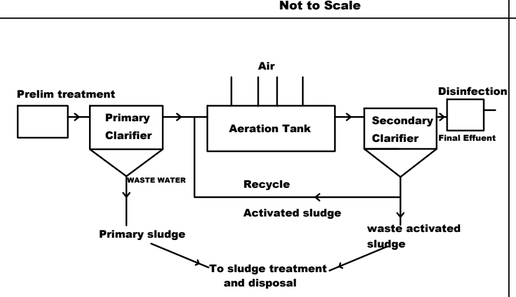

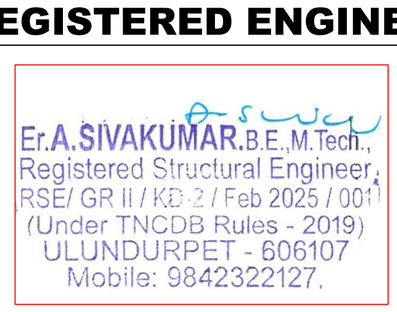

STRUCTURAL ENGINEER

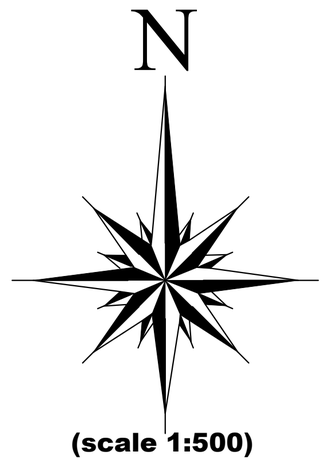

All Dimensions Are in "M"

I. AREA STATEMENT :-

		SQ.M
S.NO: 132/2B1A	460.00	sq.m
S.NO: 132/8	217.00	sq.m
TOTAL AREA OF SITE :	677.00	sq.m

II. PROPOSED CONSTRUCTION AREA DETAILS:-

BLOCK 01	FSI	NON FSI	TOTAL
1. GROUND FLOOR	309.41	-	309.41
2. FIRST FLOOR	309.41	-	309.41
3. HEADROOM	-	24.48	24.48
TOTAL AREA:-	618.82	24.48	643.25

FLOOR SPACE INDEX

$$FSI = \frac{\text{building area}}{\text{site area}}$$

$$FSI = \frac{618.82}{677} = 0.914$$

PLOT COVERAGE

PC = 45.70%

III. JOINERY DETAILS

RS	R.SHUTTER	-	2.50 X 2.10
D	DOOR	-	1.20 X 2.10
D1	DOOR	-	0.90 X 2.10
D2	DOOR	-	0.70 X 2.10
W	WINDOW	-	2.00 X 1.52
W1	WINDOW	-	1.50 X 1.52
V	VENTILATOR	-	2.5 X 0.60
V1	VENTILATOR	-	1.25 X 0.60
J	JOLLEY	-	2.0 X 1.52

IV. COLOUR INDEX:-

SITE BOUNDARY	-	
PRO. CONSTRUCTION	-	
DRIVEWAY	-	
EXISTING ROAD	-	

FA - THE PROPOSED BUILDING PROVIDED TO FIRE ALARM

FE - THE PROPOSED BUILDING PROVIDED TO FIRE EXTINGUISHER

V. PARKING DETAILS:-

	REQUIRED	PROVIDED
1.OPEN CAR PARKING	6 NOS	6 NOS
2.EV CAR PARKING	1 NOS	1 NOS
3. TWO WHEELER PARKING	6 NOS	6 NOS

District Town And Country Planning Office, Villupuram District

Online Application No: SWP/BPA/875662/2026

BUILDING APPROVAL :

B.P/A.D.T.C.P.(V.D) No:42/2026

Commercial Building Technical Approval Issued.

SITE APPROVAL :

Site Bounded By "A to E"

Numbered as L.P/A.D.T.C.P.(V.D) No:266/2026

APPROVAL

THE LANDLENS SUITE

Eight ways to know a piece of land before you pay for it.

This report covers one part of the picture. These cover the rest, drawn from the same government records, for any property in Tamil Nadu.

LandLens One
Ask anything about a property and get an answer grounded in live government records, with the sources shown.
/landlens/one

Verify My Land
Every record check run on one property and returned as a single report.
/landlens/verify-my-land

Legal Opinion
An advocate's written opinion on the title, built on the records we pull for it.
/landlens

One Map
Every layer on one map: the parcel, its boundary, zoning, water bodies and what sits around it.
/landlens/one/map

PriceMap
What land actually changed hands for around this plot, taken from the registered deeds.
/landlens/pricemap

Build Scope
What you are allowed to build here: floor space, height, coverage and setbacks.
/landlens/build-scope

Property Tracker
Watch a property and hear about it when something new is registered against it.
/landlens/property-tracker

Deal Room
Run the transaction in one place: documents, stamping, signatures and the parties.
/landlens/deal-room

FREE TOOLS · NO ACCOUNT NEEDED

Twenty-four checks you can run yourself, at no cost.

Records and verification

The registers themselves, read for you.

- Encumbrance Certificate
- Patta and Chitta
- Field Measurement Sketch
- EC Analyzer
- Bank charge check
- Court case search
- Seller background check
- Approval check by survey

Value and duty

What it is worth and what it costs to register.

- Guideline value by street
- Guideline value by survey
- Stamp duty and registration fees
- Capital gains
- Floor space index
- Area unit converter

Zoning and land use

What the plan says can happen on this land.

- Land use zone finder
- CMDA land use check
- Coastal regulation zone
- Master plan check
- Water bodies finder
- Airport height clearance

Registers and directories

Who holds it, and which office keeps the record.

- Find your registering office
- Temple property check
- Waqf property check
- RERA register

Every free tool
/tools

Services we run for you
/services

The LandLens suite
/landlens/one

Verified RealEstate™

Every claim in this document traces back to a government record.

- Legal opinions, due diligence and title verification
- Building plan, layout and sub-division approvals
- Completion and occupancy certificates, regularisation
- Escrow, negotiation and NRI property management
- Land survey, soil testing, architecture and construction

Verified RealEstate
3/350/2 Mettukuppam,
OMR Thoraipakkam,
Chennai 600 097, India
hello@verified.realestate
+91 9996 12 9996

Prepared from the registers named on the page each finding sits on. Where a register could not be read, this document says so in its place rather than leaving the gap to be read as a clean result.