
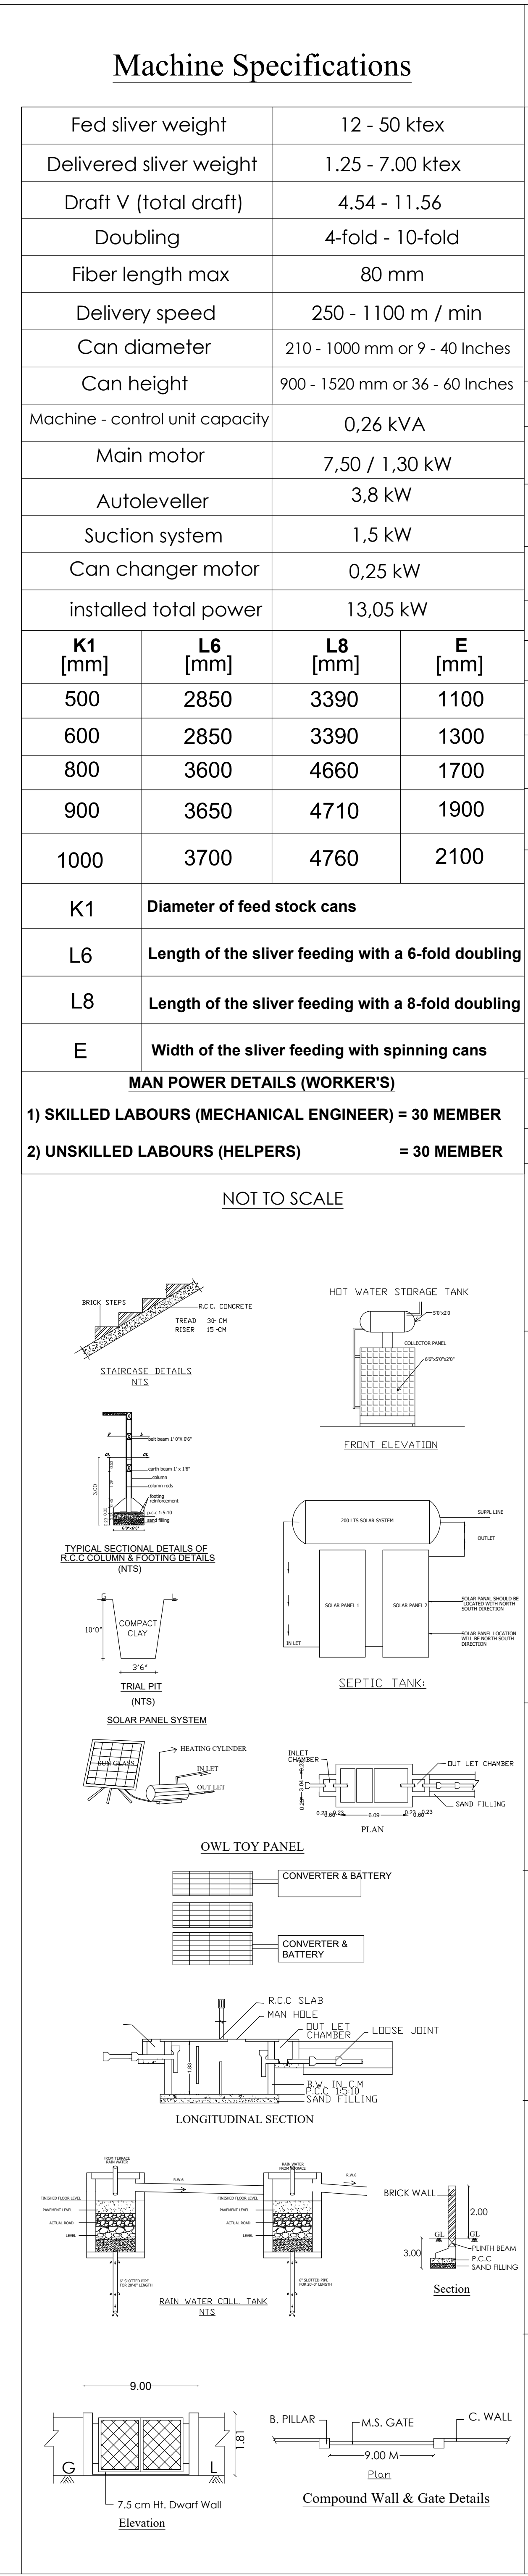
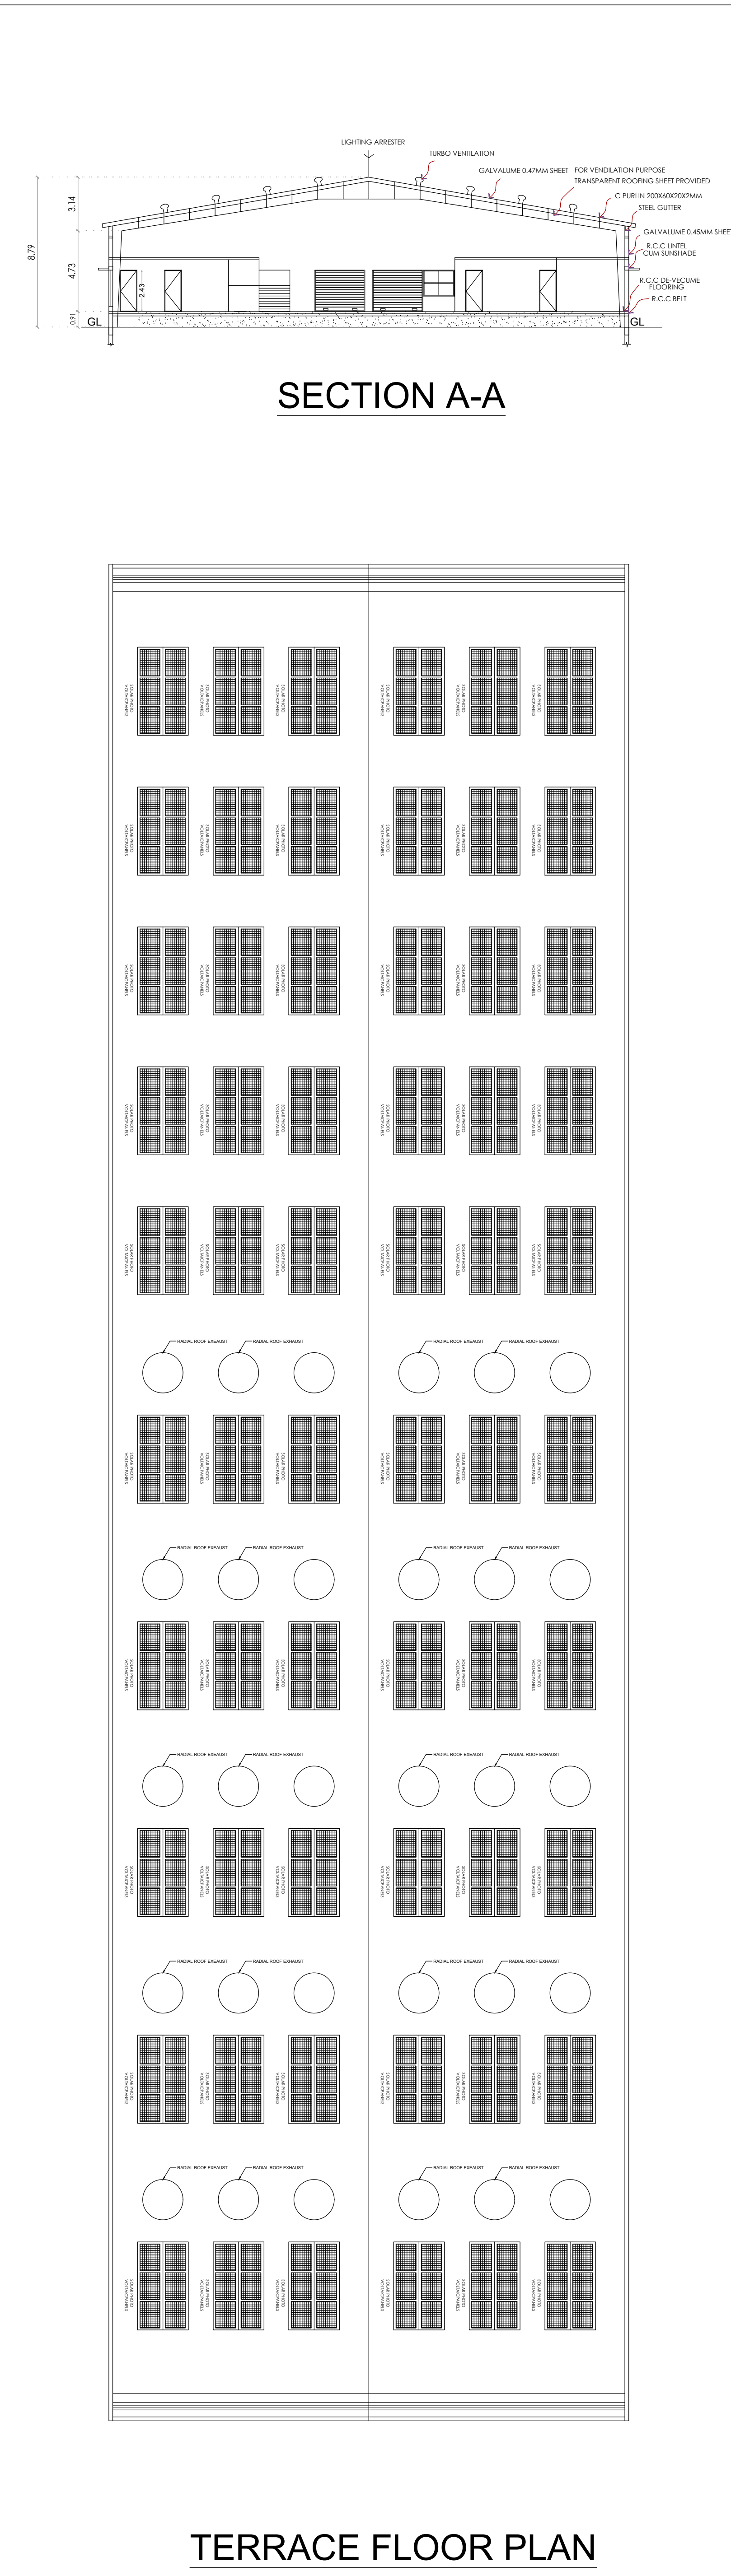
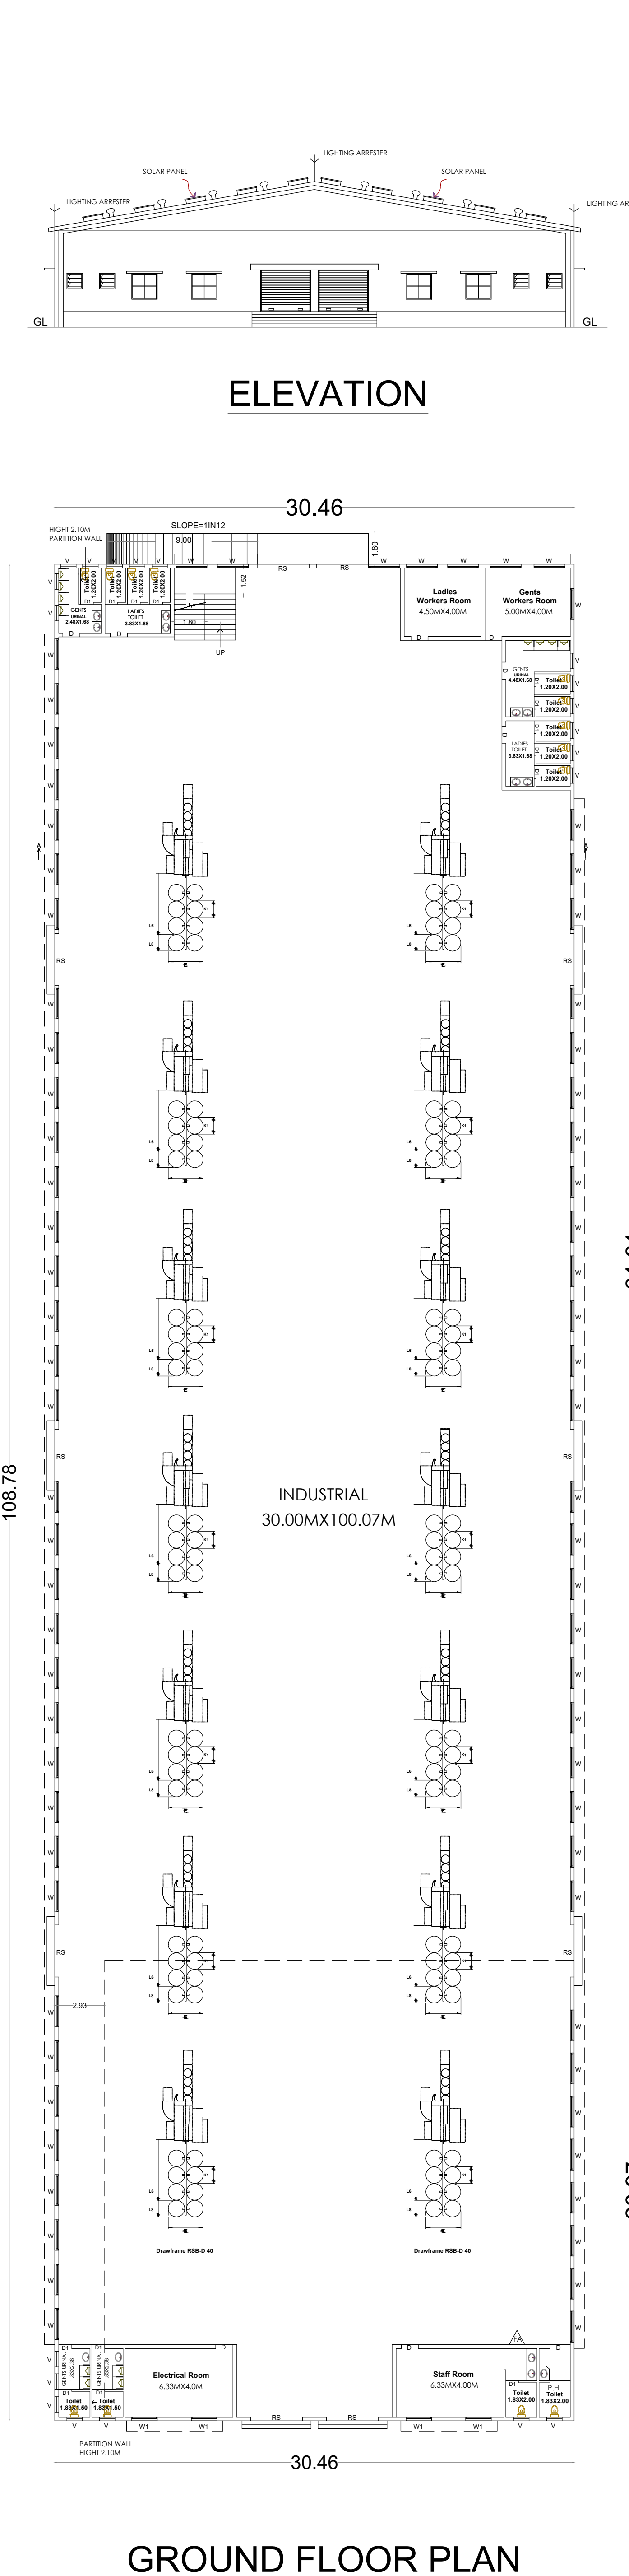


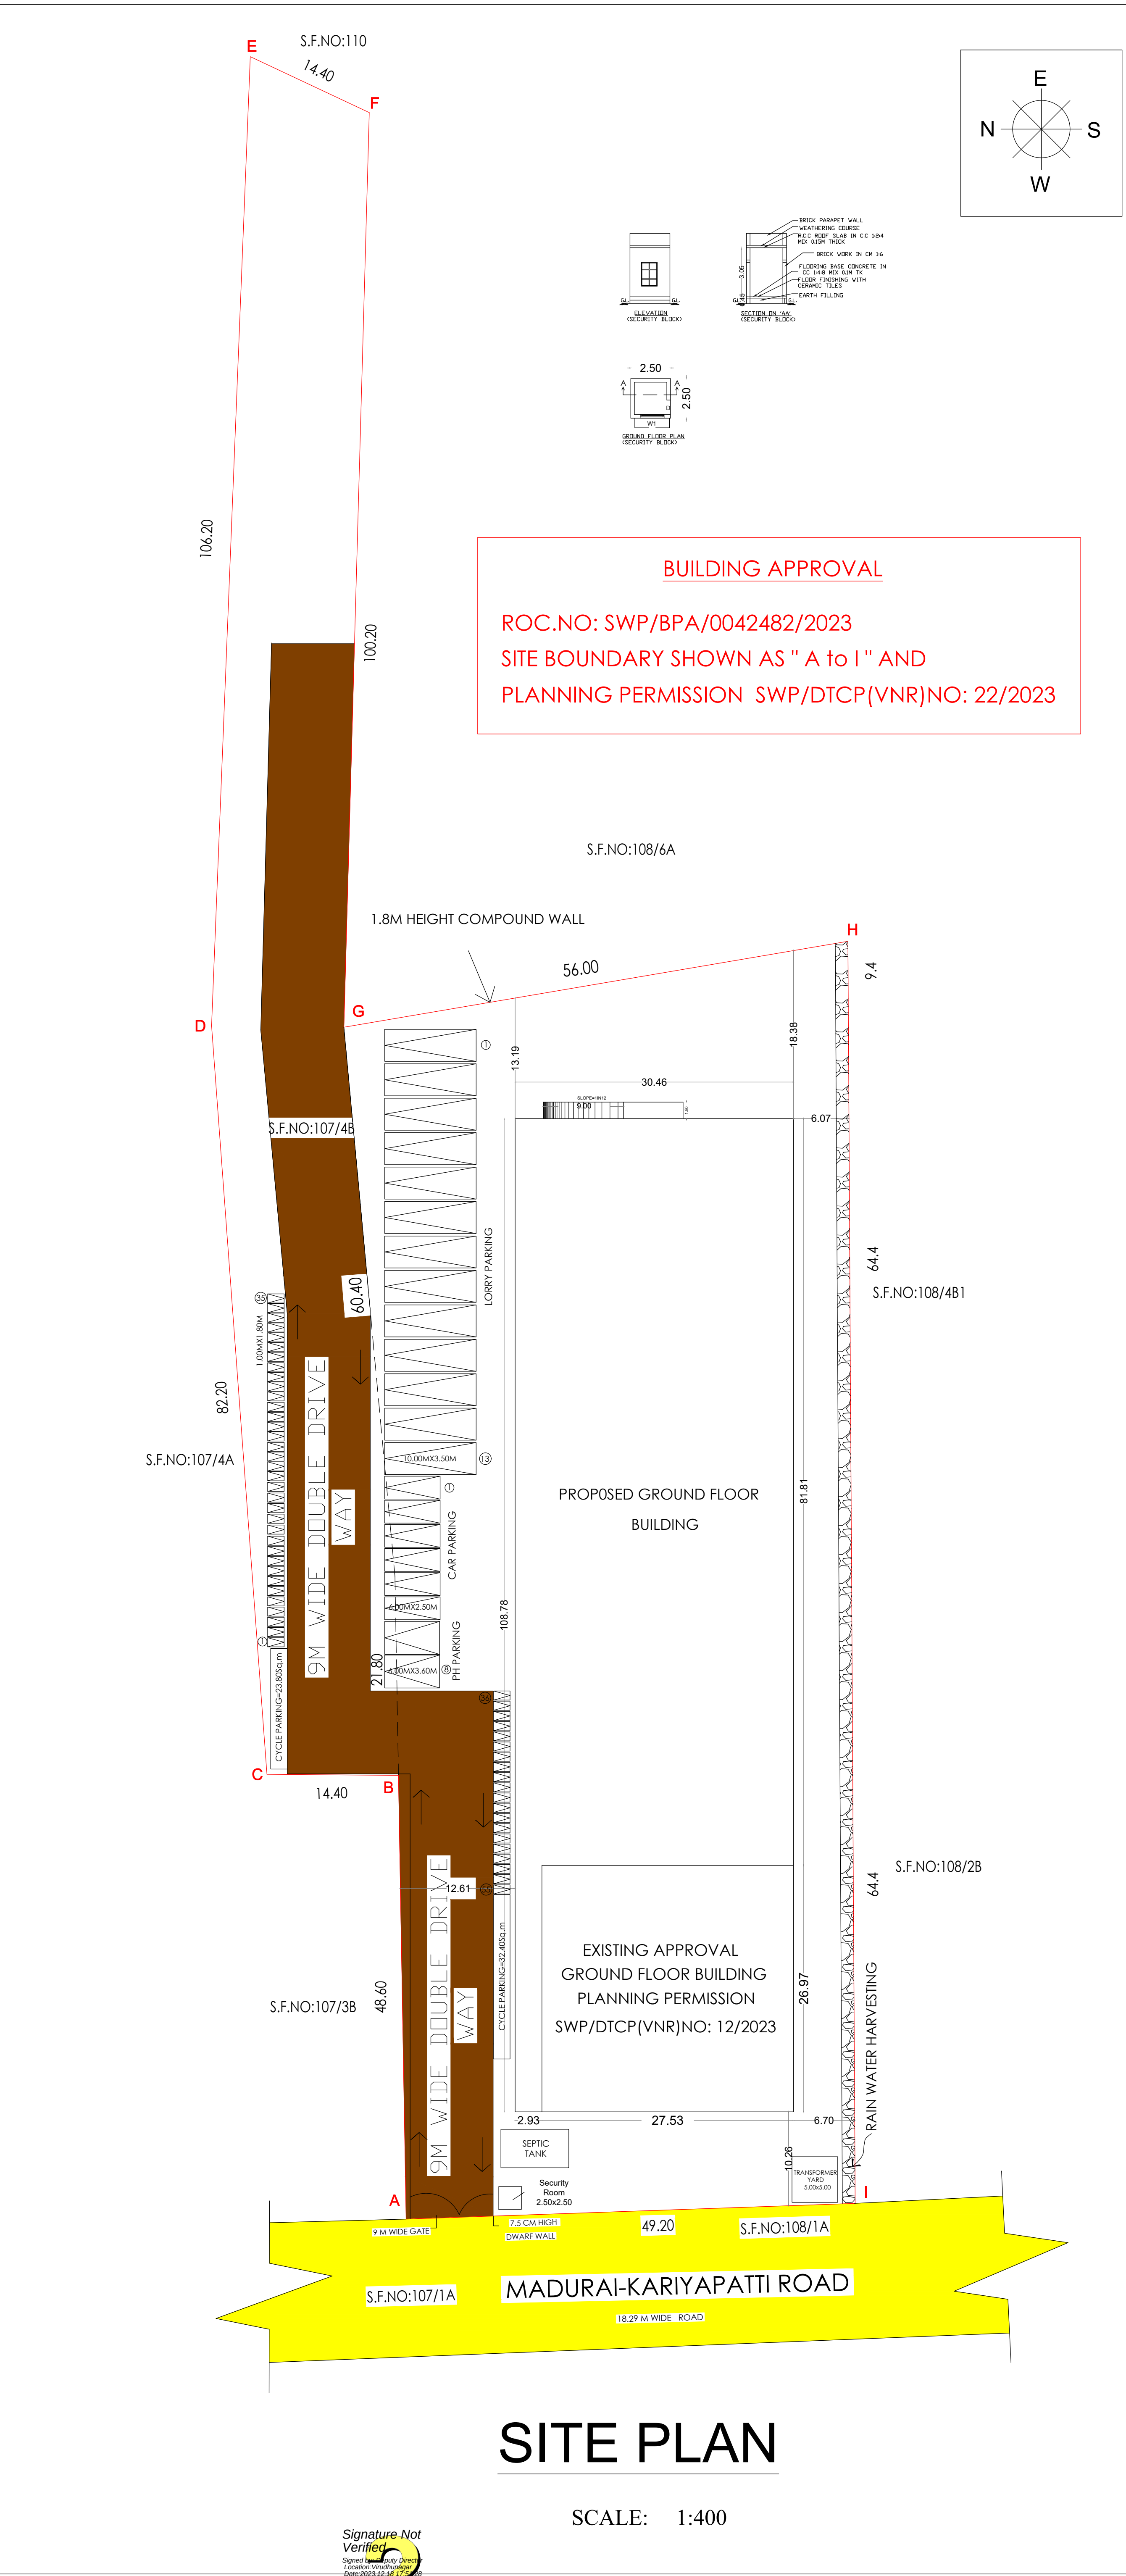

ONLINE APPLICATION NUMBER = SWP/BPA/0042482/2023

THE PLAN SHOWING REVISED CONSTRUCTION (ALREADY APPROVED NO: SWP/DTCP (VNR) NO : 12/2023, DATE:02.08.2023)OF A INDUSTRIAL BUILDING IN R.S NO:108/1B & 107/4B, MANGULAM VILLAGE & MANGULAM PANCHAYAT, KARIYAPATTI UNION PANCHAYAT, KARIYAPATTI TALUK, VIRUTHUNAGAR.

SCALE: 1:200

AREA STATEMENT

SITE AREA DETAIL:-				
SL.NO	S.F.NO	AREA Sqm (AS PER PATTA)	AREA Sqm (AS PER DOC)	
1	107/4B, 108/1B	9585.00	9580.00	

BUILDING AREA DETAIL:-				
S.NO	FLOOR DETAILS	FSI (Sqm)	NON-FSI (Sqm)	TOTAL (Sqm)
1	EXISTING APPROVAL GROUND FLOOR	770.06	-	770.06
2	PROPOSED GROUND FLOOR	2571.63	-	2571.63

FSI = TOTAL BUILD UP AREA AS PER FSI RULE / SITE AREA = 3341.69 SQ.M / 9585.00 SQ.M = 0.348 % < 1.5%

PARKING DETAIL

LORRY PARKING REQUIRED = 6 NOS. FOUR WHEELER PARKING REQUIRED = 2 NOS. TWO WHEELER PARKING REQUIRED = 52 NOS. Cycle PARKING REQUIRED = 52 NOS. PHYSICALLY CHALLENGED REQUIRED = 2 NOS.	LORRY PARKING PROVIDED = 13 NOS FOUR WHEELER PARKING PROVIDED = 6 NOS. TWO WHEELER PARKING PROVIDED = 55 NOS. Cycle PARKING PROVIDED = 52 NOS. PHYSICALLY CHALLENGED PROVIDED = 2 NOS.
--	--

SCHEDULE OF JOINERIES

TYPE	DESCRIPTION	METRE	COLOUR INDEX
RS	ROLLING SHUTTER	3.05 X 4.87	□ SITE AREA □ DRIVEWAY □ ROAD □ PRO.,
D	DOOR	1.00 X 2.43	
D1	DOOR	0.76 X 2.43	
O	OPEN	0.91 X 2.43	
W	WINDOW	1.82 X 2.13	
W1	WINDOW1	1.52 X 1.52	
V	VENTILATOR	0.91 X 0.91	

NOTE

- FIRE EXTINGUISHER WILL BE PROVIDED.
- EMERGENCY ALARM WILL BE PROVIDED.
- LIGHTNING CONDUCTOR WILL BE PROVIDED.
- SOLOR SYSTEM WILL BE PROVIDED.
- RAIN WATER HARVESTING SYSTEM WILL BE PROVIDED.
- FIRST AID BOX AND EXHAUSTEDFAN WILL BE PROVIDED.
- ALL DOORS AND WINDOWS ARE OPEN OUT WARDS.
- WASTE WATER RECYCLED &USED FOR GARDEN PURPOSED.

APPLICANT

FIRE SAFETY

FE FIRE EXTINGUISHERS **FA** FIRE ALARM

GEO-TECH-ENGINEER

STRUCTURAL ENGINEER

REGISTERED ENGINEER