

PP

APPROVAL RECORD

Planning Permission


Virudhunagar
Virudhunagar district, Tamil Nadu

APPROVAL TYPE
Building Plan


ISSUING AUTHORITY
DTCP

The approval as the planning authority issued it, reproduced in full behind this page.


An approval speaks to what was sanctioned, not to what was built. Completion is a separate record.

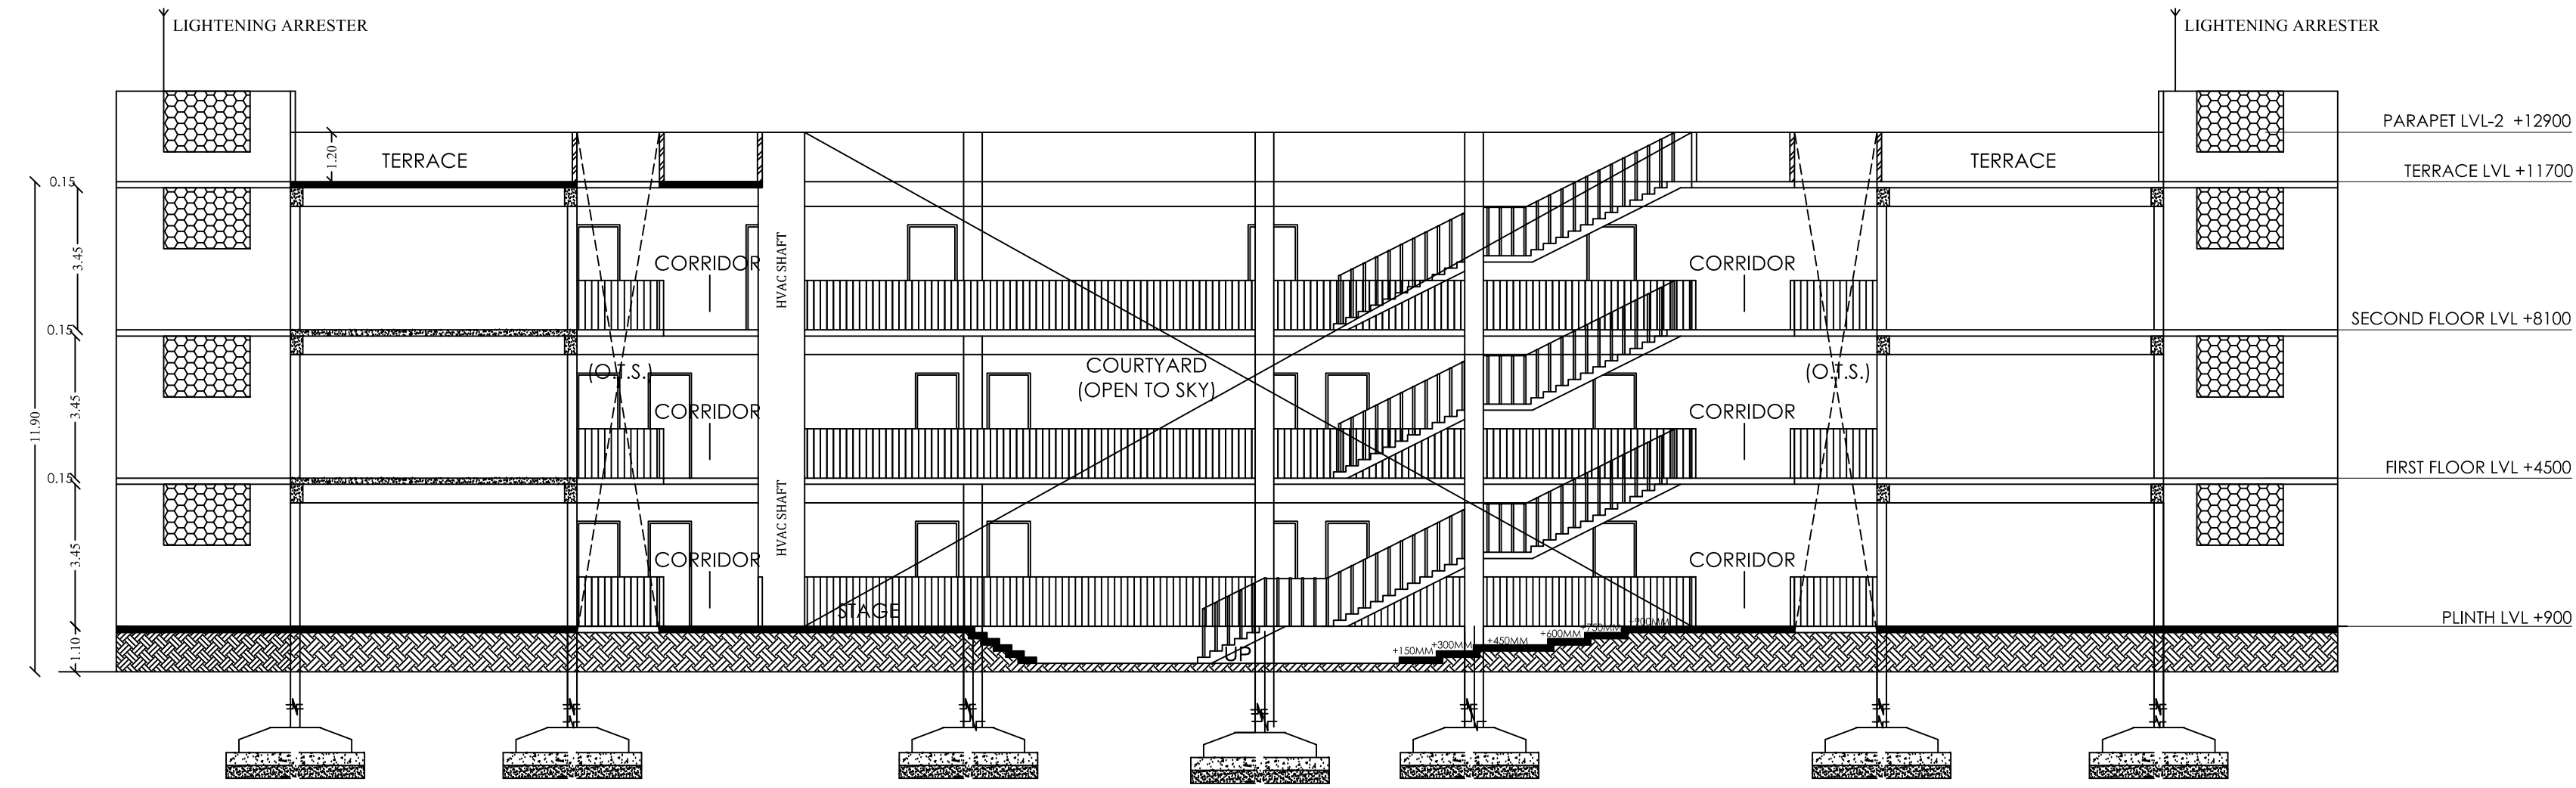

SECTION A-A'

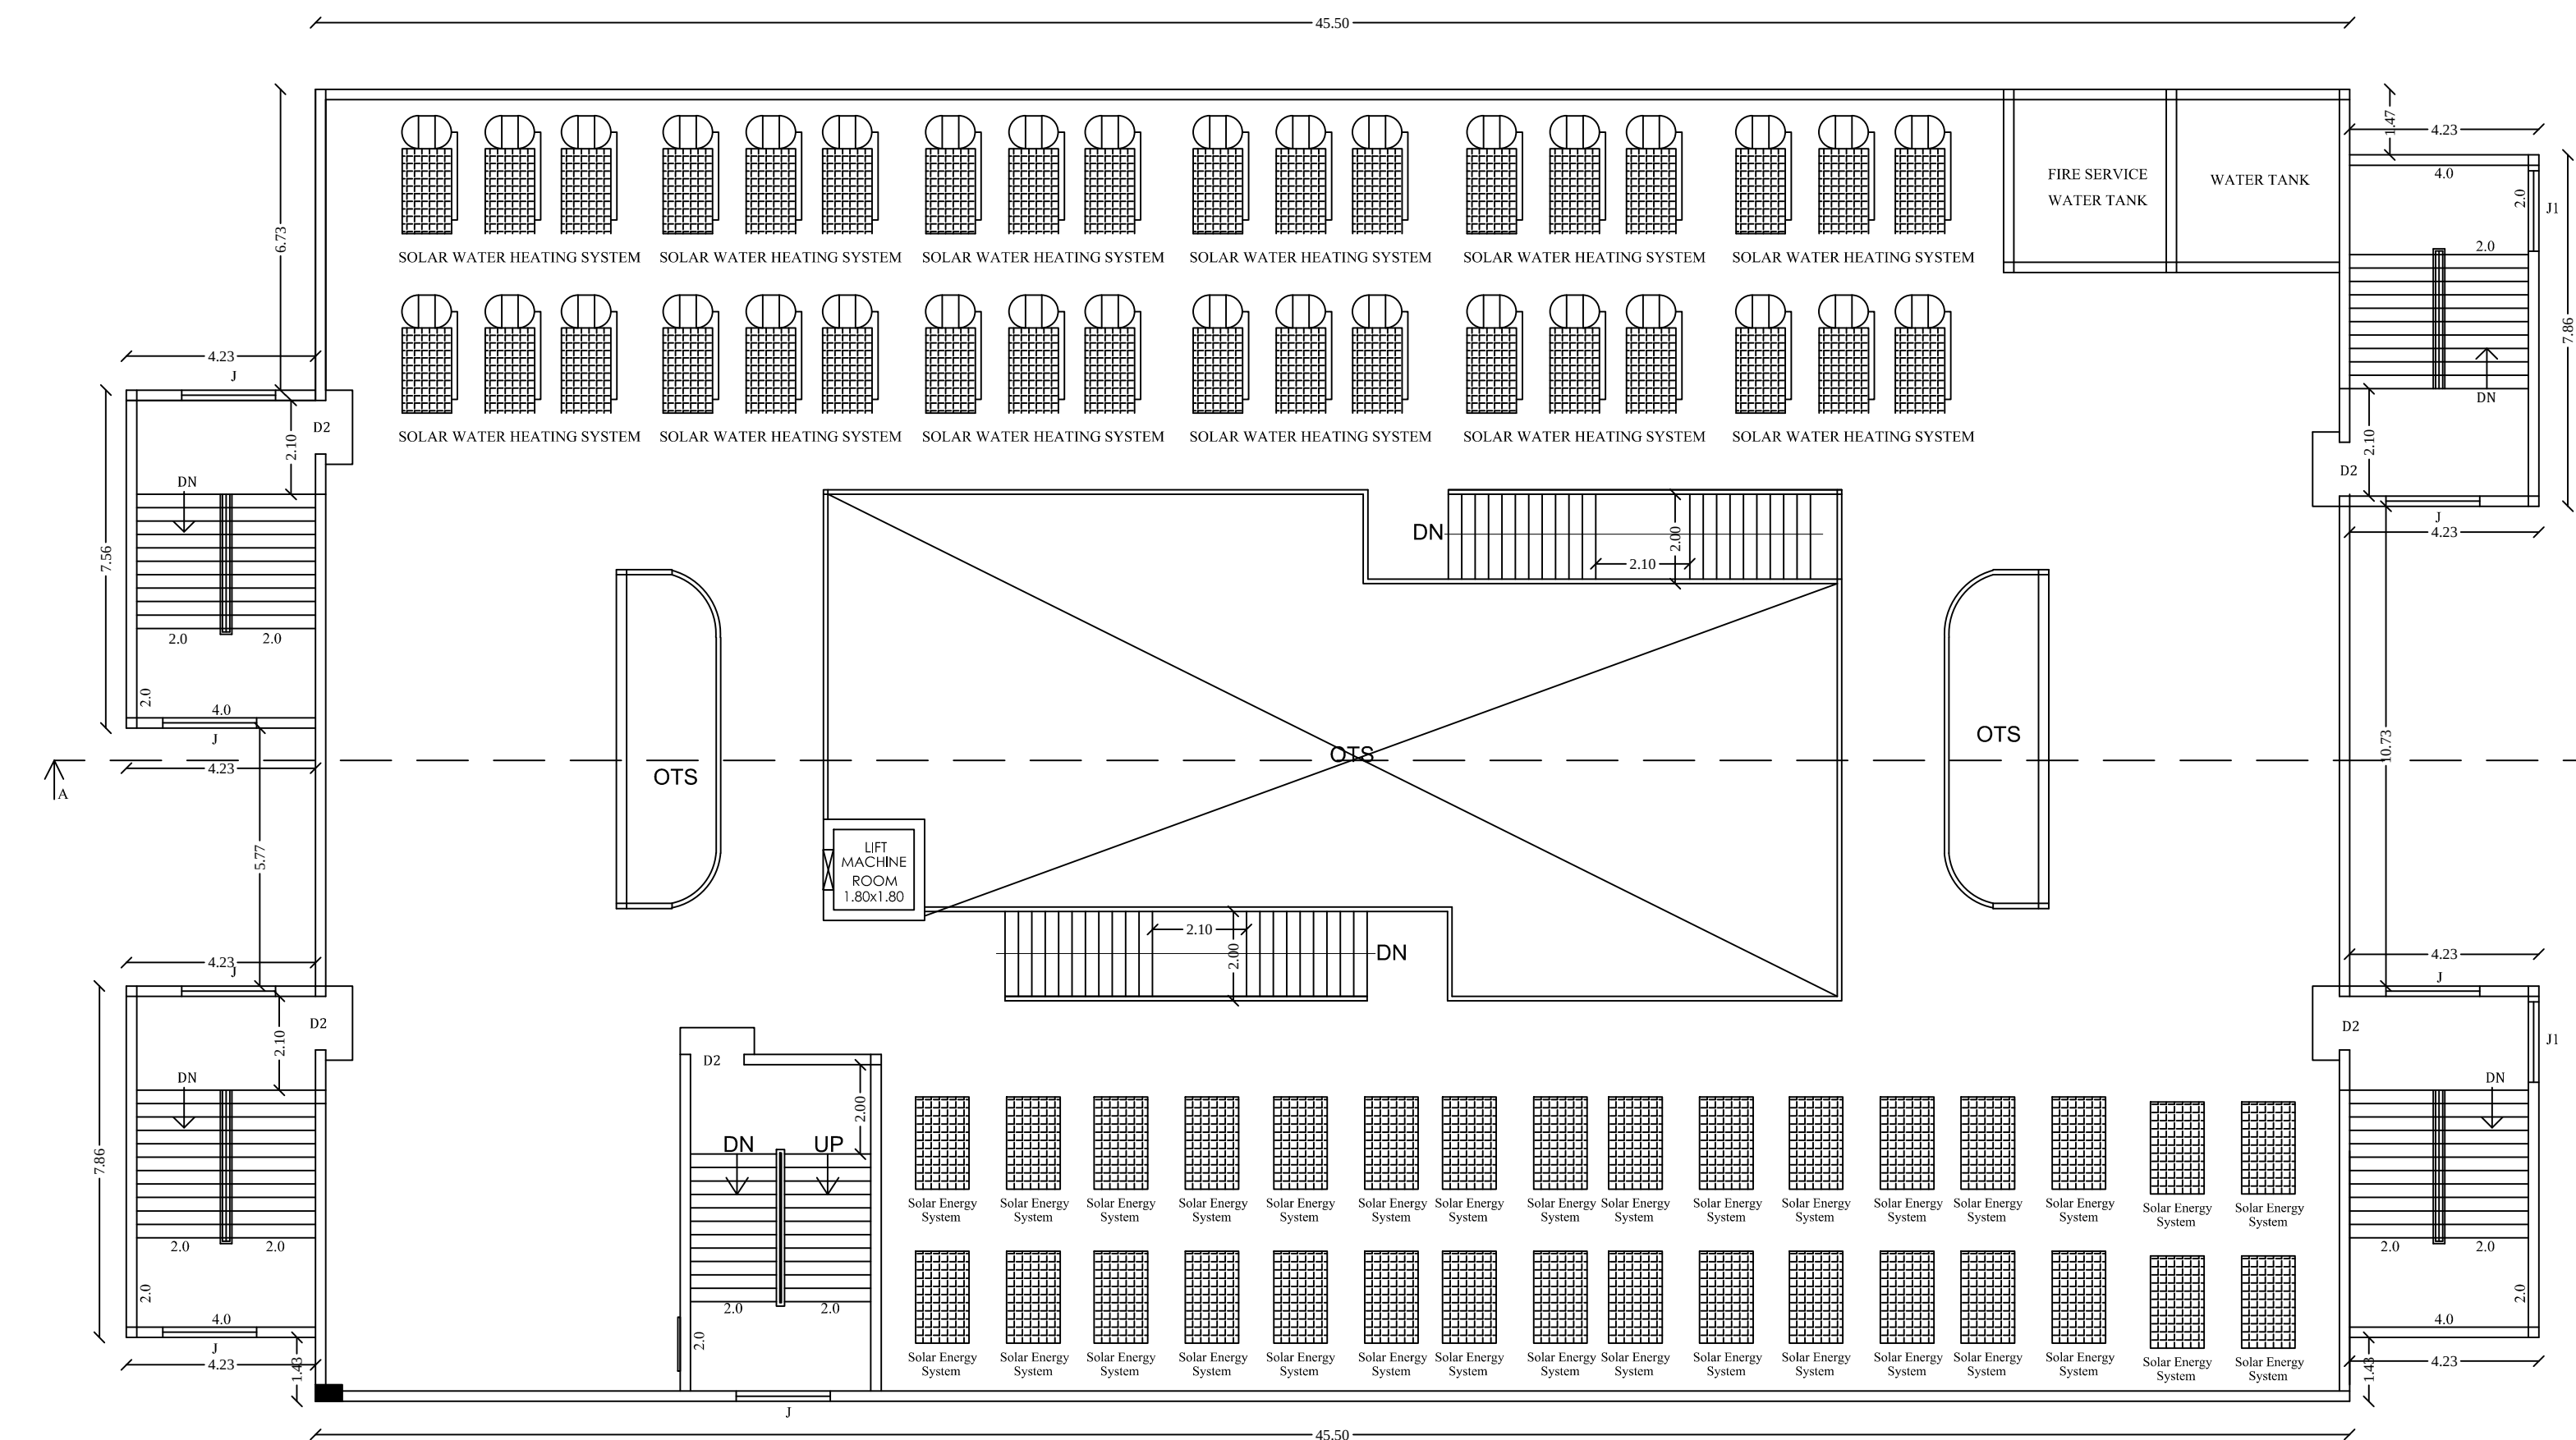

TEERACE FLOOR PLAN

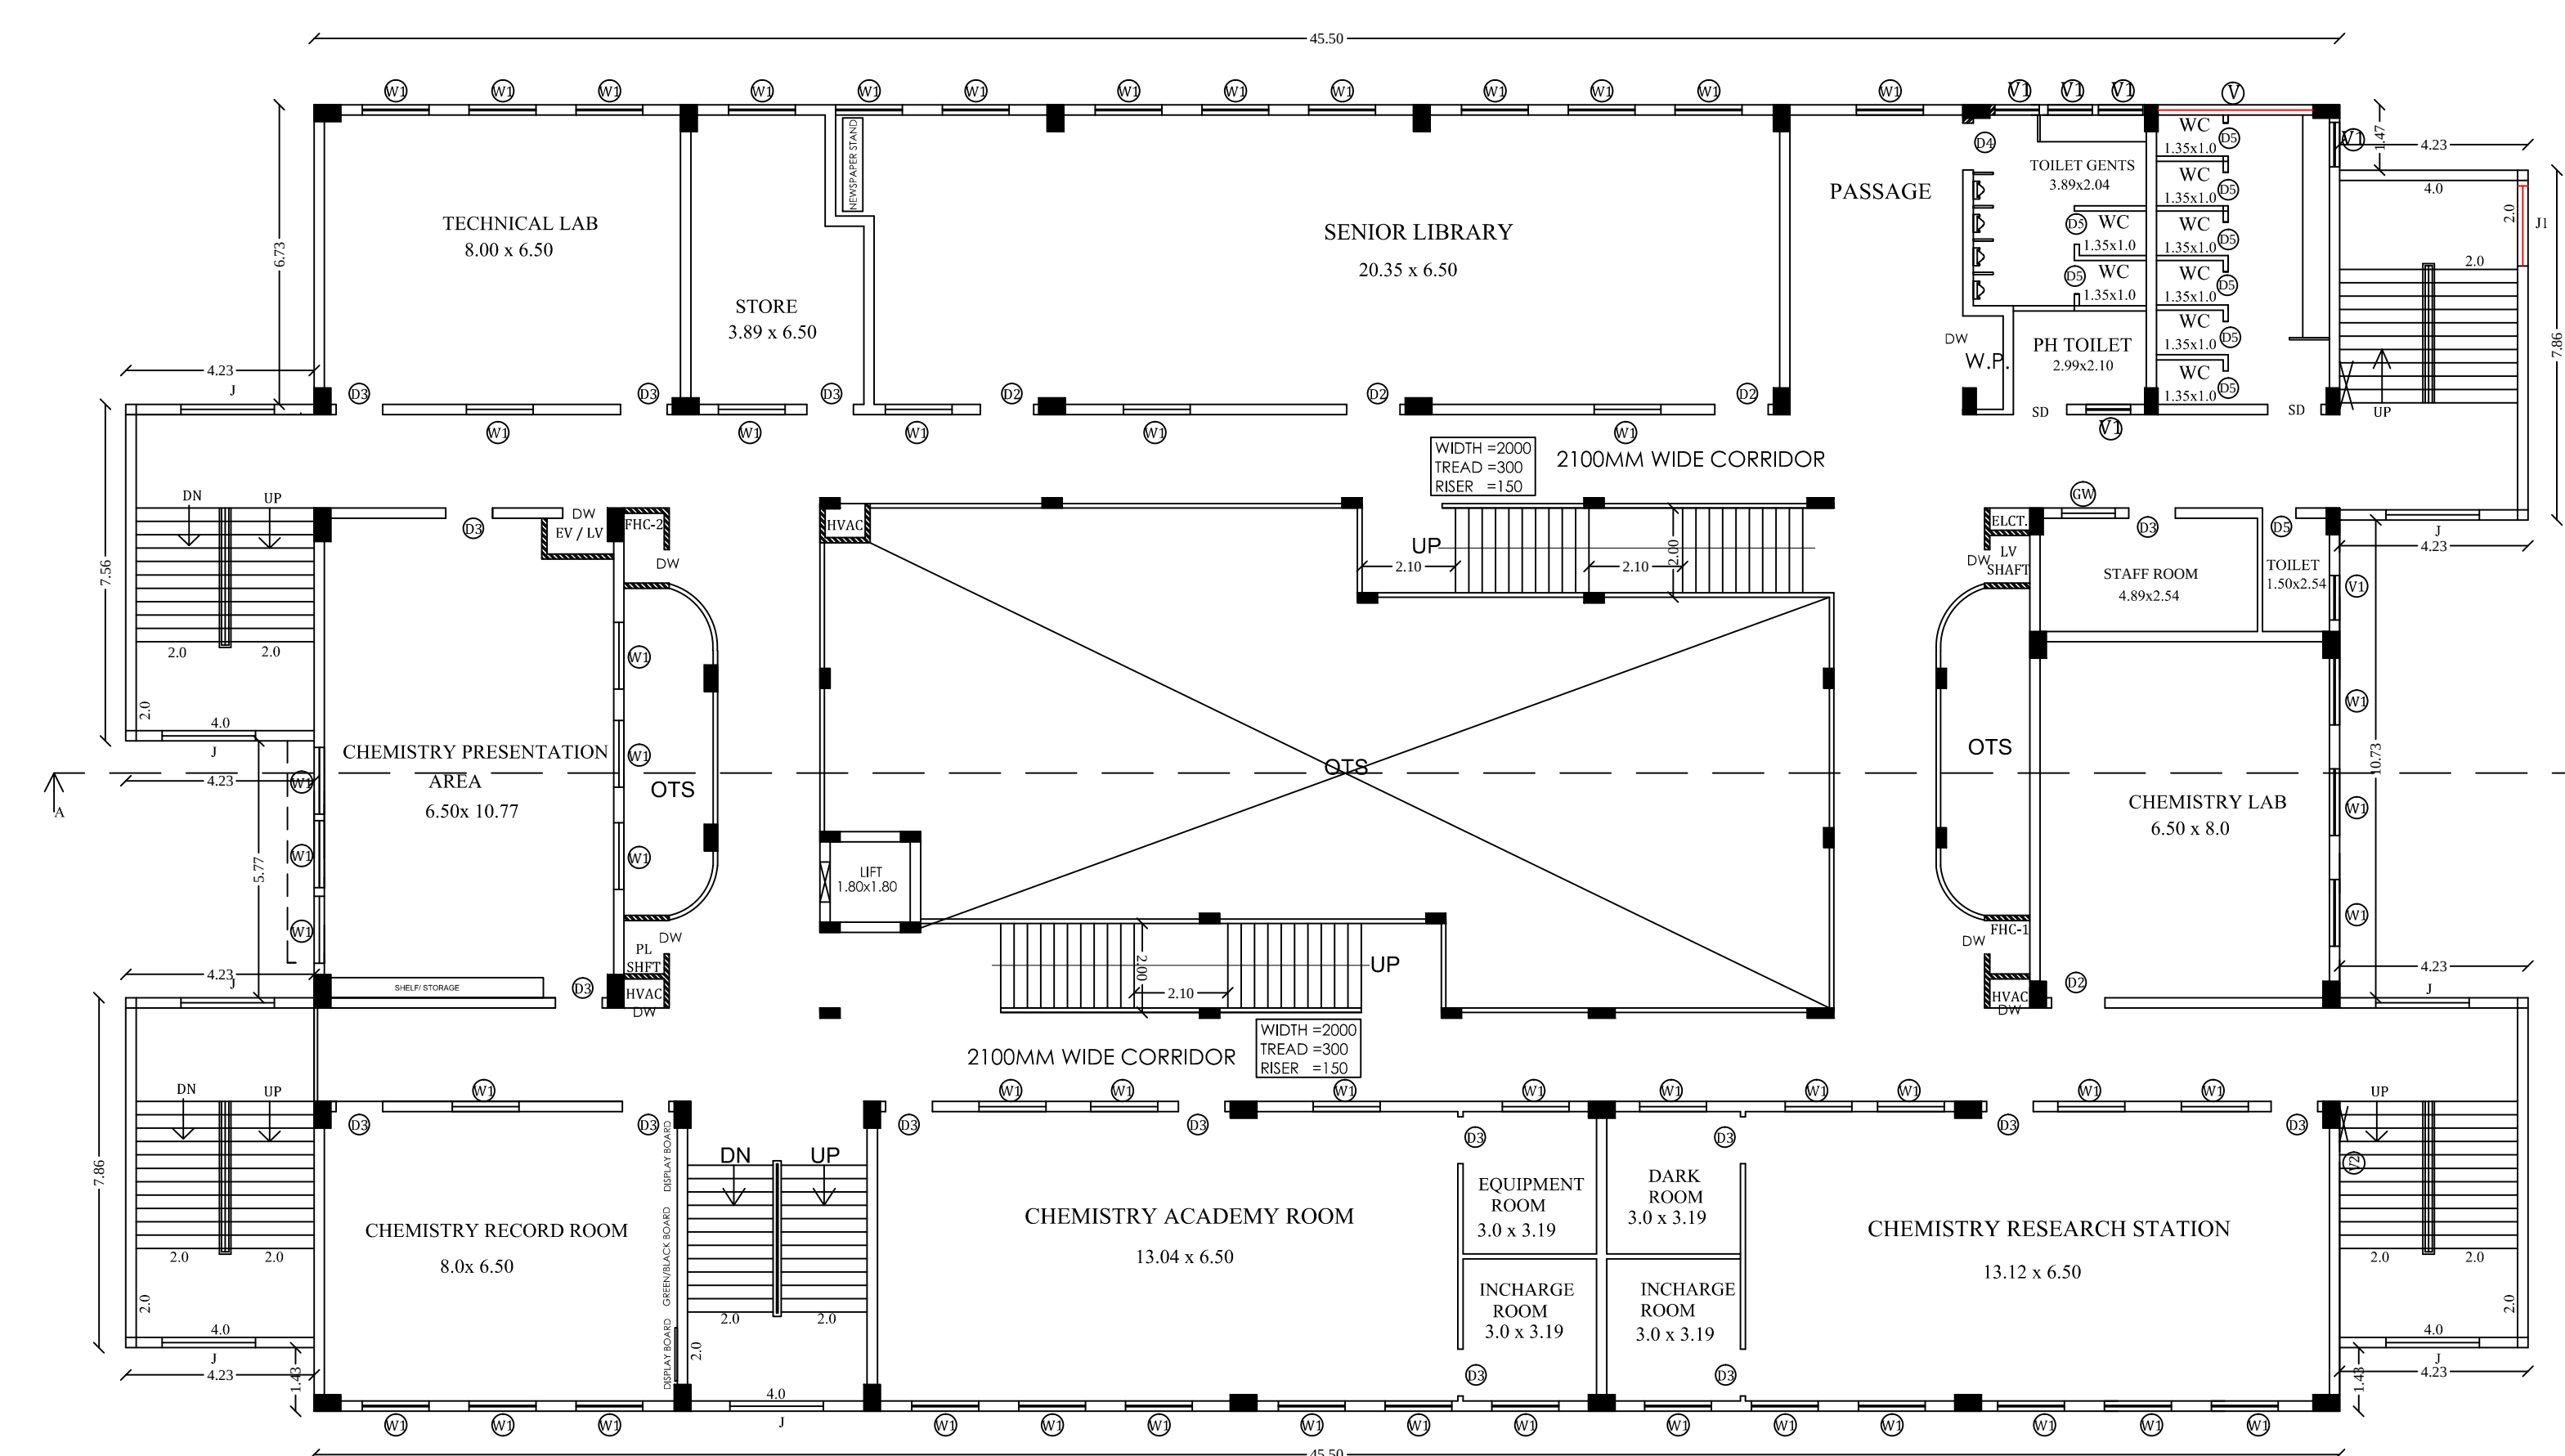

SECOND FLOOR PLAN

JOINERY DETAILS		
D0	DOOR	2.40x2.10
D1	DOOR	2.10x2.10
D2	DOOR	1.20x2.10
D3	DOOR	1.05x2.10
D4	DOOR	0.90x2.10
D5	DOOR	0.76x2.10
SD	SLIDING DOOR	1.20x2.10
W1	WINDOW	1.50x2.30
W2	WINDOW	1.20x1.50
GW	GLAZING WINDOW	1.20x1.50
V	VENTILATOR	3.50x0.76
V1	VENTILATOR	1.0x0.76
J	JOLLY	2.10x1.50
J1	JOLLY	1.80x1.50

ADDITIONAL PROPOSED ACADEMY RESEARCH AND TECHNICAL BLOCK

Descriptions	Non FSI SQ.M	FSI SQ.M	Total Area SQ.M
Area of the Ground Floor		1563.55	1563.55
Area of the First Floor		1241.76	1241.76
Area of the Second Floor		1241.76	1241.76
Area of the Head Rooms	177.72		177.72
Total Floor Area	177.72	4047.07	4224.79

GEO-TECH ENGINEER

STRUCTURAL
ENGINEER

APPLICANT

CONSTRUCTION
ENGINEER

ARCHITECT

ENGINEER

B.P/DTCP.NO.313/2024

DESCRIPTION	FSI Sq.m	NON FSI Sq.m	TOAL Sq.m
BLOCK-I			
MAIN BUILDING			
GROUND FLOOR	1779.60	---	1779.60
FIRST FLOOR	1779.60	---	1779.60
SECOND FLOOR	1779.60	---	1779.60
HEAD ROOM	---	33.80	33.80
PORTICO	49.38	---	49.38

BLOCK-4			
GIRLS HOSTEL			
GROUND FLOOR	486.36	---	486.36
FIRST FLOOR	486.36	---	486.36
HEAD ROOM	---	13.78	13.78

BLOCK-5			
BOYS HOSTEL			
GROUND FLOOR	806.31	---	806.31
FIRST FLOOR	806.31	---	806.31
PORTRICO	11.99	---	11.99
HEAD ROOM	---	22..05	22.05

BLOCK-6 PRINCIPAL QUARTERS			
GROUND FLOOR	92.49	---	92.49
PORTICO	10.20	---	10.20

BLOCK-7			
POWER ROOM			
GROUND FLOOR	19.44	---	19.44

BLOCK-8 SECURITY ROOM	11-60	11-60
--------------------------	-------	-------

GROUND FLOOR	11.00		11.00
BLOCK-9			
WAITING SHED			

GROUND FLOOR	45.54	---	45.54
BLOCK-10 VISITORS TOILET			

GROUND FLOOR	27.60	---	27.60
BDOCK-11			

GENERATOR SHED	59.20	---	59.20
GROUND FLOOR			
(EXISTING BUILDING G-076)	10204.66	60.62	10264.28

APPROVED TOTAL AREA)	2027 AC	2122	2027 AC
----------------------	---------	------	---------


ADDITIONAL PROPOSED ACADEMY RESEARCH AND TECHNICAL BLOCK

Descriptions	Non FSI SQ.M	FSI SQ.M	Total Area SQ.M
Area of the Ground Floor		1563.55	1563.55
Area of the First Floor		1241.76	1241.76
Area of the Second Floor		1241.76	1241.76
Area of the Head Rooms	177.72		177.72
Total Floor Area	177.72	4047.07	4224.79

$$\text{FLOOR SPACE INDEX} = \frac{\text{TOTAL FLOOR BUILDING AREA}}{\text{SITE AREA}} = \frac{(10294.66+4047.07)}{41400} = 0.23 < 2.0$$

Parking Detail ;	
No. of Car Parking Provided (P.H Car Parking 04 - Nos Including)	- 36 Nos
No. of Two Wheeler Parking Provided	- 40 Nos


O.S.R - 1976.25 Sq.m 10.01%

 

Correspondent
The Sivakasi Lions International
Institutions, Sivakasi.

Er. T. BABU, B.E.,
PLAN CENTER
Registration No: RE 016/2019 (Grade II)
No.25, South Street, Near Amma Mess
Tallakulam, Madurai - 2.
Ph: 8226044943, 9786948414

ENGINEER

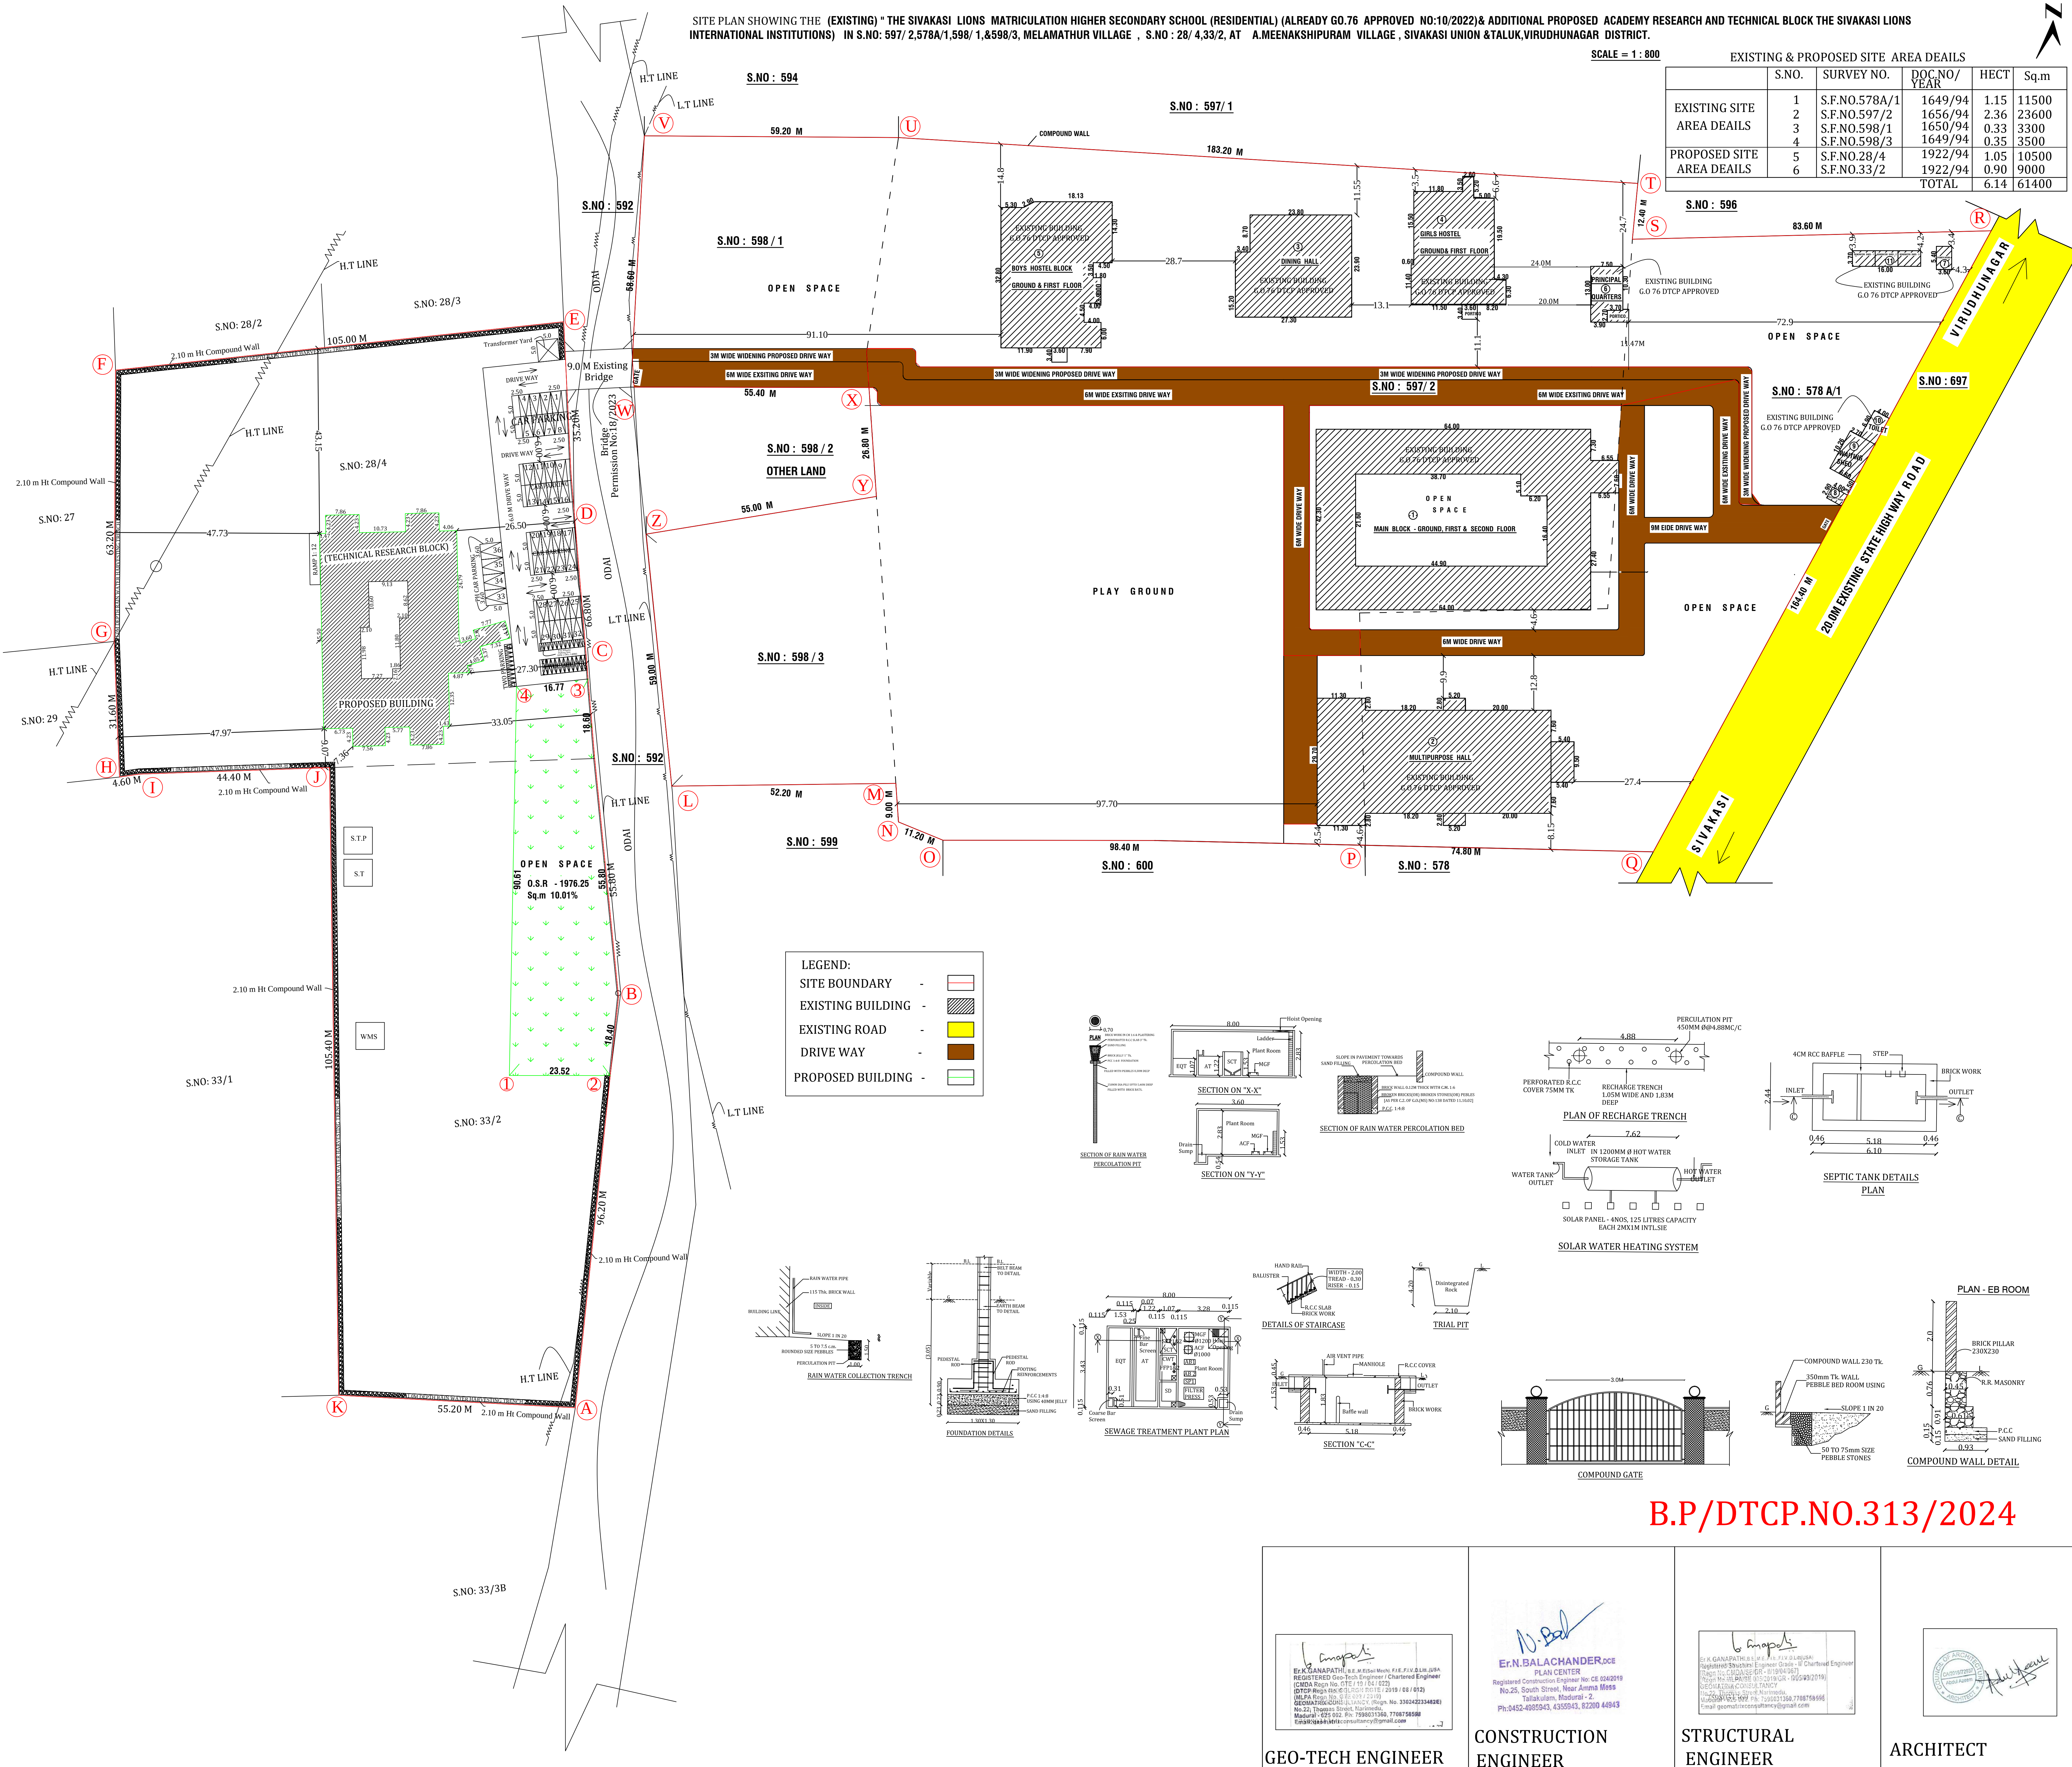

CONSTRUCTION
ENGINEER

STRUCTURAL ENGINEER

ARCHITECT

GEO-TECH ENGINEER

Eight ways to know a piece of land before you pay for it.

This report covers one part of the picture. These cover the rest, drawn from the same government records, for any property in Tamil Nadu.

LandLens One

Ask anything about a property and get an answer grounded in live government records, with the sources shown.

[/landlens/one](#)



Verify My Land

Every record check run on one property and returned as a single report.

[/landlens/verify-my-land](#)



Legal Opinion

An advocate's written opinion on the title, built on the records we pull for it.

[/landlens](#)



One Map

Every layer on one map: the parcel, its boundary, zoning, water bodies and what sits around it.

[/landlens/one/map](#)



PriceMap

What land actually changed hands for around this plot, taken from the registered deeds.

[/landlens/pricemap](#)



Build Scope

What you are allowed to build here: floor space, height, coverage and setbacks.

[/landlens/build-scope](#)



Property Tracker

Watch a property and hear about it when something new is registered against it.

[/landlens/property-tracker](#)



Deal Room

Run the transaction in one place: documents, stamping, signatures and the parties.

[/landlens/deal-room](#)



Twenty-four checks you can run yourself, at no cost.

Records and verification

The registers themselves, read for you.

Encumbrance Certificate

Patta and Chitta

Field Measurement Sketch

EC Analyzer

Bank charge check

Court case search

Seller background check

Approval check by survey

Value and duty

What it is worth and what it costs to register.

Guideline value by street

Guideline value by survey

Stamp duty and registration fees

Capital gains

Floor space index

Area unit converter

Zoning and land use

What the plan says can happen on this land.

Land use zone finder

CMDA land use check

Coastal regulation zone

Master plan check

Water bodies finder

Airport height clearance

Registers and directories

Who holds it, and which office keeps the record.

Find your registering office

Temple property check

Waqf property check

RERA register



Every free tool
/tools



Services we run
for you
/services



The LandLens
suite
/landlens/one



Every claim in this document traces back to a government record.

Legal opinions, due diligence and title verification

Building plan, layout and sub-division approvals

Completion and occupancy certificates, regularisation

Escrow, negotiation and NRI property management

Land survey, soil testing, architecture and construction

Verified RealEstate
3/350/2 Mettukuppam,
OMR Thoraipakkam,
Chennai 600 097, India
hello@verified.realestate
+91 9996 12 9996

Prepared from the registers named on the page each finding sits on. Where a register could not be read, this document says so in its place rather than leaving the gap to be read as a clean result.

