

PP

APPROVAL RECORD

Planning Permission

Virudhunagar district, Tamil Nadu

APPROVAL TYPE

Building Plan




ISSUING AUTHORITY

Rural Panchayat


The approval as the planning authority issued it, reproduced in full behind this page.

An approval speaks to what was sanctioned, not to what was built. Completion is a separate record.

The image contains two architectural drawings of a building. On the left is the 'FRONT ELEVATION', showing a building facade with a central entrance, a sloped roof on the left, and ground level (GL) markers. On the right is the 'SECTION ON AB', a cross-section of the building. This section shows the foundation, basement, and upper floors. Key dimensions and materials are labeled: 'PARAPET WALL', 'R.C.C. ROOF SLAB 0.12M TK', 'BRICK WORK 0.23M TK', 'RC LINTEL CUM SUNSHADE', 'MARBONITE FLOOR FINISH', 'SAND FILLING IN BASEMENT', and 'RANDOM RUBBLE MASONRY'. Vertical dimensions include 4.99m for the total height, 3.05m for the upper floor height, 0.45m for the basement floor thickness, 0.75m for the foundation depth, and 0.90m for the total foundation depth. A concrete grade is noted as 'P.C.C 1:5: 10'. Ground level (GL) is indicated at the base and on the right side.

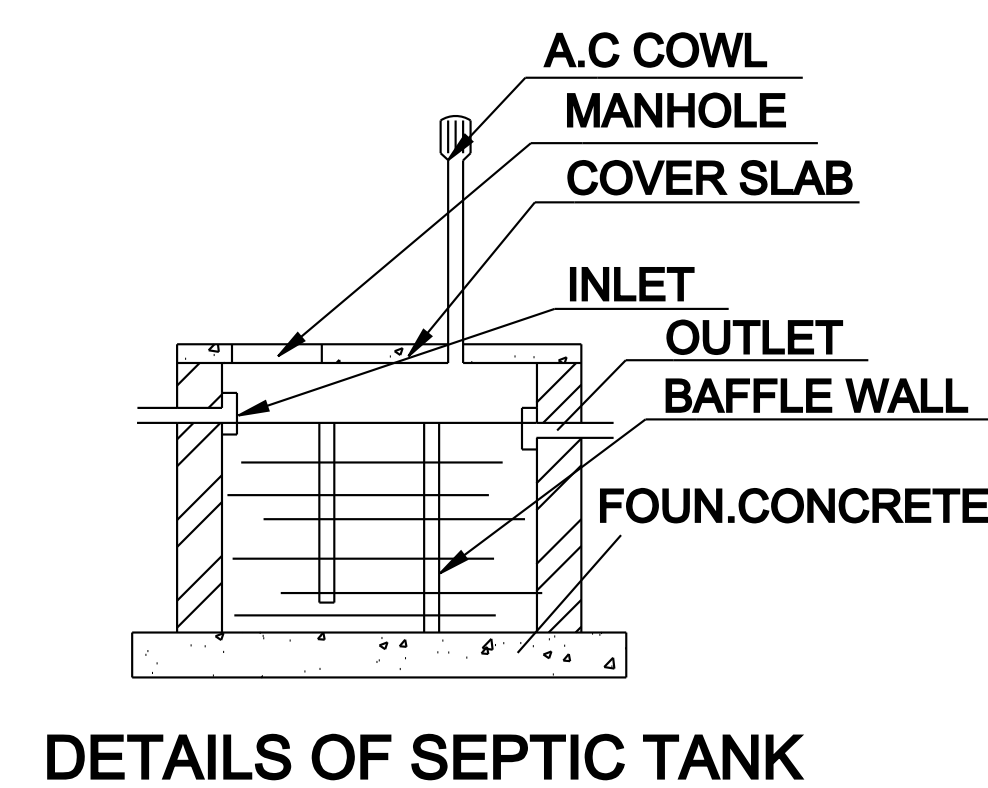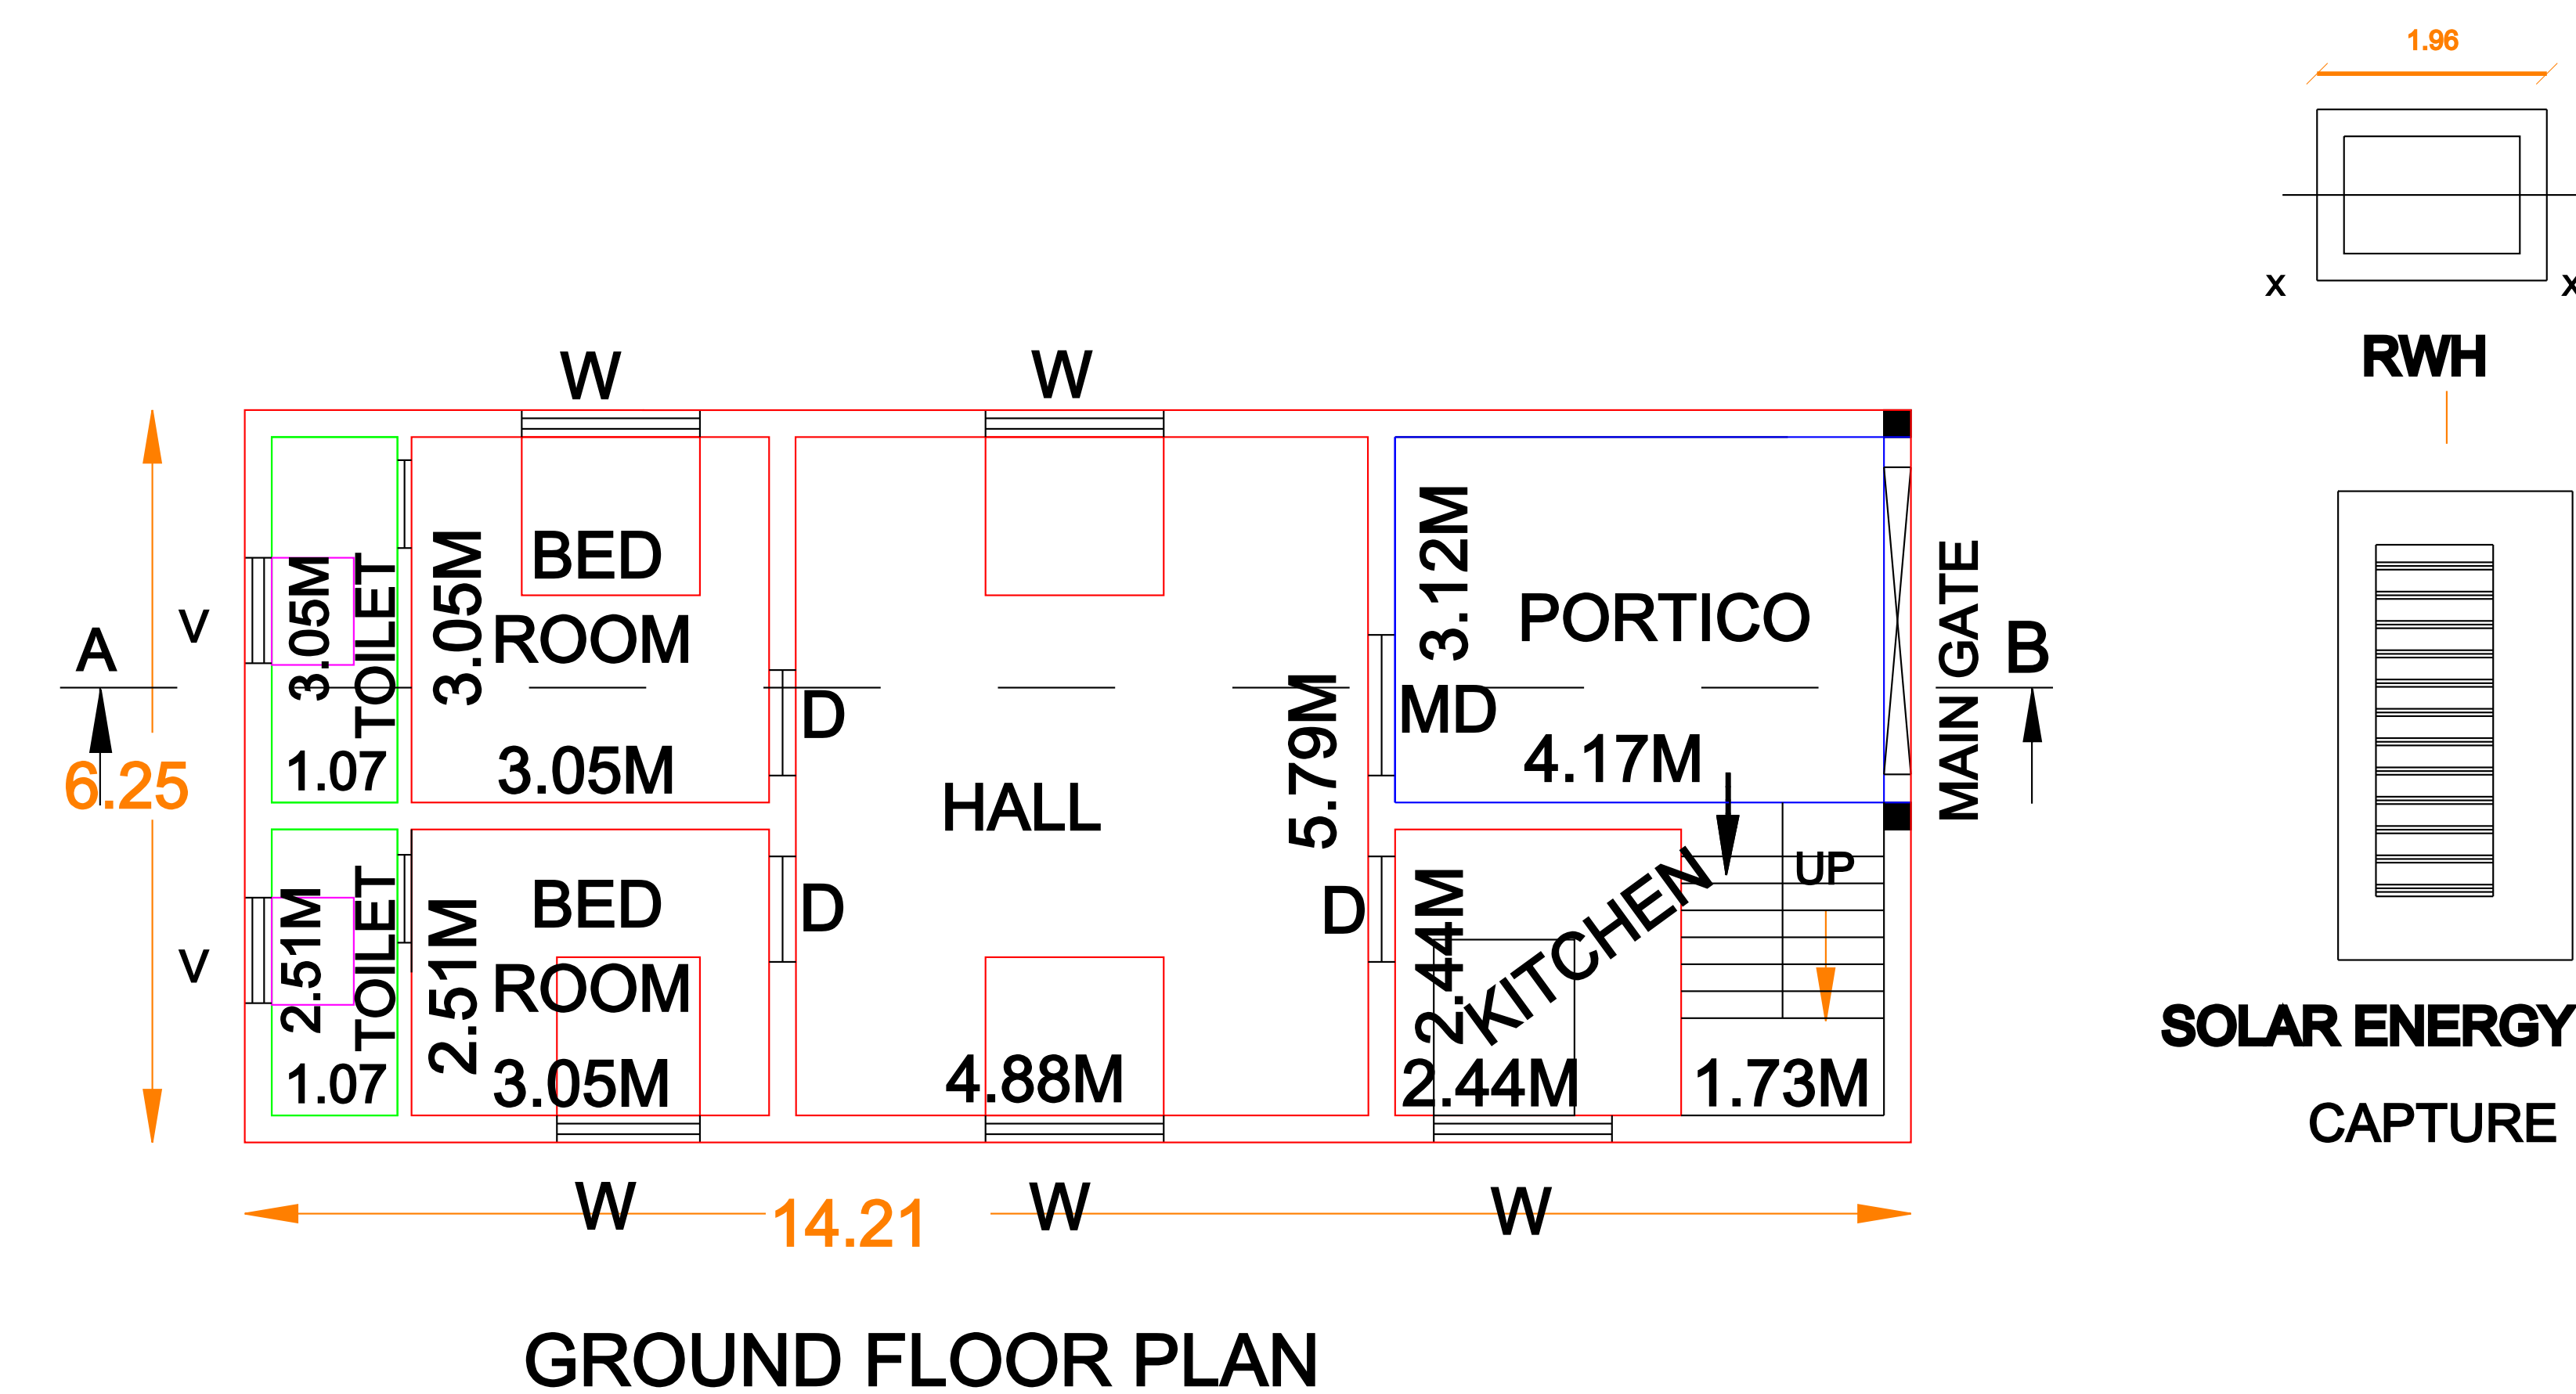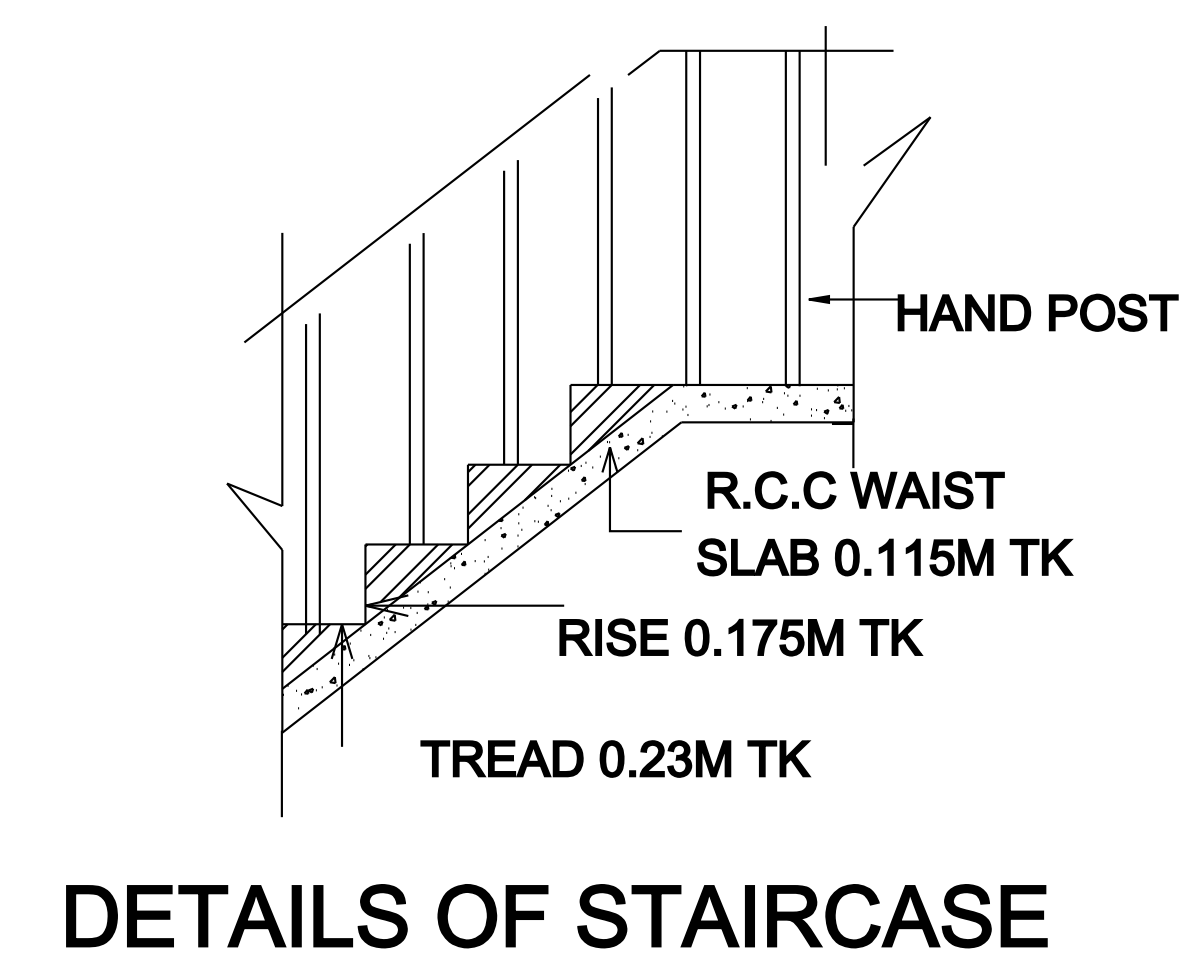

LOCATION PLAN

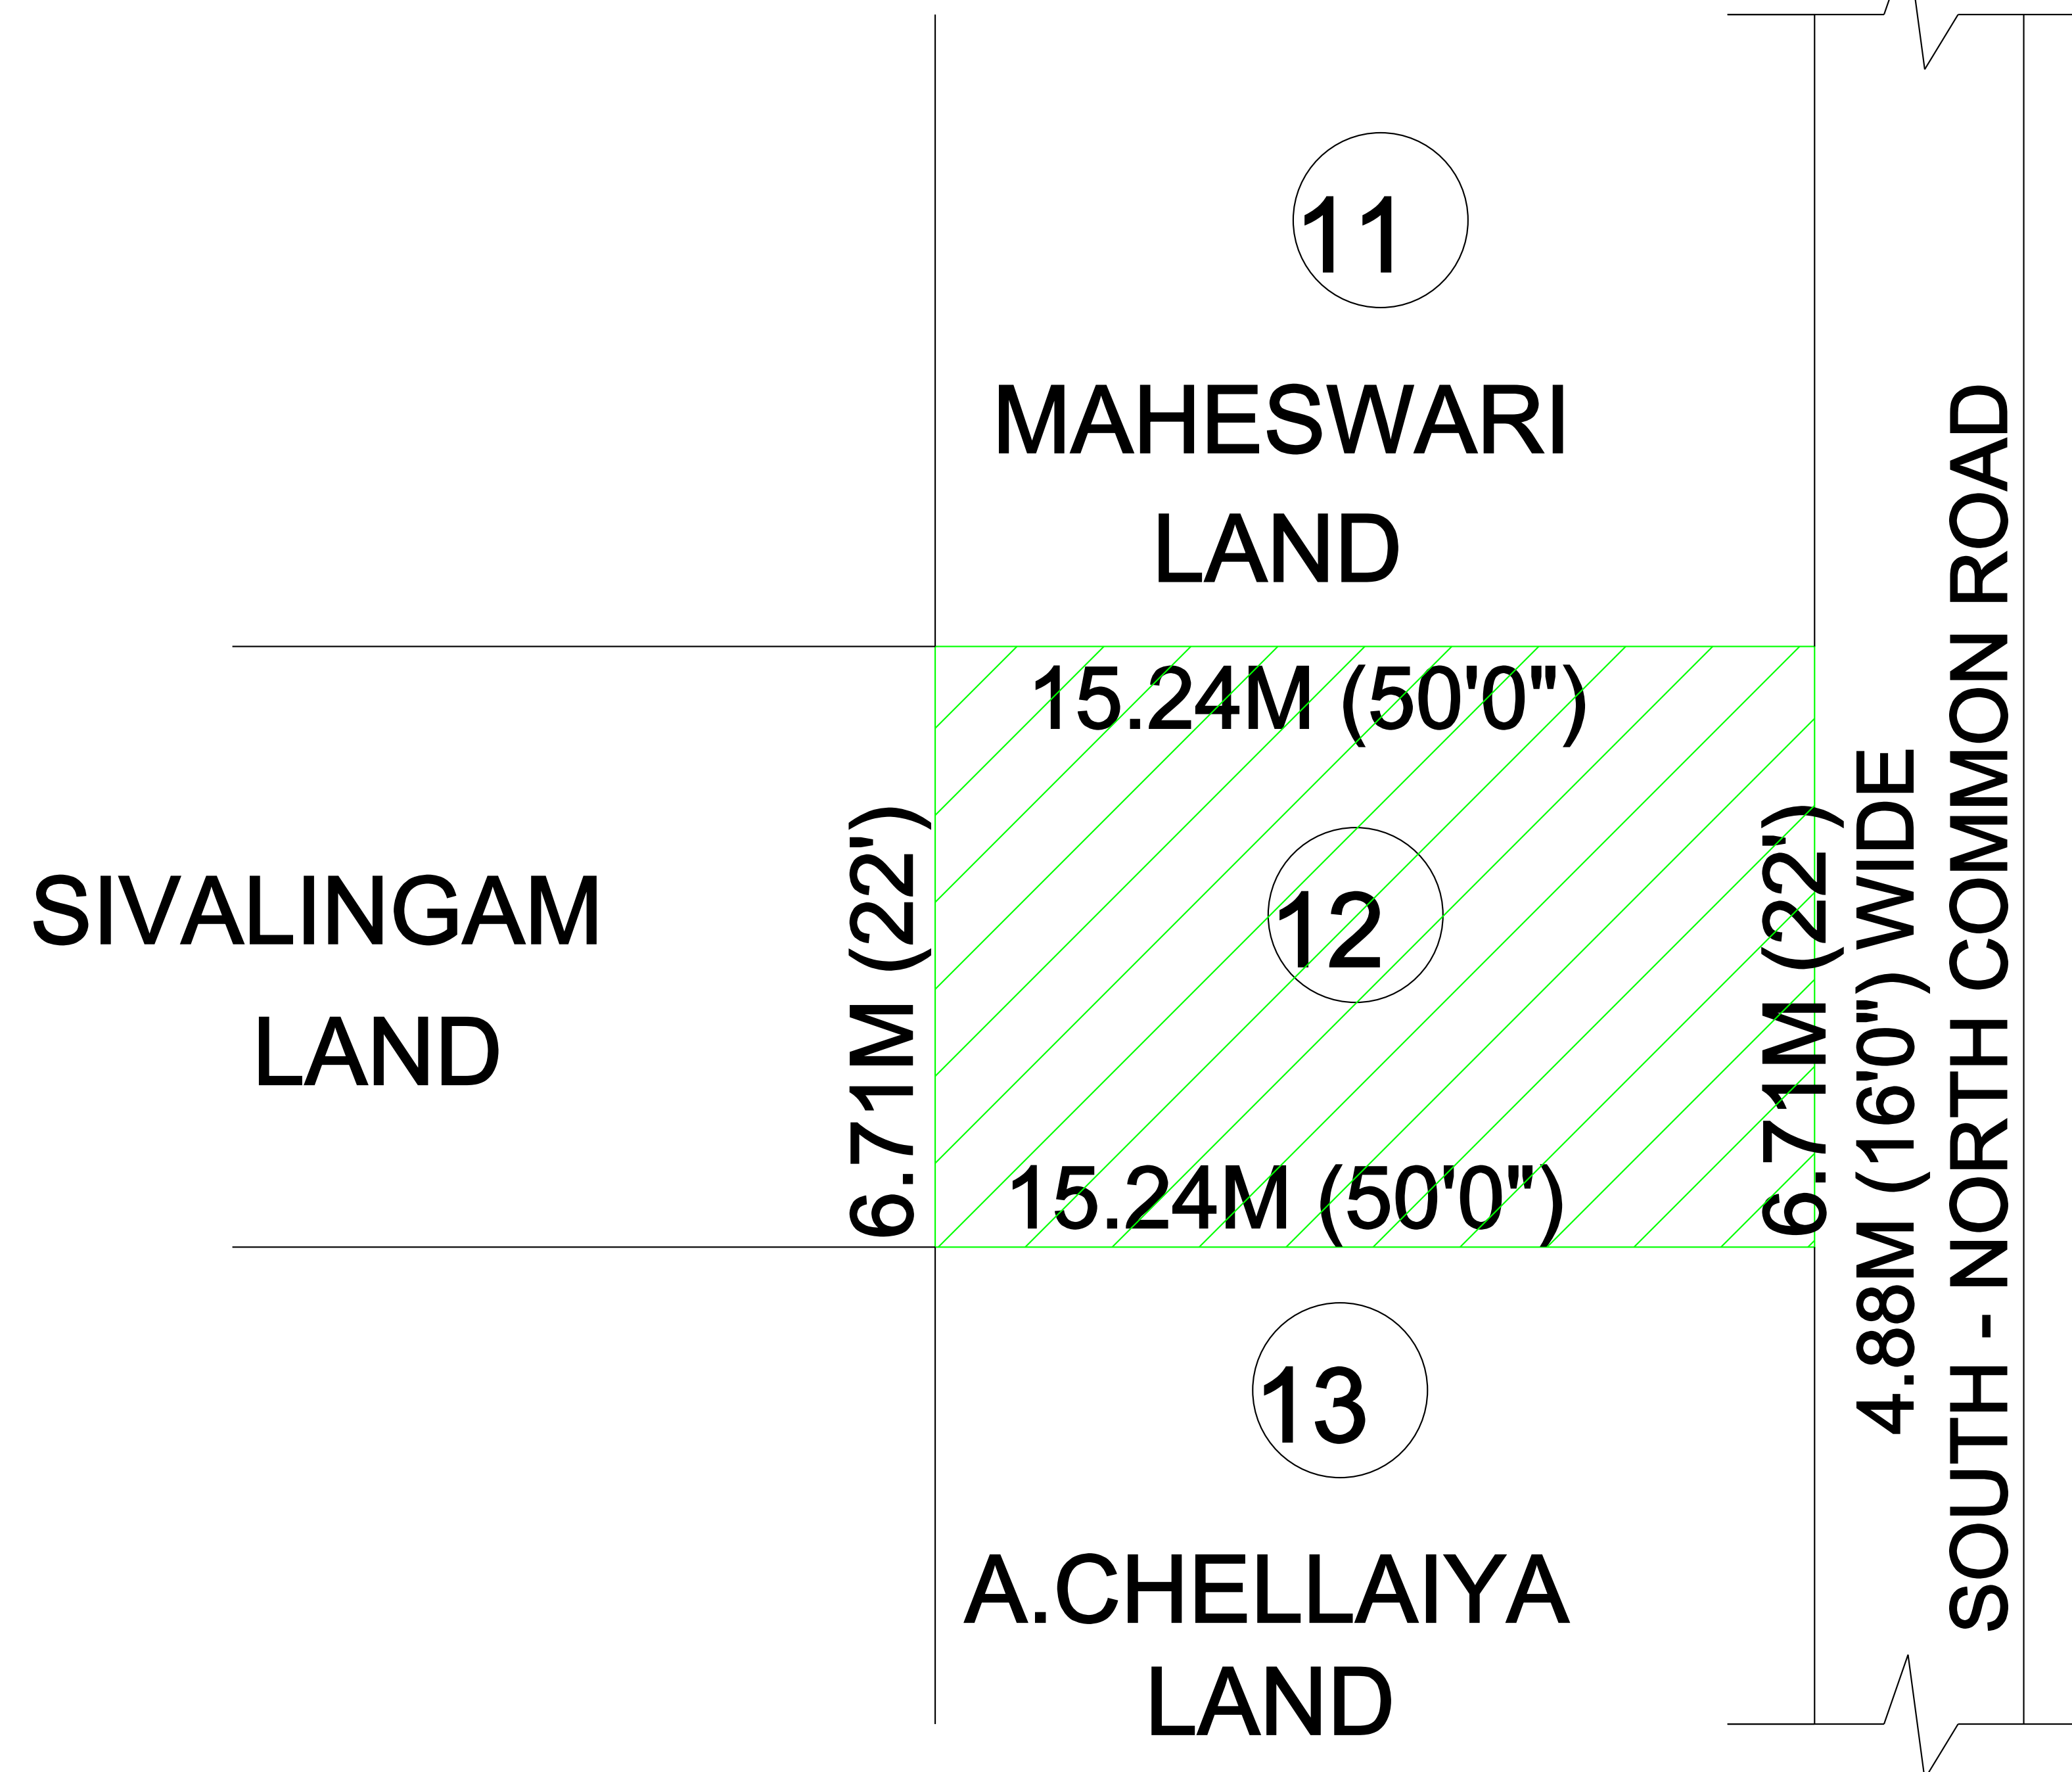

NOTE :

- 1. WATER STORAGE TANK TO BE PROVIDED**
- 2. 'U' TRAP SEPTIC TANK DESIGN TO BE PROVIDED**
- 3. BATH ROOM WATER TO BE USED GRADEN PURPOSE**

SCHEDULE OF JOINERY		
SIGN	DESCRIPTION	SIZE
M.D	MAIN DOOR	1.20 x 2.10
D	DOOR	0.90 x 2.10
D1	DOOR	0.75 x 2.10
A.O	ARCH OPENING	1.00 x 2.10
W	WINDOW	1.50 x 1.20
W1	WINDOW	1.20 x 1.20
V	VENTILATOR	0.90 x 0.60

DETAILS	UNIT	
	SQ.M	SQ.FT
TOTAL PLOT AREA	102.23	1100.00
PROPOSED BUILDING IN GROUND FLOOR	88.81	955.94
OPEN AREA	13.42	144.06

SCALE 1:100

ALL DIMENSIONS ARE IN METER

 **BOUNDARY**

 **PROPOSED CONSTRUCTION**

APPLICANT SIGNATURE

Mr. B. MURUGESAN.

ENGINEER

ENGINEER



ER. P. PALANI DCE.,
REGISTERED ENGINEER - GRADE -III
VPM CONSTRUCTION
LICENSED NO:- 129/LS/2021/00019.
DOOR NO: 1/1065, SUNDARAM COMPLEX,
SATCHIYAPURAM, SIVAKASI - 626 124
CELL:- 9786469747

FOR OFFICE USE



Eight ways to know a piece of land before you pay for it.

This report covers one part of the picture. These cover the rest, drawn from the same government records, for any property in Tamil Nadu.

LandLens One

Ask anything about a property and get an answer grounded in live government records, with the sources shown.

[/landlens/one](#)



Verify My Land

Every record check run on one property and returned as a single report.

[/landlens/verify-my-land](#)



Legal Opinion

An advocate's written opinion on the title, built on the records we pull for it.

[/landlens](#)



One Map

Every layer on one map: the parcel, its boundary, zoning, water bodies and what sits around it.

[/landlens/one/map](#)



PriceMap

What land actually changed hands for around this plot, taken from the registered deeds.

[/landlens/pricemap](#)



Build Scope

What you are allowed to build here: floor space, height, coverage and setbacks.

[/landlens/build-scope](#)



Property Tracker

Watch a property and hear about it when something new is registered against it.

[/landlens/property-tracker](#)



Deal Room

Run the transaction in one place: documents, stamping, signatures and the parties.

[/landlens/deal-room](#)



Twenty-four checks you can run yourself, at no cost.

Records and verification

The registers themselves, read for you.

Encumbrance Certificate

Patta and Chitta

Field Measurement Sketch

EC Analyzer

Bank charge check

Court case search

Seller background check

Approval check by survey

Zoning and land use

What the plan says can happen on this land.

Land use zone finder

CMDA land use check

Coastal regulation zone

Master plan check

Water bodies finder

Airport height clearance

Value and duty

What it is worth and what it costs to register.

Guideline value by street

Guideline value by survey

Stamp duty and registration fees

Capital gains

Floor space index

Area unit converter

Registers and directories

Who holds it, and which office keeps the record.

Find your registering office

Temple property check

Waqf property check

RERA register



Every free tool
/tools



Services we run
for you
/services



The LandLens
suite
/landlens/one



Every claim in this document traces back to a government record.

Legal opinions, due diligence and title verification

Building plan, layout and sub-division approvals

Completion and occupancy certificates, regularisation

Escrow, negotiation and NRI property management

Land survey, soil testing, architecture and construction

Verified RealEstate
3/350/2 Mettukuppam,
OMR Thoraipakkam,
Chennai 600 097, India
hello@verified.realestate
+91 9996 12 9996

Prepared from the registers named on the page each finding sits on. Where a register could not be read, this document says so in its place rather than leaving the gap to be read as a clean result.

