

PP

APPROVAL RECORD

Planning Permission

Virudhunagar district, Tamil Nadu

APPROVAL TYPE

Building Plan

ISSUING AUTHORITY

Rural Panchayat

The approval as the planning authority issued it, reproduced in full behind this page.

An approval speaks to what was sanctioned, not to what was built. Completion is a separate record.

PLAN SHOWING THE PROPOSED CONSTRUCTION OF OFFICE BUILDING IN S.NO:1179/1A1, 1179/1B AT MARANERI VILLAGE, SIVAKASI TALUK, VIRTHUNAGAR DISTRICT.

(SCALE:1:100)

JOINERY DETAILS

D	DOOR	1.50 x 2.10
D1	DOOR	0.91x 2.10
D2	DOOR	0.76x 2.10
W	WINDOW	2.44x 1.52
V	VENTILATOR	0.76x 0.76
V1	VENTILATOR	4.42x 0.76
V2	VENTILATOR	1.22x 0.76
V3	VENTILATOR	2.07x 0.76

SITE EXTENT DETAILS

S.NO	Document No	Survey No	Document Area	Survey No	Patta Area
1	4479/2025	1179/1A1	1028.49	5268	1029.00
2	1051/2025	1179/1B	2953.58	5121	2955.00
TOTAL AREA			3982.07		3984.00

AREA DETAILS

Descriptions (BLOCK-1)	Non FSI	FSI	Total Area
Area of the Stilt Floor	1450.68	103.82	1554.50
Area of the First Floor		1554.50	1554.50
Area of the Second Floor		660.76	660.76
Area of the Head Room	76.80		76.80
Total Area	1527.48	2319.08	3846.56

Floor Space Index = $\frac{2319.08}{3982.07} = 0.582$

Online Application Number:SWP/BPA/692403/2025

TECHNICAL CLEARANCE :
APPLICATION NO:SWP/BPA/692403/2025
Site Boundary Shown as "A" TO "J"and
PLANNING PERMISSION NO:
SWP/BP/VNR.NO:02/2026

S.NO:1170

S.NO:1179/1A2

53.60M

S.NO:1180

S.NO:1186

S.NO:1179/1A2

S.NO:1179/1A1

Transformer Yard

BORE WELL

S.NO:1171

REDDYAPATTI ROAD

STILT FLOOR PLAN

ARCHITECT / ENGINEER

Dr. Antony Raj
Architect / Engineer
Reg. No: CA/2013/01536
SARKAR ARCHITECTS
1-A, Kuruvikaran Satal, Madurai-625 001
Ph: 97893 46342
Email: architectraj@sarkararchitects.com
GSTIN: 33BEEPA9653N129

STRUCTURAL ENGINEER

APPLICANT

PLAN SHOWING THE PROPOSED CONSTRUCTION OF OFFICE BUILDING INS.NO:1179/1A1, 1179/1B AT MARANERI VILLAGE, SIVAKASI TALUK VIRTHUNAGAR DISTRICT.

(SCALE:1:100)

JOINERY DETAILS

D	DOOR	1.50 x 2.10
D1	DOOR	0.91x 2.10
D2	DOOR	0.76x 2.10
W	WINDOW	2.44x 1.52
V	VENTILATOR	0.76x 0.76
V1	VENTILATOR	4.42x 0.76
V2	VENTILATOR	1.22x 0.76
V3	VENTILATOR	2.07x 0.76

SITE EXTENT DETAILS

S.NO	Document No	Survey No	Document No	Patta Area	Patta Area
1	1479/2023	1179/1A1	1028.49	5268	1029.00
2	1051/2023	1179/1B	2953.58	5121	2955.00
TOTAL AREA			3982.07		3984.00


AREA DETAILS

Descriptions (BLOCK-1)	Non FSI	FSI	Total Area
Area of the Stilt Floor	1450.68	103.82	1554.50
Area of the First Floor		1554.50	1554.50
Area of the Second Floor		660.76	660.76
Area of the Head Room	76.80		76.80
Total Area	1527.48	2319.08	3846.56


Floor Space Index = $\frac{2319.08}{3982.07}$ = 0.582

TECHNICAL CLEARANCE :
APPLICATION NO:SWP/BPA/692403/2025
Site Boundary Shown as "A" TO "J"and
PLANNING PERMISSION NO:
SWP/BP/VNR.NO:02/2026

Online Application Number:SWP/BPA/692403/2025

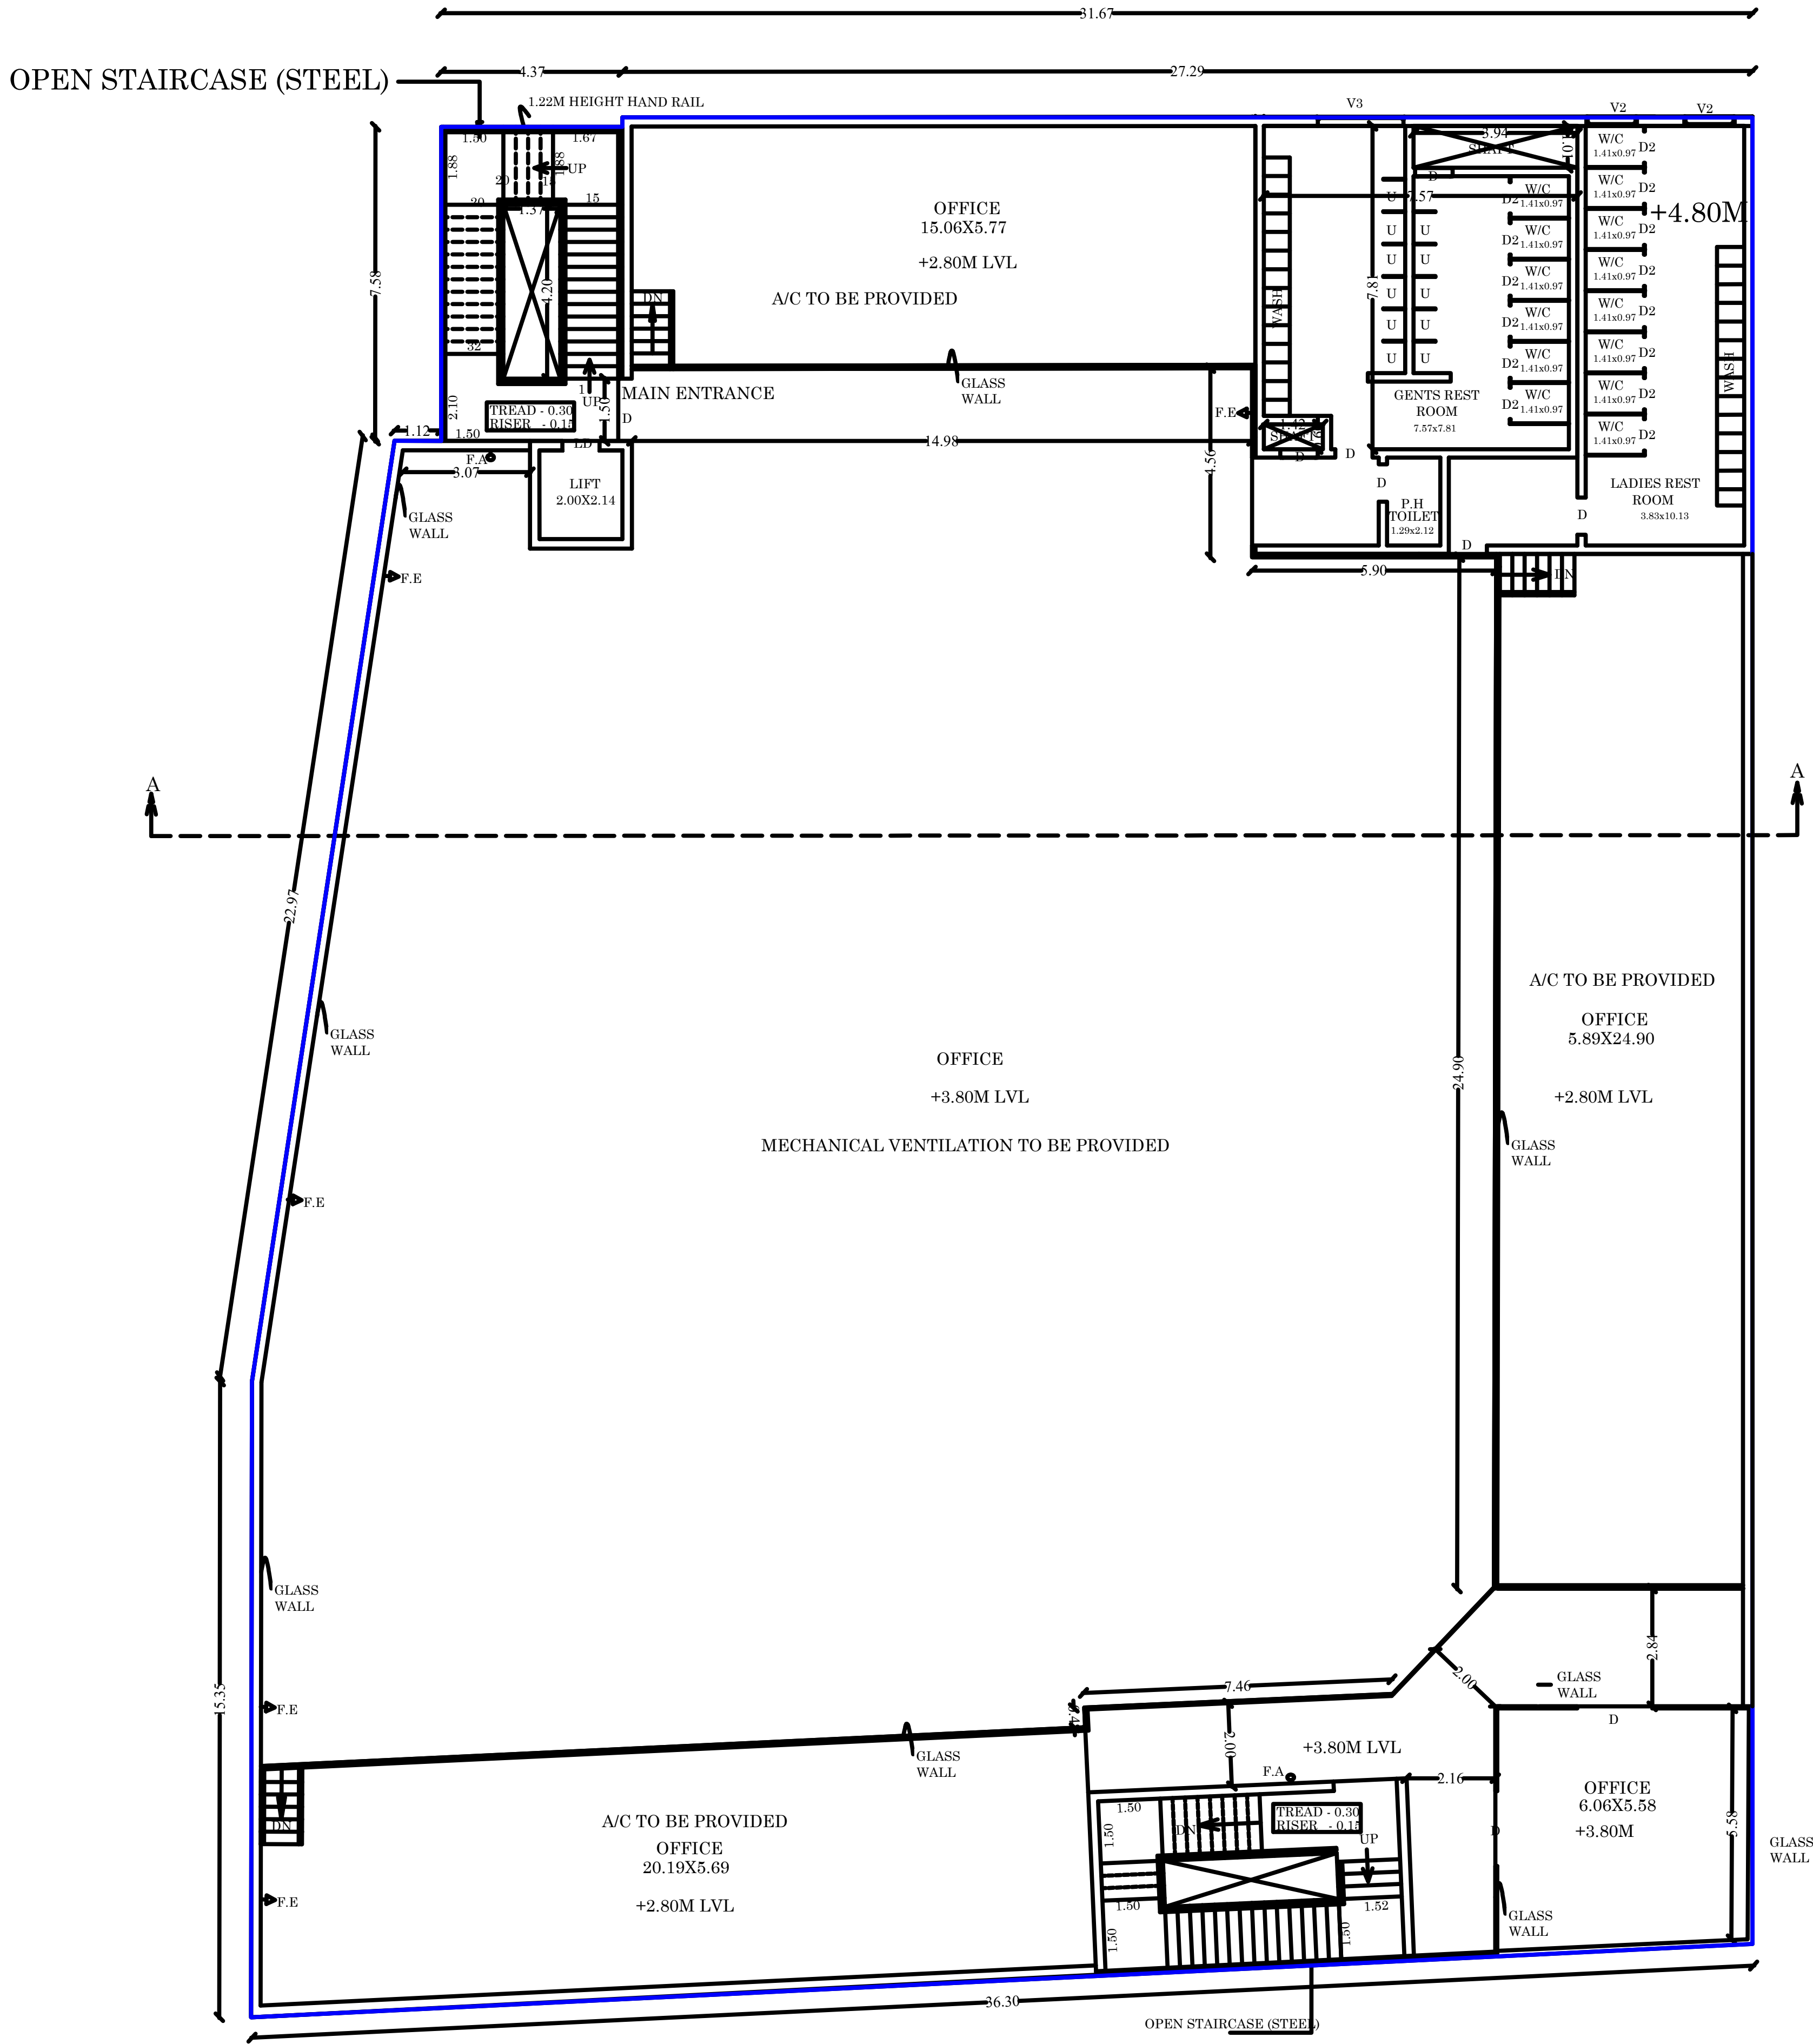

FIRST FLOOR PLAN
(Block-1)

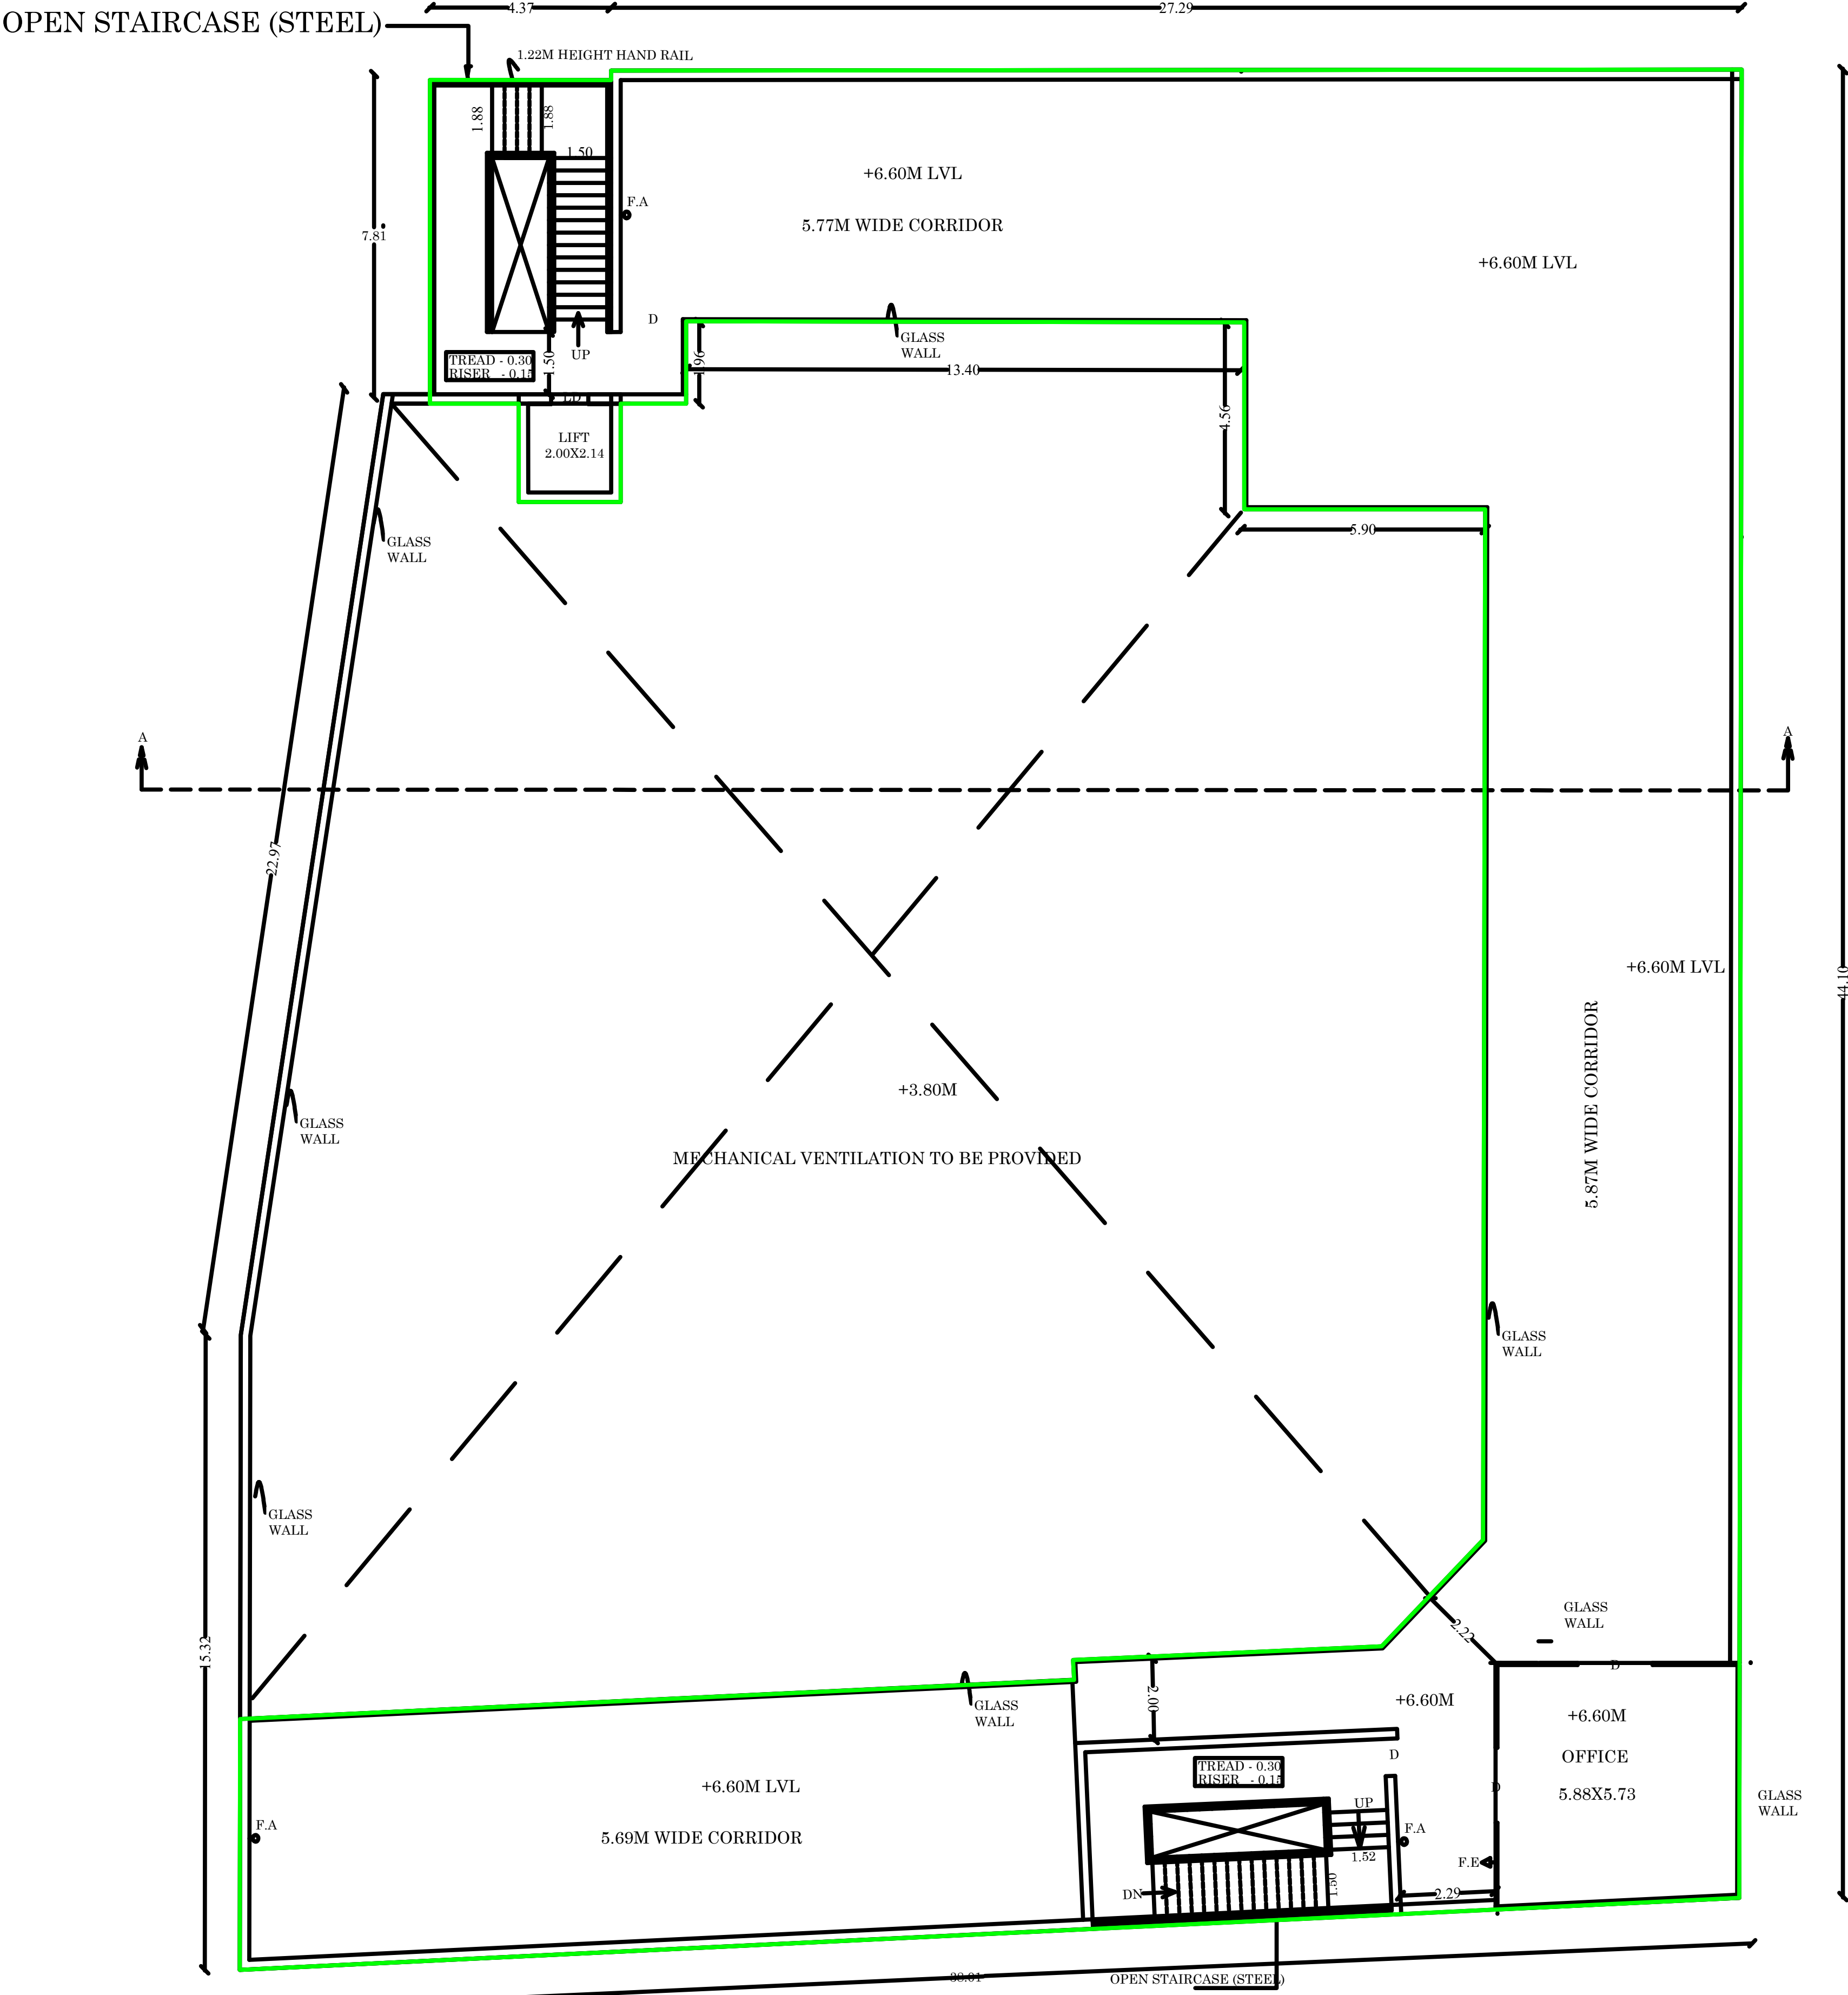

SECOND FLOOR PLAN
(Block-1)

M. A. ABDUL GANI

M. A. ABDUL GANI, M.Arch.,
Reg. No: CA/2013/61536
SARKAR ARCHITECTS
1-A, Kuruvikaran Salai, Madurai-625 001
Ph: 97693 45342
Email: architectgani@sarkararchitects.com
GSTIN: 33BEEP9653N129

ARCHITECT/ENGINEER

Raj. K.

Dr. V. Antony Raj. K.

Structural Consultant, Ltd.

Structural Engineer - 1958

Approved Value: 1958

and Reg. Engineer of ARCHITECTS, 1958-1959

10 - 11/1, KORE Building, U.D. Road, Madurai


Registration and Technical, Madurai - 625 001

1958-1959, 1959-1960

STRUCTURAL ENGINEER

APPLICANT

Online Application Number:SWP/BPA/692403/2025

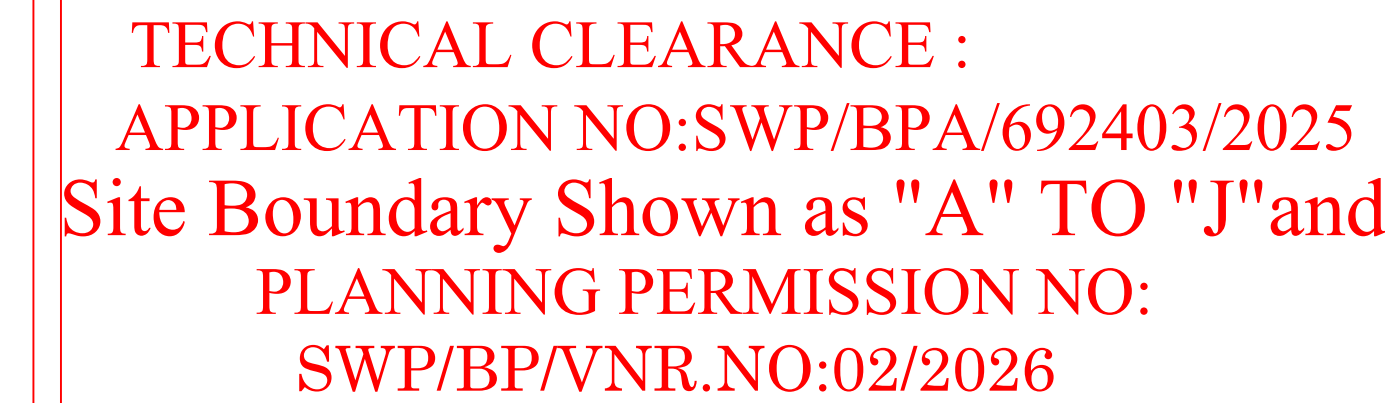

SITE EXTENT DETAILS					
S.NO	Document No	Survey No	Document Area	Patta No	Patta Area
1	4479/2025	1179/1A1	1028.49	5268	1029.00
2	1051/2025	1179/1B	2953.58	5121	2955.00
TOTAL AREA			3982.07	3984.00	

AREA DETAILS			
Descriptions (Block-1)	Non FSI	FSI	Total Area
Area of the Stilt Floor	1450.68	103.82	1554.50
Area of the First Floor		1554.50	1554.50
Area of the Second Floor		660.76	660.76
Area of the Head Room	76.80		76.80
Total Area	1527.48	2319.08	3846.56

$$\text{Floor Space Index} = \frac{2319.08}{3982.07} = 0.582$$

PARKING DETAILS:-		
PARKING	REQUIRED	PROVIDED
1 CAR SPACE FOR EVERY 100 SQ.M @ 2189.34/100 SQ.M (CARPET AREA)	22 Nos	35Nos

Including Physically challenged - (3 Nos) = 35Nos

1 TWO WHEELER SPACE FOR EVERY 50 SQ.M @ 2189.34/50 SQ.M (CARPET AREA)	44 Nos	72Nos
--	--------	-------

ARCHITECT / ENGINEER

APPLICANT

SITE PLAN (SCALE-1:400)

Eight ways to know a piece of land before you pay for it.

This report covers one part of the picture. These cover the rest, drawn from the same government records, for any property in Tamil Nadu.

LandLens One

Ask anything about a property and get an answer grounded in live government records, with the sources shown.

[/landlens/one](#)



Verify My Land

Every record check run on one property and returned as a single report.

[/landlens/verify-my-land](#)



Legal Opinion

An advocate's written opinion on the title, built on the records we pull for it.

[/landlens](#)



One Map

Every layer on one map: the parcel, its boundary, zoning, water bodies and what sits around it.

[/landlens/one/map](#)



PriceMap

What land actually changed hands for around this plot, taken from the registered deeds.

[/landlens/pricemap](#)



Build Scope

What you are allowed to build here: floor space, height, coverage and setbacks.

[/landlens/build-scope](#)



Property Tracker

Watch a property and hear about it when something new is registered against it.

[/landlens/property-tracker](#)



Deal Room

Run the transaction in one place: documents, stamping, signatures and the parties.

[/landlens/deal-room](#)



Twenty-four checks you can run yourself, at no cost.

Records and verification

The registers themselves, read for you.

Encumbrance Certificate

Patta and Chitta

Field Measurement Sketch

EC Analyzer

Bank charge check

Court case search

Seller background check

Approval check by survey

Zoning and land use

What the plan says can happen on this land.

Land use zone finder

CMDA land use check

Coastal regulation zone

Master plan check

Water bodies finder

Airport height clearance

Value and duty

What it is worth and what it costs to register.

Guideline value by street

Guideline value by survey

Stamp duty and registration fees

Capital gains

Floor space index

Area unit converter

Registers and directories

Who holds it, and which office keeps the record.

Find your registering office

Temple property check

Waqf property check

RERA register



Every free tool
/tools



Services we run
for you
/services



The LandLens
suite
/landlens/one



Every claim in this document traces back to a government record.

Legal opinions, due diligence and title verification

Building plan, layout and sub-division approvals

Completion and occupancy certificates, regularisation

Escrow, negotiation and NRI property management

Land survey, soil testing, architecture and construction

Verified RealEstate
3/350/2 Mettukuppam,
OMR Thoraipakkam,
Chennai 600 097, India
hello@verified.realestate
+91 9996 12 9996

Prepared from the registers named on the page each finding sits on. Where a register could not be read, this document says so in its place rather than leaving the gap to be read as a clean result.

