Verified RealEstate™

RE REGULATORY RECORD

RERA Document


The document as the regulator published it, reproduced in full behind this page.

Published for reference. The authority's own register is the operative record.

Verified RealEstate™
3/350/2 Mettukuppam,
OMR Thoraipakkam,
Chennai 600 097, India

hello@verified.realestate
+91 9996 12 9996
verified.realestate

DIGITALLY VERIFIED RECORD

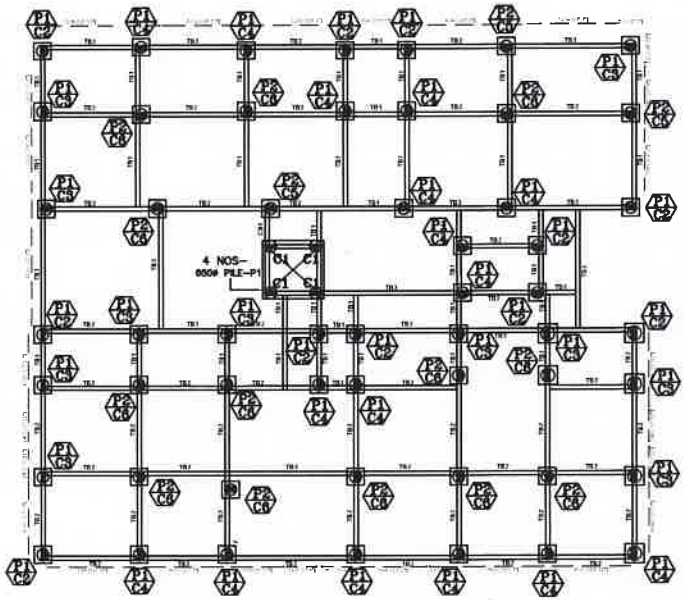


COL-NO	SIZE	REINFORCEMENT		SECTION	SHAPE OF TIES
		MAIN REINF.	TIES		
COL-C1 (LIFT WELL COLUMN)	230 X 450	6-Y16	Y8-TIES @ 200C/C		
COL-C2	230 X 600	4-Y16+(c) 4-Y12(d)	Y8-TIES @ 200C/C	3-12	
COL-C3	230 X 600	4-Y20+(b) 4-Y16(c)	Y8-TIES @ 200C/C	3-12	
COL-C4	230 X 600	8-Y20	Y8-TIES @ 200C/C	3-12	
COL-C5	230 X 600	4-Y25+(a) 4-Y20(b)	Y8-TIES @ 200C/C	3-12	
COL-C6	230 X 600	10-Y25	Y8-TIES @ 200C/C	3-12	




650ø PILE - P1




750ø PILE - P2

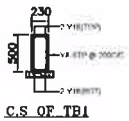

C.S OF TB1

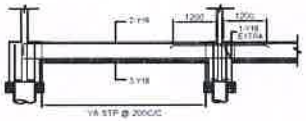


L.S OF TB2

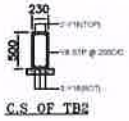


C.S OF TB2




L.S OF TB3

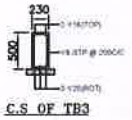


C.S OF TB3

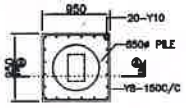


PILE-650ø

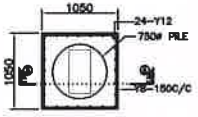


PILE-750ø

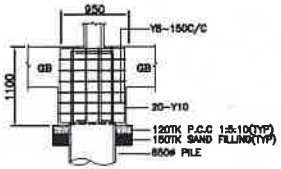


SEC. A A

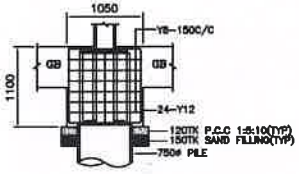


SEC. A A

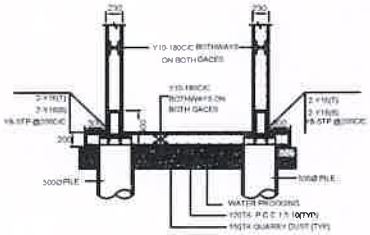

LIFTWELL SECTION

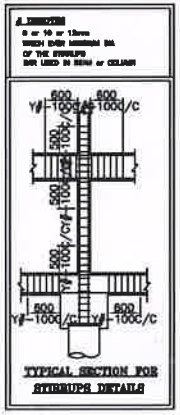

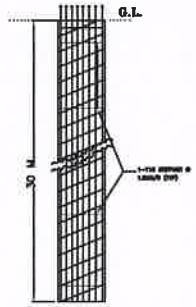

TYPICAL SECTION OF PILE
BORED CAST IN-SITU PILE

G+5

NOTES

- ALL DIMENSION ARE IN MILLIMETER
- REFER ARCH. DWG. FOR CENTRE LINE DIMENSIONS.
- CONCRETE MIX SHALL BE M30 FOR PILE WITH MINIMUM CEMENT CONTENT OF 400KG/m³
- CONCRETE MIX SHALL BE M30 FOR COLUMN & M25 FOR ALL OTHER R.C.C WORKS.
- ALL REINFORCEMENTS ARE OF Fe550 GRADE.
- CLEAR COVER TO MAIN REINFORCEMENT SHALL BE

(i) PILE	50mm
(ii) PILE CAP	50mm
(iii) COLUMN	40mm
(iv) GRADE BEAM	30mm
(v) R.C.C WALL	25mm

- LAP LENGTH SHALL BE 50 x DIA OF THE BAR

R.No	Description of Revision	Date	Revised By
R2	REVISED	06.08.2026	VISHWA M
1	CLOUDED AREA REVISED	11.11.2025	ABHIJITH

STRUCTURAL CONSULTANT

Dr.ALEX JACOB
CIVIL & STRUCTURAL CONSULTING ENGINEERS
41/A, BEACH ROAD, DOOR NO. A1
KALAKSHETRA COLONY
BESANT NAGAR, CHENNAI - 600 090.
PH. NO. 044- 2491 09 45,24464478
email : alexjacobuc@gmail.com
web site: www.unitedconsultants.in

ARCHITECTS

KASA

CLIENT

VISHRANTHI HOMES

For VISHRANTHI HOMES PVT. LTD.

Authorised Signatory

PROJECT TITLE

PROPOSED STRUCTURE AT CENOTAPE
2nd LANE,AUSTIN NAGAR,ALWARPET
CHENNAI

DRAWING TITLE

PILE FOUNDATION DETAIL

DWG NO

AJ- 2765-VISHRANTHI HOMES - CITADEL

DSGD	Alex Jacob
DRN	ABHIJITH
DATE	07/11/2025
SCALE	1 : 100

FILE NAME

THE LANDLENS SUITE

Eight ways to know a piece of land before you pay for it.

This report covers one part of the picture. These cover the rest, drawn from the same government records, for any property in Tamil Nadu.

LandLens One
Ask anything about a property and get an answer grounded in live government records, with the sources shown.
/landlens/one

Verify My Land
Every record check run on one property and returned as a single report.
/landlens/verify-my-land

Legal Opinion
An advocate's written opinion on the title, built on the records we pull for it.
/landlens

One Map
Every layer on one map: the parcel, its boundary, zoning, water bodies and what sits around it.
/landlens/one/map

PriceMap
What land actually changed hands for around this plot, taken from the registered deeds.
/landlens/pricemap

Build Scope
What you are allowed to build here: floor space, height, coverage and setbacks.
/landlens/build-scope

Property Tracker
Watch a property and hear about it when something new is registered against it.
/landlens/property-tracker

Deal Room
Run the transaction in one place: documents, stamping, signatures and the parties.
/landlens/deal-room

FREE TOOLS · NO ACCOUNT NEEDED

Twenty-four checks you can run yourself, at no cost.

Records and verification

The registers themselves, read for you.

- Encumbrance Certificate
- Patta and Chitta
- Field Measurement Sketch
- EC Analyzer
- Bank charge check
- Court case search
- Seller background check
- Approval check by survey

Value and duty

What it is worth and what it costs to register.

- Guideline value by street
- Guideline value by survey
- Stamp duty and registration fees
- Capital gains
- Floor space index
- Area unit converter

Zoning and land use

What the plan says can happen on this land.

- Land use zone finder
- CMDA land use check
- Coastal regulation zone
- Master plan check
- Water bodies finder
- Airport height clearance

Registers and directories

Who holds it, and which office keeps the record.

- Find your registering office
- Temple property check
- Waqf property check
- RERA register

Every free tool
/tools

Services we run for you
/services

The LandLens suite
/landlens/one

Verified RealEstate™

Every claim in this document traces back to a government record.

- Legal opinions, due diligence and title verification
- Building plan, layout and sub-division approvals
- Completion and occupancy certificates, regularisation
- Escrow, negotiation and NRI property management
- Land survey, soil testing, architecture and construction

Verified RealEstate
3/350/2 Mettukuppam,
OMR Thoraipakkam,
Chennai 600 097, India
hello@verified.realestate
+91 9996 12 9996

Prepared from the registers named on the page each finding sits on. Where a register could not be read, this document says so in its place rather than leaving the gap to be read as a clean result.