Verified RealEstate™

RE REGULATORY RECORD

RERA Document

The document as the regulator published it, reproduced in full behind this page.

Published for reference. The authority's own register is the operative record.

Verified RealEstate™
3/350/2 Mettukuppam,
OMR Thoraipakkam,
Chennai 600 097, India

hello@verified.realestate
+91 9996 12 9996
verified.realestate

DIGITALLY VERIFIED RECORD

```
**************************************************
*                                                *
*          STAAD.Pro CONNECT Edition             *
*          Version  22.00.00.15                  *
*          Proprietary Program of                *
*          Bentley Systems, Inc.                 *
*          Date=    MAR 14, 2026                 *
*          Time=    12:59:19                     *
*                                                *
*  Licensed to: only @ ::LAVTeam:: (R)           *
**************************************************
```

```
    1. STAAD SPACE
INPUT FILE: I:\1.MISCELLANEOUS\STABILITY CERTIFICATE\UC-VENGAMBAKKAM PHASE 2\VENGAMBAKKAM PHASE 2.STD
    2. START JOB INFORMATION
    3. JOB NAME THE PROPOSED CONSTRUCTION OF BASEMENT FLOOR + GROUND FLOOR + 4 FLOORS
    4. *+ 5TH FLOOR (PART) (HEIGHT - 18.15M) RESIDENTIAL BUILDING WITH 173 DWELLING
    5. *UNITS AVAILING PREMIUM FSI WITH SWIMMING POOL, KIDS PLAY ROOMS, GYM, AV ROOM
    6. *AND INDOOR GAMES ROOM AT VENGAMPAKKAM AND NEDUNKUNDRAM, CHENNAI COMPRISED IN
    7. *OLD.S.NOS. 31/3D, 31/3E, 32, 33/4, 33/5, NEW S.NOS.31/3D, 31/3E1, 32, 33/4A,
    8. *33/4B, 33/4C, 33/5A & 33/5B OF VENGAMBAKKAM VILLAGE WITHIN THE LIMITS ST.THOMA
    9. *MOUNT PANCHAYAT UNION AND OLD.S.NOS. 577/1 & 577/1A (DOCUMENT), S.NO.577/39
   10. *(PATTA) OF NEDUNKUNDRAM VILLAGE WITHIN THE LIMITS OF KATTANKULATHUR PANCHAYAT
   11. * UNION.
   12. *ENGINEER NAME SURESH
   13. CHECKER NAME SURESH
   14. APPROVED NAME SURESH
   15. ENGINEER DATE 3/14/2026
   16. CHECKER DATE 3/14/2026
   17. APPROVED DATE 3/14/2026
   18. END JOB INFORMATION
   19. INPUT WIDTH 79
   20. UNIT METER KN
   21. JOINT COORDINATES
   22. 1 -5 -1 0; 25 -5 -4 0; 26 -1.5 -1 0; 27 -1.5 -4 0; 28 2.2 -1 0; 29 2.2 -4 0
   23. 36 -5 2 0; 37 -1.5 2 0; 38 2.2 2 0; 42 -5 5 0; 43 -1.5 5 0; 44 2.2 5 0
   24. 57 5.9 -1 0; 58 5.9 -4 0; 59 5.9 2 0; 60 5.9 5 0; 63 9.6 -1 0; 64 9.6 -4 0
   25. 65 9.6 2 0; 66 9.6 5 0; 67 -5 8 0; 68 -1.5 8 0; 69 2.2 8 0; 70 5.9 8 0
   26. 71 9.6 8 0; 72 -5 11 0; 73 -1.5 11 0; 74 2.2 11 0; 75 5.9 11 0; 76 9.6 11 0
   27. 77 -5 14 0; 78 -1.5 14 0; 79 2.2 14 0; 80 5.9 14 0; 81 9.6 14 0; 82 -5 17 0
   28. 83 -1.5 17 0; 84 2.2 17 0; 85 5.9 17 0; 86 9.6 17 0
   29. MEMBER INCIDENCES
   30. 39 1 25; 40 1 26; 41 25 27; 42 26 27; 43 26 28; 44 27 29; 45 28 29; 55 1 36
   31. 56 26 37; 57 28 38; 61 36 37; 62 37 38; 66 36 42; 67 37 43; 68 38 44; 72 42 43
   32. 73 43 44; 96 28 57; 97 29 58; 98 57 58; 99 57 59; 100 38 59; 101 59 60
   33. 102 44 60; 107 57 63; 108 58 64; 109 63 64; 110 63 65; 111 59 65; 112 65 66
   34. 113 60 66; 114 42 67; 115 43 68; 116 44 69; 117 67 68; 118 68 69; 119 60 70
   35. 120 69 70; 121 66 71; 122 70 71; 123 67 72; 124 68 73; 125 69 74; 126 72 73
   36. 127 73 74; 128 70 75; 129 74 75; 130 71 76; 131 75 76; 132 72 77; 133 73 78
   37. 134 74 79; 135 77 78; 136 78 79; 137 75 80; 138 79 80; 139 76 81; 140 80 81
   38. 141 77 82; 142 78 83; 143 79 84; 144 82 83; 145 83 84; 146 80 85; 147 84 85
```

Dr. J. SURESH, M.E., MIE., Ph.D.
Structural Engineer
Plot No. 555, VGP Layout, Mullai Street,
Uthandi, Chennai - 600 119.
Reg. No. SE/I/2024/2/0014
Reg. No. RSE100382019
Reg. No. CGLDIST/SE/Gr-I/2024/07/005

STAAD SPACE -- PAGE NO. 2

```
39. 148 81 86; 149 85 86
40. DEFINE MATERIAL START
41. ISOTROPIC CONCRETE
42. E 2.17185E+07
43. POISSON 0.17
44. DENSITY 23.5616
45. ALPHA 1E-05
46. DAMP 0.05
47. END DEFINE MATERIAL
48. MEMBER PROPERTY INDIAN
49. 39 42 45 55 TO 57 66 TO 68 98 99 101 109 110 112 114 TO 116 119 121 -
50. 123 TO 125 128 130 132 TO 134 137 139 141 TO 143 146 -
51. 148 PRIS YD 0.8 ZD 0.3
52. 40 41 43 44 61 62 72 73 96 97 100 102 107 108 111 113 117 118 120 122 126 -
53. 127 129 131 135 136 138 140 144 145 147 149 PRIS YD 0.6 ZD 0.2
54. CONSTANTS
55. MATERIAL CONCRETE ALL
56. SUPPORTS
57. 25 27 29 58 64 FIXED
58. DEFINE 1893 LOAD
59. ZONE 0.16 RF 3 I 1 SS 2 ST 1 DM 0.5
60. MEMBER WEIGHT
61. 39 TO 45 55 TO 57 61 62 66 TO 68 72 73 96 TO 102 107 TO 149 UNI -14.5
62. DEFINE WIND LOAD

*** NOTE: If any floor diaphragm is present in the model Wind Load definition
          should be defined after Floor Diaphragm definition. Otherwise wind
          load generation may be unsuccessful during analysis.

63. TYPE 1
64. INT 0.673 1.03335 1.3537 1.65375 HEIG  10  30  50  100
65. EXP 1 JOINT 1 25 TO 29 36 TO 38 42 TO 44 57 TO 60 63 TO 86
66. LOAD 1 LOADTYPE NONE  TITLE SLX1
67. 1893 LOAD X 1
68. LOAD 2 LOADTYPE NONE  TITLE SLZ1
69. 1893 LOAD Z 1
70. LOAD 3 LOADTYPE DEAD  TITLE DL
71. SELFWEIGHT Y -1
72. MEMBER LOAD
73. 40 43 61 62 72 73 96 100 102 107 111 113 117 118 120 122 126 127 129 131 135 -
74. 136 138 140 144 145 147 149 UNI GY -25
75. LOAD 4 LOADTYPE LIVE  TITLE LL
76. MEMBER LOAD
77. 40 43 61 62 72 73 96 100 102 107 111 113 117 118 120 122 126 127 129 131 135 -
78. 136 138 140 144 145 147 149 UNI GY -15
79. LOAD 7 LOADTYPE WIND  TITLE WLZ1
80. WIND LOAD Z 1 TYPE 1
```

Dr. J. SURESH, M.E., MIE., Ph.D.
Structural Engineer
Plot No. 555, VGP Layout, Mullai Street,
Uthandi, Chennai - 600 119.
Reg. No. SE/I/2024/2/0014
Reg. No. RSE100382019
Reg. No. CGLDIST/SE/Gr-I/2024/07/005

```
 81. LOAD 8 LOADTYPE WIND  TITLE WLZ2
 82. WIND LOAD Z -1 TYPE 1
 83. LOAD COMB 9 1.5(DL+LL)
 84. 3 1.5 4 1.5
 85. LOAD COMB 10 1.2(DL+LL+SLX)
 86. 3 1.2 4 1.2 1 1.2
 87. LOAD COMB 11 1.2(DL+LL+SLZ)
 88. 3 1.2 4 1.2 2 1.2
 89. LOAD COMB 14 1.2(DL+LL+WLZ1)
 90. 3 1.2 4 1.2 7 1.2
 91. LOAD COMB 15 1.2(DL+LL+WLZ2)
 92. 3 1.2 4 1.2 8 1.2
 93. LOAD COMB 16 1.5(DL+SLX)
 94. 3 1.5 1 1.5
 95. LOAD COMB 17 1.5(DL+SLZ)
 96. 3 1.5 2 1.5
 97. LOAD COMB 20 1.5(DL+WLZ1)
 98. 3 1.5 7 1.5
 99. LOAD COMB 21 1.5(DL+WLZ2)
100. 3 1.5 8 1.5
101. LOAD COMB 22 0.9DL+1.5SLX
102. 3 0.9 1 1.5
103. LOAD COMB 23 0.9DL+1.5SLZ
104. 3 0.9 2 1.5
105. LOAD COMB 26 0.9DL+1.5WLZ1
106. 3 0.9 7 1.5
107. LOAD COMB 27 0.9DL+1.5WLZ2
108. 3 0.9 8 1.5
109. PERFORM ANALYSIS


        P R O B L E M   S T A T I S T I C S
        -----------------------------------

  NUMBER OF JOINTS         40  NUMBER OF MEMBERS      67
  NUMBER OF PLATES          0  NUMBER OF SOLIDS        0
  NUMBER OF SURFACES        0  NUMBER OF SUPPORTS      5

        Using 64-bit analysis engine.

        SOLVER USED IS THE OUT-OF-CORE BASIC SOLVER

  ORIGINAL/FINAL BAND-WIDTH=    11/     5/     36 DOF
TOTAL      PRIMARY LOAD CASES =     6, TOTAL DEGREES OF FREEDOM =     210
TOTAL LOAD COMBINATION  CASES =    13  SO FAR.
  SIZE OF STIFFNESS MATRIX =        8 DOUBLE  KILO-WORDS
  REQRD/AVAIL. DISK SPACE  =     12.2/1634365.2 MB
```



Dr. J. SURESH, M.E., MIE., Ph.D.
Structural Engineer
Plot No. 555, VGP Layout, Mullai Street,
Uthandi, Chennai - 600 119.
Reg. No. SE/I/2024/2/0014
Reg. No. RSE100382019
Reg. No. CGLDIST/SE/Gr-I/2024/07/005

STAAD SPACE -- PAGE NO. 4

**WARNING: IF THIS UBC/IBC ANALYSIS HAS TENSION/COMPRESSION
OR REPEAT LOAD OR RE-ANALYSIS OR SELECT OPTIMIZE, THEN EACH
UBC/IBC CASE SHOULD BE FOLLOWED BY PERFORM ANALYSIS & CHANGE.

```
************************************************************
* UNITS - KN    METE                                       *
* TIME PERIOD FOR X 1893 LOADING =    0.73574 SEC          *
* SA/G PER 1893=    0.924, LOAD FACTOR= 1.000              *
* VB PER 1893=    0.0246 X     3216.10=      79.27 KN      *
*                                                          *
************************************************************
```

```
************************************************************
* UNITS - KN    METE                                       *
* TIME PERIOD FOR Z 1893 LOADING =    0.73574 SEC          *
* SA/G PER 1893=    0.924, LOAD FACTOR= 1.000              *
* VB PER 1893=    0.0246 X     3216.10=      79.27 KN      *
*                                                          *
************************************************************
```

110. FINISH

********** END OF THE STAAD.Pro RUN **********

**** DATE= MAR 14,2026 TIME= 12:59:20 ****


Dr. J. SURESH, M.E., MIE., Ph.D.
Structural Engineer
Plot No. 555, VGP Layout, Mullai Street,
Uthandi, Chennai - 600 119.
Reg. No. SE/I/2024/2/0014
Reg. No. RSE100382019
Reg. No. CGLDIST/SE/Gr-I/2024/07/005

```
*************************************************************
*   For technical assistance on STAAD.Pro, please visit     *
*   http://www.bentley.com/en/support/                      *
*                                                           *
*   Details about additional assistance from                *
*   Bentley and Partners can be found at program menu       *
*   Help->Technical Support                                 *
*                                                           *
*      Copyright (c) 1997-2017 Bentley Systems, Inc.        *
*                 http://www.bentley.com                    *
*************************************************************
```





Dr. J. SURESH, M.E., MIE., Ph.D.
Structural Engineer
Plot No. 555, VGP Layout, Mullai Street,
Uthandi, Chennai - 600 119.
Reg. No. SE/I/2024/2/0014
Reg. No. RSE100382019
Reg. No. CGLDIST/SE/Gr-I/2024/07/005

Software licensed to STAAD.Pro CONNECTED User: Not signed in	Job No	Sheet No 1	Rev
	Part		
Job Title The Proposed Construction of Basement Floor + Ground Floor + 4 Floors	Ref		
	By	Date 3/14/2026	Chd Suresh
Client	File VENGAMBAKKAM PHAS	Date/Time	14-Mar-2026 12:59

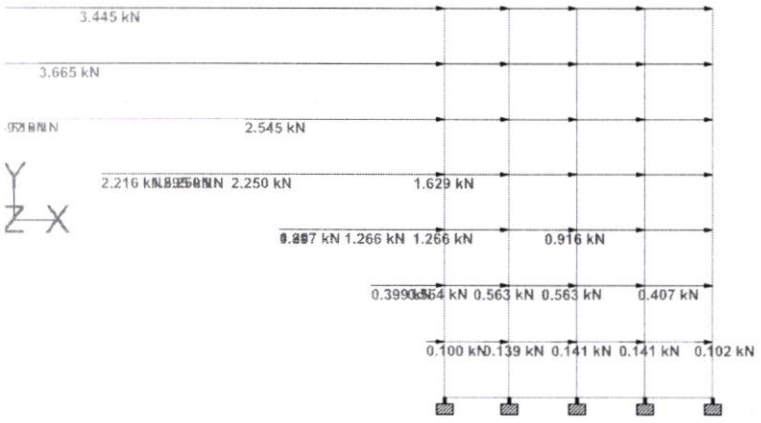

Dr. J. SURESH, M.E., MIE., Ph.D.
Structural Engineer
Plot No. 555, VGP Layout, Mullai Street,
Uthandi, Chennai - 600 119.
Reg. No. SE/I/2024/2/0014
Reg. No. RSE100382019
Reg. No. CGLDIST/SE/Gr-I/2024/07/005

Software licensed to STAAD.Pro CONNECTED User: Not signed in	Job No	Sheet No 1	Rev
	Part		
Job Title The Proposed Construction of Basement Floor + Ground Floor + 4 Floors	Ref		
	By	Date 3/14/2026	Chd Suresh
Client	File VENGAMBAKKAM PHAS	Date/Time	14-Mar-2026 12:59

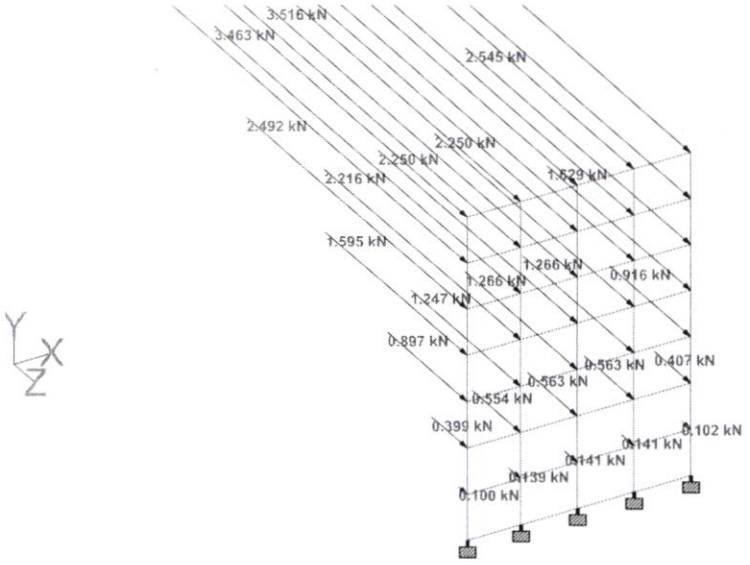


Load 2

Dr. J. SURESH, M.E., MIE., Ph.D.
Structural Engineer
Plot No. 555, VGP Layout, Mullai Street,
Uthandi, Chennai - 600 119.
Reg. No. SE/I/2024/2/0014
Reg. No. RSE100382019
Reg. No. CGLDIST/SE/Gr-I/2024/07/005

Software licensed to STAAD.Pro CONNECTED User: Not signed in	Job No	Sheet No 1	Rev
	Part		
Job Title The Proposed Construction of Basement Floor + Ground Floor + 4 Floors	Ref		
	By	Date 3/14/2026	Chd Suresh
Client	File VENGAMBAKKAM PHAS	Date/Time	14-Mar-2026 12:59




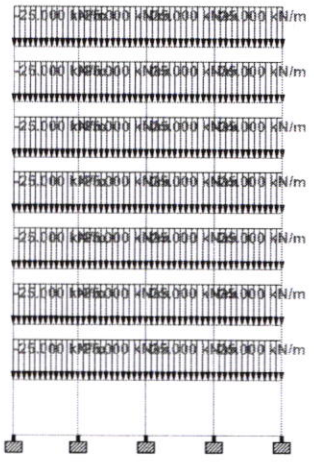

Load 3

Dr. J. SURESH, M.E., MIE., Ph.D.
Structural Engineer
Plot No. 555, VGP Layout, Mullai Street,
Uthandi, Chennai - 600 119.
Reg. No. SE/I/2024/2/0014
Reg. No. RSE100382019
Reg. No. CGLDIST/SE/Gr-I/2024/07/005


Software licensed to STAAD.Pro CONNECTED User: Not signed in	Job No	Sheet No 1	Rev
	Part		
Job Title The Proposed Construction of Basement Floor + Ground Floor + 4 Floors	Ref		
	By	Date 3/14/2026	Chd Suresh
Client	File VENGAMBAKKAM PHAS	Date/Time	14-Mar-2026 12:59

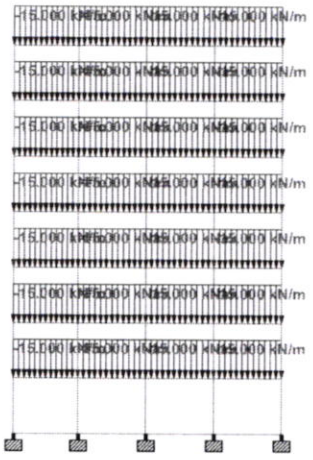

Load 4

Dr. J. SURESH, M.E., MIE., Ph.D.
Structural Engineer
Plot No. 555, VGP Layout, Mullai Street,
Uthandi, Chennai - 600 119.
Reg. No. SE/I/2024/2/0014
Reg. No. RSE100382019
Reg. No. CGLDIST/SE/Gr-I/2024/07/005


Software licensed to STAAD.Pro CONNECTED User: Not signed in	Job No	Sheet No 1	Rev
	Part		
Job Title The Proposed Construction of Basement Floor + Ground Floor + 4 Floors	Ref		
	By	Date 3/14/2026	Chd Suresh
Client	File VENGAMBAKKAM PHAS	Date/Time	14-Mar-2026 12:59

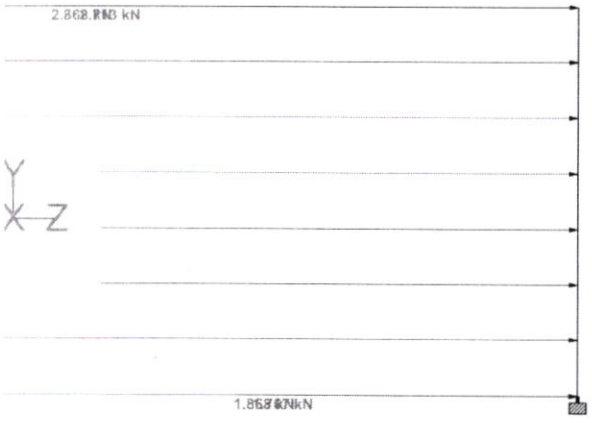

Load 7

Dr. J. SURESH, M.E., MIE., Ph.D.
Structural Engineer
Plot No. 555, VGP Layout, Mullai Street,
Uthandi, Chennai - 600 119.
Reg. No. SE/I/2024/2/0014
Reg. No. RSE100382019
Reg. No. CGLDIST/SE/Gr-I/2024/07/005

Software licensed to STAAD.Pro CONNECTED User: Not signed in	Job No	Sheet No 1	Rev
	Part		
Job Title The Proposed Construction of Basement Floor + Ground Floor + 4 Floors	Ref		
	By	Date 3/14/2026	Chd Suresh
Client	File VENGAMBAKKAM PHAS	Date/Time	14-Mar-2026 12:59

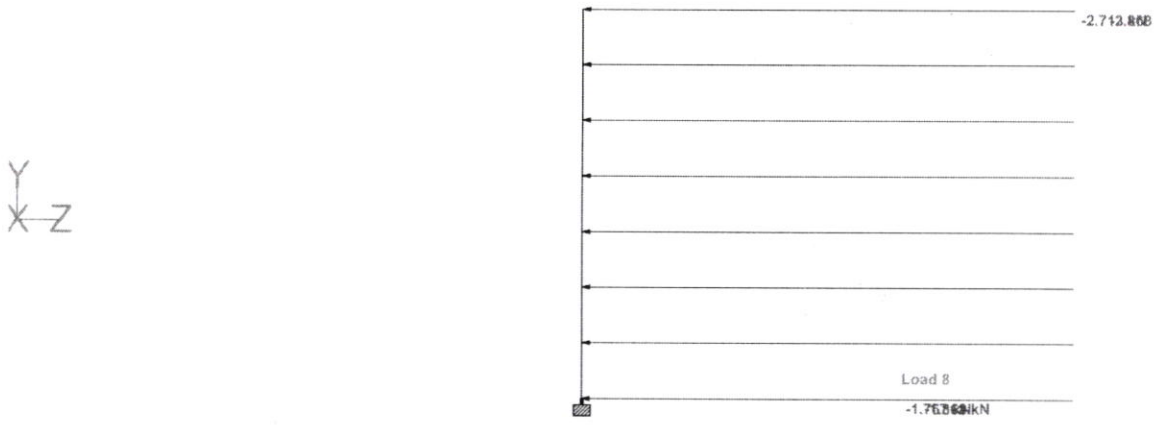

Dr. J. SURESH, M.E., MIE., Ph.D.
Structural Engineer
Plot No. 555, VGP Layout, Mullai Street,
Uthandi, Chennai - 600 119.
Reg. No. SE/I/2024/2/0014
Reg. No. RSE100382019
Reg. No. CGLDIST/SE/Gr-I/2024/07/005

THE LANDLENS SUITE

Eight ways to know a piece of land before you pay for it.

This report covers one part of the picture. These cover the rest, drawn from the same government records, for any property in Tamil Nadu.

LandLens One
Ask anything about a property and get an answer grounded in live government records, with the sources shown.
/landlens/one

Verify My Land
Every record check run on one property and returned as a single report.
/landlens/verify-my-land

Legal Opinion
An advocate's written opinion on the title, built on the records we pull for it.
/landlens

One Map
Every layer on one map: the parcel, its boundary, zoning, water bodies and what sits around it.
/landlens/one/map

PriceMap
What land actually changed hands for around this plot, taken from the registered deeds.
/landlens/pricemap

Build Scope
What you are allowed to build here: floor space, height, coverage and setbacks.
/landlens/build-scope

Property Tracker
Watch a property and hear about it when something new is registered against it.
/landlens/property-tracker

Deal Room
Run the transaction in one place: documents, stamping, signatures and the parties.
/landlens/deal-room

FREE TOOLS · NO ACCOUNT NEEDED

Twenty-four checks you can run yourself, at no cost.

Records and verification

The registers themselves, read for you.

- Encumbrance Certificate
- Patta and Chitta
- Field Measurement Sketch
- EC Analyzer
- Bank charge check
- Court case search
- Seller background check
- Approval check by survey

Value and duty

What it is worth and what it costs to register.

- Guideline value by street
- Guideline value by survey
- Stamp duty and registration fees
- Capital gains
- Floor space index
- Area unit converter

Zoning and land use

What the plan says can happen on this land.

- Land use zone finder
- CMDA land use check
- Coastal regulation zone
- Master plan check
- Water bodies finder
- Airport height clearance

Registers and directories

Who holds it, and which office keeps the record.

- Find your registering office
- Temple property check
- Waqf property check
- RERA register

Every free tool
/tools

Services we run for you
/services

The LandLens suite
/landlens/one

Verified RealEstate™

Every claim in this document traces back to a government record.

- Legal opinions, due diligence and title verification
- Building plan, layout and sub-division approvals
- Completion and occupancy certificates, regularisation
- Escrow, negotiation and NRI property management
- Land survey, soil testing, architecture and construction

Verified RealEstate
3/350/2 Mettukuppam,
OMR Thoraipakkam,
Chennai 600 097, India
hello@verified.realestate
+91 9996 12 9996

Prepared from the registers named on the page each finding sits on. Where a register could not be read, this document says so in its place rather than leaving the gap to be read as a clean result.