Verified RealEstate™

RE REGULATORY RECORD

RERA Document

The document as the regulator published it, reproduced in full behind this page.

Published for reference. The authority's own register is the operative record.

Verified RealEstate™
3/350/2 Mettukuppam,
OMR Thoraipakkam,
Chennai 600 097, India


hello@verified.realestate
+91 9996 12 9996
verified.realestate


DIGITALLY VERIFIED RECORD


NO-(1)
ONE

1/8

3rd Set

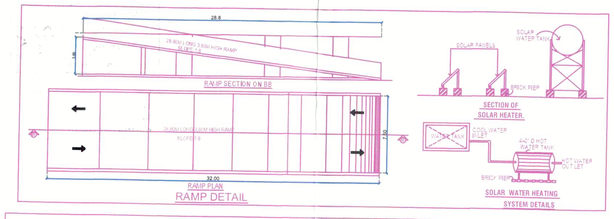


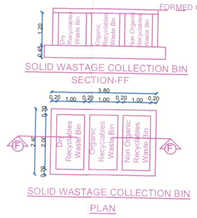


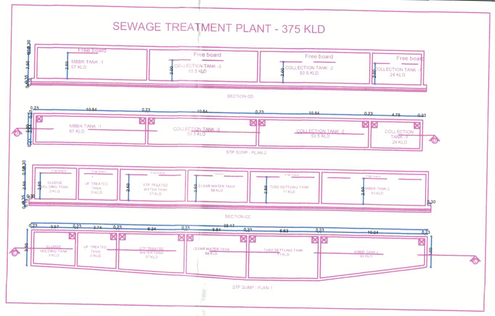



P.P.A approved by
C.M.D.A vide
Lr.No. CMDA/PP/LHRB/N/0543/2023
Dated..27/08/2025

The approval issued under New Rule TNCD & BR, 2019 is subject to the out come of Writ Petition in WP (MD) No.8248 of 2019 before the Madurai Bench of Madras High Court

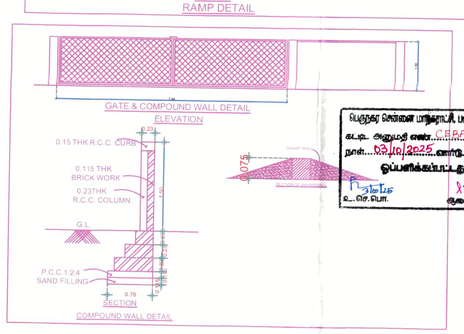


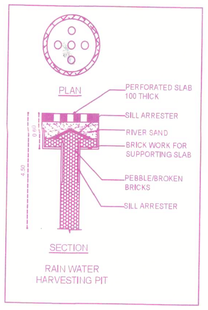


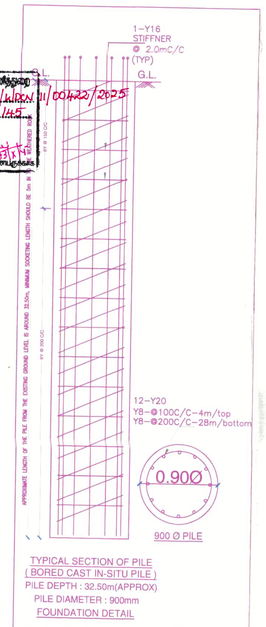

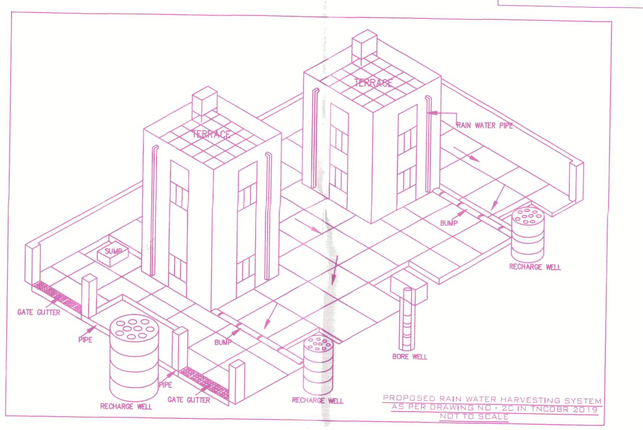



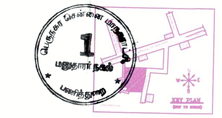

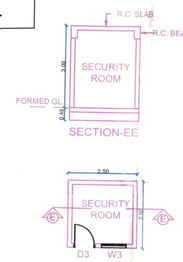

SITE PLAN	SHEET NO. 1/8

SITE PLAN

Planning Permission Application for the proposed construction of High Rise Residential Building of Group Development comprising of 3 Blocks with Combined Extended double basement floor (meant for parking)+ Combined Stilt Floor (Meant for Parking & Block-A Shop) consisting of Block-A: 1st & 2nd Floor Shop with 4 dwelling units & 3rd to 16th Floor with 42 dwelling units; Block-B 1st Floor Club House & 8 Dwelling Units + 2nd to 16 Floors with 195 Dwelling Units Block-C: 1st to 16 Floors with 239 Dwelling Units (Totally 488 Dwelling Units) Availing Premium FSI at abutting proposed 80 Feet New Link Road on the Eastern side & Perumal Koil Street on the Western side,comprised in S.Nos.21/3, 23/1B2C, 2B2, 25/2A and 67 (as per Document) and S.Nos.21/3A,23/1B2C, 2B2, 25/2A1 and 67 (as per Patta) of Nerkundram village, Maduravoyal Taluk, Chennai District, Within the Limit of Greater Chennai Corporation limit.

A) AREA STATEMENT	SQ.M.
AREA AS PER PATTA	14700.00
AREA AS PER DOCUMENT	14687.29
AREA CONSIDERED FOR FSI	14687.29
STREET ALIGNMENT/ ROAD WIDENING/LINK ROAD	0.00
OSR AREA	1572.56
TOTAL FSI AREA	62552.85
FSI FACTOR	4.259
COVERAGE AREA (PERCENTAGE %)	6991.95(27.18%)

A) PARKING STATEMENT

VEHICLE	REQUIRED	PROVIDED
LORRY	-	0
CAR	540	556
TVD VAHEELER	75	83
CYCLE	-	0

FLOOR WISE FSI STATEMENT: HRB

FLOORS	FSI AREA				DU	TOTAL
	COMM.	RESI.	IND.	INST.		FSI AREA
BASEMENT - 2 FLOOR	0.00	0.00	0.00	0.00	0	0.00
BASEMENT - 1 FLOOR	0.00	323.89	0.00	0.00	0	323.89
STILT FLOOR	168.49	1230.95	0.00	0.00	0	1399.44
FIRST FLOOR	46.05	3621.55	0.00	0.00	24	3667.60
SECOND FLOOR	167.97	3671.72	0.00	0.00	30	3839.69
THIRD FLOOR	0.00	3808.73	0.00	0.00	31	3808.73
FOURTH FLOOR	0.00	3808.73	0.00	0.00	31	3808.73
FIFTH FLOOR	0.00	3808.73	0.00	0.00	31	3808.73
SIXTH FLOOR	0.00	3808.73	0.00	0.00	31	3808.73
SEVENTH FLOOR	0.00	3808.73	0.00	0.00	31	3808.73
EIGHTH FLOOR	0.00	3808.73	0.00	0.00	31	3808.73
NINTH FLOOR	0.00	3808.73	0.00	0.00	31	3808.73
TENTH FLOOR	0.00	3808.73	0.00	0.00	31	3808.73
ELEVENTH FLOOR	0.00	3808.73	0.00	0.00	31	3808.73
TWELFTH FLOOR	0.00	3808.73	0.00	0.00	31	3808.73
THIRTEENTH FLOOR	0.00	3808.73	0.00	0.00	31	3808.73
FOURTEENTH FLOOR	0.00	3808.73	0.00	0.00	31	3808.73
FIFTEENTH FLOOR	0.00	3808.73	0.00	0.00	31	3808.73
SIXTEENTH FLOOR	0.00	3808.73	0.00	0.00	31	3808.73
Terrace	0.00	0.00	0.00	0.00	0	0.00
Total	382.51	62170.34	0.00	0.00	488	62552.85

BUILDING WISE FSI STATEMENT

BUILDING	NO OF SAME BUILDING	FSI AREA				DU	TOTAL
		COMM.	RESI.	IND.	INST.		FSI AREA
HRB		382.51	62170.34	0.00	0.00	488	62552.85
Total		382.51	62170.34	0.00	0.00	488	62552.85

APPROVAL CONDITION

SCALE 1:200

CHENNAI METROPOLITAN DEVELOPMENT AUTHORITY

SUBJECT TO THE CONDITIONS MENTIONED IN THIS OFFICE

Signature valid

For (Deputy Planner / Chief Planner / Member-Secretary)
High Rise Building / Non High Rise Building
This Approval is valid only after Building Permit is issued by the concerned Local Body.

QR CODE

This Planning Permission issued under New Rule TNCDBR, 2019 is subject to final outcome of the W.P. No.8248 of 2019 before the Hon'ble MMP (MD) Nos. 8912 & 8913 of 2019.

Signature valid
Digitally signed by
Date: 03.10.2025 12:12:32 PM

Applicants (Owner / Developer / Power of Attorney)

This is a system generated drawing as per the soft copy submitted by the Architect/ License Engineer

ISO_full_bleed_2A0_(1189.00_x_1682.00_MM)

P.P.A approved by
C.M.D.A vide
Lr.No. CMDA/DP/HRB/N/0543/2023
Dated 25/02/2025



The approval issued under New Rule TNCD & BR, 2019 is subject to the out come of Writ Petition in WP (MD) No.8948 of 2019 before the Madurai Bench of Madras High Court

COMBINED BASEMENT - 1 FLOOR PLAN

(Scale - 1:200)

FLOOR NAME	SHEET NO. 2 / 8
FLOOR NAME	

Planning Permission Application for the proposed construction of High Rise Residential Building of Group Development comprising of 3 Blocks with Combined Extended double basement floor (meant for parking)+ Combined Stilt Floor (Meant for Parking & Block-A Shop) consisting of Block-A: 1st & 2nd Floor Shop with 4 dwelling units & 3rd to 16th Floor with 42 dwelling units; Block-B: 1st Floor Club House & 8 Dwelling Units + 2nd to 16 Floors with 195 Dwelling Units Block-C: 1st to 16 Floors with 239 Dwelling Units (Totally 488 Dwelling Units) Availing Premium FSI at abutting proposed 80 Feet New Link Road on the Eastern side & Perumal Koil Street on the Western side,comprised in S.Nos.21/3, 23/1B2C, 2B2, 25/2A and 67 (as per Document) and S.Nos.21/3A,23/1B2C, 2B2, 25/2A1 and 67 (as per Patta) of Nerkundram village, Maduravoyal Taluk, Chennai District, Within the Limit of Greater Chennai Corporation limit.

APPROVAL CONDITION

SCALE 1:200

CHENNAI METROPOLITAN DEVELOPMENT AUTHORITY

SUBJECT TO THE CONDITIONS MENTIONED IN THIS OFFICE

For (Deputy Planner / Chief Planner / Member-Secretary)
High Rise Building / Non High Rise Building
This Approval is valid only after building Permit is issued by the concerned Local Body.

QR CODE

This Planning Permission issued under New Rule TNCDBR, 2019 is subject to final outcome of the W.P. (MD) No.8948 of 2019 and WMP (MD) Nos. 6912 & 6913 of 2019.

Applicants (Owner / Developer / Power of Attorney)

This is a system generated drawing as per the soft copy submitted by the Architect/ License Engineer

ISO_A0_(841.00_x_1189.00_MM)

P.P.A approved by
C.M.D.A vide
Lr.No. CMDA/HRB/N/0543/2023
Dated 25/08/2025



COMBINED BASEMENT - 2 FLOOR PLAN

(Scale - 1:200)

FLOOR NAME	SHEET NO. 3 / 8
FLOOR NAME	

Planning Permission Application for the proposed construction of High Rise Residential Building of Group Development comprising of 3 Blocks with Combined Extended double basement floor (meant for parking)+ Combined Stilt Floor (Meant for Parking & Block-A Shop) consisting of Block-A: 1st & 2nd Floor Shop with 4 dwelling units & 3rd to 16th Floor with 42 dwelling units; Block-B: 1st Floor Club House & 8 Dwelling Units + 2nd to 16 Floors with 195 Dwelling Units Block-C: 1st to 16 Floors with 239 Dwelling Units (Totally 488 Dwelling Units) Availing Premium FSI at abutting proposed 80 Feet New Link Road on the Eastern side & Perumal Koil Street on the Western side,comprised in S.Nos.21/3, 23/1B2C, 2B2, 25/2A and 67 (as per Document) and S.Nos.21/3A,23/1B2C, 2B2, 25/2A1 and 67 (as per Patta) of Nerkundram village, Maduravoyal Taluk, Chennai District, Within the Limit of Greater Chennai Corporation limit.

APPROVAL CONDITION

SCALE 1:100

CHENNAI METROPOLITAN DEVELOPMENT AUTHORITY

SUBJECT TO THE CONDITIONS MENTIONED IN THIS OFFICE

For (Deputy Planner / Chief Planner / Member-Secretary)
High Rise Building / Non High Rise Building
This Approval is valid only after building Permit is issued by the concerned Local Body.

QR CODE

This Planning Permission issued under New Rule TNCDBR, 2019 is subject to final outcome of the W.P. (MD) No.8948 of 2019 and VMP (MD) Nos. 6912 & 6913 of 2019.

Applicants (Owner / Developer / Power of Attorney)

ISO_A0_(841.00_x_1189.00_MM)

This is a system generated drawing as per the soft copy submitted by the Architect/ License Engineer

The approval issued under New Rule TNCD & BR, 2019 is subject to the out come of Writ Petition in WP (MD) No.8948 of 2019 before the Madural Bench of Madras High Court

P.P.A approved by
C.M.D.A vide
Lr.No. CMDA/PP/HRB/N/0543/2023
Dated...22/08/2025

CFBA/0422/2025
03/11/2025

BLOCK-A
BLOCK-B
BLOCK-C

SHOP BELOW BELOW

1.20M HEIGHT PARAPET WALL

TERRACE

ASSOCIATION ROOM
INDOOR GAMES
YOGA CENTER
GYM
STORE

FIRST FLOOR PLAN
(Scale - 1:200)

SECOND FLOOR PLAN
(Scale - 1:200)

FLOOR NAME	SHEET NO. 4 / 8
FLOOR NAME	

Planning Permission Application for the proposed construction of High Rise Residential Building of Group Development comprising of 3 Blocks with Combined Extended double basement floor (meant for parking)+ Combined Stilt Floor (Meant for Parking & Block-A Shop) consisting of Block-A: 1st & 2nd Floor Shop with 4 dwelling units & 3rd to 16th Floor with 42 dwelling units; Block-B: 1st Floor Club House & 8 Dwelling Units + 2nd to 16 Floors with 195 Dwelling Units Block-C: 1st to 16 Floors with 239 Dwelling Units (Totally 488 Dwelling Units) Availing Premium FSI at abutting proposed 80 Feet New Link Road on the Eastern side & Perumal Koil Street on the Western side,comprised in S.Nos.21/3, 23/1B2C, 2B2, 25/2A and 67 (as per Document) and S.Nos.21/3A,23/1B2C, 2B2, 25/2A1 and 67 (as per Patta) of Nerkundram village, Maduravoyal Taluk, Chennai District, Within the Limit of Greater Chennai Corporation limit.

APPROVAL CONDITION

SCALE 1:200

CHENNAI METROPOLITAN DEVELOPMENT AUTHORITY

SUBJECT TO THE CONDITIONS MENTIONED IN THIS OFFICE

This Planning Permission issued under New Rule TNCDBR, 2019 is subject to final outcome of the W.P. (MD) No.8948 of 2019 and VMP.(MD) Nos. 5512 & 5913 of 2019.

For (Deputy Planner / Chief Planner / Member-Secretary)
High Rise Building / Non High Rise Building
This Approval is valid only after building Permit is issued by the concerned Local Body.

QR CODE

Applicants (Owner / Developer / Power of Attorney)

ISO_A0_(841.00_x_1189.00_MM)

This is a system generated drawing as per the soft copy submitted by the Architect/ License Engineer

FLOOR NAME	SHEET NO. 5/8
FLOOR NAME	

Planning Permission Application for the proposed construction of High Rise Residential Building of Group Development comprising of 3 Blocks with Combined Extended double basement floor (meant for parking)+ Combined Stilt Floor (Meant for Parking & Block-A Shop) consisting of Block-A: 1st & 2nd Floor Shop with 4 dwelling units & 3rd to 16th Floor with 42 dwelling units; Block-B: 1st Floor Club House & 8 Dwelling Units + 2nd to 16 Floors with 195 Dwelling Units Block-C: 1st to 16 Floors with 239 Dwelling Units (Totally 488 Dwelling Units) Availing Premium FSI at abutting proposed 80 Feet New Link Road on the Eastern side & Perumal Koil Street on the Western side,comprised in S.Nos.21/3, 23/1B2C, 2B2, 25/2A and 67 (as per Document) and S.Nos.21/3A,23/1B2C, 2B2, 25/2A1 and 67 (as per Patta) of Nerkundram village, Maduravoyal Taluk, Chennai District, Within the Limit of Greater Chennai Corporation limit.

The approval issued under New Rule TNCD & BR, 2019 is subject to the out come of Writ Petition is WP (MD) No.6948 of 2019 before the Madurai Bench of Madras High Court

P.P.A approved by
C.M.D.A vide
Lr.No.CMDA/IP/HEB/N/ 0543/2023
Dated.25/08/2025

CEPA/ULDAN/00422/2025
Dated 03/10/2025

BLOCK-A

BLOCK-B

BLOCK-C

11.80

13.43

11.00

OPEN TERRACE AT 1ST FLOOR

TYPICAL - 3- 16 FLOOR PLAN
(Scale - 1:200)

BLOCK-A

BLOCK-B

BLOCK-C

TERRACE @ FIRST FLOOR LEVEL

TERRACE FLOOR PLAN

APPROVAL CONDITION

SCALE 1:200

CHENNAI METROPOLITAN DEVELOPMENT AUTHORITY

SUBJECT TO THE CONDITIONS MENTIONED IN THIS OFFICE

For (Deputy Planner / Chief Planner / Member-Secretary)
High Rise Building / Non High Rise Building
This Approval is valid only after building Permit is issued by the concerned Local Body.


QR CODE

This Planning Permission issued under New Rule TNCDBR, 2019 is subject to final outcome of the W.P. (MD) No.8946 of 2019 and WMP (MD) Nos. 6913 & 6913 of 2019.

Applicants (Owner / Developer / Power of Attorney)


This is a system generated drawing as per the soft copy submitted by the Architect/ License Engineer

ISO_A0_(841.00_x_1189.00_MM)

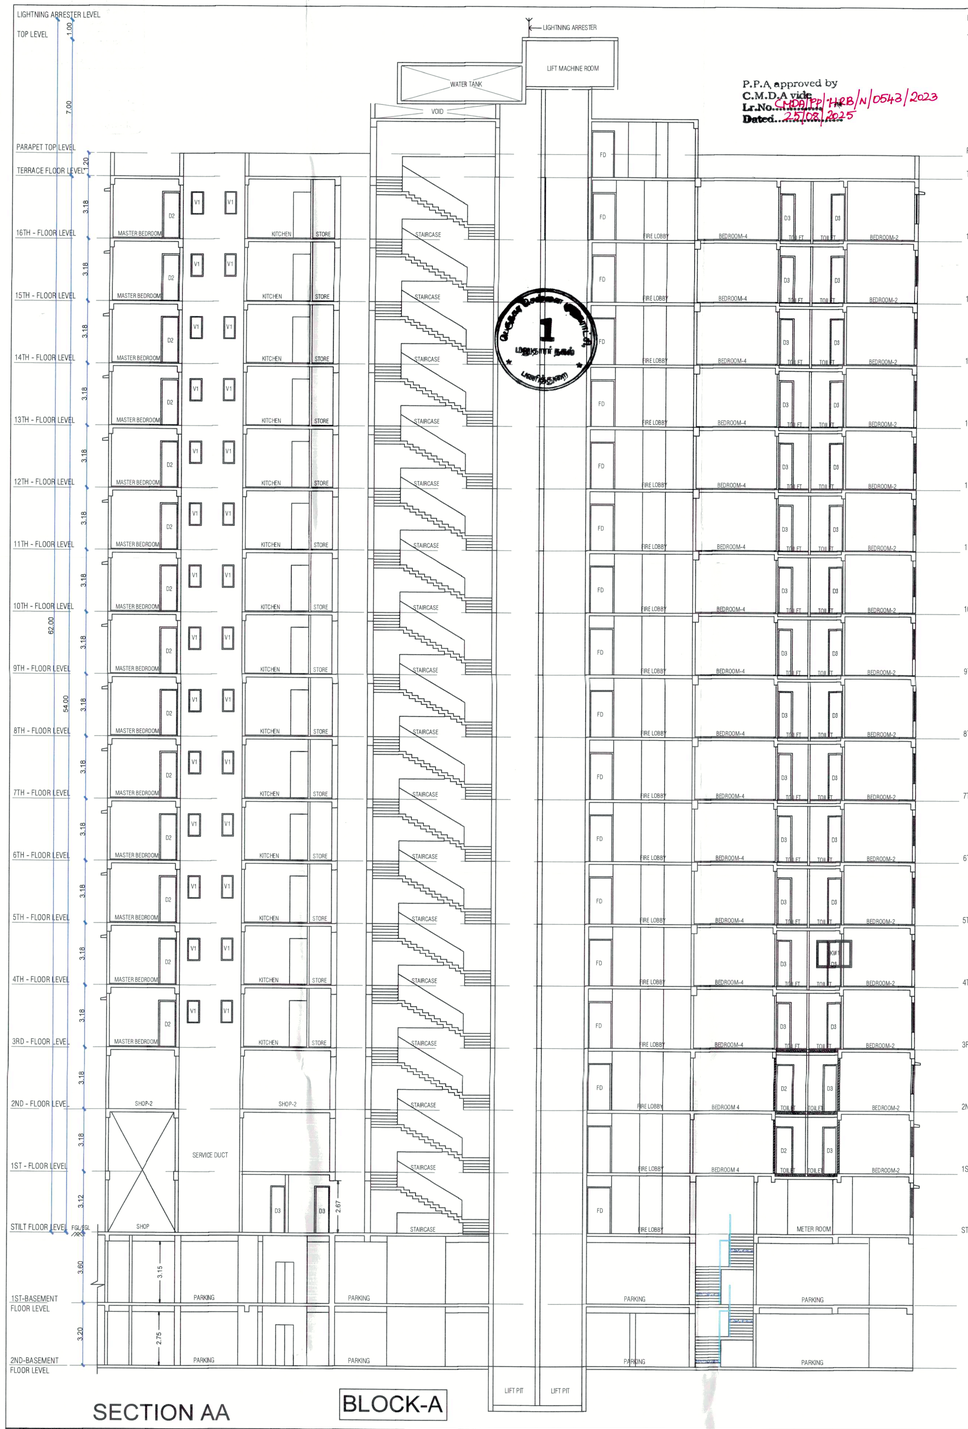

SECTION AA

BLOCK-A

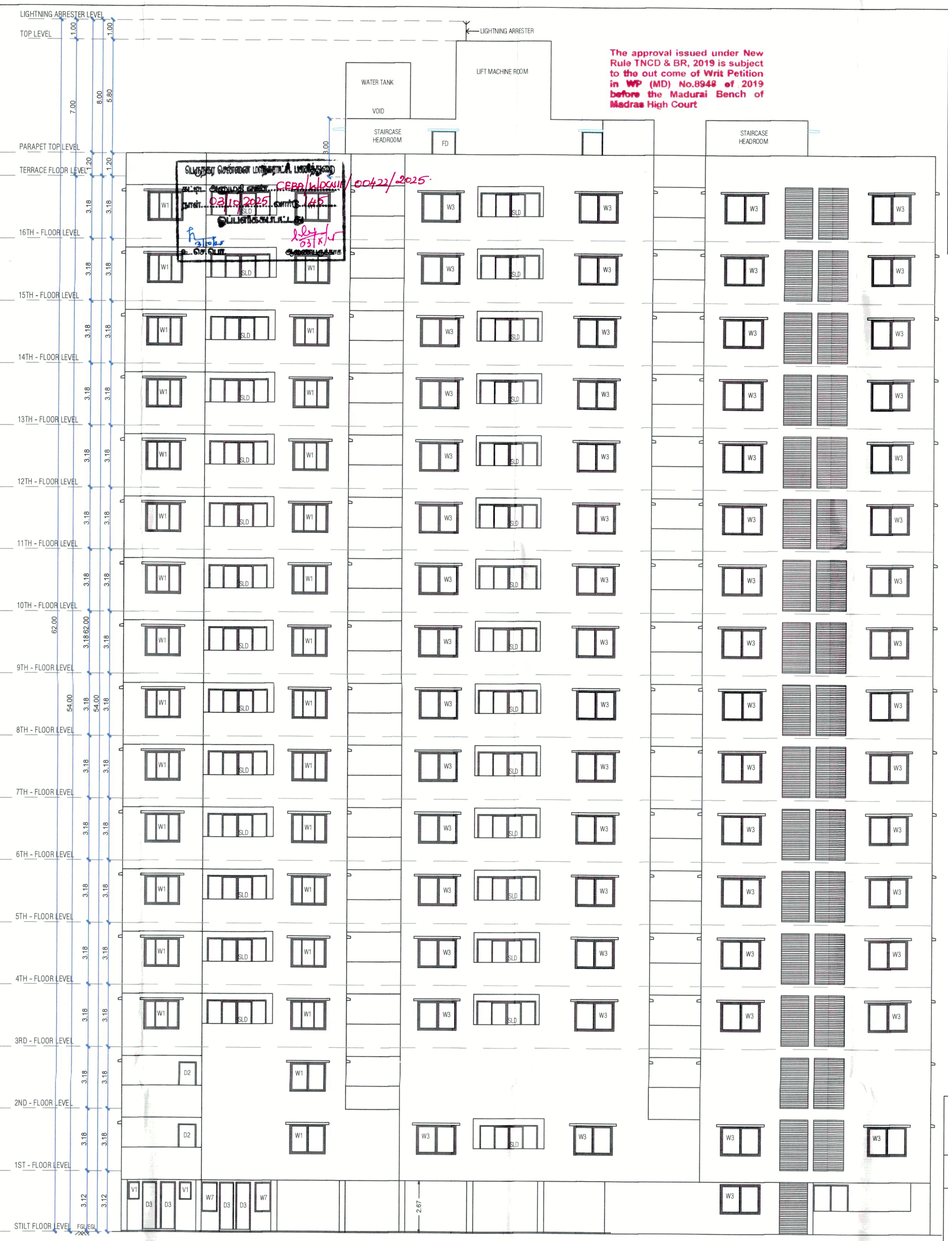

NORTH SIDE ELEVATION

P.P.A. approved by C.M.D.A vide Lr.No. CMDA/TNRB/N/0543/2023 Dated... 25/08/2025

The approval issued under New Rule TNCD & BR, 2019 is subject to the out come of Writ Petition in WP (MD) No.8948 of 2019 before the Madurai Bench of Madras High Court

CMDA/NOC/WP(MD)/00422/2025. Dated: 02/10/2025

FLOOR NAME	SHEET NO. 6 / 8
FLOOR NAME	

Planning Permission Application for the proposed construction of High Rise Residential Building of Group Development comprising of 3 Blocks with Combined Extended double basement floor (meant for parking)+ Combined Stilt Floor (Meant for Parking & Block-A Shop) consisting of Block-A: 1st & 2nd Floor Shop with 4 dwelling units & 3rd to 16th Floor with 42 dwelling units; Block-B: 1st Floor Club House & 8 Dwelling Units + 2nd to 16 Floors with 195 Dwelling Units Block-C: 1st to 16 Floors with 239 Dwelling Units (Totally 488 Dwelling Units) Availing Premium FSI at abutting proposed 80 Feet New Link Road on the Eastern side & Perumal Koil Street on the Western side,comprised in S.Nos.21/3, 23/1B2C, 2B2, 25/2A and 67 (as per Document) and S.Nos.21/3A,23/1B2C, 2B2, 25/2A1 and 67 (as per Patta) of Nerkundram village, Maduravoyal Taluk, Chennai District, Within the Limit of Greater Chennai Corporation limit.

APPROVAL CONDITION

SCALE 1:100

CHENNAI METROPOLITAN DEVELOPMENT AUTHORITY

SUBJECT TO THE CONDITIONS MENTIONED IN THIS OFFICE

For (Deputy Planner / Chief Planner / Member-Secretary)
High Rise Building / Non High Rise Building
This Approval is valid only after building Permit is issued by the concerned Local Body.


QR CODE

This Planning Permission issued under New Rule TNCDBR, 2019 is subject to final outcome of the W.P. (MD) No.8948 of 2019 and WMP (MD) Nos. 6912 & 6913 of 2019.

Applicants (Owner / Developer / Power of Attorney)

This is a system generated drawing as per the soft copy submitted by the Architect/ License Engineer


ISO_A0_(841.00_x_1189.00_MM)

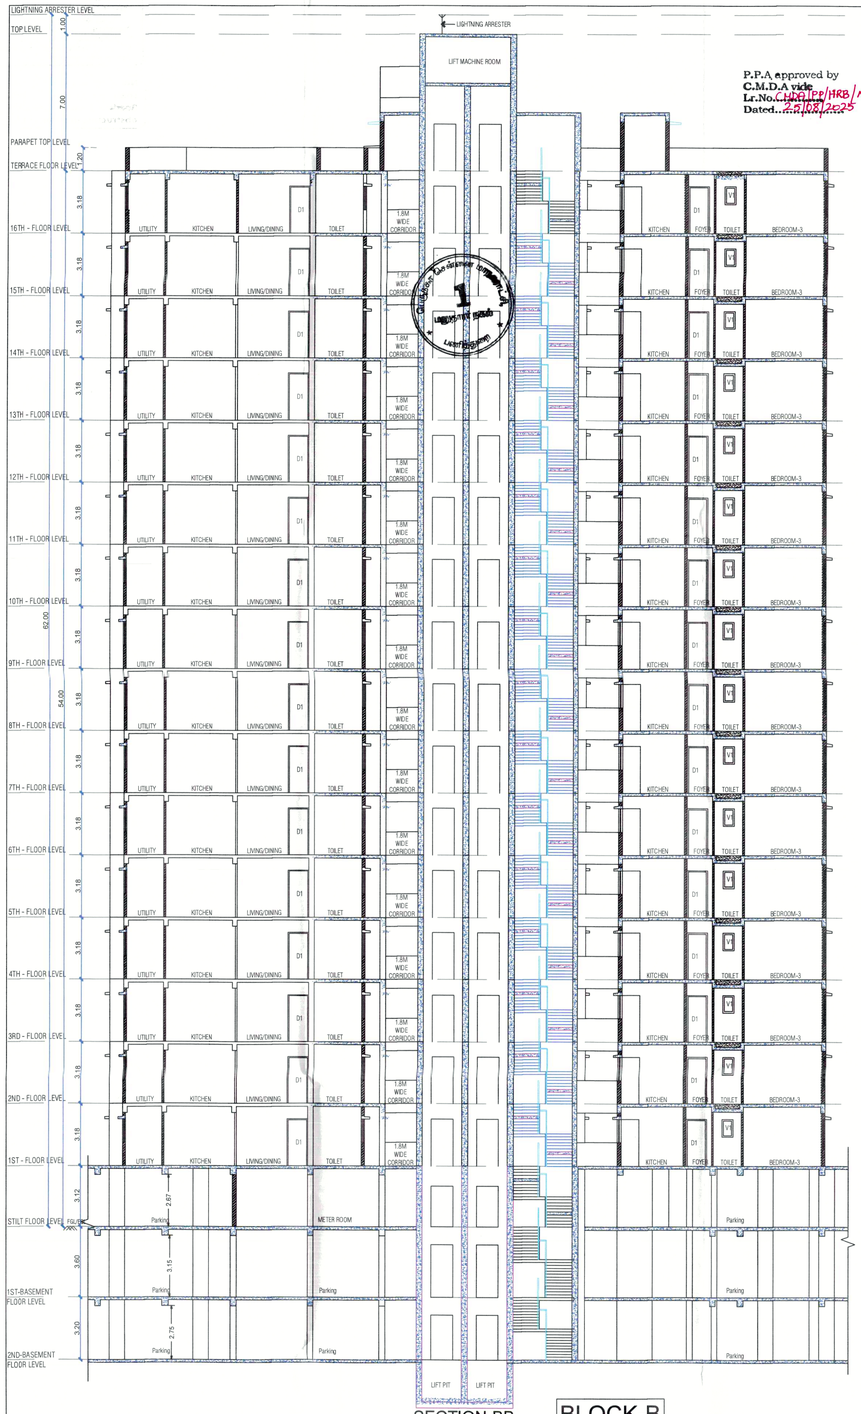

SECTION-BB

BLOCK-B

P.P.A approved by
C.M.D.A vide
Lr.No.CMDA/TP/HRB/N/0543/2023
Dated...25/08/2025

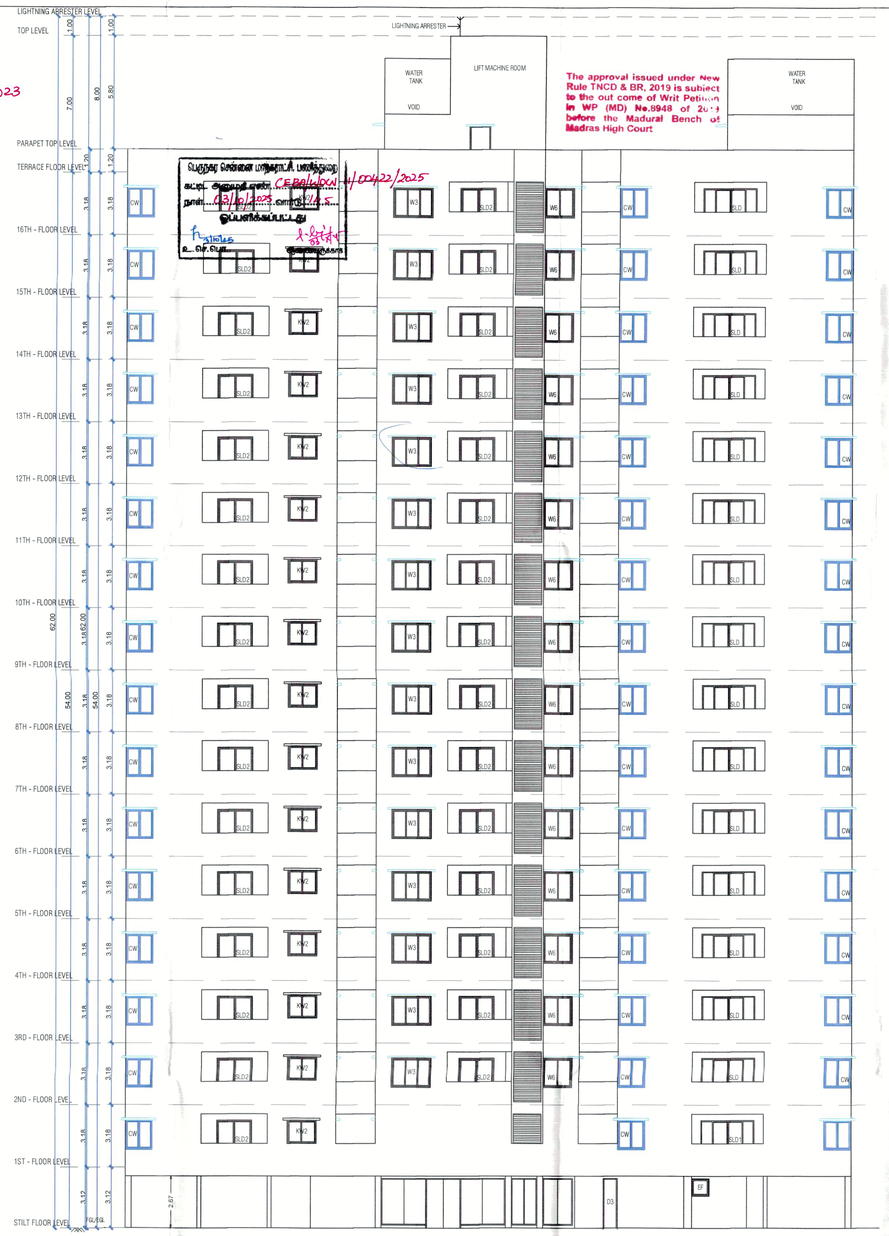

NORTH SIDE ELEVATION

The approval issued under New Rule TNCDBR, 2019 is subject to the out come of Writ Petition in WP (MD) No.8948 of 2019 before the Madural Bench of Madras High Court

FLOOR NAME	SHEET NO. 7 / 8
FLOOR NAME	

Planning Permission Application for the proposed construction of High Rise Residential Building of Group Development comprising of 3 Blocks with Combined Extended double basement floor (meant for parking)+ Combined Stilt Floor (Meant for Parking & Block-A Shop) consisting of Block-A: 1st & 2nd Floor Shop with 4 dwelling units & 3rd to 16th Floor with 42 dwelling units; Block-B: 1st Floor Club House & 8 Dwelling Units + 2nd to 16 Floors with 195 Dwelling Units Block-C: 1st to 16 Floors with 239 Dwelling Units (Totally 488 Dwelling Units) Availing Premium FSI at abutting proposed 80 Feet New Link Road on the Eastern side & Perumal Koil Street on the Western side,comprised in S.Nos.21/3, 23/1B2C, 2B2, 25/2A and 67 (as per Document) and S.Nos.21/3A,23/1B2C, 2B2, 25/2A1 and 67 (as per Patta) of Nerkundram village, Maduravoyal Taluk, Chennai District, Within the Limit of Greater Chennai Corporation limit.

APPROVAL CONDITION

SCALE 1:100

CHENNAI METROPOLITAN DEVELOPMENT AUTHORITY

SUBJECT TO THE CONDITIONS MENTIONED IN THIS OFFICE

This Planning Permission issued under New Rule TNCDBR, 2019 is subject to final outcome of the W.P. (MD) No.8948 of 2019 and WMP (MD) Nos. 6912 & 6913 of 2019.


For (Deputy Planner / Chief Planner / Member-Secretary)
High Rise Building / Non High Rise Building
This Approval is valid only after building Permit is issued by the concerned Local Body.

QR CODE


Applicants (Owner / Developer / Power of Attorney)

This is a system generated drawing as per the soft copy submitted by the Architect/ License Engineer

ISO_A0_(841.00_x_1189.00_MM)

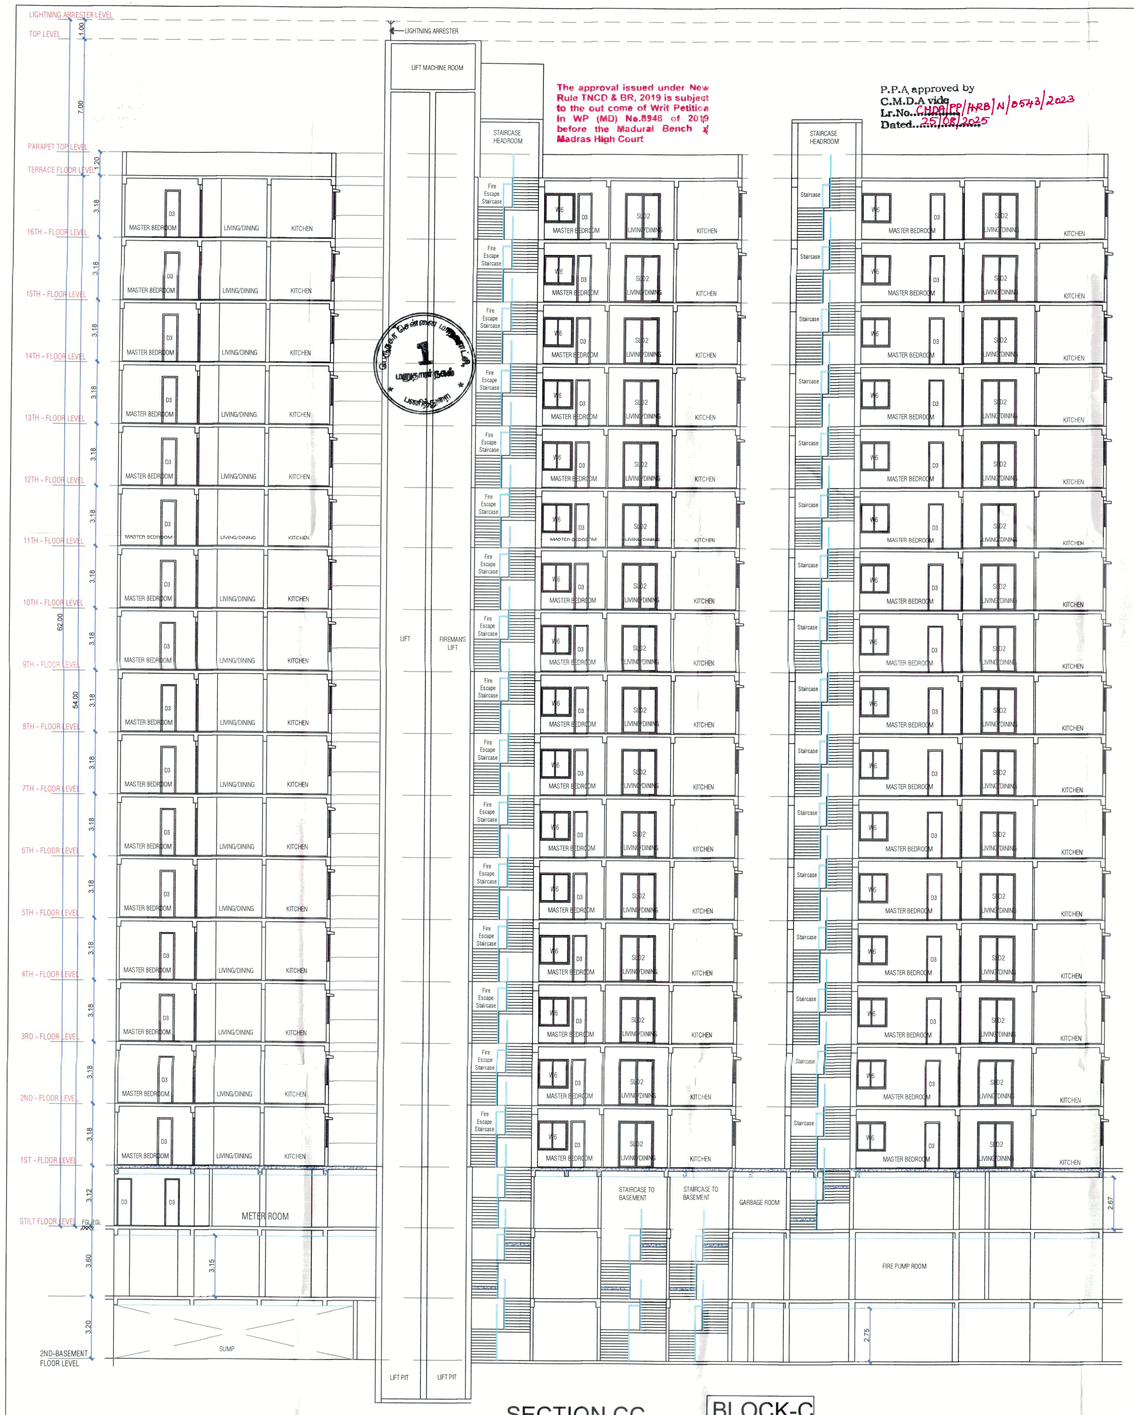

SECTION CC

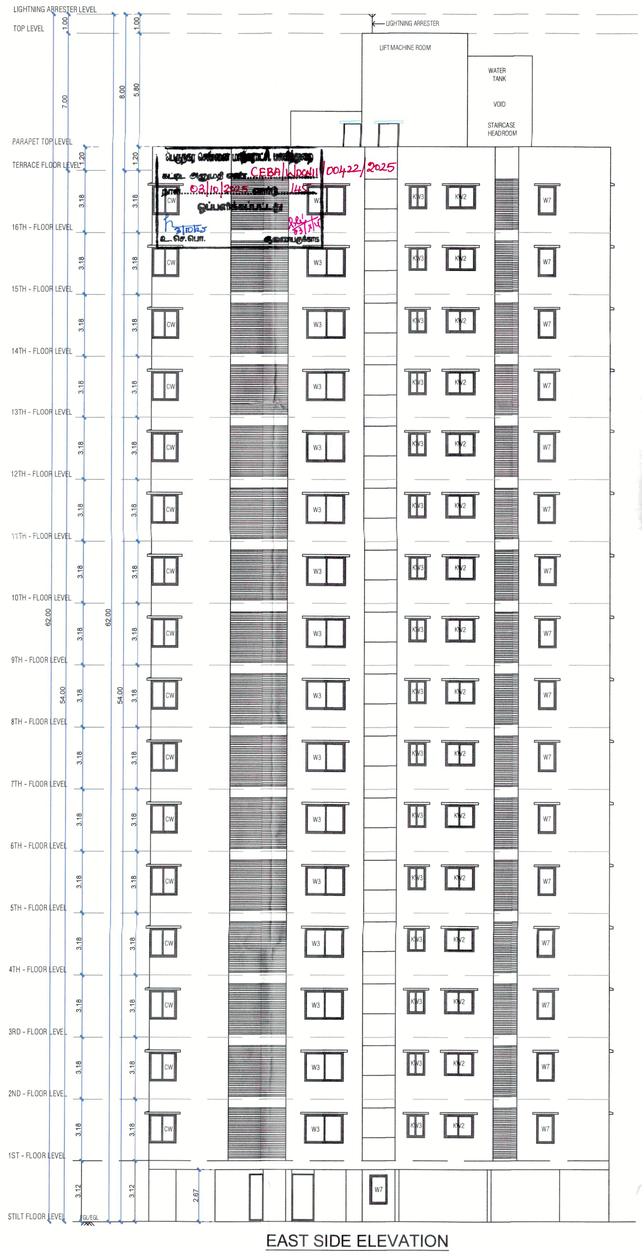

EAST SIDE ELEVATION

BLOCK-C

FLOOR NAME	SHEET NO. 8 / 8
FLOOR NAME	

Planning Permission Application for the proposed construction of High Rise Residential Building of Group Development comprising of 3 Blocks with Combined Extended double basement floor (meant for parking)+ Combined Stilt Floor (Meant for Parking & Block-A Shop) consisting of Block-A: 1st & 2nd Floor Shop with 4 dwelling units & 3rd to 16th Floor with 42 dwelling units; Block-B: 1st Floor Club House & 8 Dwelling Units + 2nd to 16 Floors with 195 Dwelling Units Block-C: 1st to 16 Floors with 239 Dwelling Units (Totally 488 Dwelling Units) Availing Premium FSI at abutting proposed 80 Feet New Link Road on the Eastern side & Perumal Koil Street on the Western side,comprised in S.Nos.21/3, 23/1B2C, 2B2, 25/2A and 67 (as per Document) and S.Nos.21/3A,23/1B2C, 2B2, 25/2A1 and 67 (as per Patta) of Nerkundram village, Maduravoyal Taluk, Chennai District, Within the Limit of Greater Chennai Corporation limit.

APPROVAL CONDITION

SCALE 1:100

CHENNAI METROPOLITAN DEVELOPMENT AUTHORITY

SUBJECT TO THE CONDITIONS MENTIONED IN THIS OFFICE

This Planning Permission issued under New Rule TNCDBR, 2019 is subject to final outcome of the W.P. (MD) No.8948 of 2019 and WMP (MD) Nos. 6912 & 6913 of 2019.

For (Deputy Planner / Chief Planner / Member-Secretary)
High Rise Building / Non High Rise Building
This Approval is valid only after building Permit is issued by the concerned Local Body.

QR CODE

Applicants (Owner / Developer / Power of Attorney)

ISO_A0_(841.00_x_1189.00_MM)

This is a system generated drawing as per the soft copy submitted by the Architect/ License Engineer

THE LANDLENS SUITE

Eight ways to know a piece of land before you pay for it.

This report covers one part of the picture. These cover the rest, drawn from the same government records, for any property in Tamil Nadu.

LandLens One
Ask anything about a property and get an answer grounded in live government records, with the sources shown.
/landlens/one

Verify My Land
Every record check run on one property and returned as a single report.
/landlens/verify-my-land

Legal Opinion
An advocate's written opinion on the title, built on the records we pull for it.
/landlens

One Map
Every layer on one map: the parcel, its boundary, zoning, water bodies and what sits around it.
/landlens/one/map

PriceMap
What land actually changed hands for around this plot, taken from the registered deeds.
/landlens/pricemap

Build Scope
What you are allowed to build here: floor space, height, coverage and setbacks.
/landlens/build-scope

Property Tracker
Watch a property and hear about it when something new is registered against it.
/landlens/property-tracker

Deal Room
Run the transaction in one place: documents, stamping, signatures and the parties.
/landlens/deal-room

FREE TOOLS · NO ACCOUNT NEEDED

Twenty-four checks you can run yourself, at no cost.

Records and verification

The registers themselves, read for you.

- Encumbrance Certificate
- Patta and Chitta
- Field Measurement Sketch
- EC Analyzer
- Bank charge check
- Court case search
- Seller background check
- Approval check by survey

Value and duty

What it is worth and what it costs to register.

- Guideline value by street
- Guideline value by survey
- Stamp duty and registration fees
- Capital gains
- Floor space index
- Area unit converter

Zoning and land use

What the plan says can happen on this land.

- Land use zone finder
- CMDA land use check
- Coastal regulation zone
- Master plan check
- Water bodies finder
- Airport height clearance

Registers and directories

Who holds it, and which office keeps the record.

- Find your registering office
- Temple property check
- Waqf property check
- RERA register

Every free tool
/tools

Services we run for you
/services

The LandLens suite
/landlens/one

Verified RealEstate™

Every claim in this document traces back to a government record.

- Legal opinions, due diligence and title verification
- Building plan, layout and sub-division approvals
- Completion and occupancy certificates, regularisation
- Escrow, negotiation and NRI property management
- Land survey, soil testing, architecture and construction

Verified RealEstate
3/350/2 Mettukuppam,
OMR Thoraipakkam,
Chennai 600 097, India
hello@verified.realestate
+91 9996 12 9996

Prepared from the registers named on the page each finding sits on. Where a register could not be read, this document says so in its place rather than leaving the gap to be read as a clean result.