Verified RealEstate™

RE REGULATORY RECORD

# RERA Document


The document as the regulator published it, reproduced in full behind this page.

Published for reference. The authority's own register is the operative record.


Verified RealEstate™
3/350/2 Mettukuppam,
OMR Thoraipakkam,
Chennai 600 097, India

hello@verified.realestate
+91 9996 12 9996
verified.realestate


DIGITALLY VERIFIED RECORD

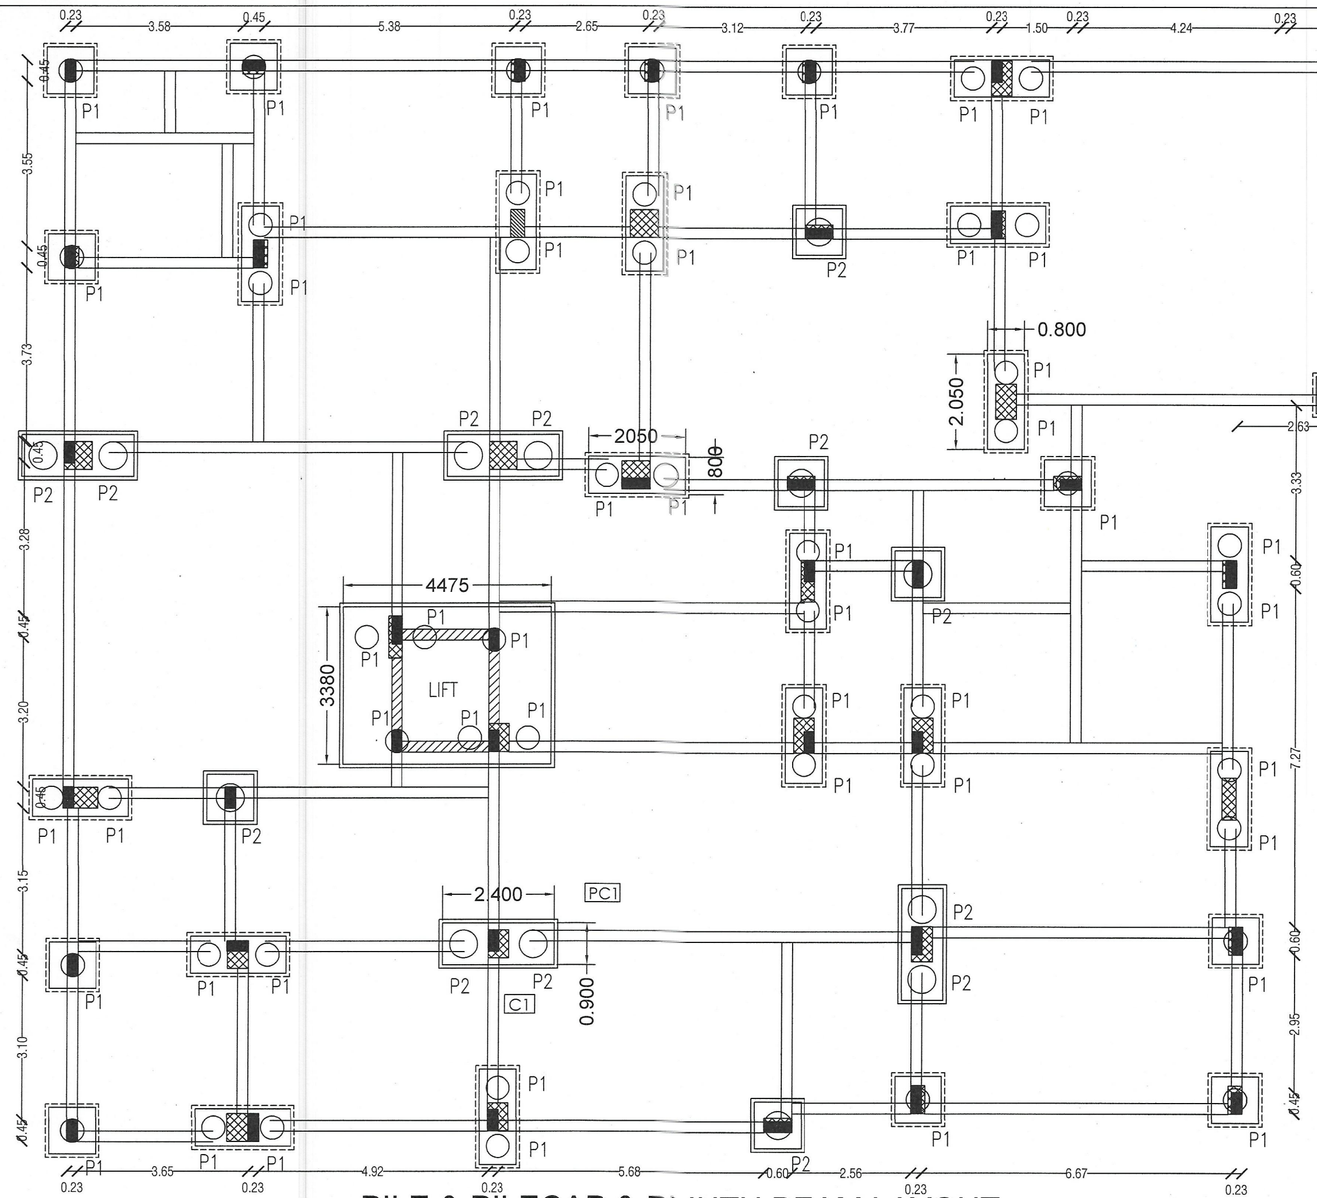


PILE & PILECAP & PLINTH BEAM LAYOUT

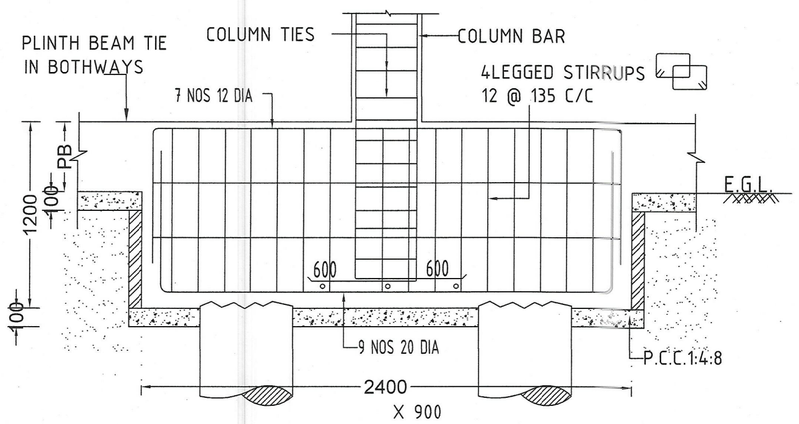



DETAIL OF PC-1

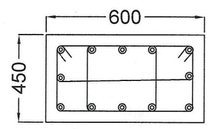


•12-25


COLUMN-C1

(450 X 600)

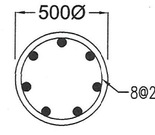



7NOS-12

P1-500Ø PILE-70 T CAPACITY

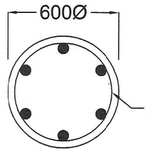


6NOS-16

P2-600Ø PILE - 90 T CAPACITY

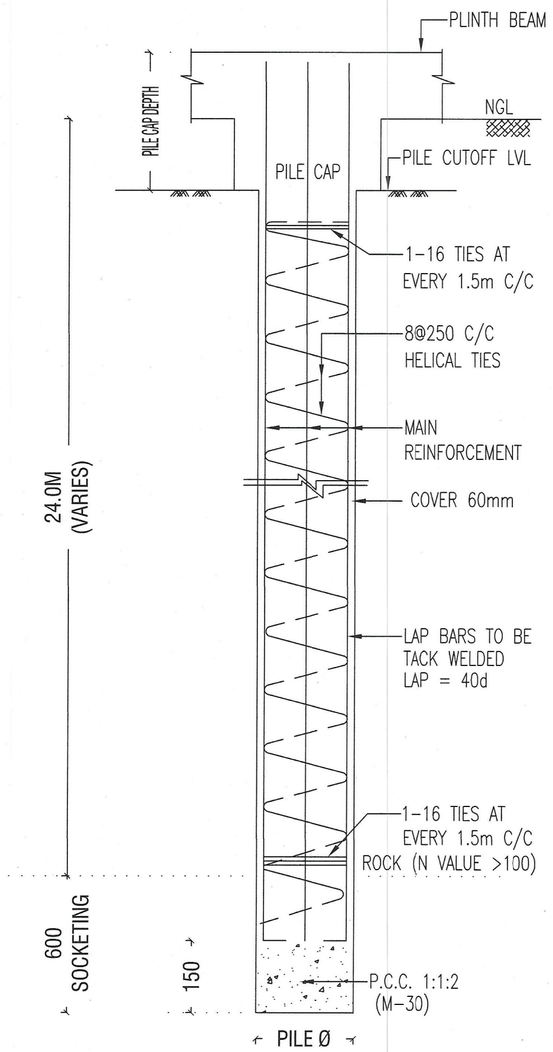


TYPICAL VERTICAL SECTION OF BORED CAST-IN-SITU PILE M-30 WITH 320 Kg/Cu.m CEMENT +80 Kg/Cu.m GGBS.

NOTES: –

1. REFER RELEVANT ARCH./OTHER CONSULTANTS DRAWINGS BEFORE START OF WORK.
2. ANY AMBIGUITY FOUND IN THIS DRAWING SHALL BE BROUGHT TO THE NOTICE OF CONSULTANT BEFORE EXECUTION OF WORK AT SITE.
3. CONCRETE GRADE SHOULD BE M-30 WITH MINIMUM CEMENT CONTENT 380 Kg/cu.m.
4. STEEL R/F SHALL BE OF FE-500 GRADE CONFORMING TO IS:1786,2008.
5. CLEAR COVERS TO STEEL BARS SHALL BE AS GIVEN BELOW.
   (a) PILE 60mm
   (b) PILE CAP 60mm
6. LAP LENGTH SHALL BE 50 TIMES DIA OF BAR.
7. LAPS FOR BOTTOM BARS OF BEAM SHALL BE AVOIDED NEAR MIDSPAN, WHILE FOR TOP BARS THEY SHOULD BE AVOIDED NEAR COLUMN SUPPORTS.
8. LAPS FOR COLUMN BARS SHOULD BE LOCATED NEAR MID HEIGHT OF COLUMN IN A STOREY.
9. WORK TO WRITTEN DIMENSIONS ONLY, DO NOT SCALE THE DRG.
10. THE RESPONSIBILITY OF STRUCTURAL CONSULTANT LIMITED TO STRUCTURE ANALYSIS DESIGN AND SUPPLY OF DRAWING. THE QUALITY OF CONSTRUCTION AT SITE AND MATERIAL USED IS THE RESPONSIBILITY OF CLIENT & ARCHITECT.
11. DESIGNED FOR STILT +3 UPPER FLOORS

SUBMISSION DRAWING

| Date | Dealt by |
|---|---|
| 02.09.2025 | |
| Scale | CHECKED by |
| | PRABAKAR |

Project


PLAN SHOWING THE PROPOSED CONSTRUCTION OF STILT FLOOR (PARKING) + 3 FLOORS RESIDENTIAL BUILDING WITH 16 DWELLINGS UNITS (HEIGHT14.00m ) AT PLOT NO.213,RANGANAYAKI AMMAL STREET,AYYAVU NAIDU COLONY, ARUMBAKKAM , CHENNAI-600029,COMPRISED IN OLD R.S.NO.46/2 PT & 45/6 PT AND T.S.NO.54,4/16 & 54,BLOCK NO.22 & 23,WARD NO.001 OF ARUMBAKKAM VILLAGE,AMINJIKARAI TALUK,WITHIN THE LIMITS OF GREATER CHENNAI CORPORATION

| Drawing / Sheet Title : | STRUCTURAL DRAWING |
|---|---|
| | PILE,PILECAP&PLINTH BEAM LAYOUT WITH DETAILS |


STRUCTURAL ENGINEER

J. PRABAKARAN, M.E.,
Structural Engineer
CMDA REG. No: SE/GR-I/2025/A/0009
GCC REG. No: RSE 101182020
No: 1/4, Pidariamman Kovil Street,
Uthandi, Chennai - 600 119,
Mobile: 9841757884


| DRAWING NO. | SHEET NO. | REVISION |
|---|---|---|
| S-01 | 1/3 | |

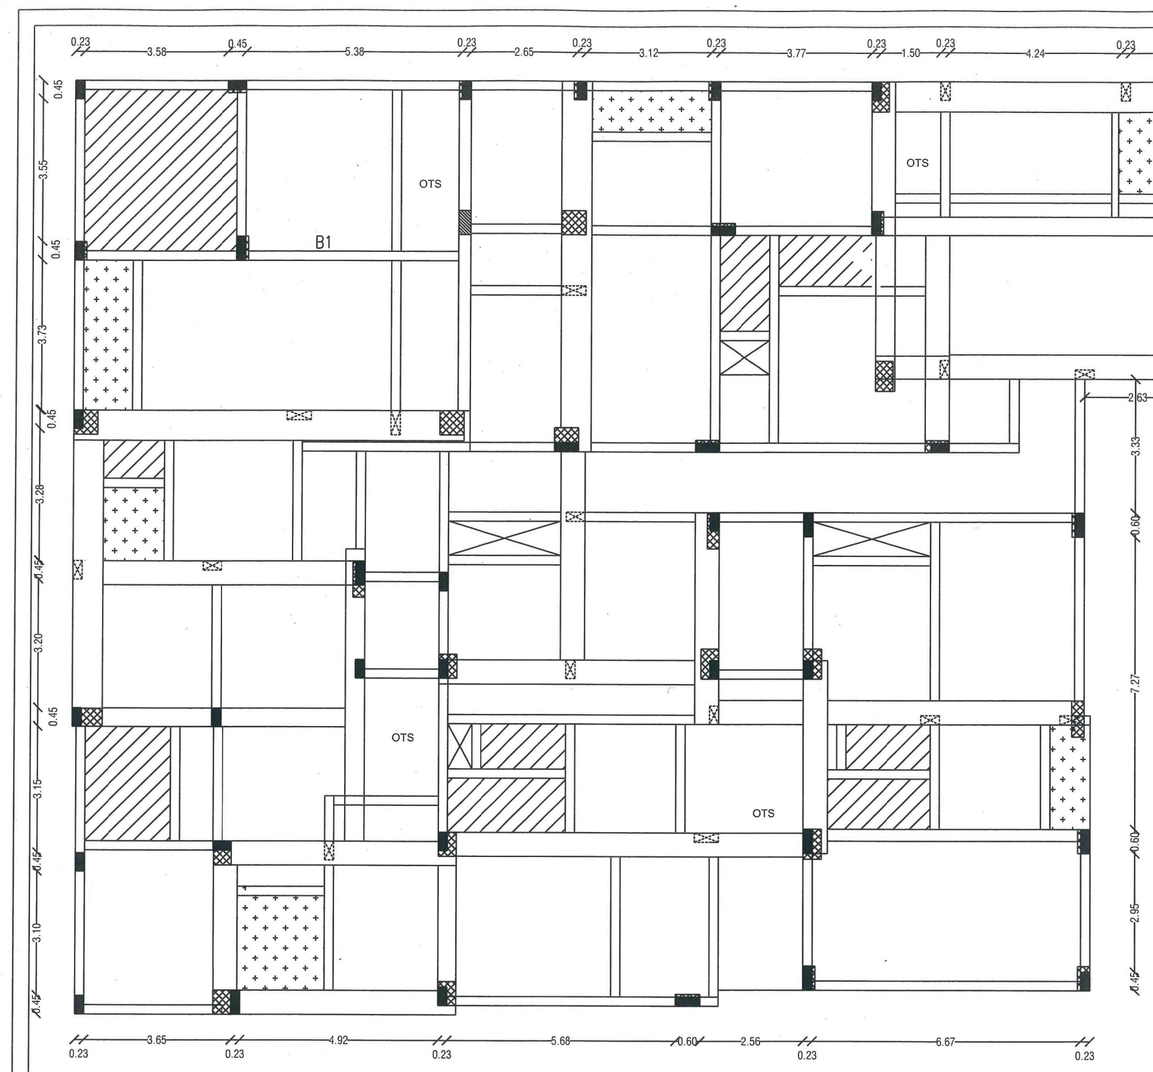


STILT FLOOR ROOF LAYOUT

NOTES: –

1. BOTH RELEVANT ARCH./OTHER CONSULTANTS DRAWINGS BEFORE START OF WORK.
2. ANY AMBIGUITY FOUND IN THIS DRAWING SHALL BE BROUGHT TO THE NOTICE OF CONSULTANT BEFORE EXECUTION OF WORK.
3. CONCRETE GRADE SHOULD BE M-30 WITH MINIMUM CEMENT CONTENT 320 Kg/cum.
4. STEEL R/F SHALL BE OF FE-500 GRADE CONFORMING TO IS:1786;2008.
5. CLEAR COVERS TO STEEL BARS SHALL BE AS GIVEN BELOW.
   (a) SLAB 25mm
   (b) BEAM 30mm
6. LAP LENGTH SHALL BE 50 TIMES DIA OF BAR.
7. LAPS FOR BOTTOM BARS OF BEAM SHALL BE PROVIDED NEAR SUPPORTS AND FOR TOP BARS AWAY FROM SUPPORTS, NEAR MID SPANS ONLY.
8. LAPS FOR COLUMN BARS SHOULD BE LOCATED NEAR MID HEIGHT OF COLUMN IN A STOREY.
9. WORK TO WRITTEN DIMENSIONS ONLY, DO NOT SCALE THE DRG.
10. THE RESPONSIBILITY OF STRUCTURAL CONSULTANT LIMITED TO STRUCTURE ANALYSIS DESIGN AND SUPPLY OF DRAWING. THE QUALITY OF CONSTRUCTION AT SITE AND MATERIAL USED IS THE RESPONSIBILITY OF CLIENT & ARCHITECT.

SUBMISSION DRAWING

| Date | Detail by | |
|---|---|---|
| 02.09.2025 | | |
| Scale | CHECKED by PRABAKAR | |

Project

PLAN SHOWING THE PROPOSED CONSTRUCTION OF STILT FLOOR (PARKING) + 3 FLOORS RESIDENTIAL BUILDING WITH 16 DWELLINGS UNITS (HEIGHT14.00m ) AT PLOT NO.213,RANGANAYAKI AMMAL STREET,AYYAVU NAIDU COLONY, ARUMBAKKAM , CHENNAI-600029,COMPRISED IN OLD R.S.NO.46/2 PT & 45/6 PT AND T.S.NO.54,4/16 & 54,BLOCK NO.22 & 23,WARD NO.001 OF ARUMBAKKAM VILLAGE,AMINJIKARAI TALUK,WITHIN THE LIMITS OF GREATER CHENNAI CORPORATION


| Drawing / Sheet Title : | STRUCTURAL DRAWING |
|---|---|
| | STILT FLOOR ROOF LAYOUT & DETAILS |

STRUCTURAL ENGINEER


J. Prabakaran

J. PRABAKARAN, M.E
Structural Engineer
CMDA REG. No: SE/GR-I/2025/A/
GCC REG. No: RSE 101182026
No: 1/4, Pidariamman Kovil Street,
Uthandi, Chennai - 600 119.
Mobile: 9841757884

| DRAWING NO. | SHEET NO. | REVISION |
|---|---|---|
| S-02 | 2/3 | |

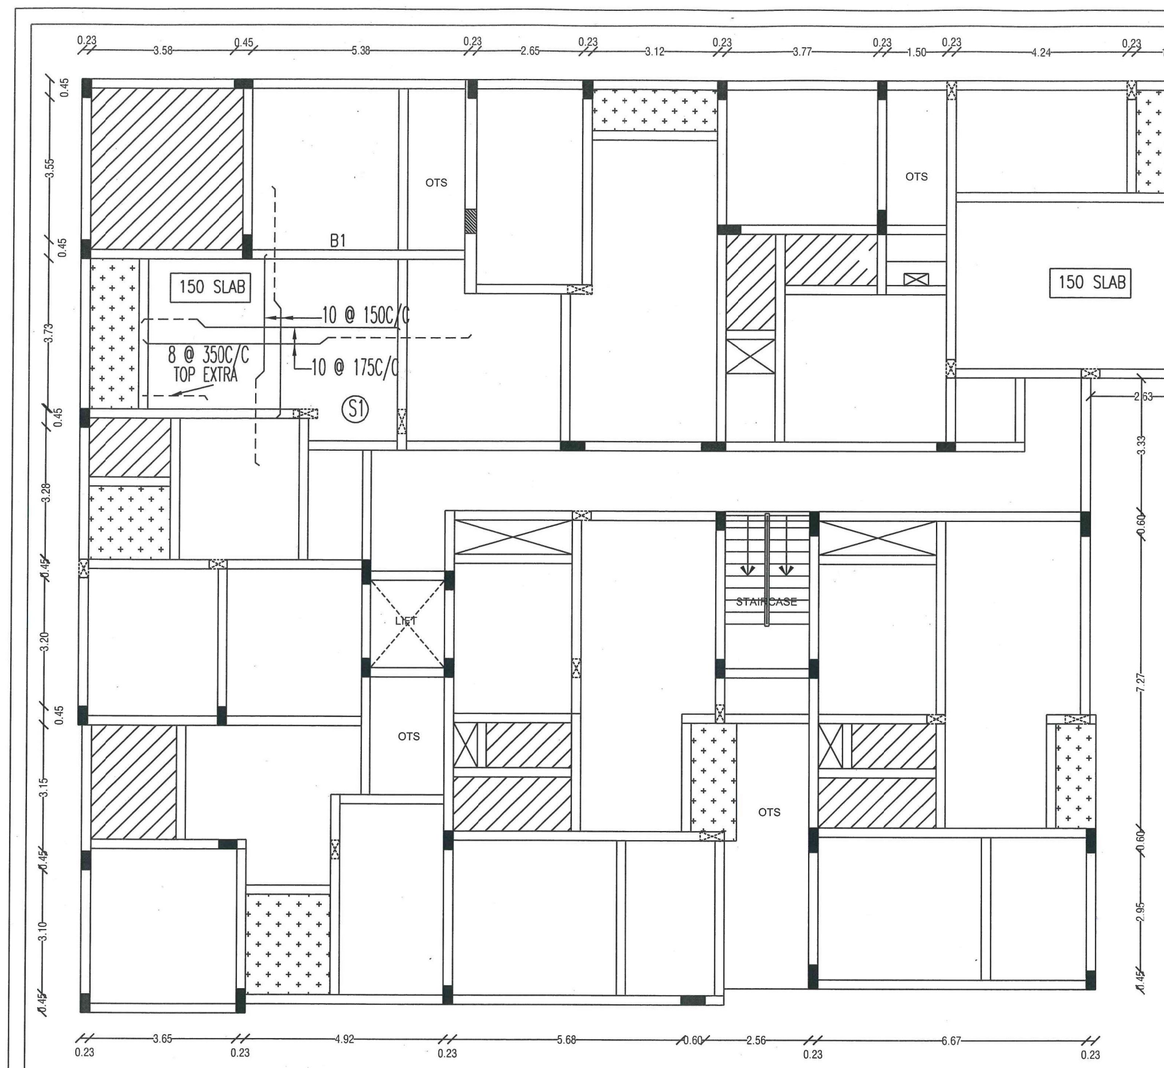


TYPICAL FLOOR ROOF LAYOUT

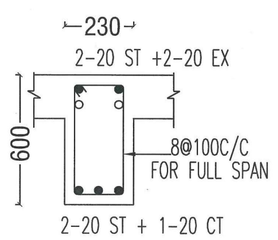


B1 (230 X 600)

NOTES: –

1. REFER RELEVANT ARCH./OTHER CONSULTANTS DRAWINGS BEFORE START OF WORK.
2. ANY AMBIGUITY FOUND IN THIS DRAWING SHALL BE BROUGHT TO THE NOTICE OF CONSULTANT BEFORE EXECUTION OF WORK AT SITE.
3. CONCRETE GRADE SHOULD BE M-30 WITH MINIMUM CEMENT CONTENT 380 Kg/cu.m.
4. STEEL R/F SHALL BE OF FE-500 GRADE CONFORMING TO IS 1786:2008.
5. CLEAR COVERS TO STEEL BARS SHALL BE AS GIVEN BELOW.
   (a) SLAB 25mm
   (a) BEAM 30mm
6. LAP LENGTH SHALL BE 50 TIMES DIA OF BAR.
7. LAPS FOR BOTTOM BARS OF BEAM SHALL BE AVOIDED NEAR MIDSPAN, WHILE FOR TOP BARS THEY SHOULD BE AVOIDED NEAR COLUMN SUPPORTS.
8. LAPS FOR COLUMN BARS SHOULD BE LOCATED NEAR MID HEIGHT OF COLUMN IN A STOREY.
9. WORK TO WRITTEN DIMENSIONS ONLY, DO NOT SCALE THE DRG.
10. THE RESPONSIBILITY OF STRUCTURAL CONSULTANT LIMITED TO STRUCTURE ANALYSIS DESIGN AND SUPPLY OF DRAWING. THE QUALITY OF CONSTRUCTION AT SITE AND MATERIAL USED IS THE RESPONSIBILITY OF CLIENT & ARCHITECT.

SUBMISSION DRAWING

| Date | Draft by |
|---|---|
| 02.09.2025 | |
| Scale | CHECKED by PRABAKAR |

Project

PLAN SHOWING THE PROPOSED CONSTRUCTION OF STILT FLOOR (PARKING) + 3 FLOORS RESIDENTIAL BUILDING WITH 16 DWELLINGS UNITS (HEIGHT14.00m ) AT PLOT NO.213,RANGANAYAKI AMMAL STREET,AYYAVU NAIDU COLONY, ARUMBAKKAM , CHENNAI-600029,COMPRISED IN OLD R.S.NO.46/2 PT & 45/5 PT AND T.S.NO.54,4/16 & 54,BLOCK NO.22 & 23,WARD NO.001 OF ARUMBAKKAM VILLAGE,AMINJIKARAI TALUK,WITHIN THE LIMITS OF GREATER CHENNAI CORPORATION

| Drawing / Sheet Title : | STRUCTURAL DRAWING |
|---|---|
| | TYPICAL FLOOR ROOF LAYOUT & DETAILS |

STRUCTURAL ENGINEER

J. PRABAKARAN, M.E.,
Structural Engineer
CMDA REG. No: SE/GR-I/2025/4[illegible]
GCC REG. No: RSE 10118202[illegible]
No: 1/4, Pidariamman Kovil Street,
Uthandi, Chennai - 600 119.
Mobile: 9841757884

| DRAWING NO. | SHEET NO. | REVISION |
|---|---|---|
| S-03 | 3/3 | |

THE LANDLENS SUITE

# Eight ways to know a piece of land before you pay for it.

This report covers one part of the picture. These cover the rest, drawn from the same government records, for any property in Tamil Nadu.

### LandLens One
Ask anything about a property and get an answer grounded in live government records, with the sources shown.
**/landlens/one**

### Verify My Land
Every record check run on one property and returned as a single report.
**/landlens/verify-my-land**

### Legal Opinion
An advocate's written opinion on the title, built on the records we pull for it.
**/landlens**

### One Map
Every layer on one map: the parcel, its boundary, zoning, water bodies and what sits around it.
**/landlens/one/map**

### PriceMap
What land actually changed hands for around this plot, taken from the registered deeds.
**/landlens/pricemap**

### Build Scope
What you are allowed to build here: floor space, height, coverage and setbacks.
**/landlens/build-scope**

### Property Tracker
Watch a property and hear about it when something new is registered against it.
**/landlens/property-tracker**

### Deal Room
Run the transaction in one place: documents, stamping, signatures and the parties.
**/landlens/deal-room**

FREE TOOLS · NO ACCOUNT NEEDED

# Twenty-four checks you can run yourself, at no cost.

## Records and verification

The registers themselves, read for you.

- Encumbrance Certificate
- Patta and Chitta
- Field Measurement Sketch
- EC Analyzer
- Bank charge check
- Court case search
- Seller background check
- Approval check by survey

## Value and duty

What it is worth and what it costs to register.

- Guideline value by street
- Guideline value by survey
- Stamp duty and registration fees
- Capital gains
- Floor space index
- Area unit converter

## Zoning and land use

What the plan says can happen on this land.

- Land use zone finder
- CMDA land use check
- Coastal regulation zone
- Master plan check
- Water bodies finder
- Airport height clearance

## Registers and directories

Who holds it, and which office keeps the record.

- Find your registering office
- Temple property check
- Waqf property check
- RERA register

**Every free tool**
/tools

**Services we run for you**
/services

**The LandLens suite**
/landlens/one

Verified RealEstate™

# Every claim in this document traces back to a government record.

- Legal opinions, due diligence and title verification
- Building plan, layout and sub-division approvals
- Completion and occupancy certificates, regularisation
- Escrow, negotiation and NRI property management
- Land survey, soil testing, architecture and construction

**Verified RealEstate**
3/350/2 Mettukuppam,
OMR Thoraipakkam,
Chennai 600 097, India
**hello@verified.realestate**
+91 9996 12 9996

Prepared from the registers named on the page each finding sits on. Where a register could not be read, this document says so in its place rather than leaving the gap to be read as a clean result.