Verified RealEstate™

RE REGULATORY RECORD

RERA Document

The document as the regulator published it, reproduced in full behind this page.

Published for reference. The authority's own register is the operative record.

Verified RealEstate™
3/350/2 Mettukuppam,
OMR Thoraipakkam,
Chennai 600 097, India

hello@verified.realestate
+91 9996 12 9996
verified.realestate

DIGITALLY VERIFIED RECORD

```
**************************************************
*                                                *
*          STAAD.Pro CONNECT Edition             *
*          Version  22.00.00.15                  *
*          Proprietary Program of                *
*          Bentley Systems, Inc.                 *
*          Date=    MAR 24, 2026                 *
*          Time=    12:38:53                     *
*                                                *
*  Licensed to: only @ ::LAVTeam:: (R)           *
**************************************************
```

```
    1. STAAD SPACE
INPUT FILE: I:\1.MISCELLANEOUS\STABILITY CERTIFICATE\UC-FELIXA KELAMBAKKAM\FELIXA RAVERAA KELAMBAKKAM.STD
    2. START JOB INFORMATION
    3. JOB NAME THE PROPOSED CONSTRUCTION OF NON HIGH RISE GROUP DEVELOPMENT CONSISTS
    4. * OF 13 BLOCKS, BLOCK 1 TO 11 : GROUND FLOOR + FIRST FLOOR, TOTALLY 117 D/U,
    5. * CLUBHOUSE BLOCK 12 : GROUND FLOOR + FIRST FLOOR + SECOND FLOOR & SWIMMING POO
    6. * ASIDE, CHANGE ROOM & SHOWER ROOM ON THE GROUND FLOOR, SHOP & METER ROOM BLOCK
    7. * 13 : GROUND FLOOR, COMPRISED IN S.NOS.478/1A1A1A1A1, 478/1A1B & 478/1A2B OF
    8. * THAIYUR -A VILLAGE, THIRUPORUR TALUK, CHENGALPET  DISTRICT (FELIXA RAVERAA).
    9. ENGINEER NAME SURESH
   10. CHECKER NAME SURESH
   11. APPROVED NAME SURESH
   12. ENGINEER DATE 3/24/2026
   13. CHECKER DATE 3/24/2026
   14. APPROVED DATE 3/24/2026
   15. END JOB INFORMATION
   16. INPUT WIDTH 79
   17. UNIT METER KN
   18. JOINT COORDINATES
   19. 1 -10.26 -1.45 0; 25 -10.26 -4.45 0; 26 -5.46 -1.45 0; 27 -5.46 -4.45 0
   20. 36 -10.26 1.55 0; 37 -5.46 1.55 0; 66 -14.44 -1.45 0; 67 -14.44 -4.45 0
   21. 68 -14.44 1.55 0; 69 -19.54 -1.45 0; 70 -19.54 -4.45 0; 71 -19.54 1.55 0
   22. MEMBER INCIDENCES
   23. 39 1 25; 40 1 26; 41 25 27; 42 26 27; 55 1 36; 56 26 37; 61 36 37; 111 66 67
   24. 112 66 1; 113 67 25; 114 66 68; 115 68 36; 116 69 70; 117 69 66; 118 70 67
   25. 119 69 71; 120 71 68
   26. DEFINE MATERIAL START
   27. ISOTROPIC CONCRETE
   28. E 2.17185E+07
   29. POISSON 0.17
   30. DENSITY 23.5616
   31. ALPHA 1E-05
   32. DAMP 0.05
   33. END DEFINE MATERIAL
   34. MEMBER PROPERTY INDIAN
   35. 40 41 61 112 113 115 117 118 120 PRIS YD 0.6 ZD 0.2
   36. MEMBER PROPERTY INDIAN
   37. 39 42 55 56 111 114 116 119 PRIS YD 0.6 ZD 0.2
   38. CONSTANTS
```

Dr. J. SURESH, M.E., MIE., Ph.D.
Structural Engineer
Plot No. 555, VGP Layout, Mullai Street,
Uthandi, Chennai - 600 119.
Reg. No. SE/I/2024/2/0014
Reg. No. RSE100382019
Reg. No. CGLDIST/SE/Gr-I/2024/07/005

STAAD SPACE -- PAGE NO. 2

```
39. MATERIAL CONCRETE ALL
40. SUPPORTS
41. 25 27 67 70 FIXED
42. DEFINE 1893 LOAD
43. ZONE 0.16 RF 3 I 1 SS 2 ST 1 DM 0.5
44. MEMBER WEIGHT
45. 39 TO 42 55 56 61 111 TO 120 UNI -14.5
46. DEFINE WIND LOAD

*** NOTE: If any floor diaphragm is present in the model Wind Load definition
          should be defined after Floor Diaphragm definition. Otherwise wind
          load generation may be unsuccessful during analysis.

47. TYPE 1
48. INT 0.673 1.03335 1.3537 1.65375 HEIG  10  30  50  100
49. EXP 1 JOINT 1 25 TO 27 36 37 66 TO 71
50. LOAD 1 LOADTYPE NONE  TITLE SLX1
51. 1893 LOAD X 1
52. LOAD 2 LOADTYPE NONE  TITLE SLZ1
53. 1893 LOAD Z 1
54. LOAD 3 LOADTYPE DEAD  TITLE DL
55. SELFWEIGHT Y -1
56. MEMBER LOAD
57. 40 61 112 115 117 120 UNI GY -25
58. LOAD 4 LOADTYPE LIVE  TITLE LL
59. MEMBER LOAD
60. 40 61 112 115 117 120 UNI GY -15
61. LOAD 7 LOADTYPE WIND  TITLE WLZ1
62. WIND LOAD Z 1 TYPE 1
63. LOAD 8 LOADTYPE WIND  TITLE WLZ2
64. WIND LOAD Z -1 TYPE 1
65. LOAD COMB 9 1.5(DL+LL)
66. 3 1.5 4 1.5
67. LOAD COMB 10 1.2(DL+LL+SLX)
68. 3 1.2 4 1.2 1 1.2
69. LOAD COMB 11 1.2(DL+LL+SLZ)
70. 3 1.2 4 1.2 2 1.2
71. LOAD COMB 14 1.2(DL+LL+WLZ1)
72. 3 1.2 4 1.2 7 1.2
73. LOAD COMB 15 1.2(DL+LL+WLZ2)
74. 3 1.2 4 1.2 8 1.2
75. LOAD COMB 16 1.5(DL+SLX)
76. 3 1.5 1 1.5
77. LOAD COMB 17 1.5(DL+SLZ)
```

Dr. J. SURESH, M.E., MIE., Ph.D.
Structural Engineer
Plot No. 555, VGP Layout, Mullai Street,
Uthandi, Chennai - 600 119.
Reg. No. SE/I/2024/2/0014
Reg. No. RSE100382019
Reg. No. CGLDIST/SE/Gr-I/2024/07/005

```
78. 3 1.5 2 1.5
79. LOAD COMB 20 1.5(DL+WLZ1)
80. 3 1.5 7 1.5
81. LOAD COMB 21 1.5(DL+WLZ2)
82. 3 1.5 8 1.5
83. LOAD COMB 22 0.9DL+1.5SLX
84. 3 0.9 1 1.5
85. LOAD COMB 23 0.9DL+1.5SLZ
86. 3 0.9 2 1.5
87. LOAD COMB 26 0.9DL+1.5WLZ1
88. 3 0.9 7 1.5
89. LOAD COMB 27 0.9DL+1.5WLZ2
90. 3 0.9 8 1.5
91. PERFORM ANALYSIS
```

P R O B L E M S T A T I S T I C S

NUMBER OF JOINTS	12	NUMBER OF MEMBERS	17
NUMBER OF PLATES	0	NUMBER OF SOLIDS	0
NUMBER OF SURFACES	0	NUMBER OF SUPPORTS	4

Using 64-bit analysis engine.

SOLVER USED IS THE OUT-OF-CORE BASIC SOLVER

```
  ORIGINAL/FINAL BAND-WIDTH=     6/     3/     18 DOF
TOTAL      PRIMARY LOAD CASES =     6, TOTAL DEGREES OF FREEDOM =      48
TOTAL LOAD COMBINATION  CASES =    13  SO FAR.
  SIZE OF STIFFNESS MATRIX =        1 DOUBLE  KILO-WORDS
  REQRD/AVAIL. DISK SPACE  =     12.0/1442492.4 MB
```

**WARNING: IF THIS UBC/IBC ANALYSIS HAS TENSION/COMPRESSION
OR REPEAT LOAD OR RE-ANALYSIS OR SELECT OPTIMIZE, THEN EACH
UBC/IBC CASE SHOULD BE FOLLOWED BY PERFORM ANALYSIS & CHANGE.

```
************************************************************
* UNITS - KN    METE                                       *
* TIME PERIOD FOR X 1893 LOADING =    0.28752 SEC          *
* SA/G PER 1893=    1.250, LOAD FACTOR= 1.000              *
* VB PER 1893=    0.0333 X      960.48=      32.02 KN      *
*                                                          *
************************************************************
```

Dr. J. SURESH, M.E., MIE., Ph.D.
Structural Engineer
Plot No. 555, VGP Layout, Mullai Street,
Uthandi, Chennai - 600 119.
Reg. No. SE/I/2024/2/0014
Reg. No. RSE100382019
Reg. No. CGLDIST/SE/Gr-I/2024/07/005

STAAD SPACE -- PAGE NO. 4

```
*********************************************************
* UNITS - KN    METE                                    *
* TIME PERIOD FOR Z 1893 LOADING =    0.28752 SEC       *
* SA/G PER 1893=    1.250, LOAD FACTOR= 1.000           *
* VB PER 1893=    0.0333 X      960.48=      32.02 KN   *
*                                                       *
*********************************************************
```

92. FINISH

```
          *********** END OF THE STAAD.Pro RUN ***********


            **** DATE= MAR 24,2026   TIME= 12:38:54 ****

     ************************************************************
     *   For technical assistance on STAAD.Pro, please visit    *
     *   http://www.bentley.com/en/support/                     *
     *                                                          *
     *   Details about additional assistance from               *
     *   Bentley and Partners can be found at program menu      *
     *   Help->Technical Support                                *
     *                                                          *
     *      Copyright (c) 1997-2017 Bentley Systems, Inc.       *
     *              http://www.bentley.com                      *
     ************************************************************
```



Dr. J. SURESH, M.E., MIE., Ph.D.
Structural Engineer
Plot No. 555, VGP Layout, Mullai Street,
Uthandi, Chennai - 600 119.
Reg. No. SE/I/2024/2/0014
Reg. No. RSE100382019
Reg. No. CGLDIST/SE/Gr-I/2024/07/005

Software licensed to STAAD.Pro CONNECTED User: Not signed in	Job No	Sheet No 1	Rev
	Part		
Job Title The proposed Construction of Non High Rise Group Development Consists	Ref		
	By Suresh	Date 3/24/2026	Chd Suresh
Client	File FELIXA RAVERAA KELA	Date/Time	24-Mar-2026 11:52

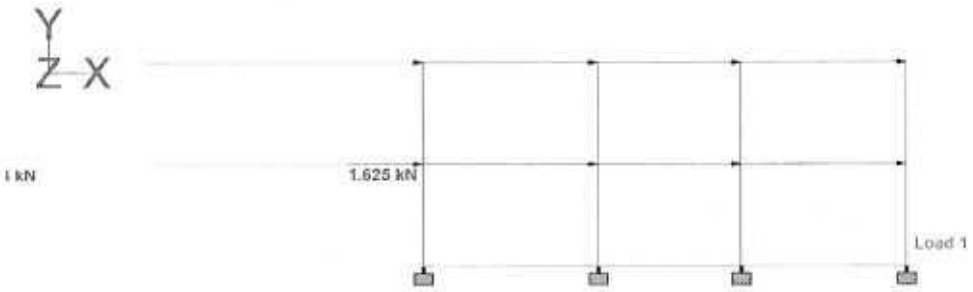

Dr. J. SURESH, M.E., MIE., Ph.D.
Structural Engineer
Plot No. 555, VGP Layout, Mullai Street,
Uthandi, Chennai - 600 119.
Reg. No. SE/I/2024/2/0014
Reg. No. RSE100382019
Reg. No. CGLDIST/SE/Gr-I/2024/07/005


Software licensed to STAAD.Pro CONNECTED User: Not signed in	Job No	Sheet No: 1	Rev
	Part		
Job Title: The proposed Construction of Non High Rise Group Development Consists	Ref		
	By: Suresh	Date: 3/24/2026	Chd: Suresh
Client	File: FELIXA RAVERAA KELA	Date/Time: 24-Mar-2026 11:52	



Dr. J. SURESH, M.E., MIE., Ph.D.
Structural Engineer
Plot No. 555, VGP Layout, Mullai Street,
Uthandi, Chennai - 600 119.
Reg. No. SE/I/2024/2/0014
Reg. No. RSE100382019
Reg. No. CGLDIST/SE/Gr-I/2024/07/005

Software licensed to STAAD.Pro CONNECTED User: Not signed in	Job No	Sheet No 1	Rev
	Part		
Job Title The proposed Construction of Non High Rise Group Development Consists	Ref		
	By Suresh	Date 3/24/2026	Chd Suresh
Client	File FELIXA RAVERAA KELA	Date/Time 24-Mar-2026 11:52	



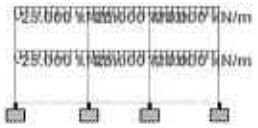

Dr. J. SURESH, M.E., MIE., Ph.D.
Structural Engineer
Plot No. 555, VGP Layout, Mullai Street,
Uthandi, Chennai - 600 119.
Reg. No. SE/I/2024/2/0014
Reg. No. RSE100382019
Reg. No. CGLDIST/SE/Gr-I/2024/07/005

Software licensed to STAAD Pro CONNECTED User: Not signed in	Job No	Sheet No 1	Rev
	Part		
Job Title The proposed Construction of Non High Rise Group Development Consists	Ref		
	By Suresh	Date 3/24/2026	Chd Suresh
Client	File FELIXA RAVERAA KELA	Date/Time	24-Mar-2026 11:52



Load 7

Dr. J. SURESH, M.E., MIE., Ph.D.
Structural Engineer
Plot No. 555, VGP Layout, Mullai Street,
Uthandi, Chennai - 600 119.
Reg. No. SE/I/2024/2/0014
Reg. No. RSE100382019
Reg. No. CGLDIST/SE/Gr-I/2024/07/005

Software licensed to STAAD.Pro CONNECTED User. Not signed in	Job No	Sheet No 1	Rev
	Part		
Job Title The proposed Construction of Non High Rise Group Development Consists	Ref		
	By Suresh	Date 3/24/2026	Chd Suresh
Client	File FELIXA RAVERAA KELA	Date/Time 24-Mar-2026 11:52	





Dr. J. SURESH, M.E., MIE., Ph.D.
Structural Engineer
Plot No. 555, VGP Layout, Mullai Street,
Uthandi, Chennai - 600 119.
Reg. No. SE/1/2024/2/0014
Reg. No. RSE100382019
Reg. No. CGLDIST/SE/Gr-I/2024/07/005

THE LANDLENS SUITE

Eight ways to know a piece of land before you pay for it.

This report covers one part of the picture. These cover the rest, drawn from the same government records, for any property in Tamil Nadu.

LandLens One
Ask anything about a property and get an answer grounded in live government records, with the sources shown.
/landlens/one

Verify My Land
Every record check run on one property and returned as a single report.
/landlens/verify-my-land

Legal Opinion
An advocate's written opinion on the title, built on the records we pull for it.
/landlens

One Map
Every layer on one map: the parcel, its boundary, zoning, water bodies and what sits around it.
/landlens/one/map

PriceMap
What land actually changed hands for around this plot, taken from the registered deeds.
/landlens/pricemap

Build Scope
What you are allowed to build here: floor space, height, coverage and setbacks.
/landlens/build-scope

Property Tracker
Watch a property and hear about it when something new is registered against it.
/landlens/property-tracker

Deal Room
Run the transaction in one place: documents, stamping, signatures and the parties.
/landlens/deal-room

FREE TOOLS · NO ACCOUNT NEEDED

Twenty-four checks you can run yourself, at no cost.

Records and verification

The registers themselves, read for you.

- Encumbrance Certificate
- Patta and Chitta
- Field Measurement Sketch
- EC Analyzer
- Bank charge check
- Court case search
- Seller background check
- Approval check by survey

Value and duty

What it is worth and what it costs to register.

- Guideline value by street
- Guideline value by survey
- Stamp duty and registration fees
- Capital gains
- Floor space index
- Area unit converter

Zoning and land use

What the plan says can happen on this land.

- Land use zone finder
- CMDA land use check
- Coastal regulation zone
- Master plan check
- Water bodies finder
- Airport height clearance

Registers and directories

Who holds it, and which office keeps the record.

- Find your registering office
- Temple property check
- Waqf property check
- RERA register

Every free tool
/tools

Services we run for you
/services

The LandLens suite
/landlens/one

Verified RealEstate™

Every claim in this document traces back to a government record.

- Legal opinions, due diligence and title verification
- Building plan, layout and sub-division approvals
- Completion and occupancy certificates, regularisation
- Escrow, negotiation and NRI property management
- Land survey, soil testing, architecture and construction

Verified RealEstate
3/350/2 Mettukuppam,
OMR Thoraipakkam,
Chennai 600 097, India
hello@verified.realestate
+91 9996 12 9996

Prepared from the registers named on the page each finding sits on. Where a register could not be read, this document says so in its place rather than leaving the gap to be read as a clean result.